




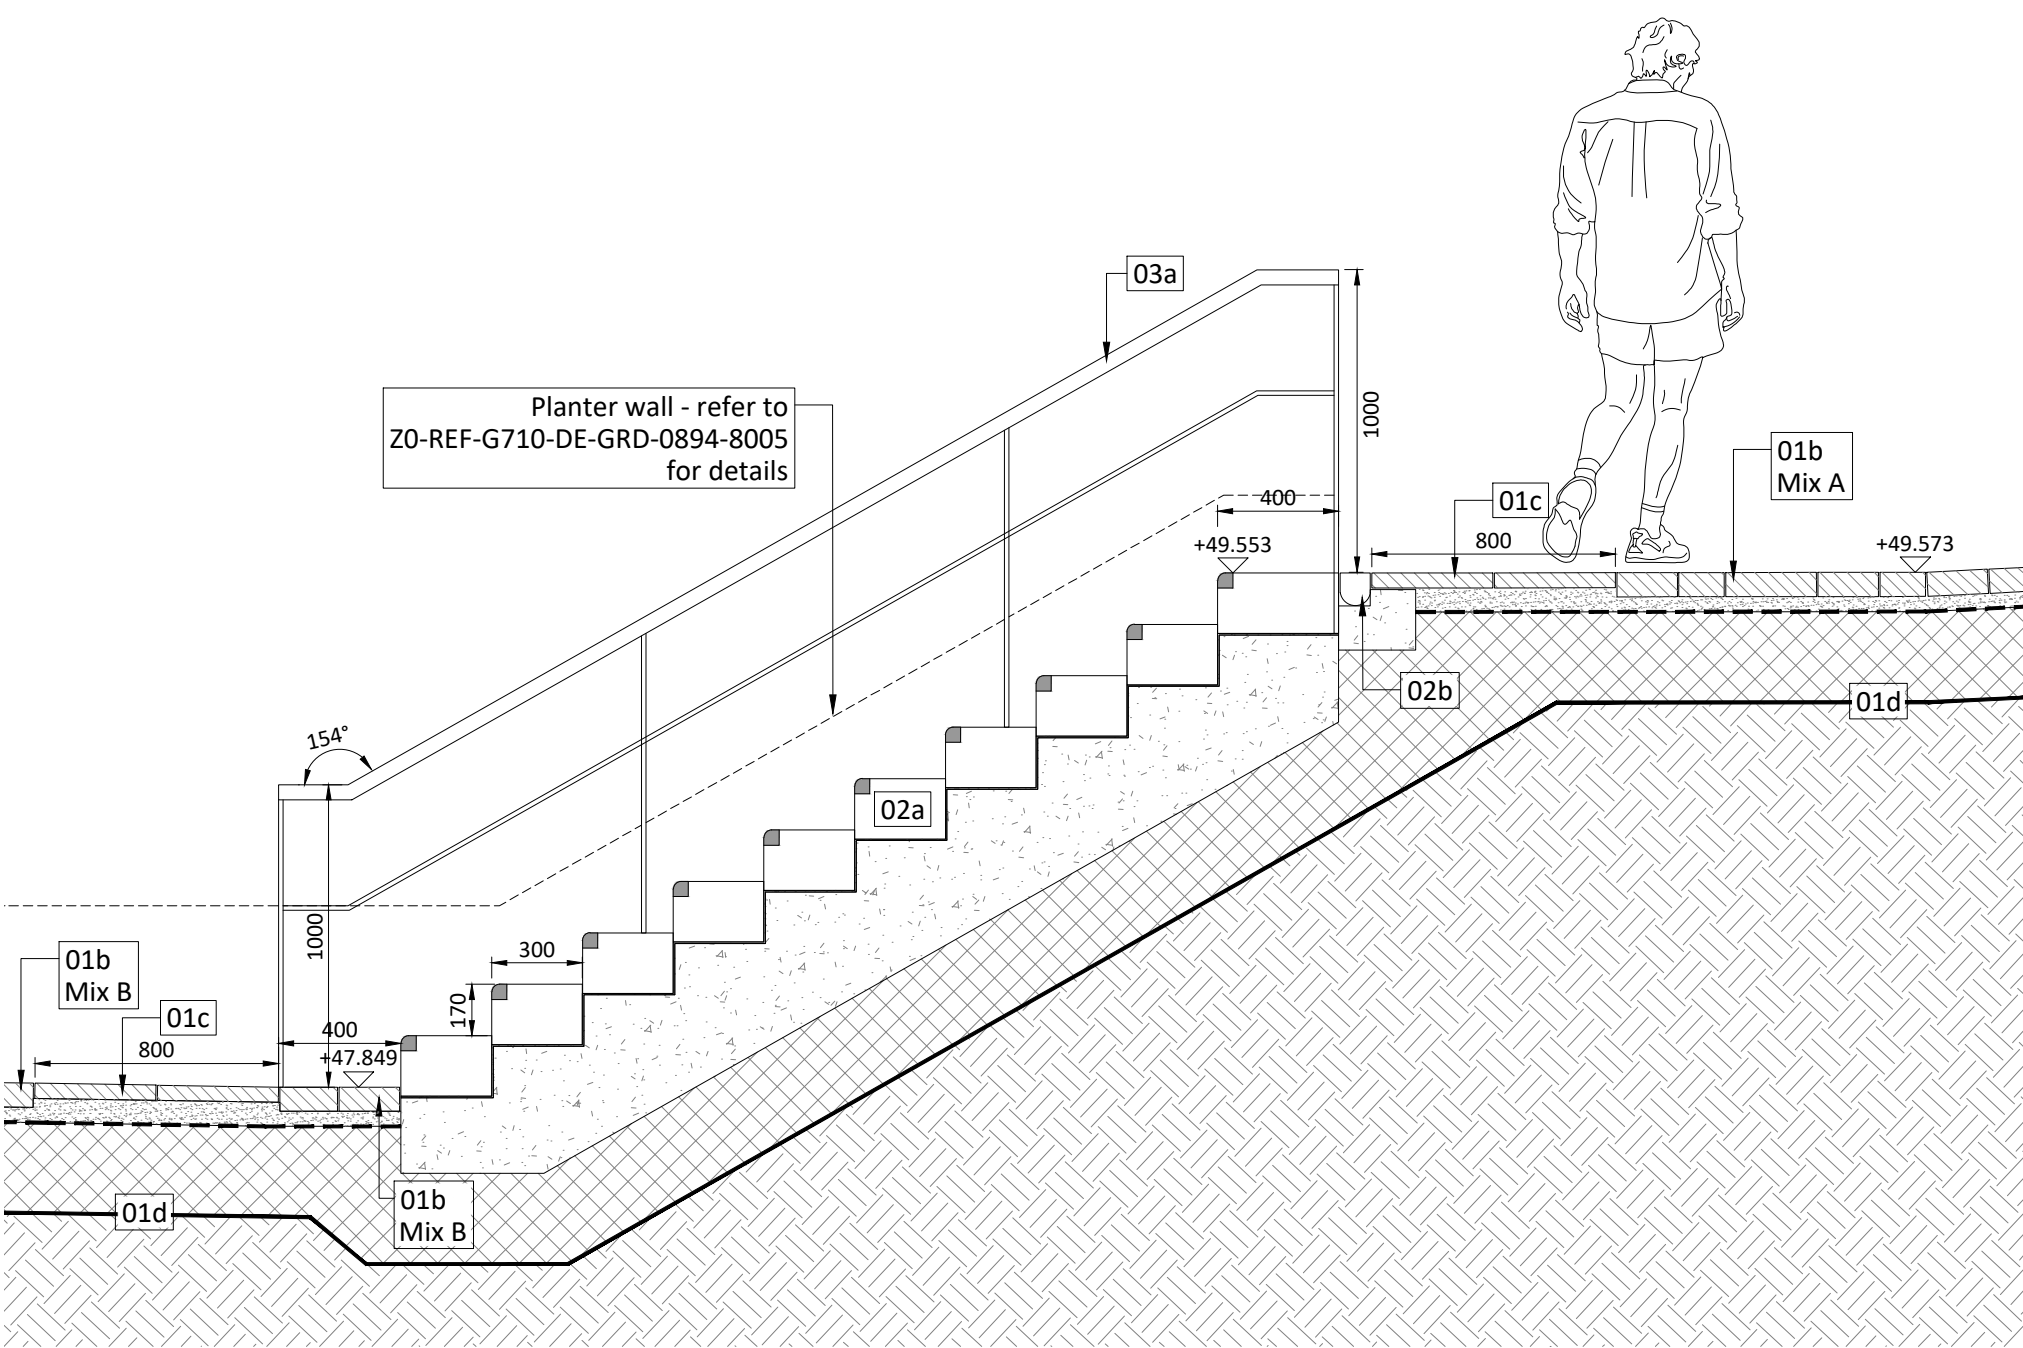

8013 Section: Wharf Gardens Entrance Steps 01 1:25

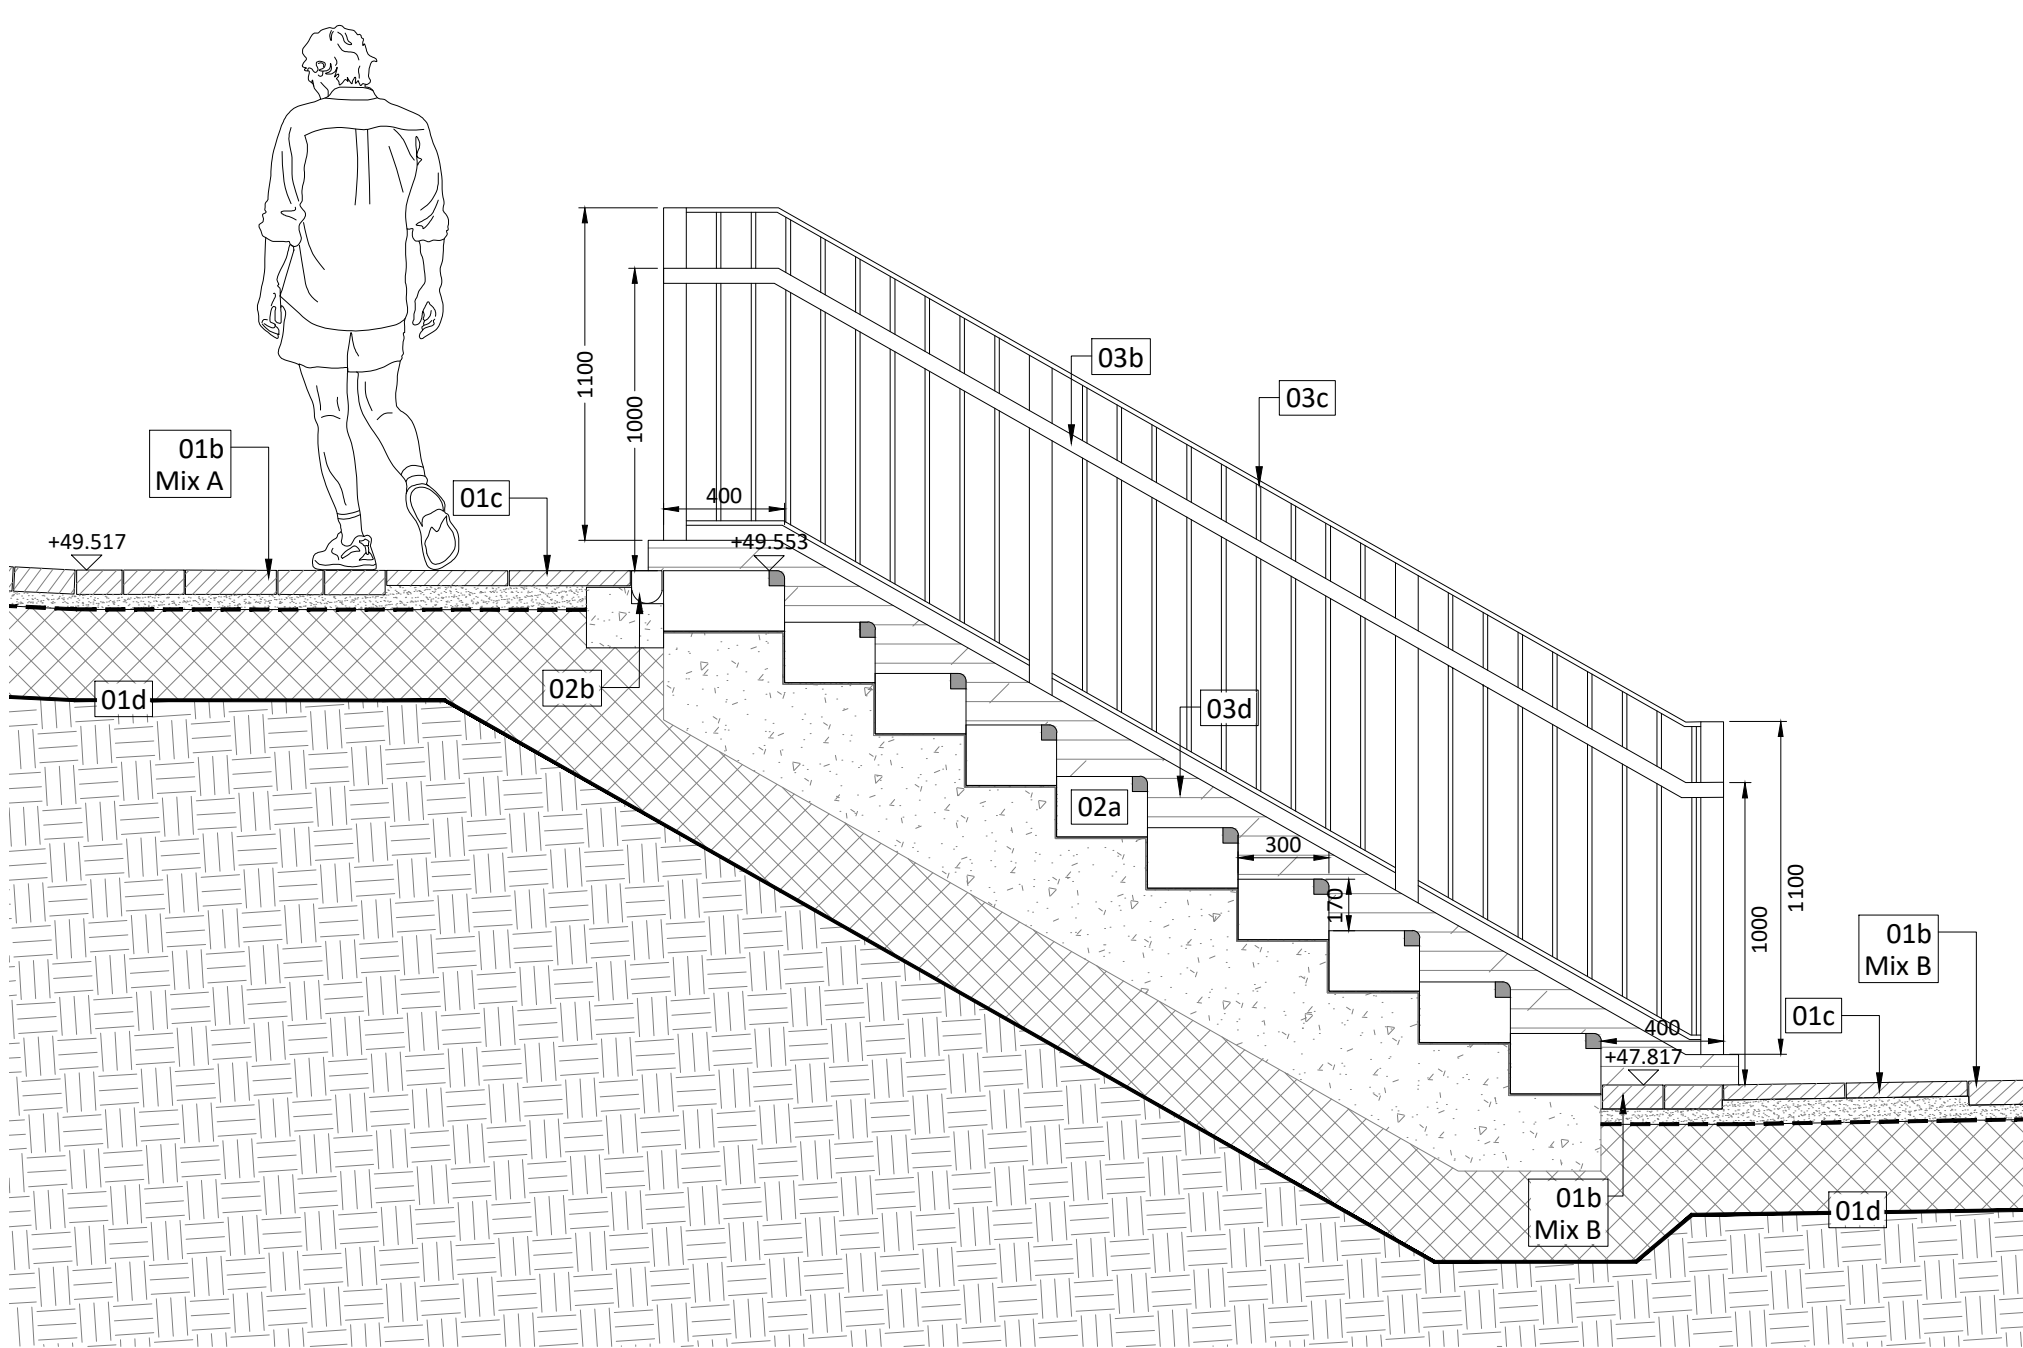


8013 Section: Wharf Gardens Entrance Steps 02 1:25

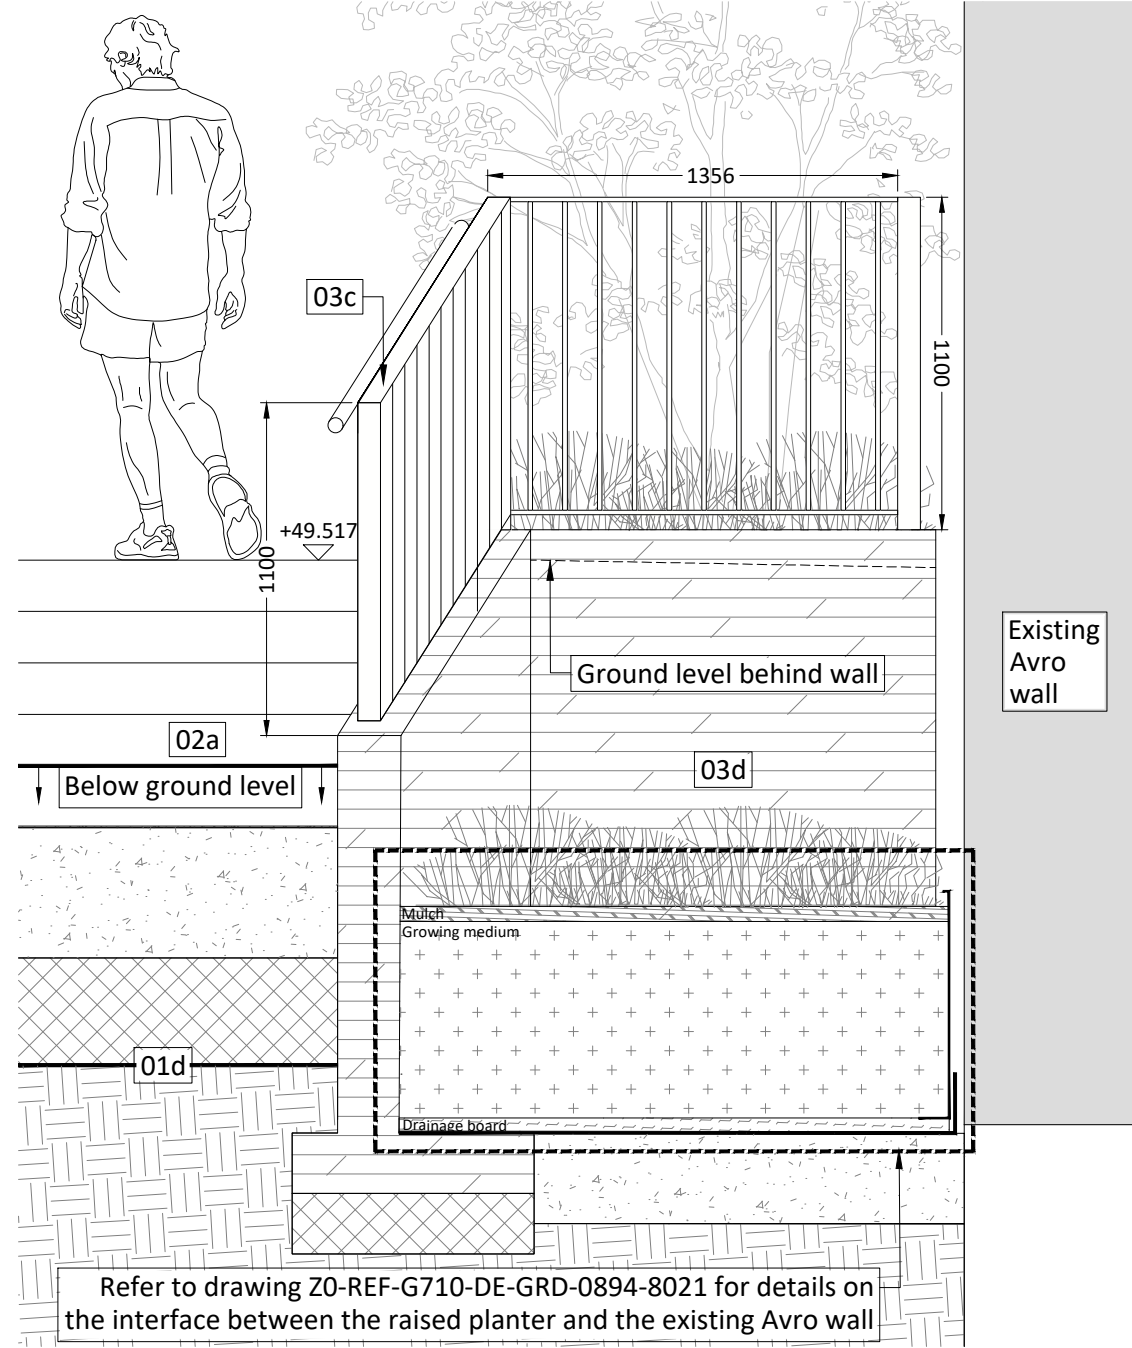

8013 Section: Wharf Gardens Balustrade 1:25

- General Notes**
- All dimensions in mm, unless otherwise stated.
 - Scaling from drawing if printed incorrectly may lead to errors.
 - All information outside red line boundary shown for contextual purpose only.
 - This drawing is to be read in conjunction with the following re-form landscape architecture documentation:
 - Z0-REF-G710-SP-GRD-0894-0002
 - Z0-REF-G710-HS-GRD-0894-0001
 - Also refer to any drawings cross referenced in the key.
 - It is also to be read in conjunction with the following WSP documentation:
 - Z0-WSP-G700-PL-XX-001 - External Works Layout
 - Z0-WSP-G700-SE-XX-001 - External Works Build Ups
 - This drawing has been produced in colour. For full legibility print in colour.
 - Any discrepancies in the design information are to be brought to the attention of re-form landscape architecture, in writing, prior to commencement of construction works.
 - All proprietary products shall be installed in strict accordance with manufacturers written instructions.
 - Refer to other consultants' drawings and specifications for the following design information:
 - Foundation details
 - Base course and/or sub bases design & specification
 - Waterproofing of any element
 - Drainage design and infrastructure
 - Lighting and ducting
 - Existing & proposed utilities
 - Drawing represents design intent only. Detailed design and fabrication to be carried out by specialist manufacturer and approved by Landscape Architect. Contractor must refer to manufacturer's technical guidance and details.**

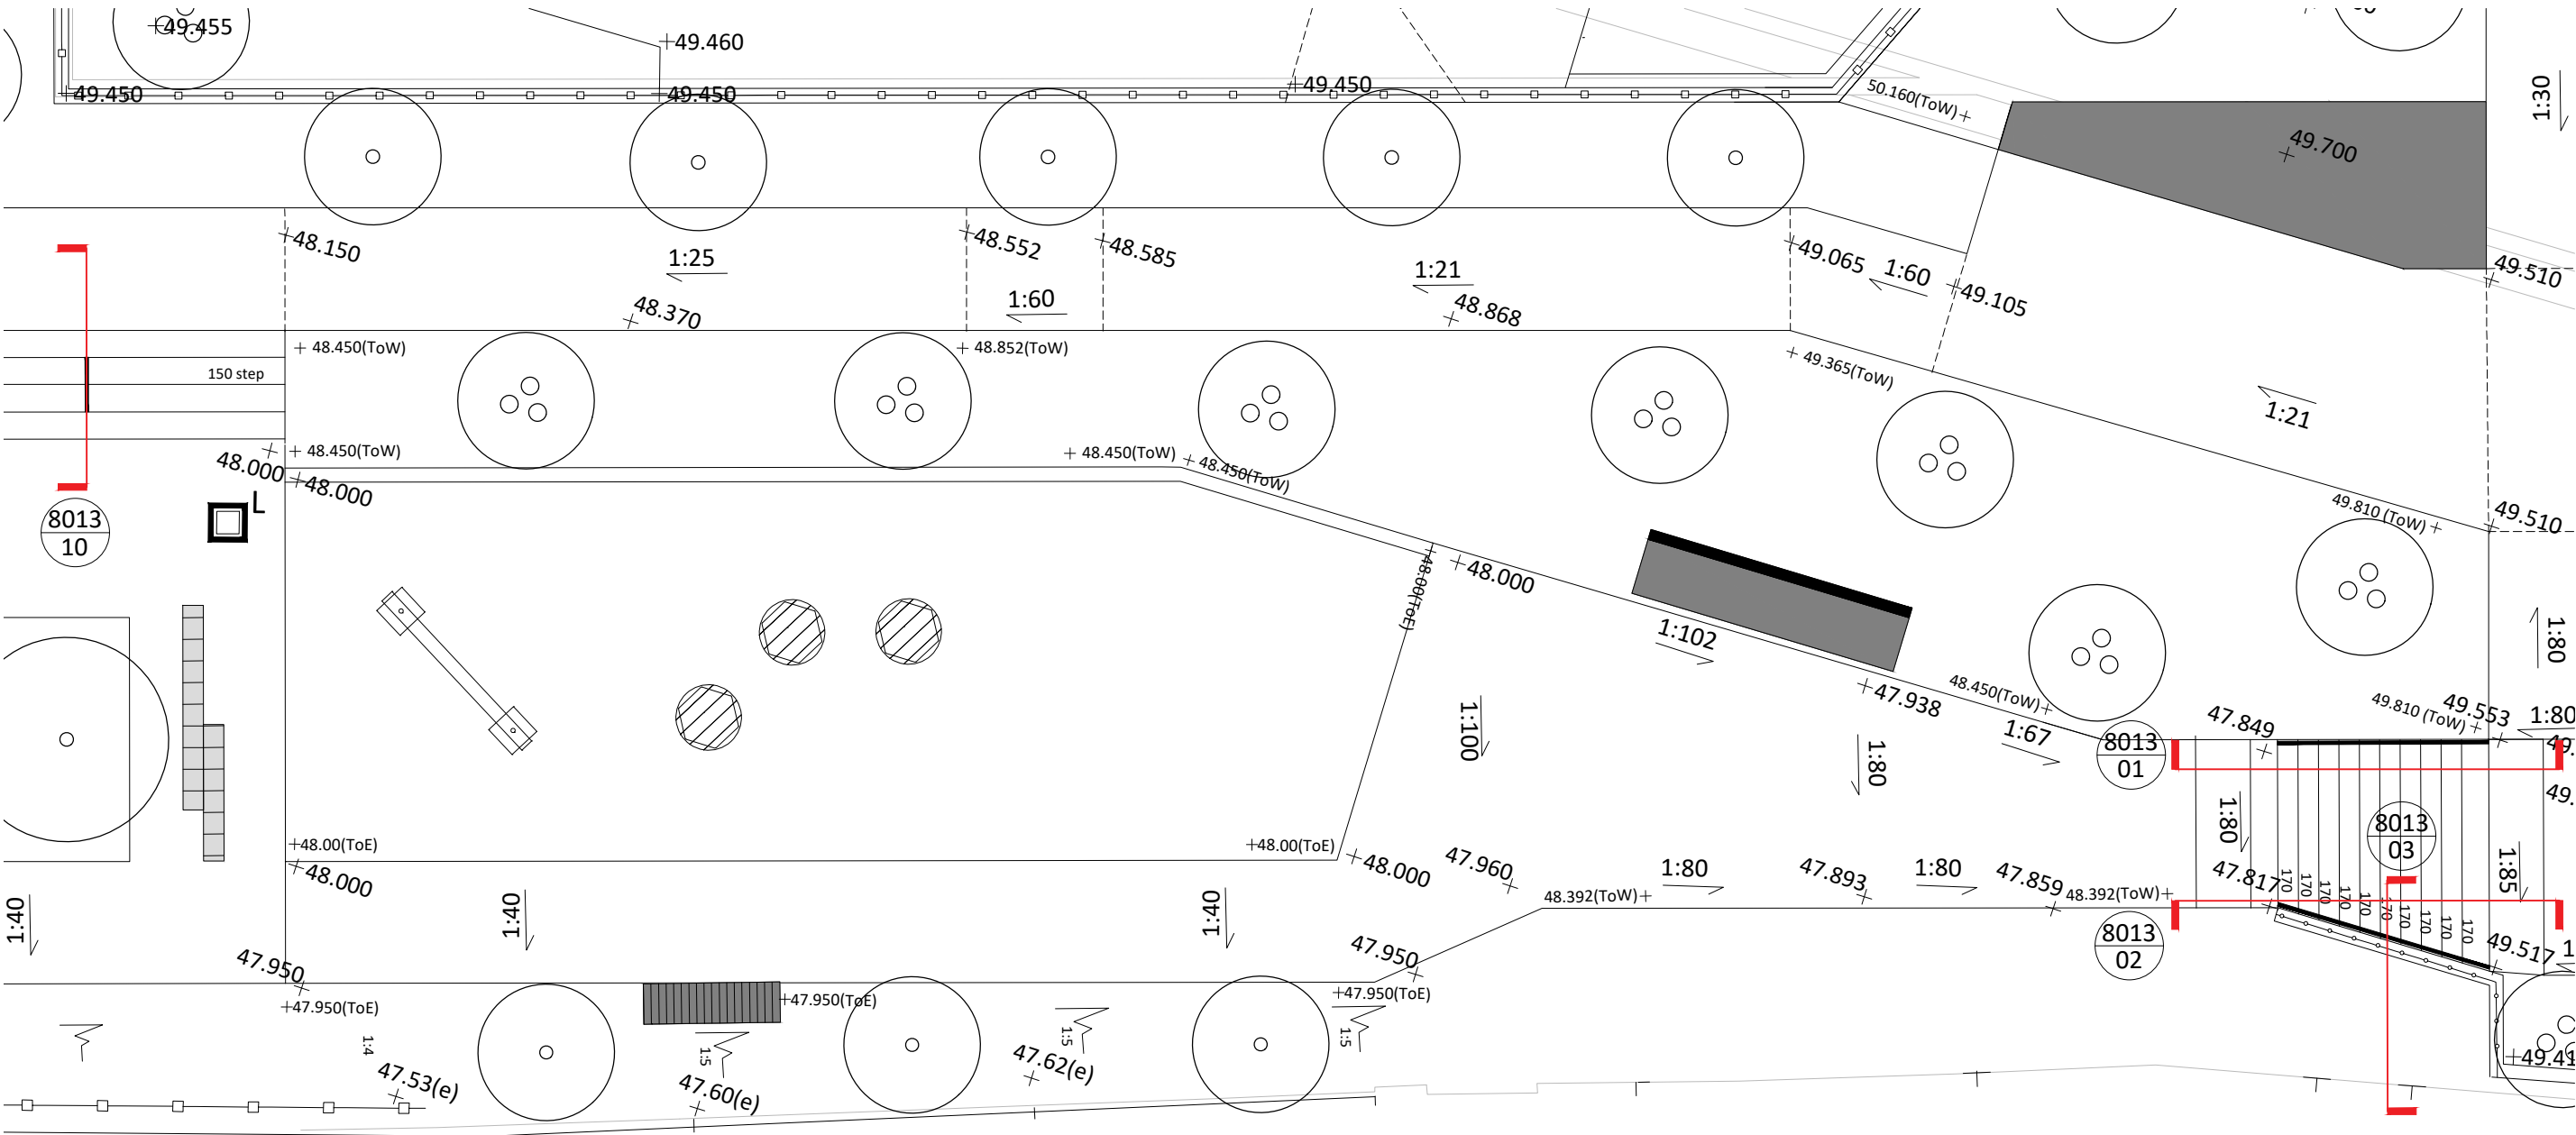

8013 Plan: Section Locations 1:100



8013 View: Illustrative view of Wharf Garden Steps 01 1:25



8013 View: Illustrative view of Wharf Garden Steps 02 1:25

01 Paving

01a Concrete Paving Block Paving Type 01 (Q25-334)
Dims: 150x400x80mm
200x400x80mm
400x400x80mm
Colour: Lavarø Grijs 012

01b Concrete Paving Block Paving Type 02 (Q25-335)
Mix A

Dims: 150x200x80mm
200x200x80mm
200x300x80mm
100x200x80mm (edge course)
Colour: Magma
Mix B
Dims: 150x200x80mm
150x400x80mm
100x200x80mm (edge course)
Colour: Magma

Refer to Z0-REF-G710-PL-GRD-0894-0008/0009/0010 for locations

01c Tactile flags and slabs to steps (Q25-321)
Dims: 400x400x50mm corduroy
Colour: Natural (grey)

01d Linework and hatches for foundations and sub-bases are indicative and to engineers specification and drawings.

02 Kerbs, Edges, Walls and Steps
02a Precast concrete step units (L37-311)
Dims: 200x300x1000mm
Colour: Lavarø Grijs 012

02b Aco drain
Refer to engineer's details

03 Furniture and Features
03a Handrail (L37-150)
Dims: 40mm diameter handrail
15mm flat bar posts
Material: Brushed stainless steel handrail
Weathered steel posts

03b Handrail fixed to balustrade (L37-149)
Dims: 40mm diameter handrail
Material: Brushed stainless steel


03c Balustrade to garden wall (L37-152)
Dims:

- 75x75mm galv and PCC steel box section post root fixed into top of retaining wall by 300-500mm. Base


plate to conceal root fixing. 1100mm high.

- 15x75mm galv and PCC flat bar steel frame fixed between posts.
- 15x75mm galv and PCC flat bar steel weld fixed between frame. 100mm spacing.


03d Retaining wall to engineer's design and specification. Material: concrete with a board marked finish. Sample to be approved by Landscape Architect prior to installation.

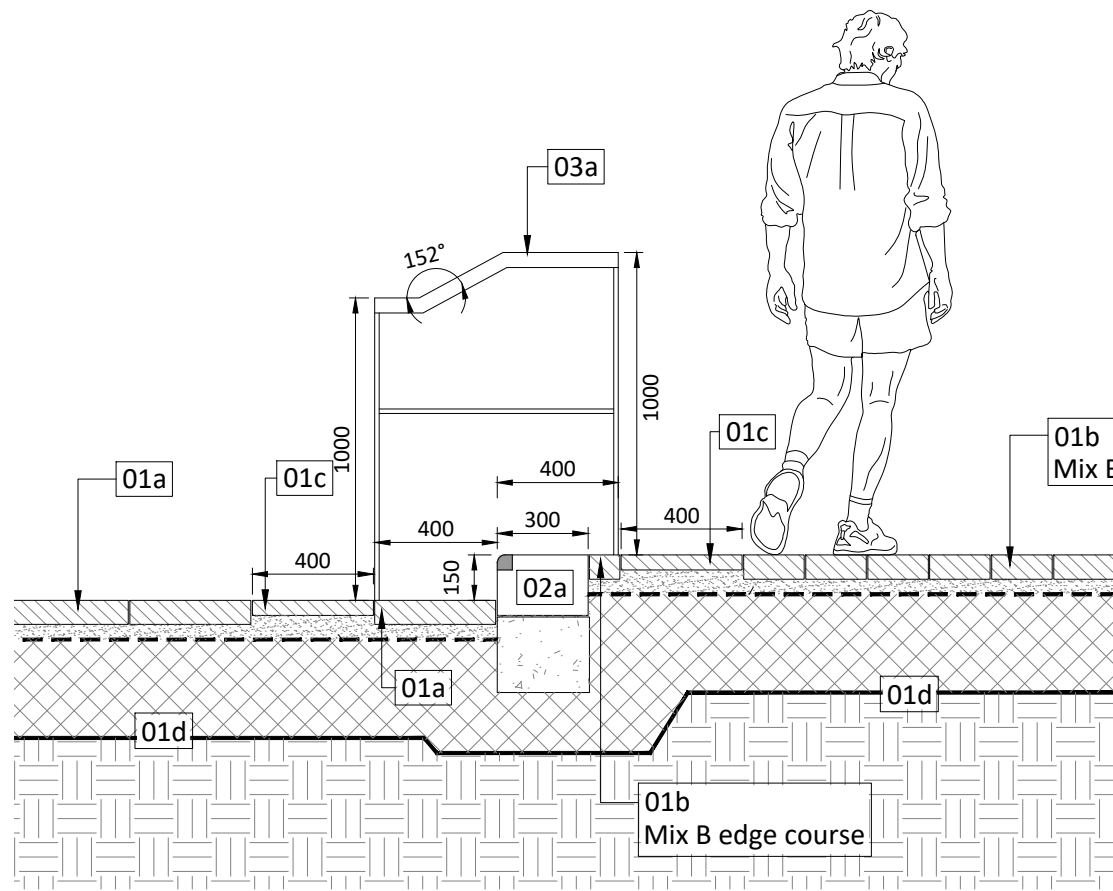

8013 Section: Wharf Gardens Single Step 1:25

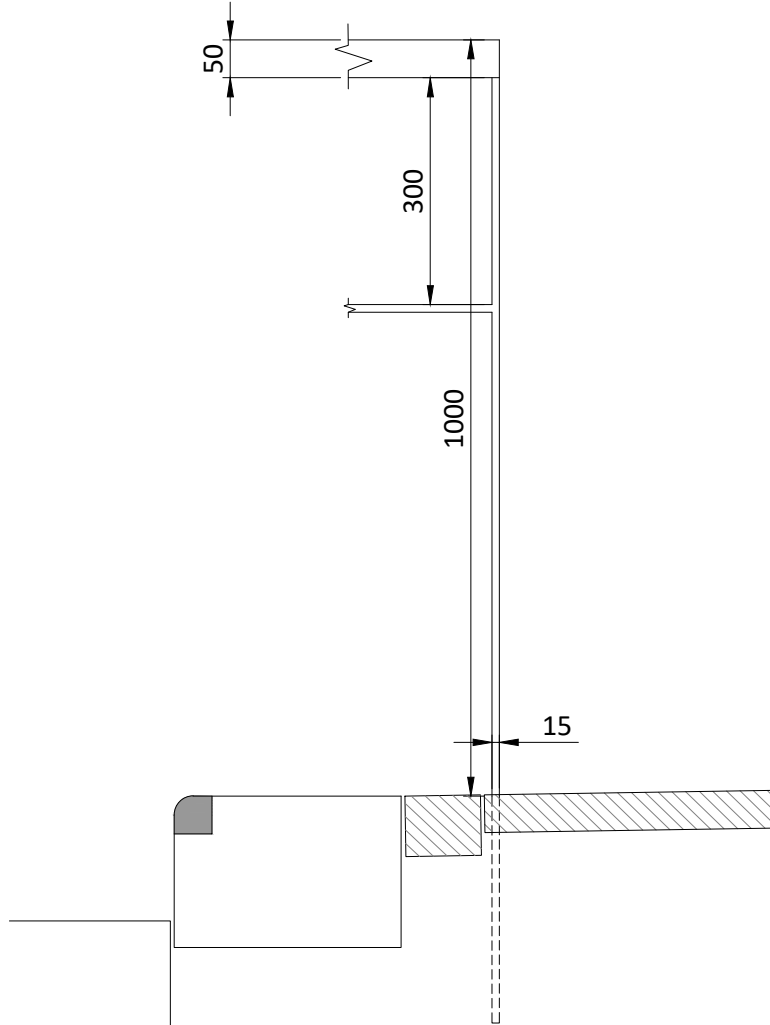

8013 Section: Handrail side view 1:10

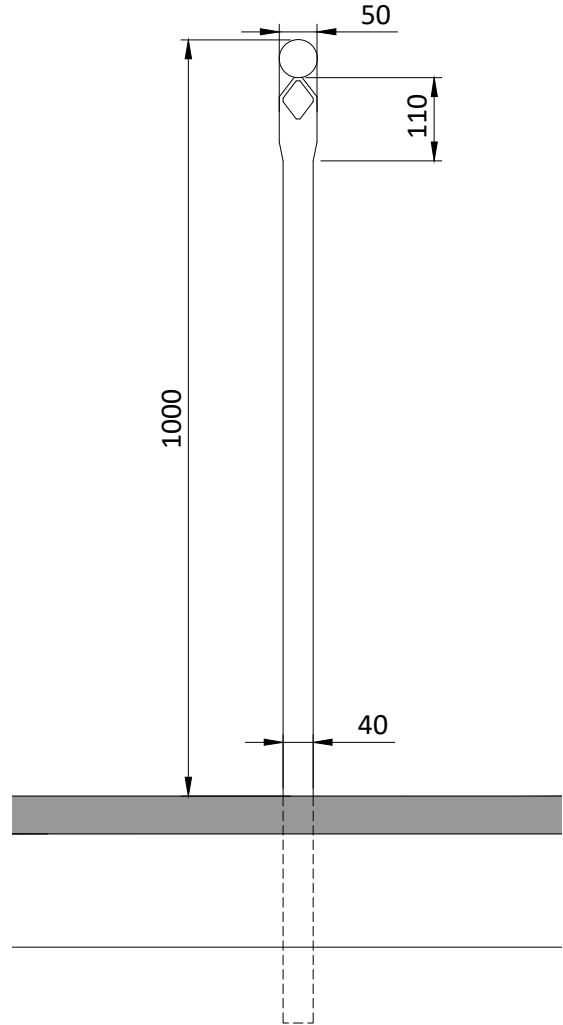

8013 Section: Handrail front view 1:10



8013 Image: Handrail 3D view NTS

25.04.25 Minor alteration to keyplan.
Date Description of revision JR MS MS C05
Drawn Checked Approved Revision

re-form
landscape architecture

Beehive Mill, Jersey Street,
Manchester M4 6JG
T: +44 (0)161 397 4953
E: info@re-formlandscape.com
W: re-formlandscape.com

Project
PORT STREET, MANCHESTER
RF21-894

Client
RENAKER BUILD

Document title
WHARF GARDEN STEP DETAILS

Paper size
A1

Status
FOR REVIEW AND COMMENT

Drawing number
Z0-REF-G710-DE-GRD-0894-8013

© re-form landscape architecture

Scale
AS
SHOWN

S3

Revision
C05