

Design proposal

PROPOSED EXTERNAL SIGNAGE CROSS ST., MANCHESTER

Revision F: 23/04/2025





CROSS STREET ELEVATION

CROSS ST., MANCHESTER

External Signage Proposal

FORBICI

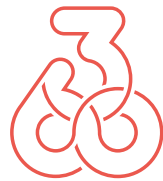

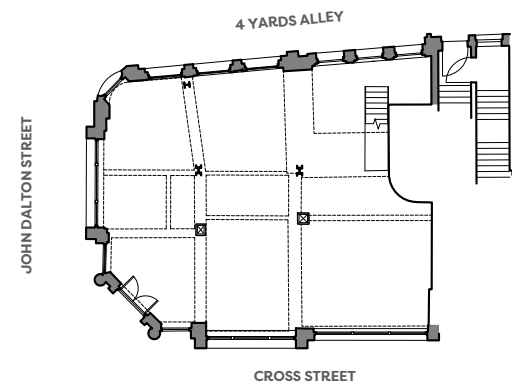

CROSS ST., MANCHESTER

External Signage Proposal

FORBICI





1 2 3 HALO ILLUMINATED LETTERS - SCALE 1:10 @A3

3x sets fabricated built up aluminium letters with 50 returns & clear backs. Letters to be internally illuminated by means of warm white LEDs.

All to be stood off on locators from a set of flat cut oversized back aluminium letters fixed to a full width rail all, powder coated to match existing stonework colour.

Illumination in Candelas:

300 cdm2

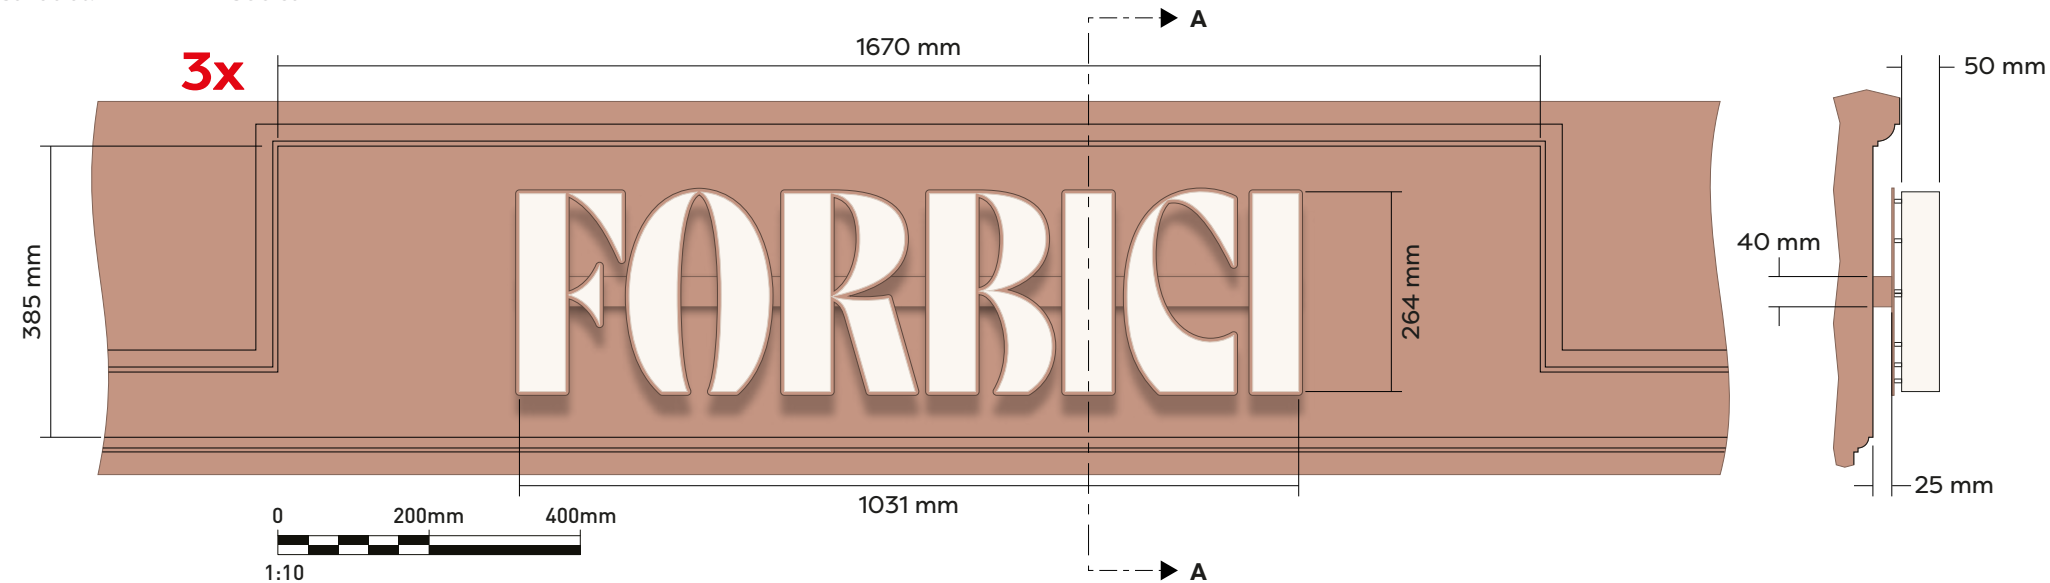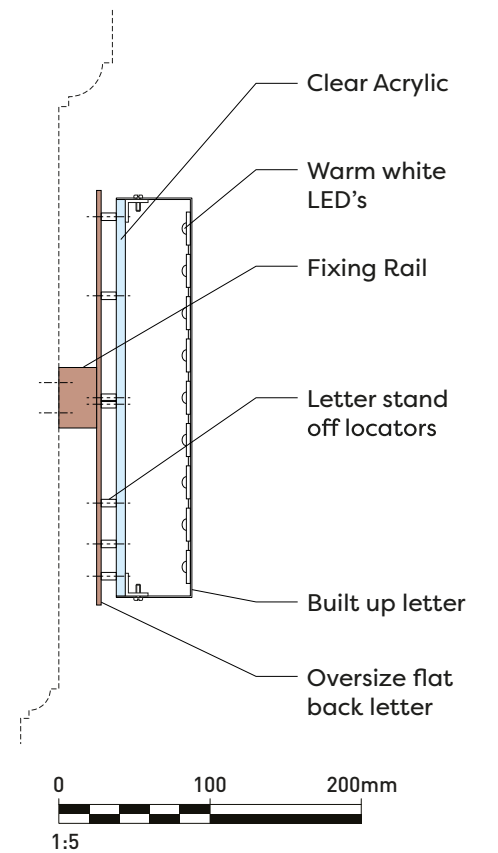SECTION A-A
TYPICAL SECTION OF
HALO ILLUMINATED LETTERS



GET IN TOUCH

0161 743 1001 hello@360signs.co.uk

www.360signs.co.uk