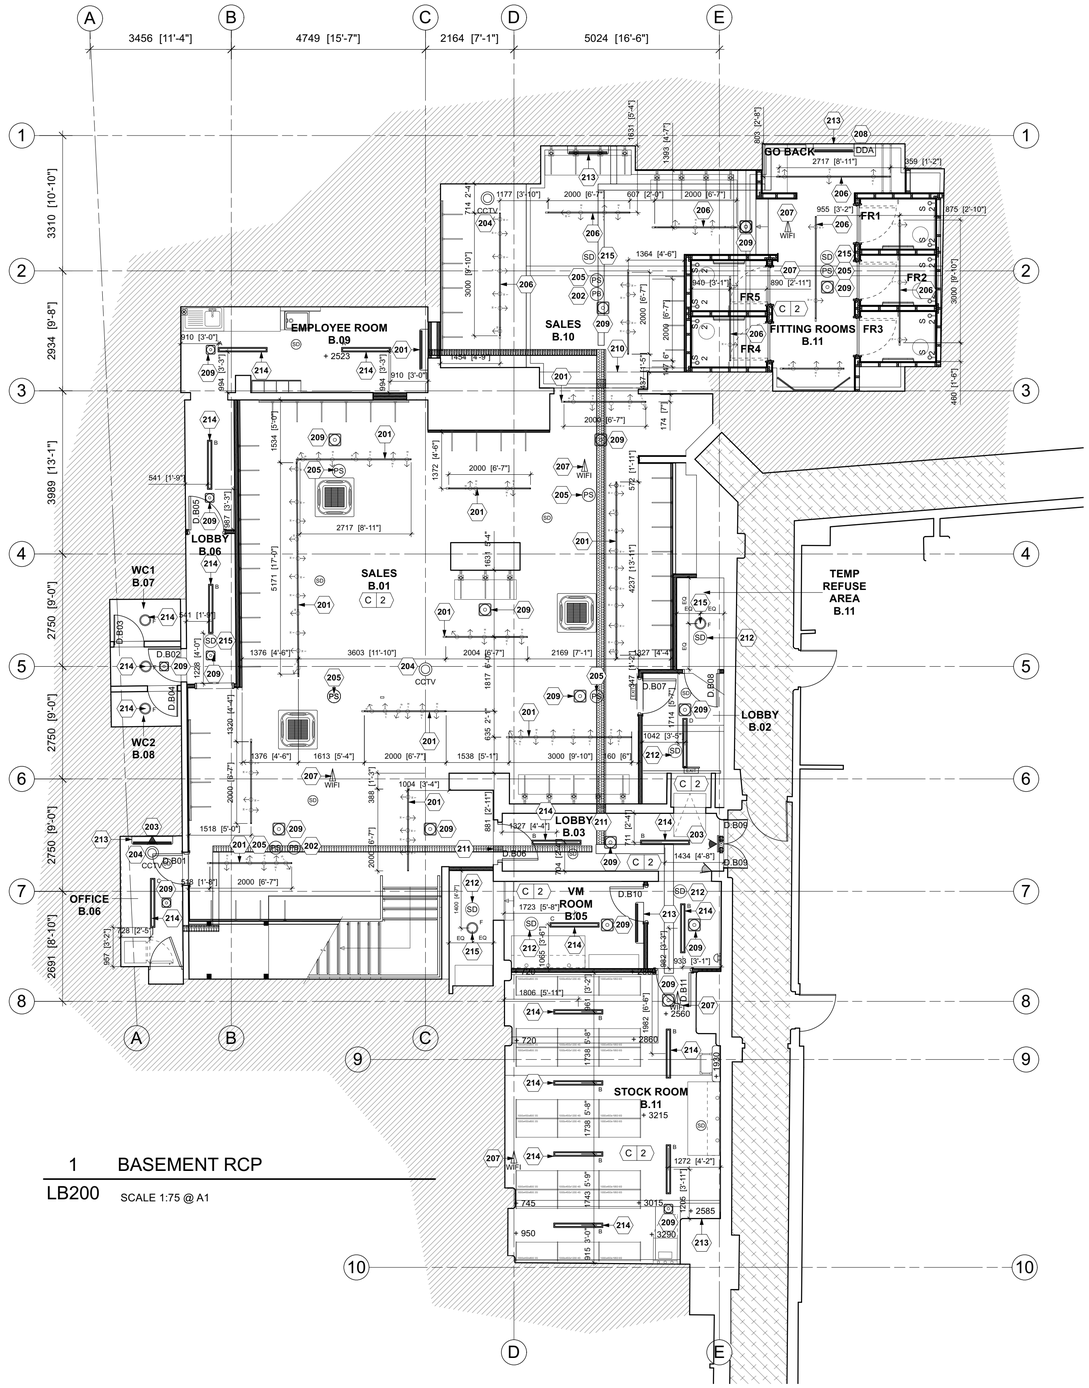


1 BASEMENT RCP

LB200 SCALE 1:75 @ A1

KEY NOTES

201 TRACK LIGHTING SYSTEM SUSPENDED FROM UNDERSIDE OF SOFFIT AT 2930MM ABOVE FFL.

202 AUDIO BASE MODULE SPEAKER SUSPENDED FROM UNDERSIDE OF SOFFIT.

203 HIGH LEVEL WALL MOUNTED PIR DETECTOR.

204 SURFACE MOUNTED CCTV CAMERA LINKED BACK TO RECORDING DEVISE.

205 AUDIO SPEAKER SUSPENDED FROM UNDERSIDE OF SOFFIT AT HEIGHT TO MATCH CONTAINMENT.

206 TRACK LIGHTING SYSTEM SUSPENDED FROM UNDERSIDE OF SOFFIT AT 2850MM ABOVE FFL.

207 SURFACE MOUNTED RJ45 DATA OUTLET FOR WIFI ACCESS POINT.

208 WALL MOUNTED ADA EMERGENCY CONTROL PANEL.

209 3W 3 HOUR NON MAINTAINED EMERGENCY LIGHT SUSPENDED FROM UNDERSIDE OF SOFFIT.

210 NEW 100X215MM PRE STRESSED CONCRETE LINTEL ON MINIMUM 150MM BEARINGS TO WIDENED OPENING. INSTALL AT 2500MM ABOVE FFL TO THE UNDERSIDE OF THE LINTEL. CLAD EXTERNAL FACE WITH 12.5MM PLASTERBOARD ON ADHESIVE DABS. SEAMLESS FINISH ALL JOINTS AND PREPARE FOR DECORATION.

211 WHERE NEW CONTAINMENT PASSES THROUGH COMPARTMENT WALL ALLOW TO FIRE STOP WITH 60 MINUTE ROCKWOOL FIREPRO ABLATIVE COATED BATT OR SIMILAR APPROVED

212 NEW SMOKE DETECTOR.

213 NEW WALL MOUNTED AC UNITS.

214 NEW SUSPENDED LINEAR BATTEN LIGHT.

215 NEW SURFACE MOUNTED CIRCULAR.

CEILING FINISHES

C-2 1No. COAT DULUX MULTI PURPOSE PRIMER FOLLOWED BY 2No. COATS DULUX TRADE 39YY 85/046 EGGSHELL FINISH.

LEGEND

OUTSIDE OF DEMISE AREA.

0 1 2 3 4 5 6 7 7.5

Scale bar (metres) 1:75

apt.design

Studio 1
31 Main Street, Kilby
Leicestershire, UK, LE18 3TD

Studio 2
2nd Floor, 22 Conduit Street
London, UK, W1S 2XR

W www.apt-design.co.uk T +44 (0)1858 469420

For Office Use: A_12746

ANTHROPOLOGIE

1-5 ST. ANNS SQUARE
MANCHESTER
M2 7EF

CONSULTANT :

DRAWN BY:

CC

ISSUE / DATE:

LISTED BUILDING CONSENT	18.08.2025

REVISION :

SHEET TITLE :

BASEMENT RCP

SHEET NO. :

LB200

Figured dimensions shall be taken in preference to scaled dimensions and any discrepancies or errors are to be referred to the Designer. Contractors, sub-contractors and suppliers must verify all dimensions on site before commencing work or making any fabrication drawings. @ Copyright Reserved