Rev	Date	Iss.By	App.By	Description
P01	08.08.25	LJ	AS	Initial Issue

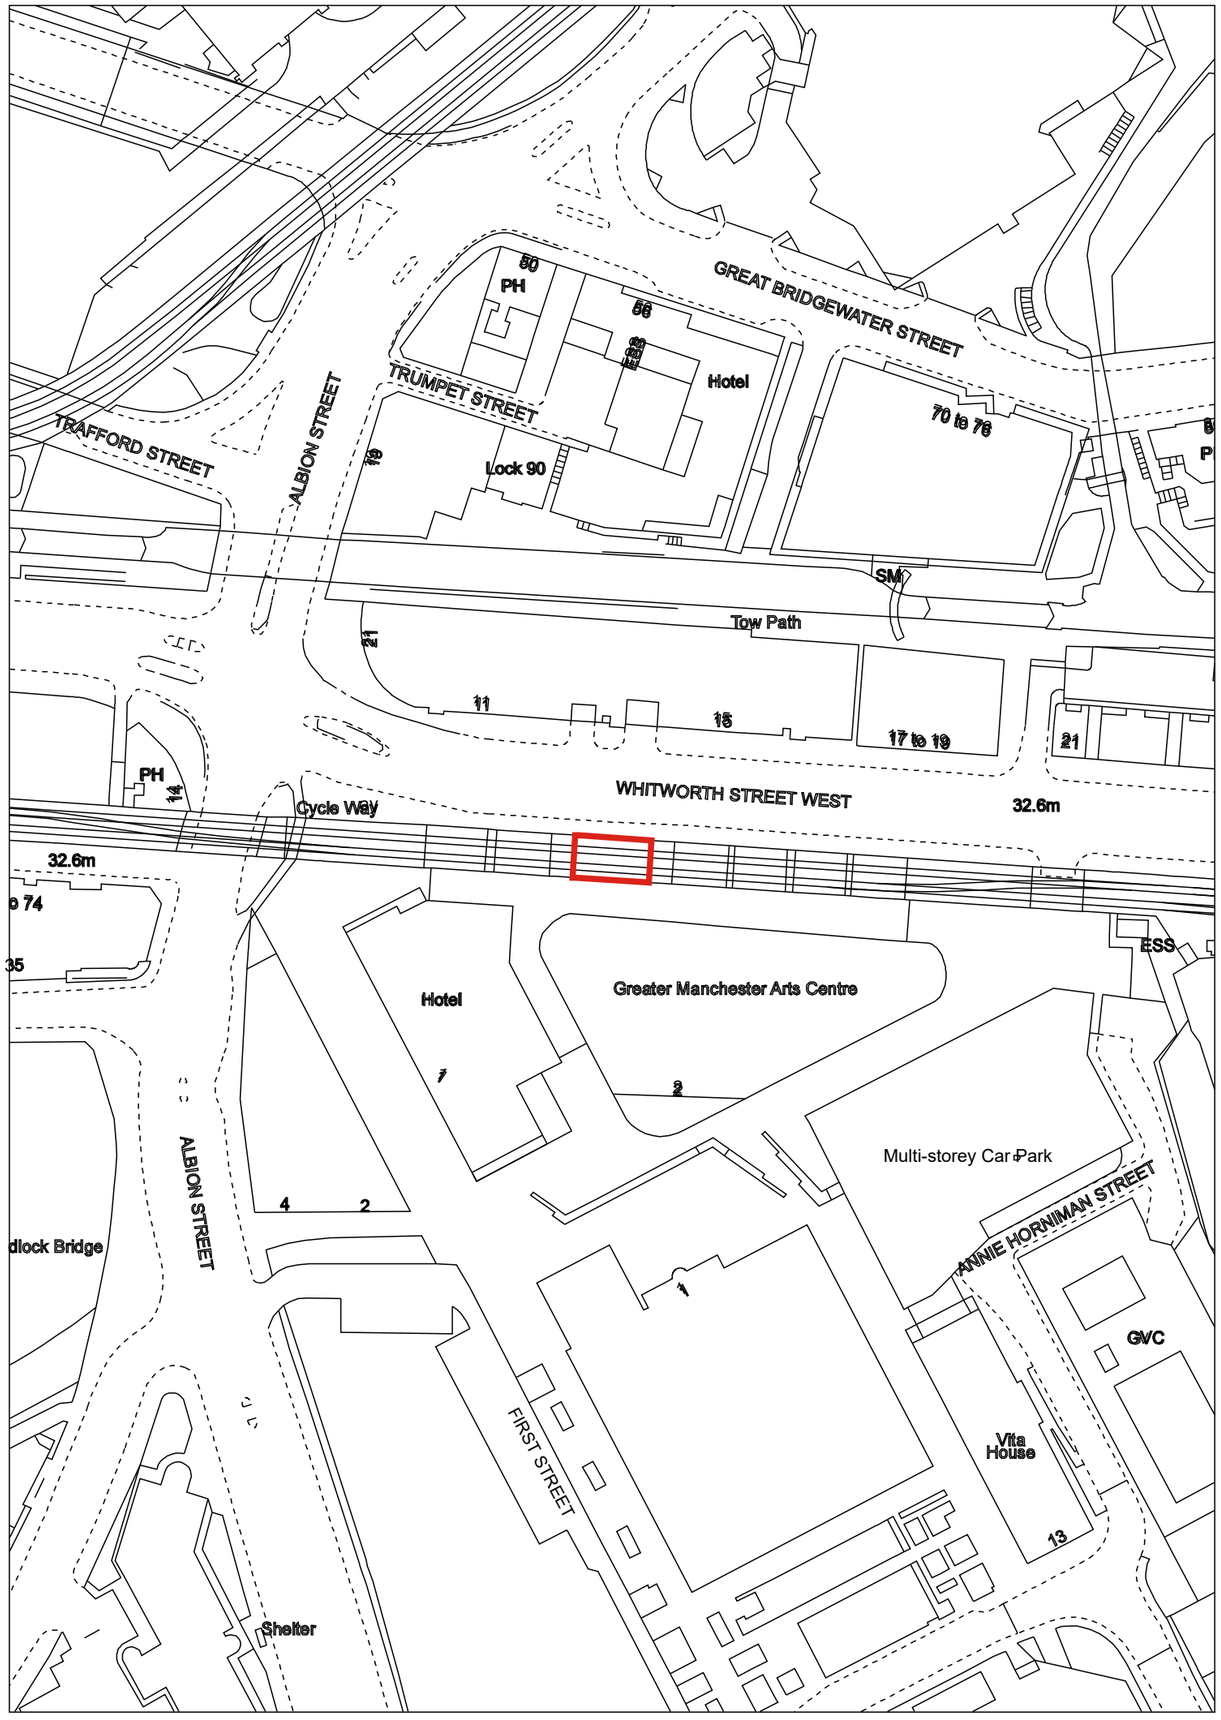

This drawing is the information issued for the construction of the project only to the extent that it has been verified by site survey and other Stephen George + Partners LLP investigations. Stephen George + Partners LLP cannot be held responsible for inaccuracies caused by inaccurate information.
Red Line Boundary based on O/S Data and **NOT** confirmed as the Legal Boundary
This drawing, the works and concepts depicted are copyright of Stephen George + Partners LLP and may not be reproduced or made use of, either directly or indirectly without express written consent. All heights, levels, sizes and dimensions to be checked on site before any work is put to hand.
Information shown on this drawing that is produced by others has not been verified by Stephen George + Partners LLP and no liability is accepted for its accuracy.
This document is prepared for the sole use of the documented recipient and Stephen George + Partners LLP accepts no liability for use of this document by parties other than the party for whom it was prepared or for purposes other than those for which it was prepared.

SGP
Architects + Masterplanners

33 Park Place
Leeds
LS1 2RY

t: +44 (0)113 246 7969

www.stephengeorge.co.uk

Arch 77 Whitworth Street
Manchester
Arch Co

Drawing Name:
Location Plan

Drawing Stage:	PLANNING
Status:	S2 - For Information/Reference
SGP File Ref:	19-259-031

SGP Project No:	Date:	Drawn:	Team:	Scale:	Rev:
19-259-031	08/08/25	LJ	Leeds	1:1250 @ A3	P01

Drawing Number:

Project Code	Originator	Fu.Br	Sp.Br	Form	Disc.	Number
19259	- SGP -	31	- XX -	DR	- A -	000001