


Block 3 Block 2 Block 1

Section 1
North - South

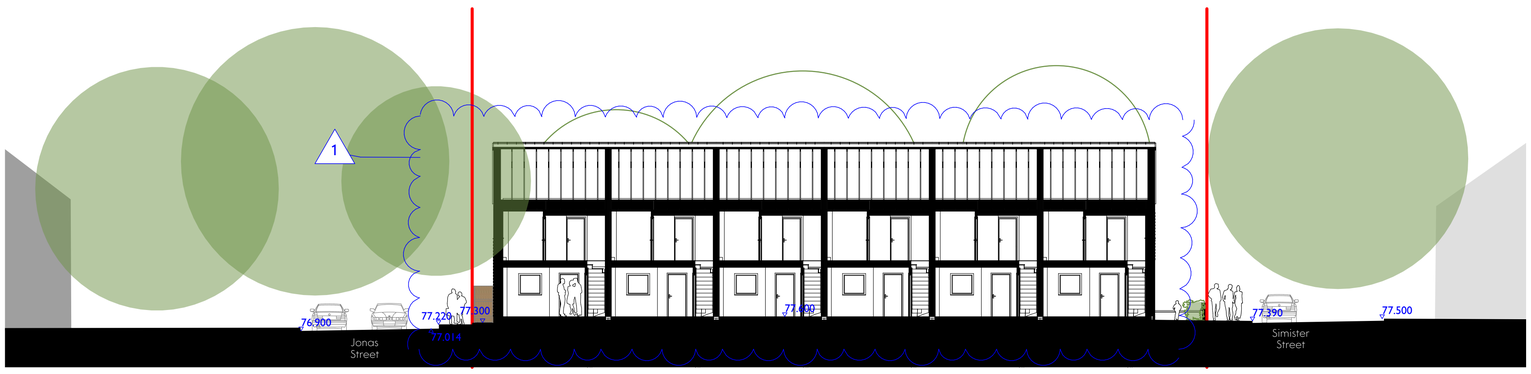

Section 02
Block 01

Block 1



Section 03
Block 02

Block 2



Section 04
Block 03 and Block 04

Block 3 Block 4

Notes:

1. Block A, individual house plots (plans and elevations) flipped.
2. Amendments west / south-west boundary to Units 13-17. Boundary fencing added behind the existing metal railing fence.

This drawing is the property of GWP Architecture. Copyright is reserved by them and the drawing is issued on the condition that it is not copied, reproduced, retained, or disclosed to any unauthorised person, either wholly or in part, without the consent in writing of GWP Architecture.

All drawings and specifications should be read in conjunction with the project specification. Where gallery plan, any possible conflicts should be presented to the Planning Coordinator.

All work to be carried out in accordance with current Building Regulations.

Contractors must verify all dimensions at the job before commencing any work or making shop drawings.

Written dimensions should be taken.

Do not scale off drawing.

Do not take digital dimensions from this drawing.

Any discrepancies to be reported to the Architect.


0 10m 50m

Scale - 1:150 @A1

KEY - NTS

Site Boundary

xx.x Proposed Levels

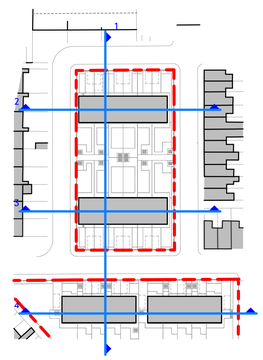

Rev	Date	Comment	Dr	Ch
- WIP	Work in Progress		JB	DT
C02	23.05.25	Issued for Planning	MK	CT
C01	10.12.24	Construction Issue	EA	CT
P02	28.10.24	General Revision	MK	DT
P01	18.10.24	First Issue	JB	DT

CHARTERED ARCHITECTS
INTERIOR DESIGNERS
SPACE PLANNERS
PROJECT MANAGERS
LANDSCAPE ARCHITECTS

Bracken House, Lidgett Lane, Leeds LS8 1PQ
+44(0)113 266 6044 (t) +44(0)113 268 1859 (f)
architecture@gwp-arch.com | www.gwp-arch.com

GWPA Ref
(515)2421

Job Title
Princedom Street

Client
JOHN SOUTHWORTH
BUILDING FUTURES TODAY

Proposed Site Sections

Name	(515)2421-GWP-01-ZZ-D-A-(90)-0015		
Scale	1:150@A1	Revision	C02
Drawn/Checked	JB / DT	First Issue	18.10.24
Drawing Status	A5 - Construction		

BIMcloud: NewBIMServer - BIMcloud Basic for Archicad 28/Princedom Street - (515)2421-GWP-01-XX-M2-A-P02