



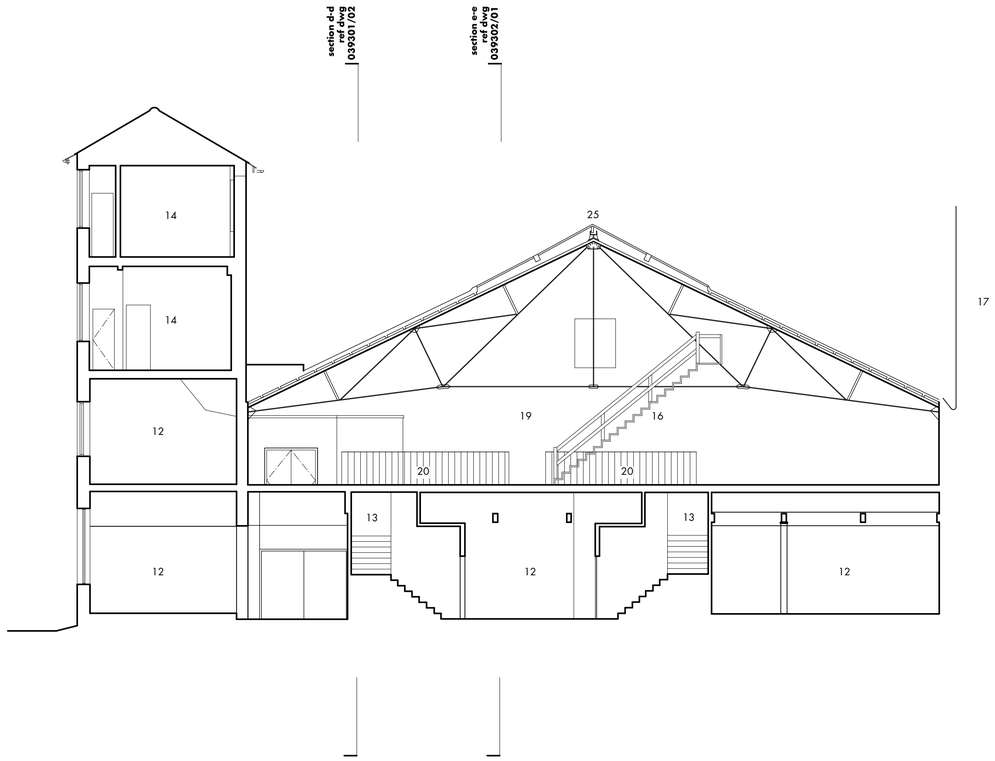

009301/01 existing • section C-C

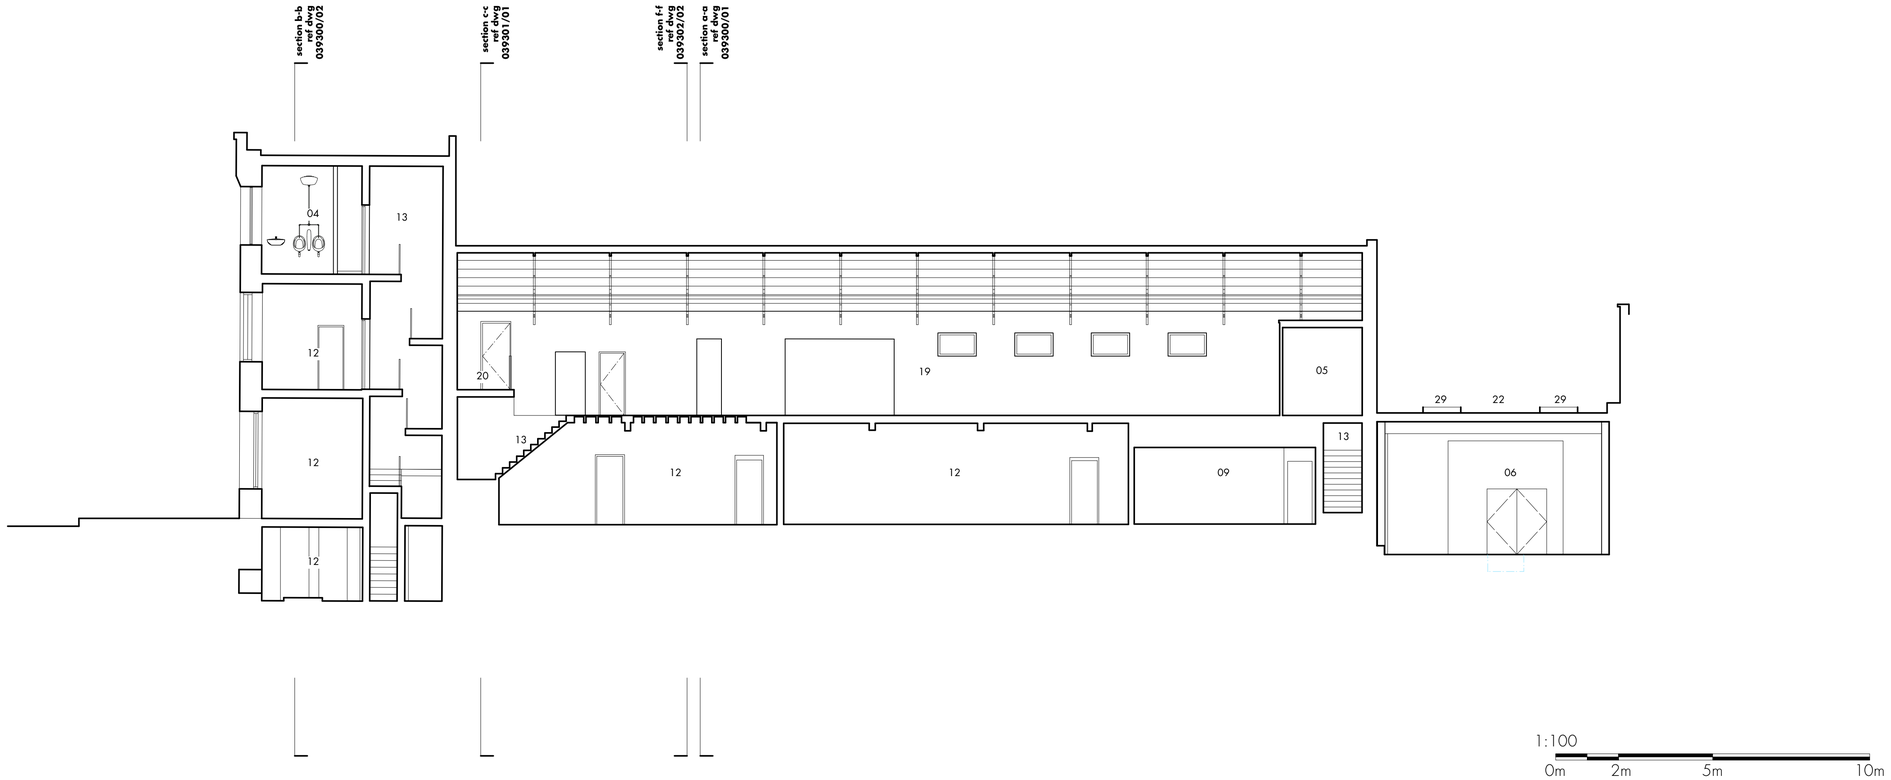

009301/02 existing • section D-D

01 car park
02 workshop entrance
03 kitchenette
04 WCs
05 lobby
06 welcome area
07 store
08 corridor
09 children's group
10 nursery group
11 former armoury
12 room currently unoccupied
13 accommodation stair
14 former caretaker's apartment (currently unoccupied)
15 barracks building entrance
16 escape stair
17 adjacent property
18 worship space
19 former drill hall (currently unoccupied)
20 balcony
21 flat roof
22 existing plant area
23 skylight
24 ladder
25 drill hall rooflight
26 metal sheet pitched roof
27 slate pitched roof
28 roof light to former officers' mess
29 skylight (blocked)
30 services riser

notes
for existing ga elevations refer to 009200 series drawings
for alteration ga sections refer to 019300 series drawings
for existing plans refer to 009100 series drawings

P01 • planning issue — 13 05 25 • le • dj
rev • description — issued • drawn • checked

shedkm
+44 (0)151 709 8211
+44 (0)207 253 8881

project	ardwick barracks
client	fabric church
drawing number	2411-SKM-Z0-XX-D-A-009301 **P01**
scale	1:100 @ A1
status	**information**

existing • section C-C D-D

do not scale from this drawing • all dimensions are to be set out and checked on site prior to starting construction • any discrepancy found between information given on this drawing and that given elsewhere or recorded on site shall be brought to the attention of the project architect immediately