



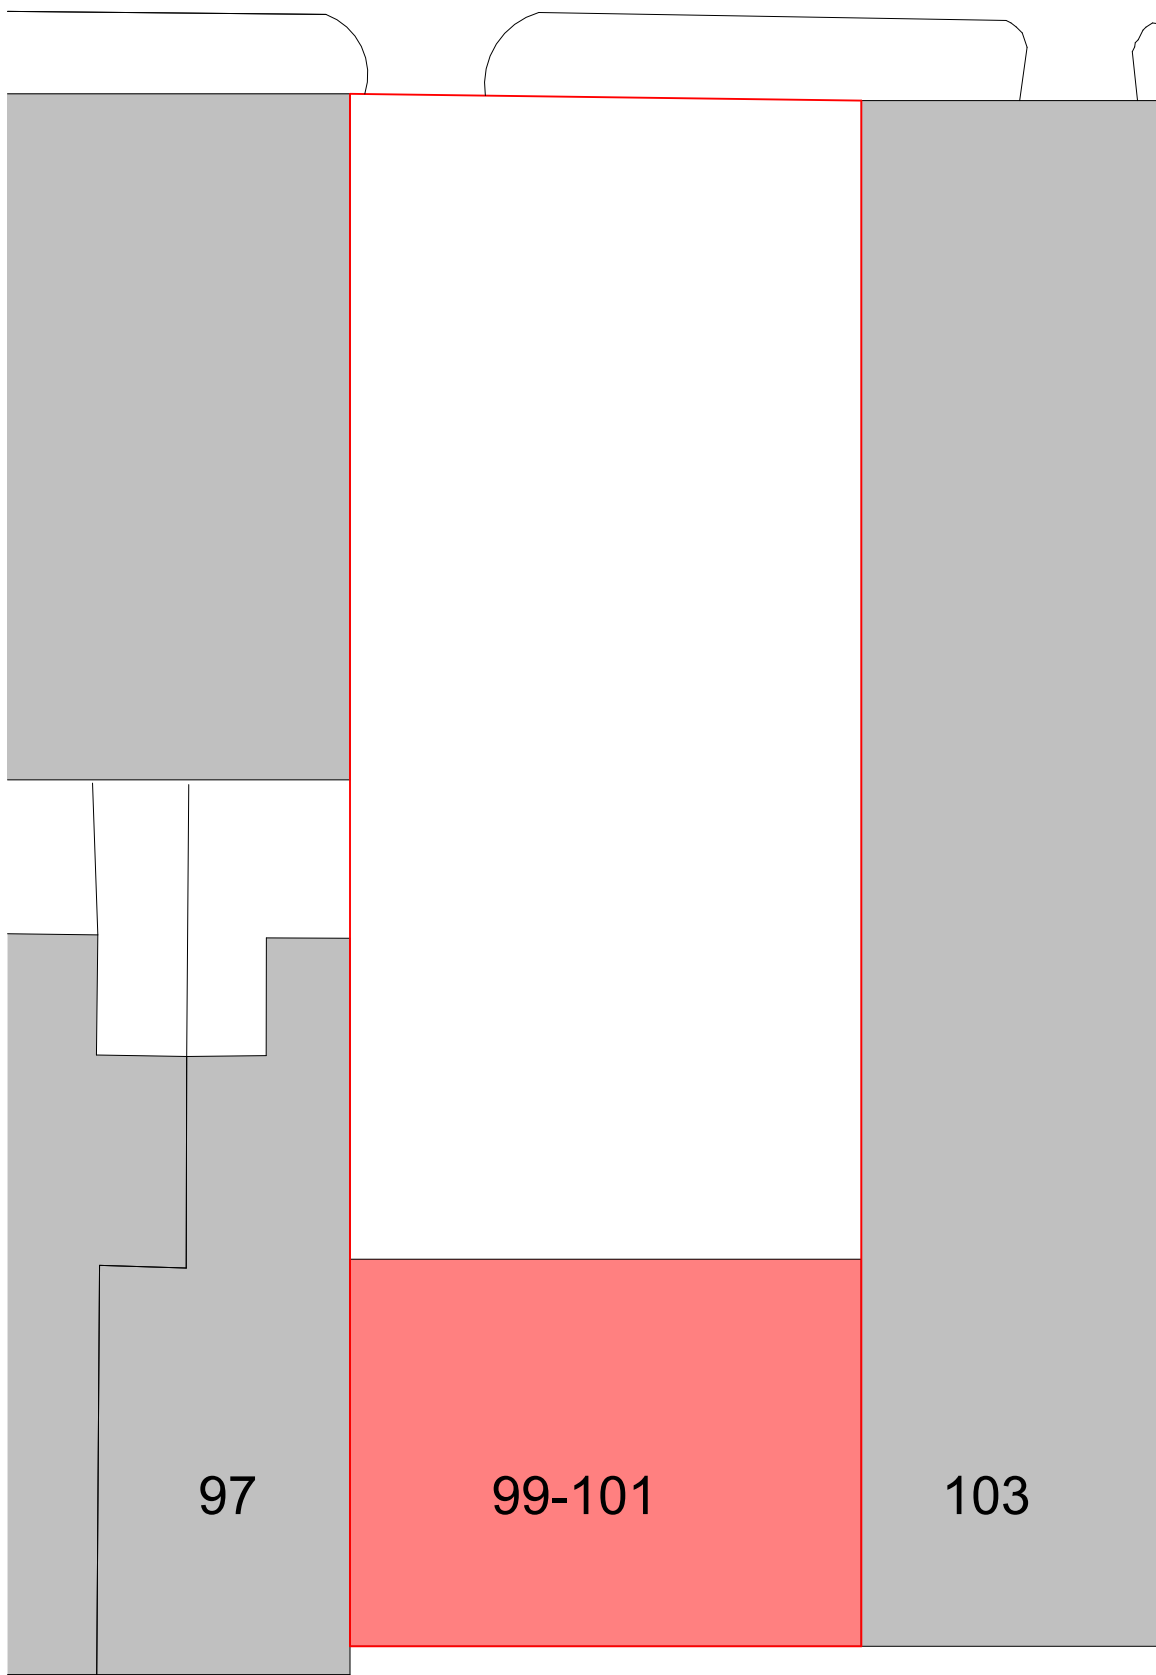

CHEETHAM HILL ROAD

1 Site - Existing
1 : 200

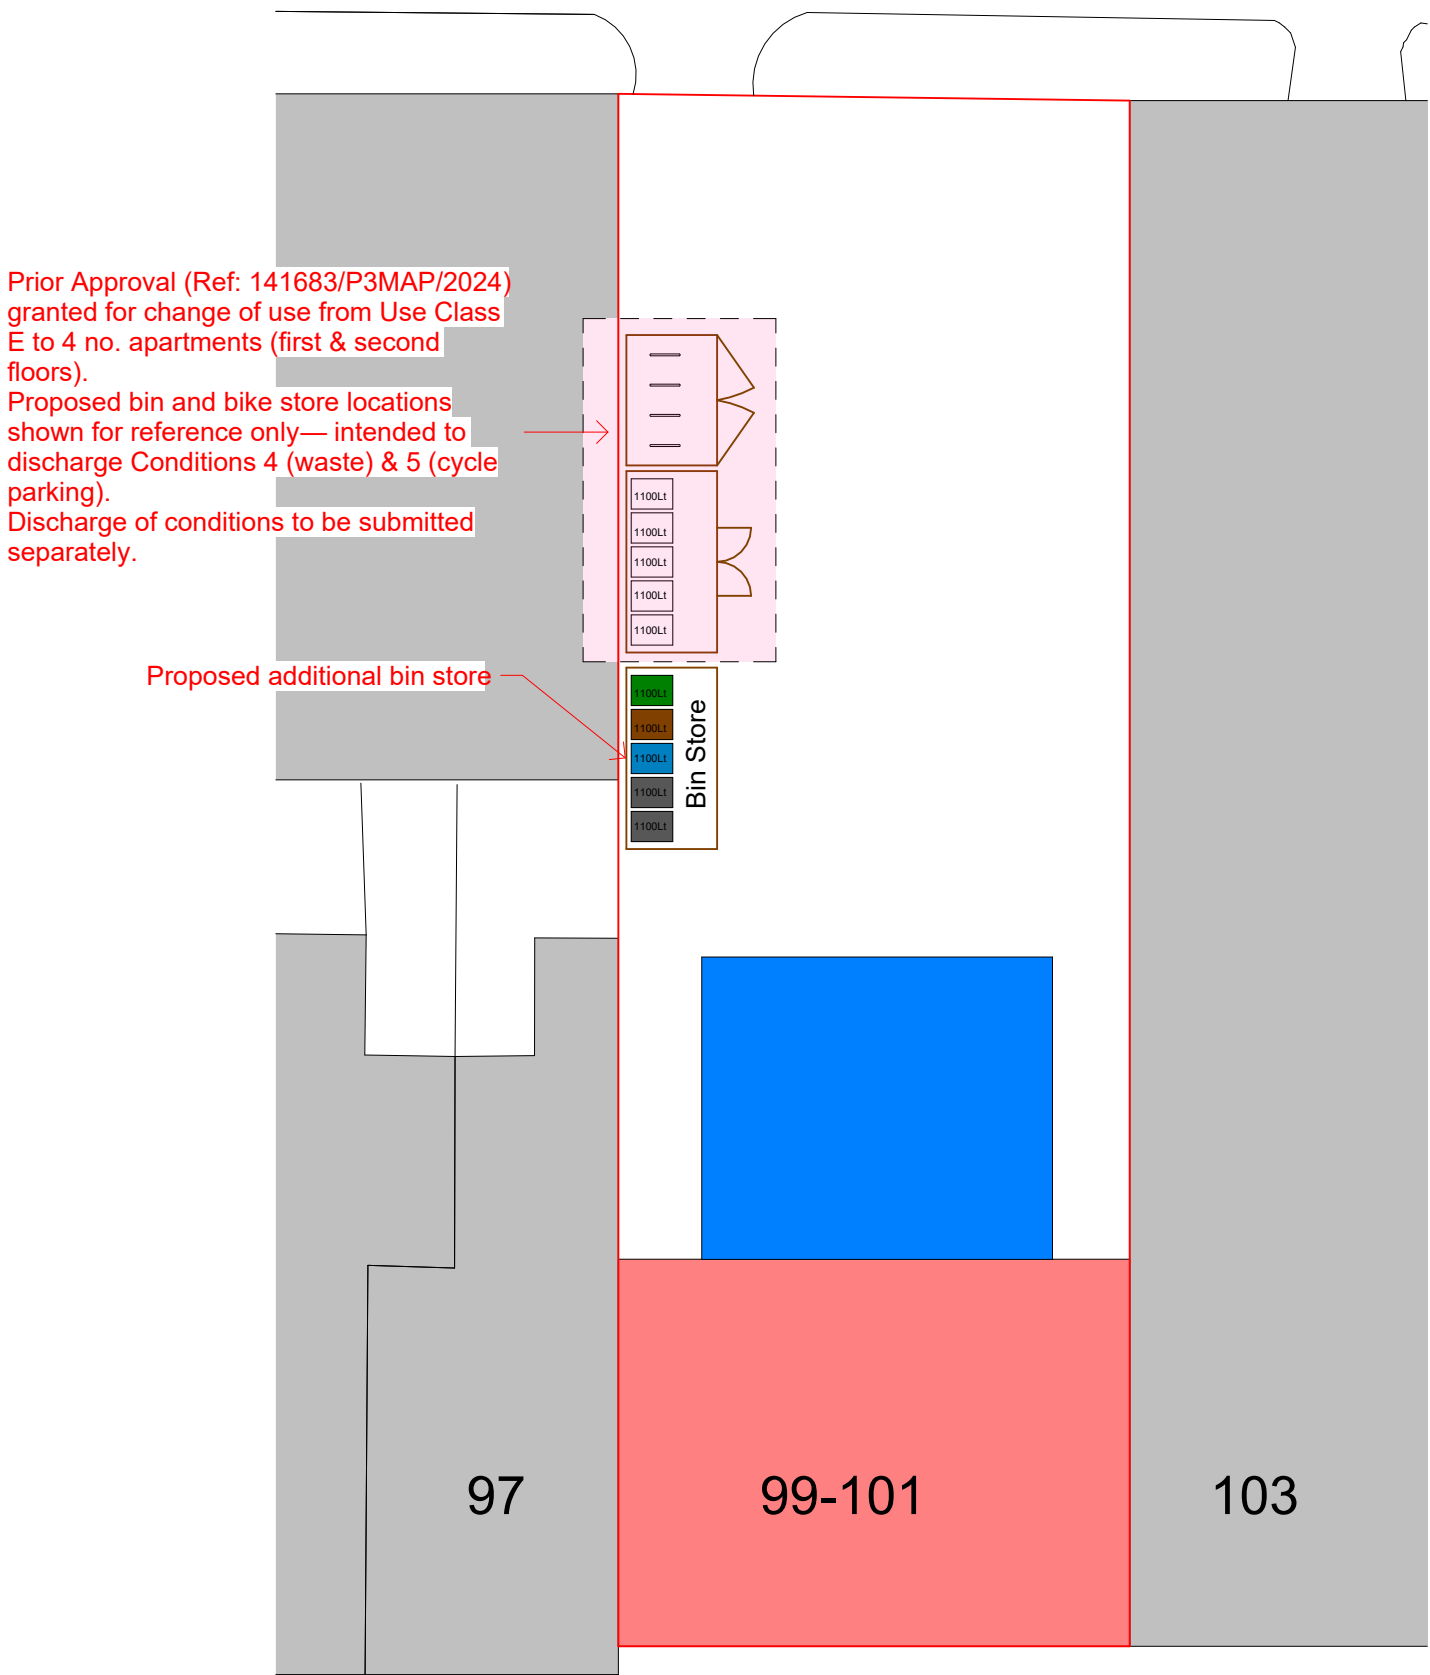

CHEETHAM HILL ROAD

2 Site - Proposed
1 : 200

- Site Key
- Grass
 - Paving Stones
 - Driveway
 - Timber Fencing
 - Brickwork
 - Hedges
 - Trees
 - Parking
 - Existing Building
 - Proposed Building

Bin Store

- 2 x 1100L General Waste
- 1 x 1100L Pulpable Recycling
- 1 x 1100L Mixed Recycling
- 1 x 1100L Food Waste

2	Revised Plans	27/05/2025	JB
1	Bin Store	23/05/2025	TP
No.	Description	Date	Initial

PROJECT 99-101 Cheetham Hill Road		
TITLE Site - Existing & Proposed		
STATUS DESIGN		
DRAWN BY JB	DATE 13/03/2025	SCALE (@ A1) As indicated
PROJECT NUMBER GSS24140.4	DRAWING NUMBER 502	REV 2
GOLD SKETCH S T U D I O S www.goldsketch.co.uk info@goldsketch.co.uk 0161 792 9595		
NOTES © COPYRIGHT - ALL RIGHTS RESERVED. THIS DRAWING SHALL NOT BE REPRODUCED WITHOUT PRIOR WRITTEN CONSENT. DRAWING TO BE USED FOR THE STATUS INDICATED ONLY. ALL DIMENSIONS AND SETTING OUT SHALL BE CHECKED AND CONFIRMED ON SITE. ANY DISCREPANCIES TO BE REPORTED TO THE DESIGNER PRIOR TO THE COMMENCEMENT OF ANY WORK. ALL WORK AND MATERIALS TO BE IN ACCORDANCE WITH CURRENT BUILDING LEGISLATION, RELEVANT CODES OF PRACTICE AND BRITISH STANDARDS. ALL DIMENSIONS ON THIS DRAWING ARE IN MILLIMETRES UNLESS OTHERWISE STATED.		

