


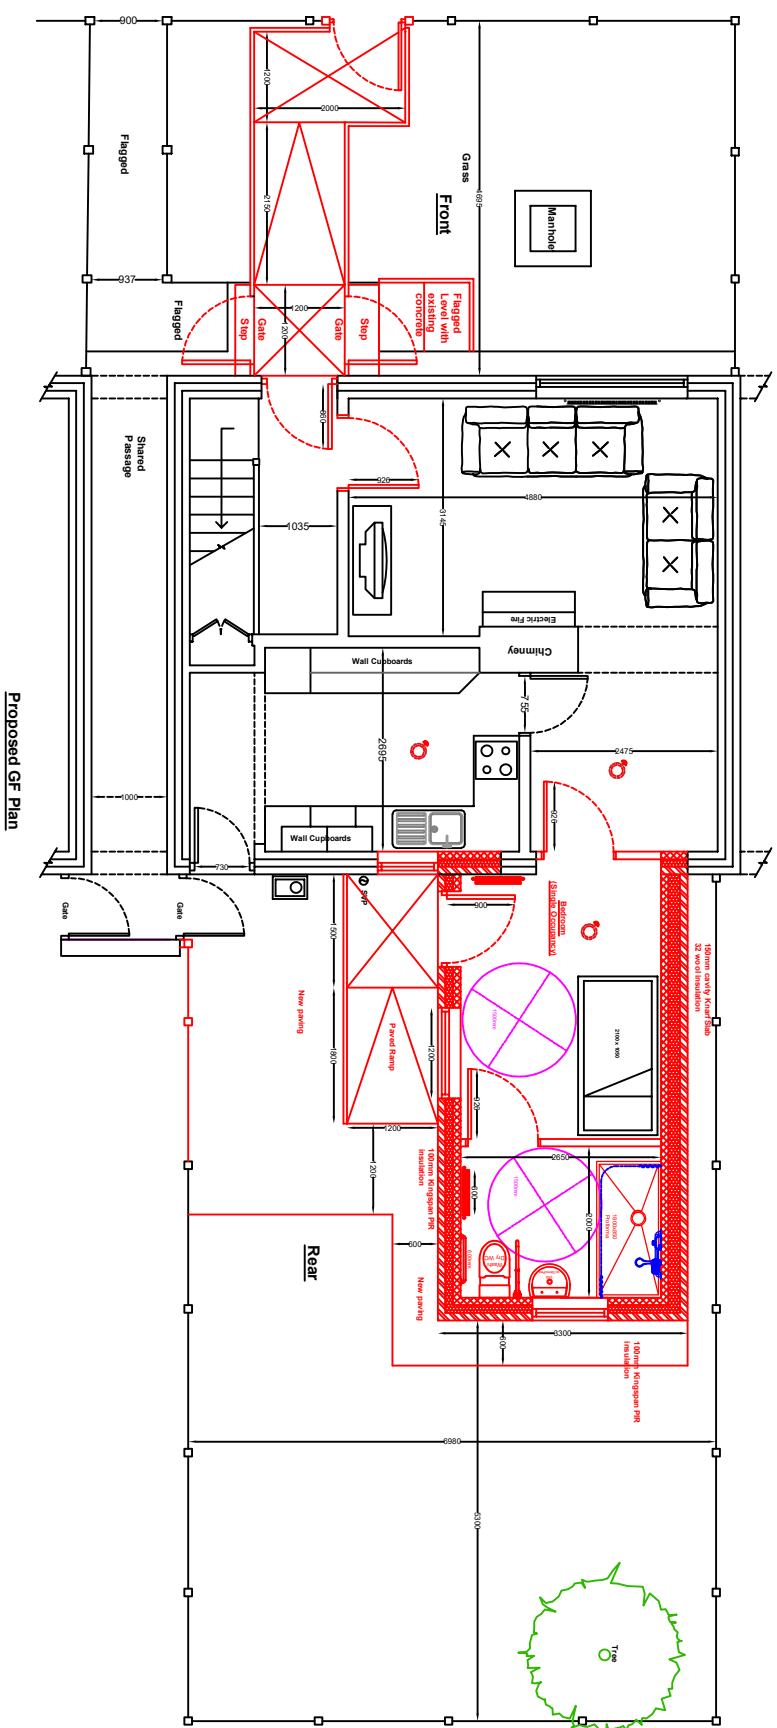

Proposed GF Plan

Chris Colbourne - Technical Officer

Manchester Equipment & Adaptation

Partnership

Childrens & Families Directorate

Phillips Park Road

Manchester

M11 3FU

Office No : 0161 277 1704
Mobile No : 07814 082 379

Mobile No : 07814 082 379

Project - Feasibility

Applicant Details -

Mr Martin Powell

12 Brede Walk

Manchester

M23 9EH

Dwg Title :

Proposed Boundary Plan

Date: **14/02/2023**

Scale: **1:100**

Revision :

No.	Date	Sign
-----	------	------

1	04/05/2023	CC
---	------------	----

2	16/02/2024	CC

3	11/03/2025	CC

Paper Size: A3

Drawn By :

Chris Colbourne



**Manchester
Equipment &
Adaptations
Partnership**