© Buro Happold Limited or its group companies.
All Rights reserved. Buro Happold and its group companies assert (unless otherwise agreed in writing) their rights under s.77 to 89 of the Copyright, Designs and Patents Act 1988.

DO NOT SCALE THIS DRAWING.

HEALTH AND SAFETY INFORMATION

IN ADDITION TO THE HAZARDS/RISKS NORMALLY ASSOCIATED WITH THE TYPES OF WORK DETAILED ON THIS DRAWING, NOTE THE FOLLOWING


CONSTRUCTION.

MAINTENANCE/CLEANING/OPERATION.

DECOMMISSIONING/DEMOLITION.

NOTES:

1. THIS DRAWING IS BASED ON:
   1.1. LANDSCAPE ARCHITECT LAYOUT DRAWING 520-LAP-SK-005-P5-LandscapeGA REV P5 RECEIVED 23.10.24 BY LANDSCAPE PROJECTS
   1.2 GPR/TOPO SURVEY 12650G UNDERTAKEN IN 2015
2. ALL EXISTING UTILITIES ARE TO BE CONFIRMED ON SITE AND SAFE WORKING PRACTIVES TO BE USED PRIOR TO EXCAVATION.
3. THIS DRAWING IS TO BE READ IN CONJUNCTION WITH ALL OTHER RELEVANT DRAWINGS, DETAILS AND SPECIFICATIONS.
4. ALL DIMENSIONS ARE IN METRES UNLESS STATED OTHERWISE
5. THE CONTRACTOR SHALL ALLOW FOR ALL RELEVANT APPROVALS FROM THE RELEVANT AUTHORITIES WHEN WORKING WITHIN THE PUBLIC HIGHWAY

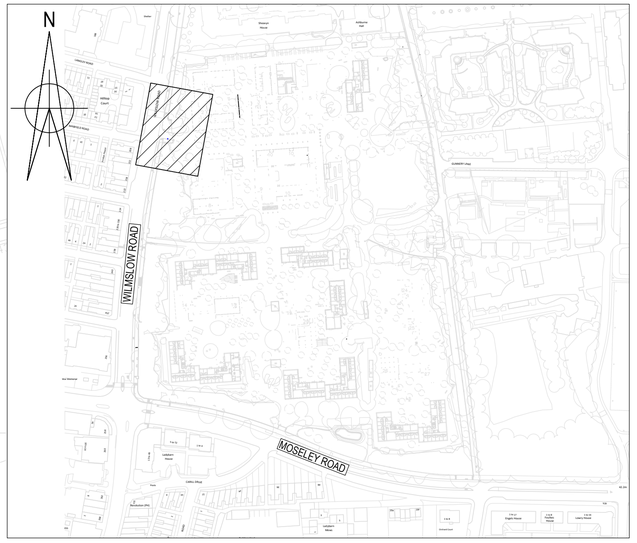

KEY PLAN
SCALE 1:2500

LEGEND:

- PROPOSED SITE ENTRANCE WORKS BOUNDARY
- MCC HIGHWAYS BOUNDARY
- PROPOSED S278 BOUNDARY
- G — PROPOSED GULLY
- GROUND LEVELS TO BE RAISED

PROPOSED ENTRANCE PLAN
SCALE 1:100

2 1 0 2 4 6 8
1 : 100
SCALE BEFORE REDUCTION

Rev	Description	Date	Iss'd	Rev'd	App'd
P01	ISSUED FOR INFORMATION	27.01.25	D.L.	F.R.	F.R.

PLANNING
Project Stage

DRAFT
Status of Drawing

BURO HAPPOLD

3 Wellington Place
Leeds
LS1 4AP
UK

Tel: +44 (0)113 204 2200
Fax: +44 (0)870 787 4144
Email: 0062342@burohappold.com
Web: www.burohappold.com

Client *Graham Group*
Architect *Landscape Projects Ltd.*
Project **UoM - FALLOWFIELD**
Drg Title ROADWORKS PLAN ENTRANCE 1

Job No. 0062342
Scale@A1 1:100
Drawn/Designed By. D.LONG
Checked By. F.RODRIGUEZ
Approved By. F.RODRIGUEZ
Drawing No. 0062342-BHE-XX-XX-DR-C-2101
Revision P01

Daniel.Long:\\ne-nas-05.burohappold.com\project-cad\0062342\UoM Fallowfield Owens Park - Ext\06 Cities - Infra\01_Sheet\0062342-BHE-XX-XX-DR-C-2101.dwg