UNITY PRIMARY SCHOOL PLAYZONE

SITE TRAFFIC MANAGEMENT PLAN

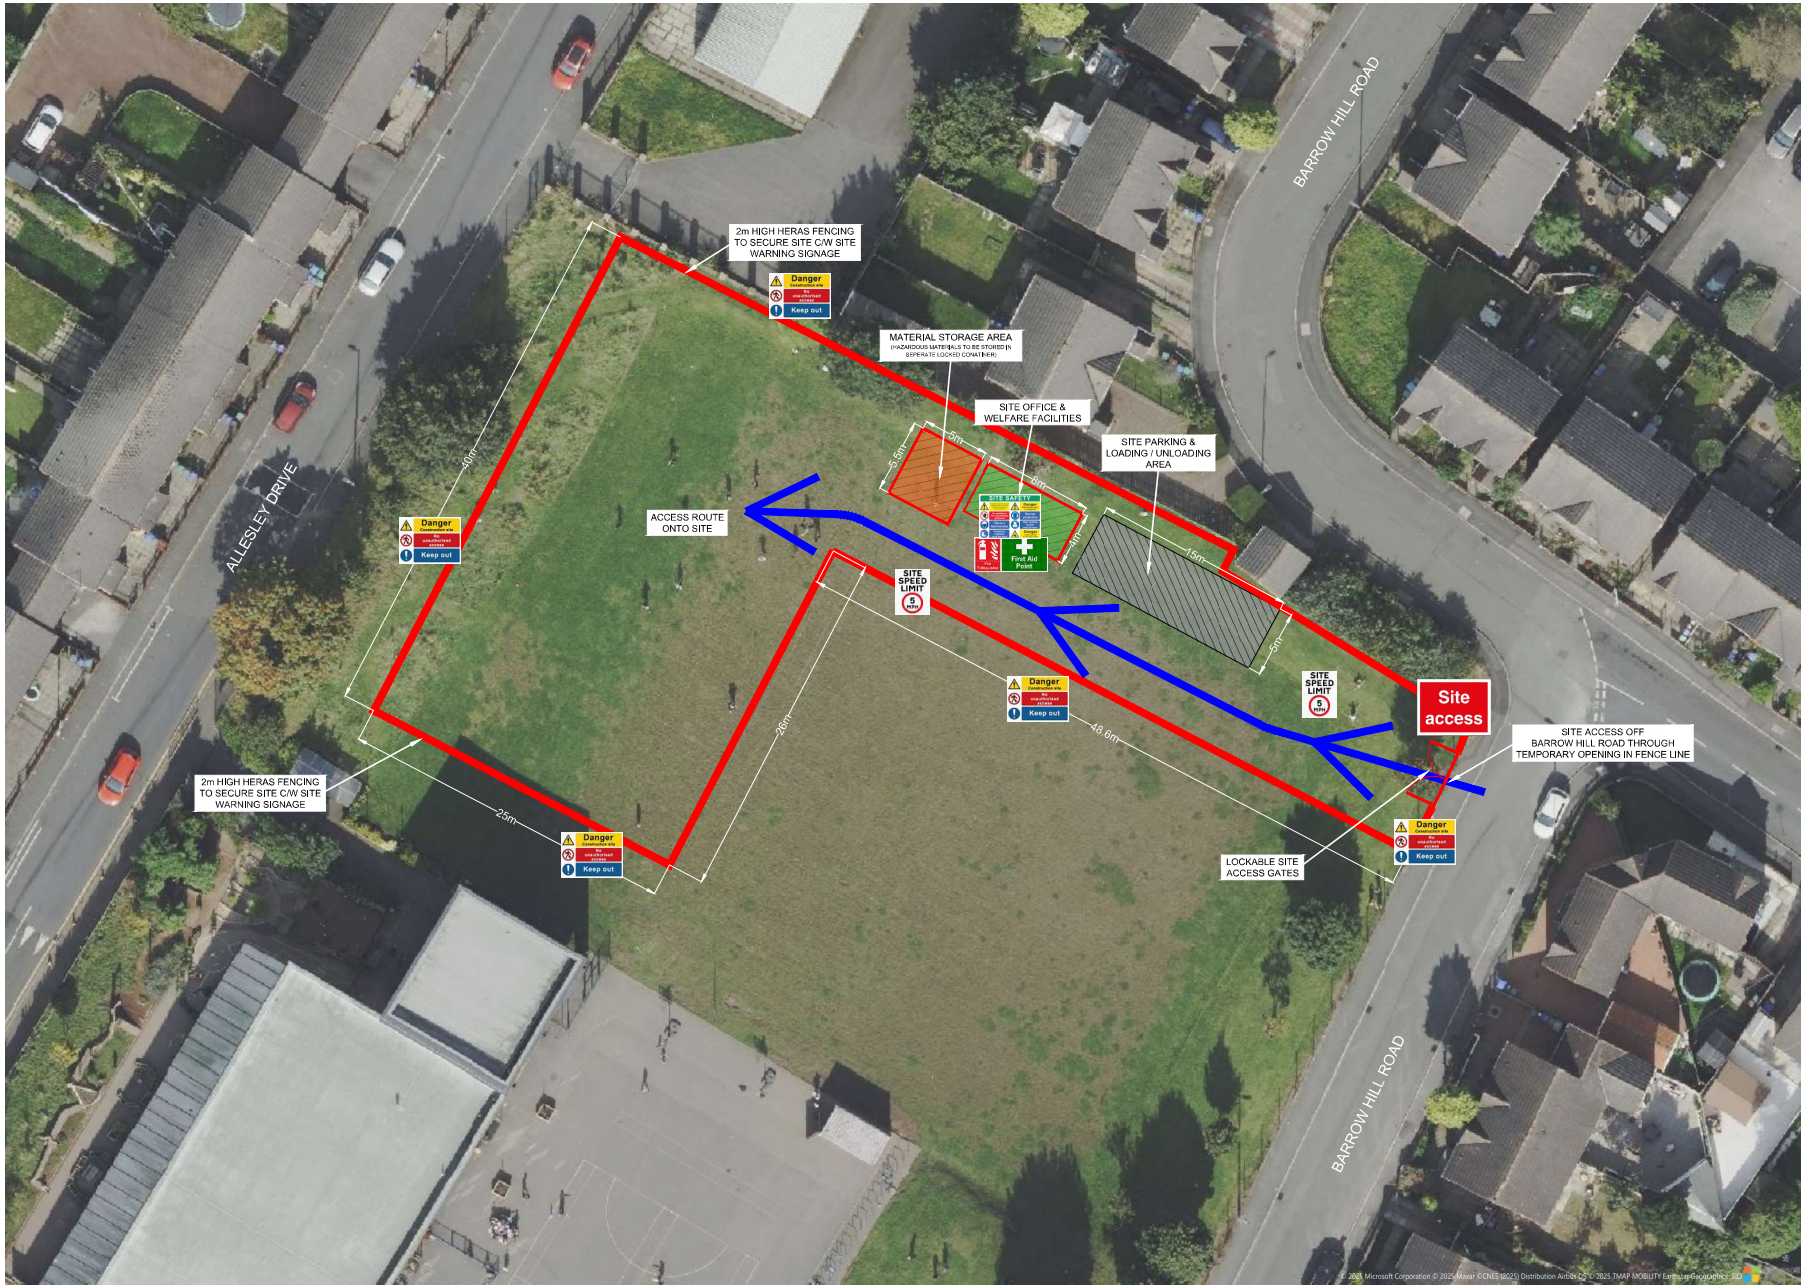

NOTES:

DRAWING TO BE READ IN CONJUNCTION WITH RELEVANT PROJECT SPECIFICATION AND REQUIREMENTS.

ALL DIMENSIONS TO BE CHECKED ON SITE PRIOR TO COMMENCEMENT OF WORKS.

DO NOT SCALE FROM DRAWING

SIS PITCHES

Unity Primary School PlayZone

PROJECT TITLE

Football Foundation

CLIENT

Site Traffic Managment Plan

DRAWING TITLE

1:200 @ A1	PB
SCALE	DRAWN
22-08-2025	
DATE	APPROVED

SIS Pitches
Tavistock Works
Glasson Industrial Estate
Maryport
Cumbria
CA15 8NT
Tel. 01900 817837
sales@sispitches.com

REV	DETAILS	DRAWN	AP	DATE
A	Initial Issue	PB		22-08-2025

24-6150	001	A
PROJECT NO.	ORD NO.	REV.