


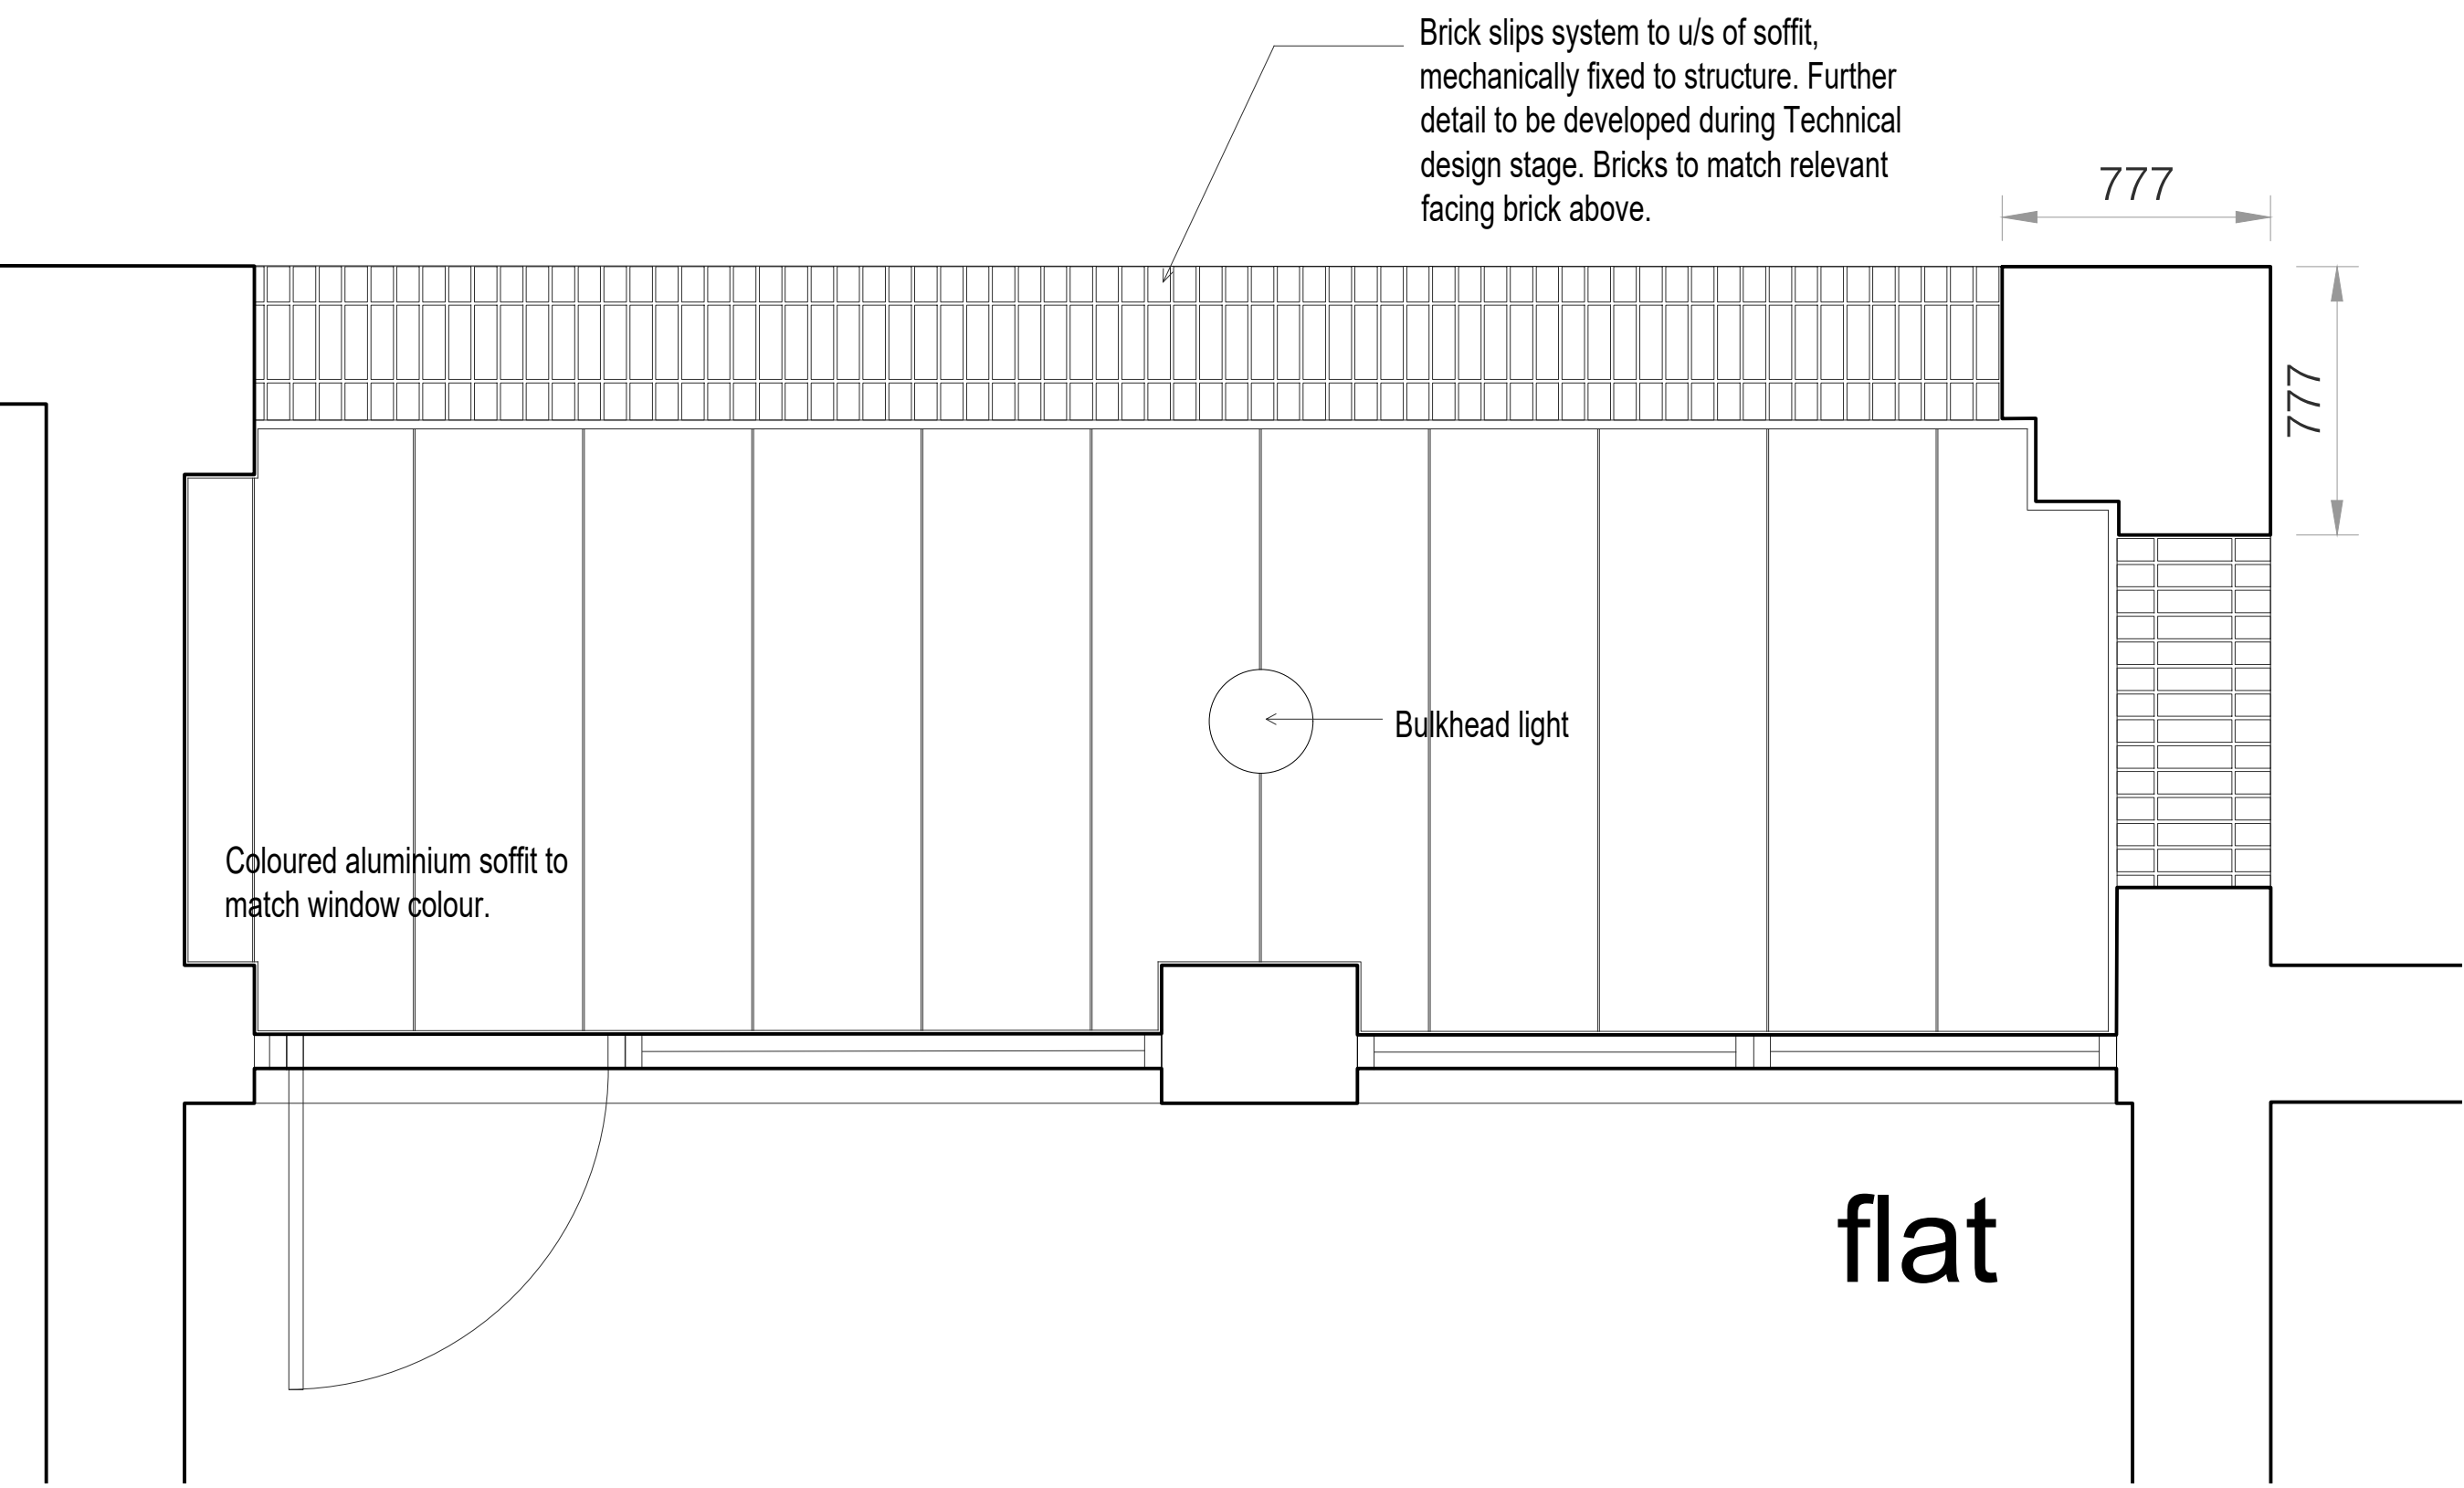


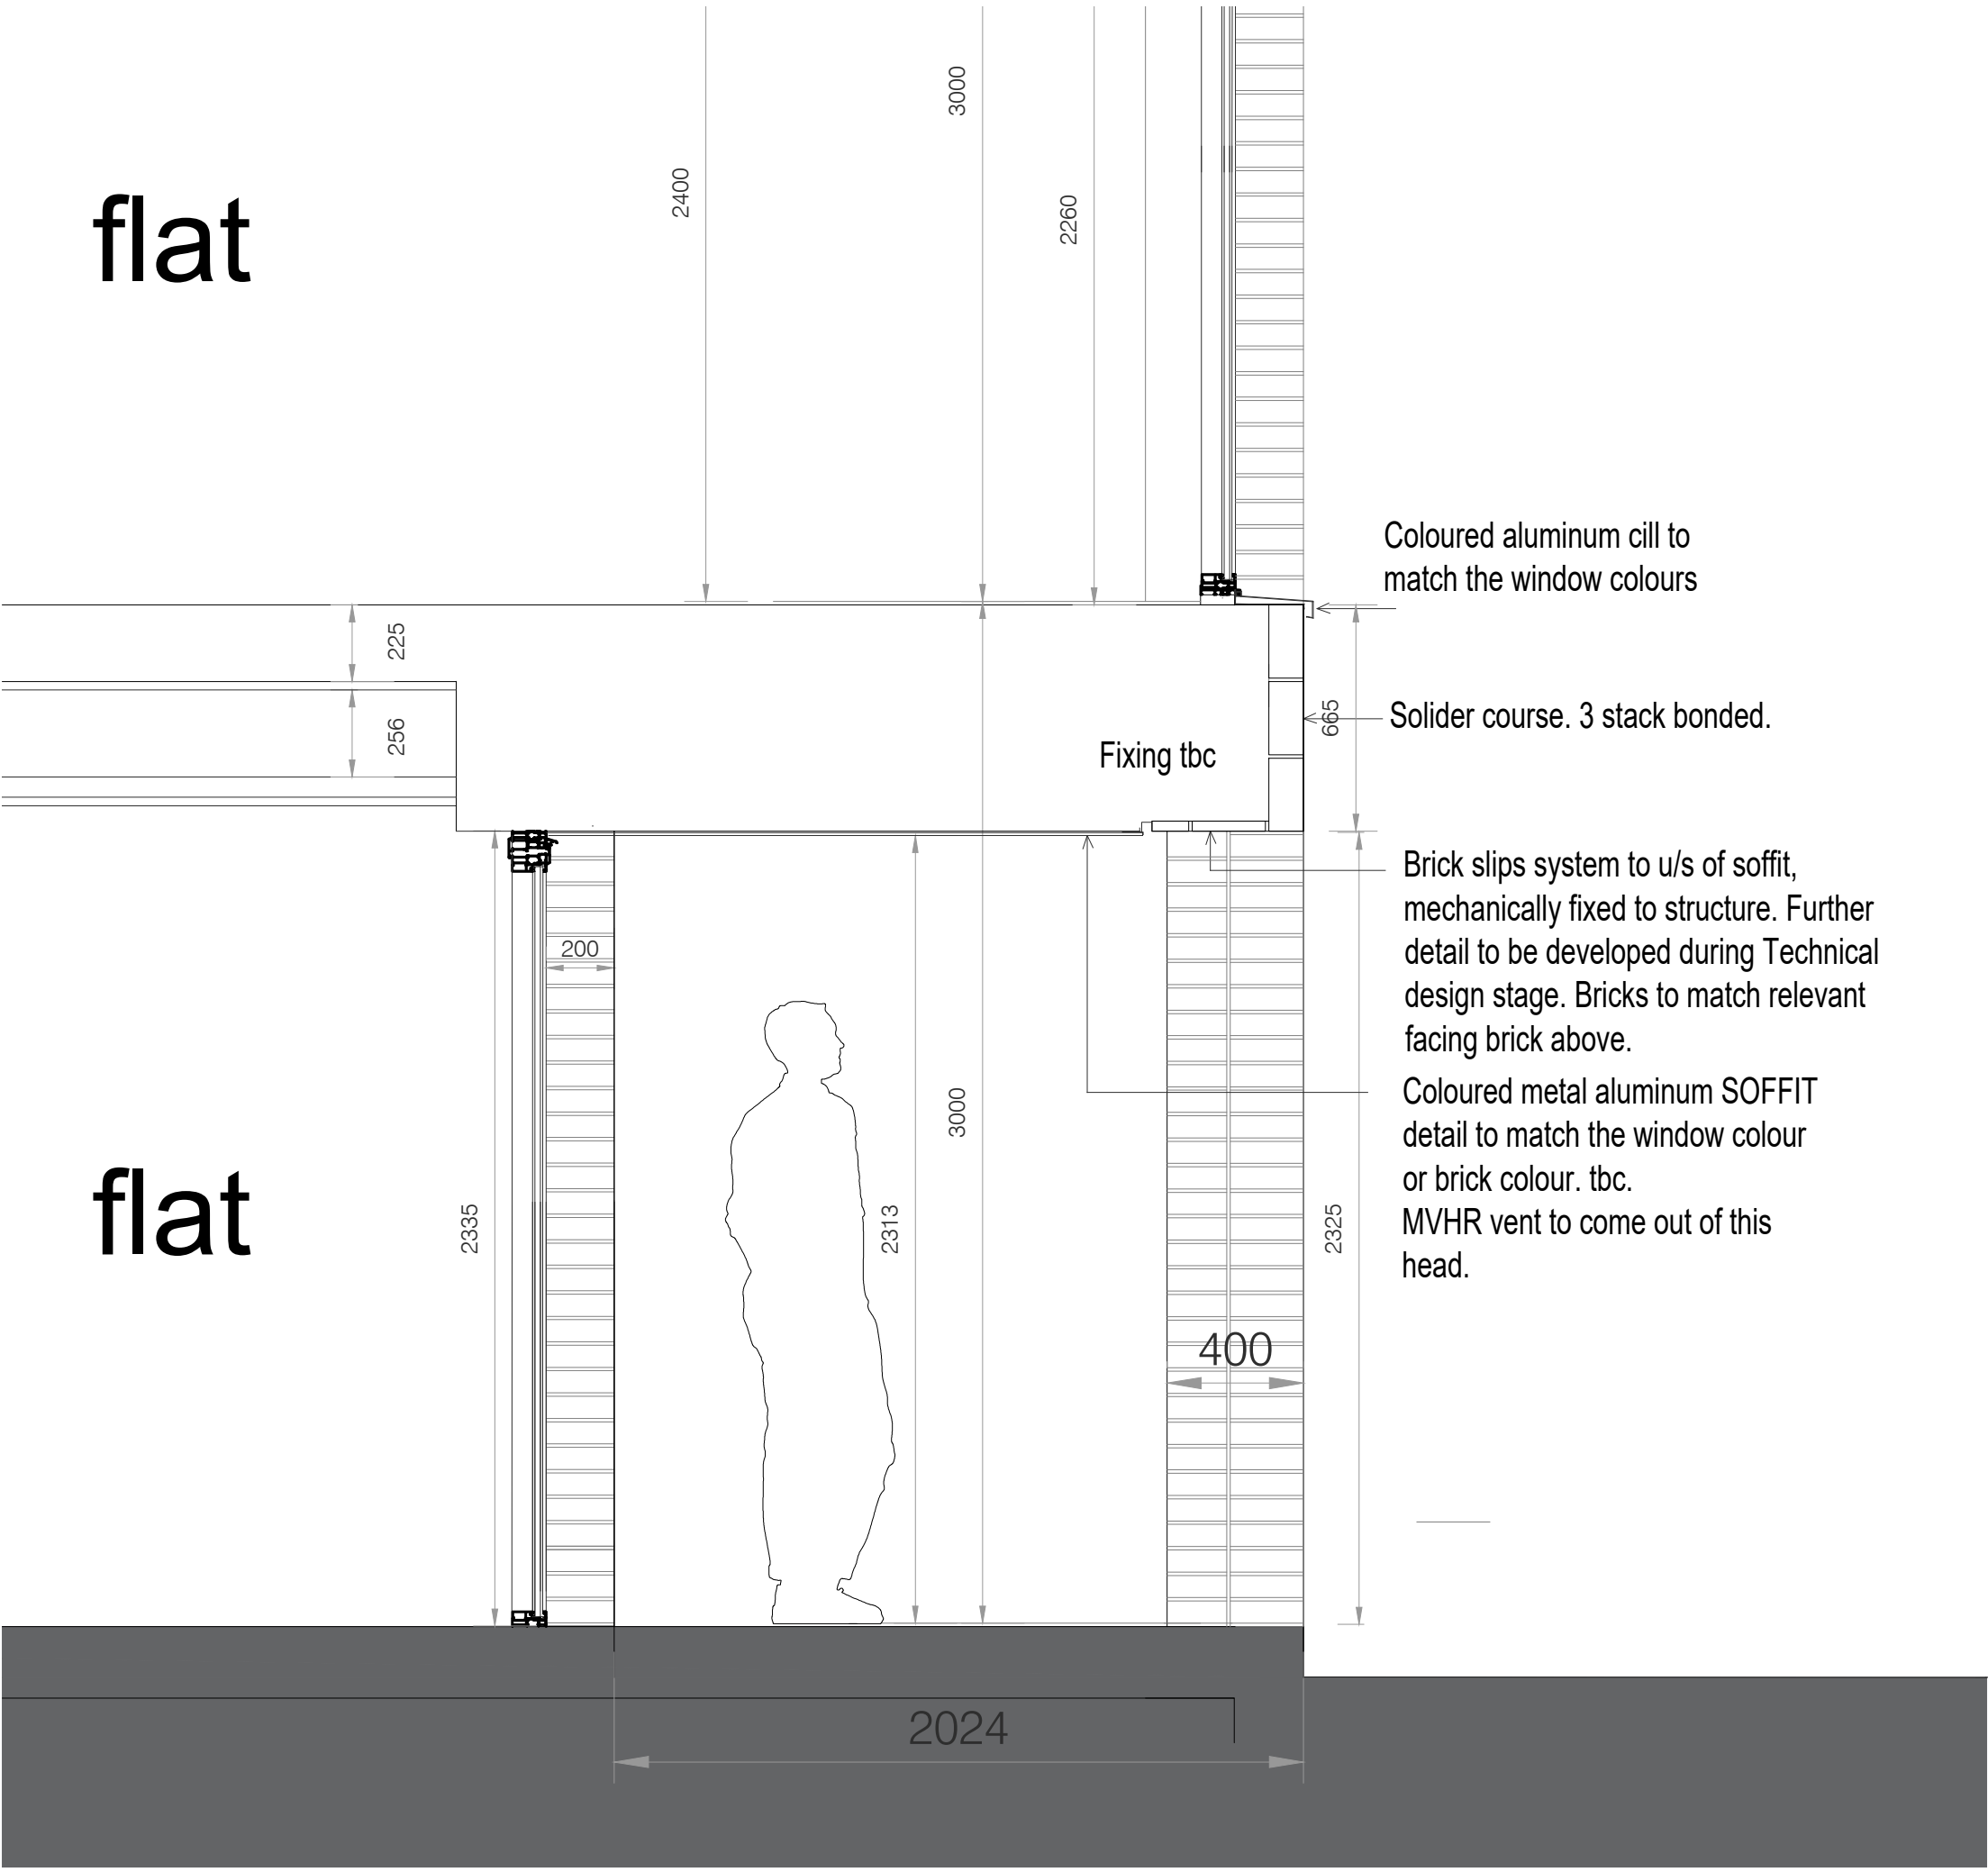

Typical Block BCDE GF Recessed Balcony Soffit Plan

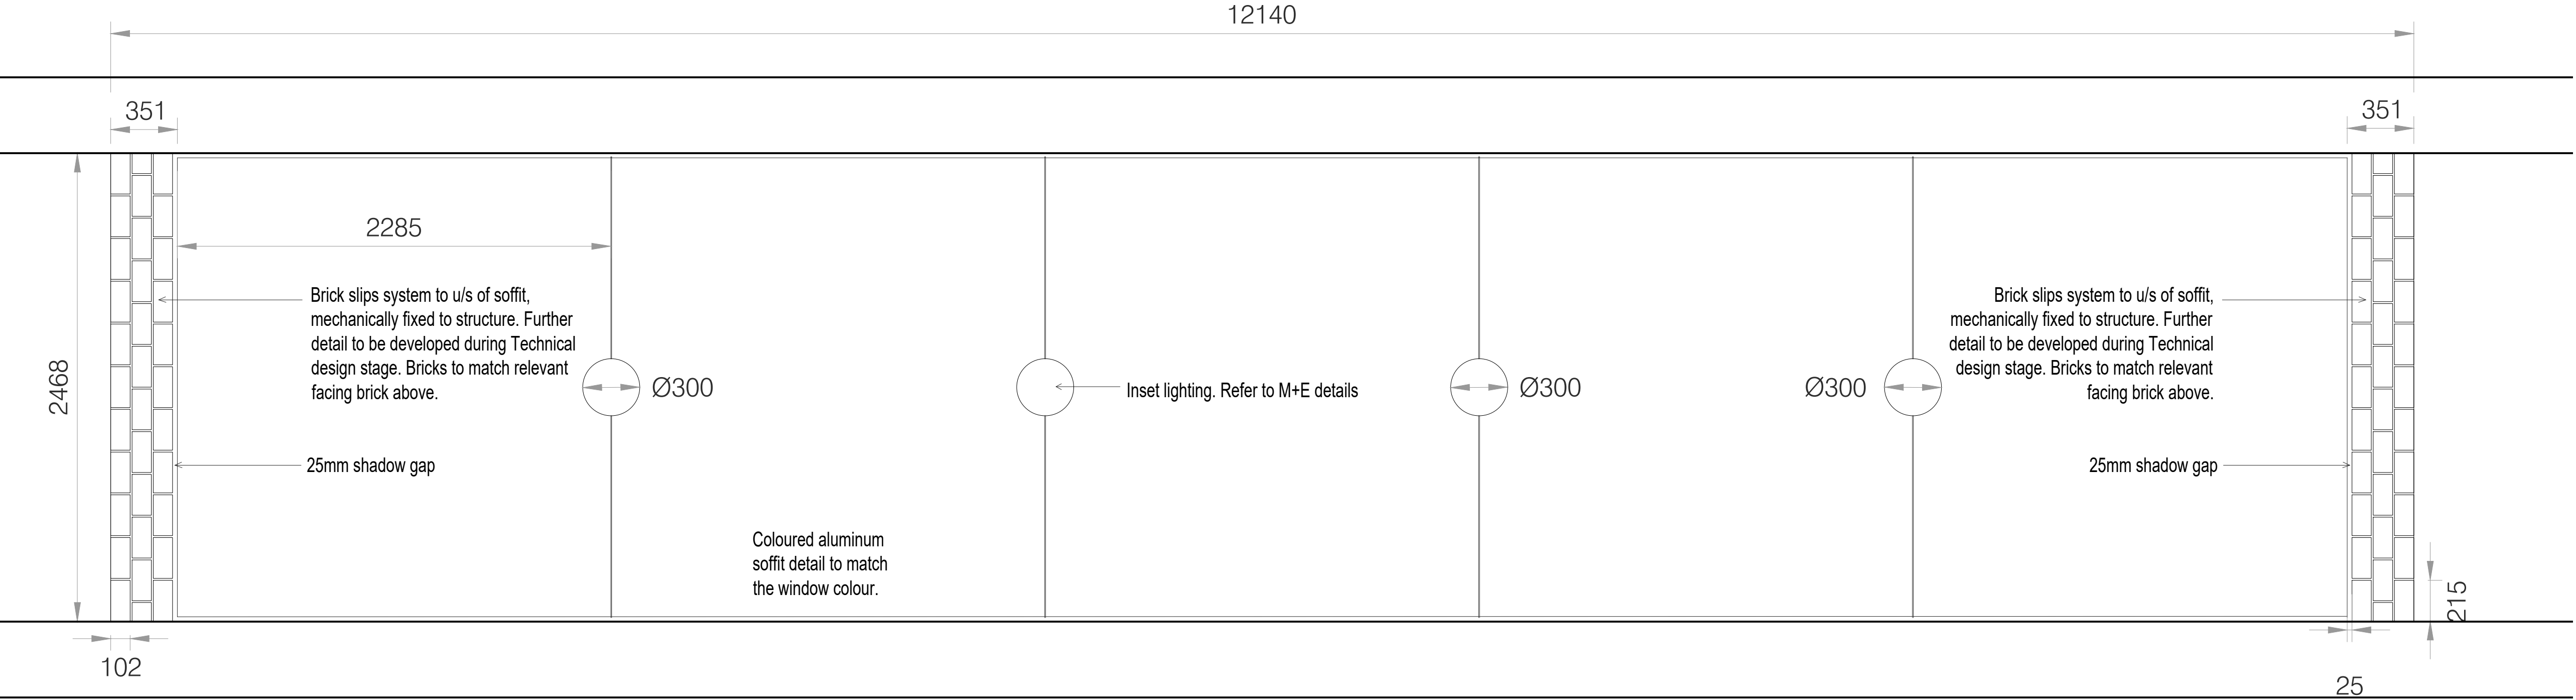

Typical Block BCDE GF Recessed Balcony Section

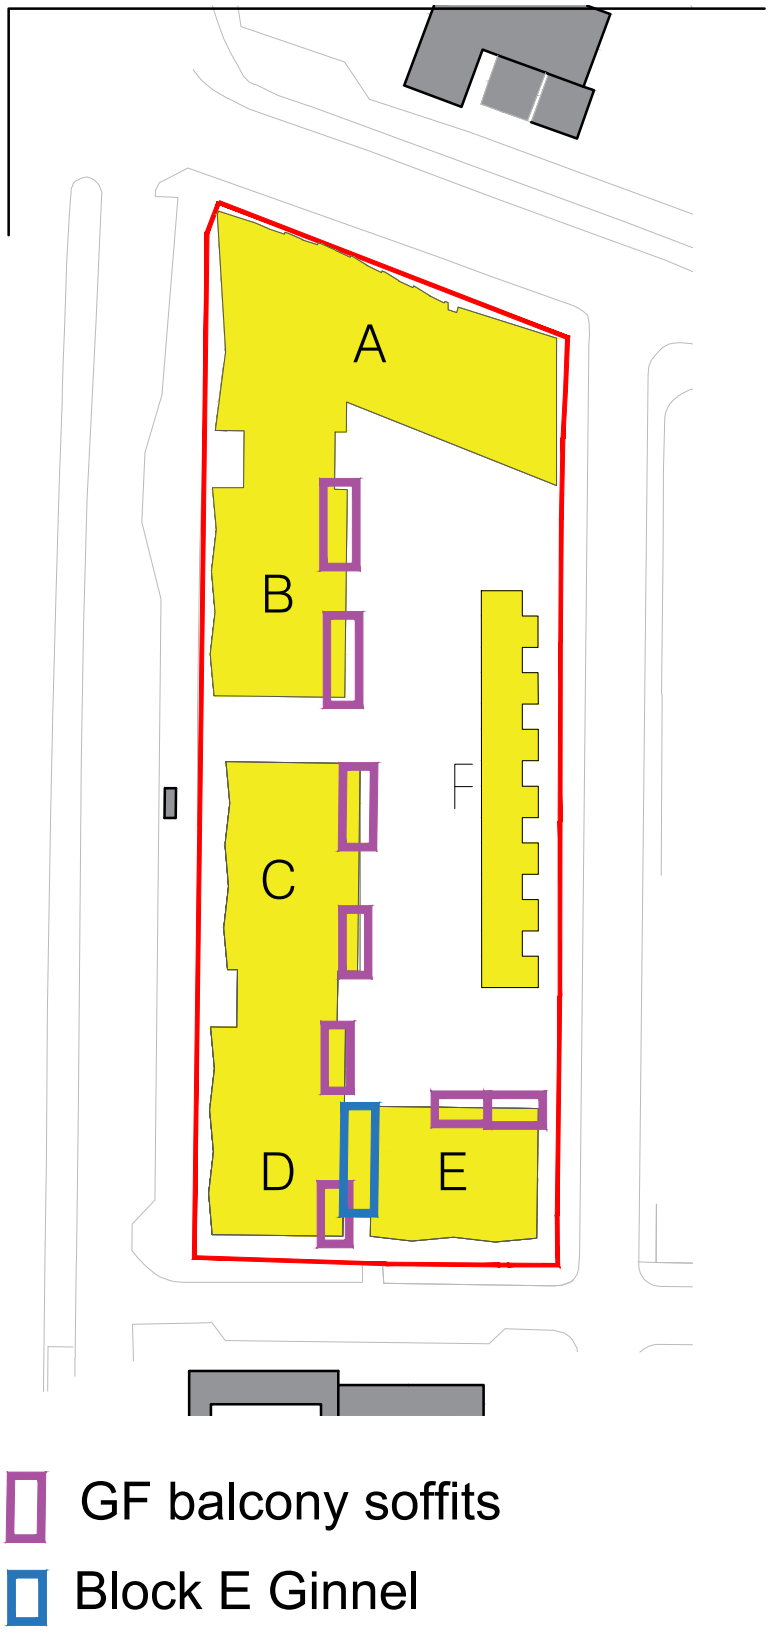

Block E Ginell Soffit Plan

MC

AU

Modern City

Architecture & Urbanism

2 Commercial Street

Castlefield

Manchester

M15 4RQ

t: 0161 974 7203

e: info@mcau.co.uk

www.mcau.co.uk

Client

MSV / Caddick

Project

Land at Barnhill Street/Raby Street

Moss Side

Description

Proposed

Blocks BCDE - Soffit Details 2

Status

Stage 3 - Planning

Job Number

1215-MCAU

Drawing Number

BCD-21-04

Drawn By

JB

Date

Jun 25

Revision

P1

Scale

1:20@A1

Copyright Modern City Architecture & Urbanism Ltd