
# PROPOSED FIRST FLOOR PLAN

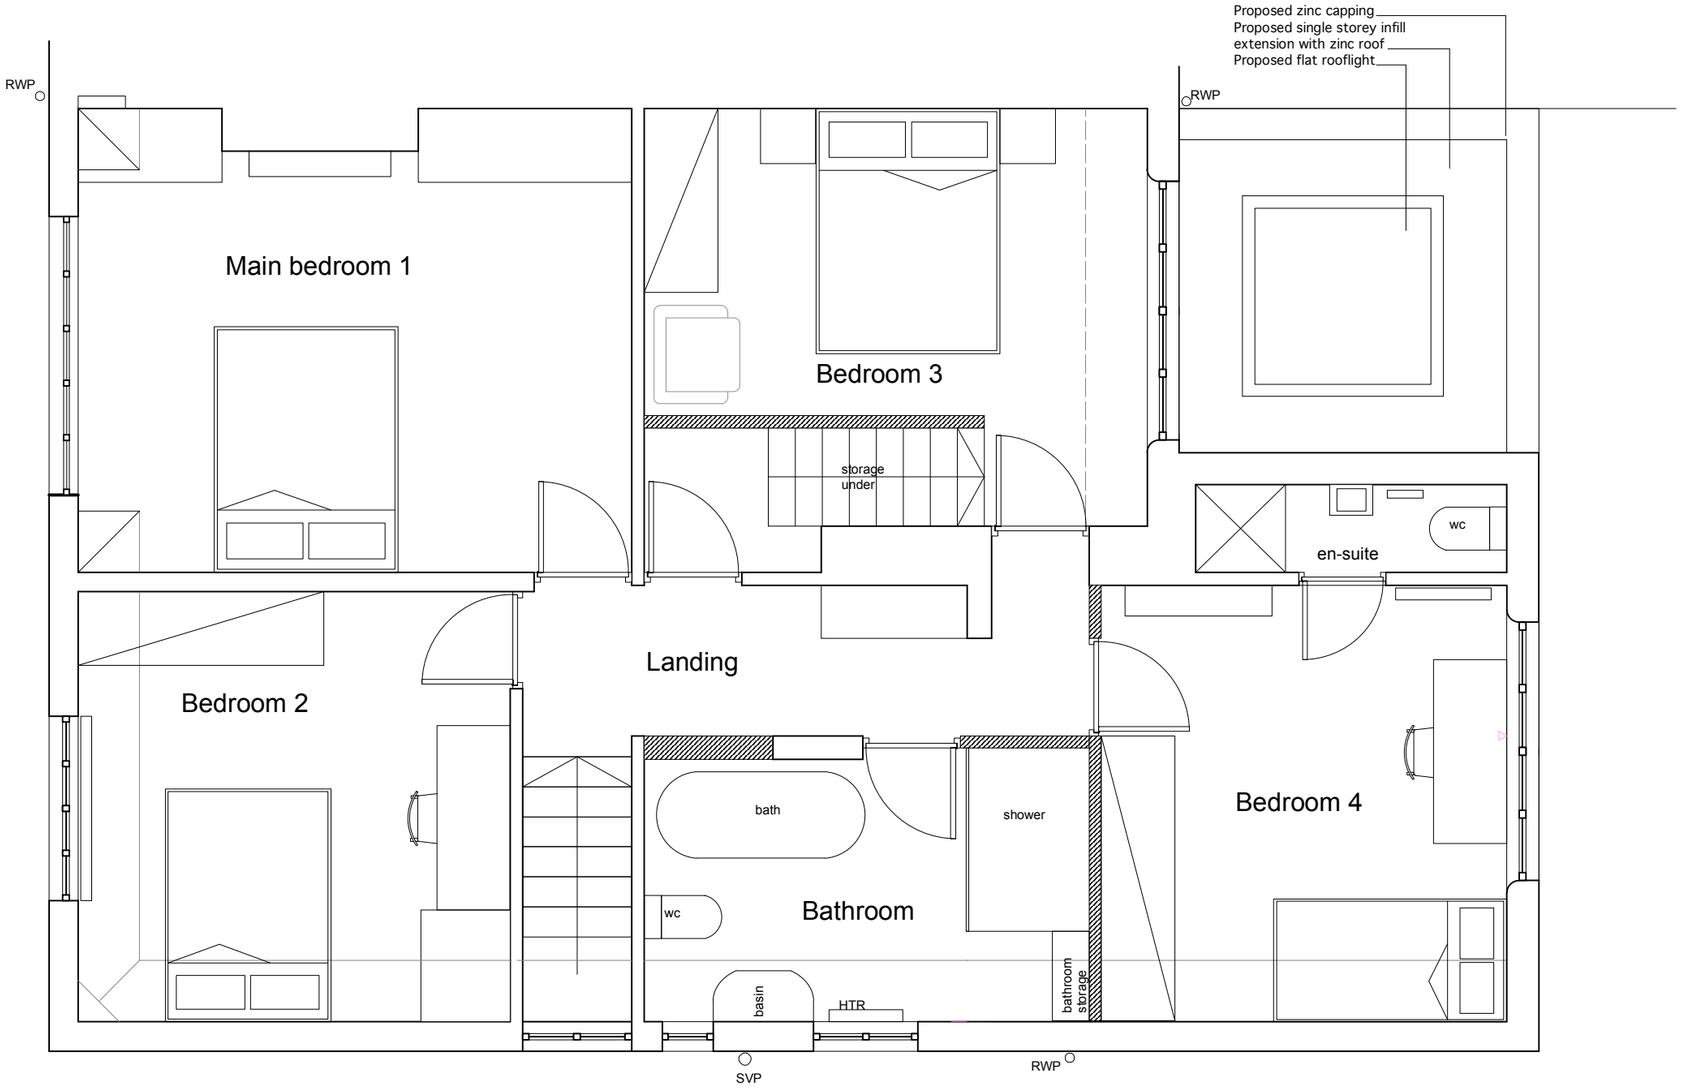


**©COPYRIGHT** This drawing is protected by copyright, it may not be reproduced in any form or by any means for any purpose, without gaining written permission from Paula Architecture Design.
**NOTES** This drawing is to be read in conjunction with all relevant Paula Architecture Design, Structural Engineer's, Service Engineer's, and Subcontractor drawings. Review all drawings and report any discrepancies to Paula Architecture Design prior to consulting. All structural walls to be confirmed by SE / Contractor on site. Do not scale from this drawing. All dimensions and levels including any abutment to existing structures to be checked on site prior to commencement. All dimensions in millimetres unless stated otherwise. Work from figured dimensions only. No deviation from details shown on this drawing is allowed without Paula Architecture Design's prior permission in writing. All work is to be carried out in accordance with British Standard Codes of Practice, Statutory requirements and the Contract Documents.

paula architecture design
reimagining spaces

W \ WWW.PAULA ARCHITECTURE DESIGN.CO.UK
E \ PAULA@PAULAARCHITECTUREDESIGN.CO.UK
M \ +44 (0)7779302856
102 ROSENEATH ROAD, URMSTON, MANCHESTER, M41 5AZ

| | |
|---|---|
| CLIENT | Mr and Mrs Fordham |
| ADDRESS | 15 East Meade, Chorltonville, M21 8GA |
| PROJECT DESCRIPTION | Internal remodeling, loft reconversion including flat roof dormer, partial hip to gable extension, rear infill extension and garage demolition |
| PROJECT ADDRESS | As Above |

NOTES

| Rev | Date | Description |
|---|---|---|
| | | |
| | | |
| | | |
| | | |

| | |
|---|---|
| TITLE | PROPOSED FIRST FLOOR PLAN |
| DWG.NO. | 2306 - P - 102 |
| SCALE | 1:50 @ A3 |
| ISSUE | PLANNING |
| DATE | 19/06/25 |
| REVISION A | JOB NO. 2306 |