




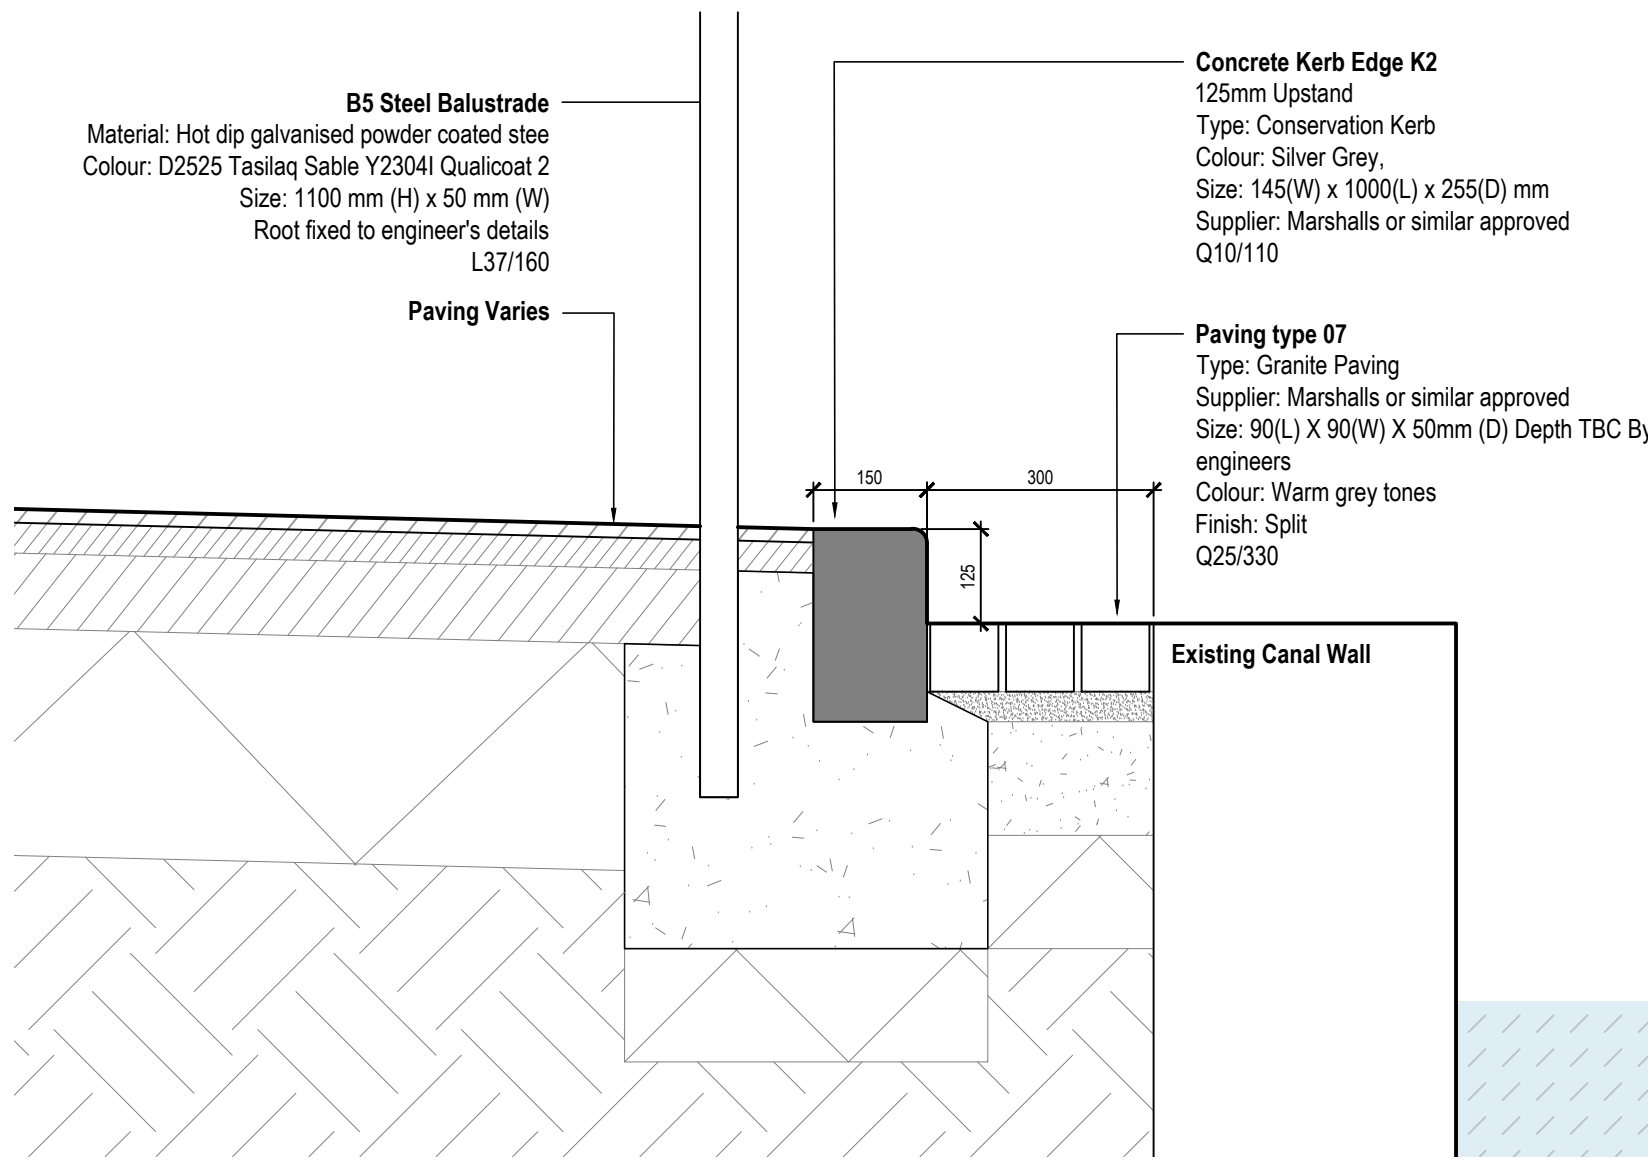


01
900310
K2 - Canalside Concrete Kerb
Scale 1:10

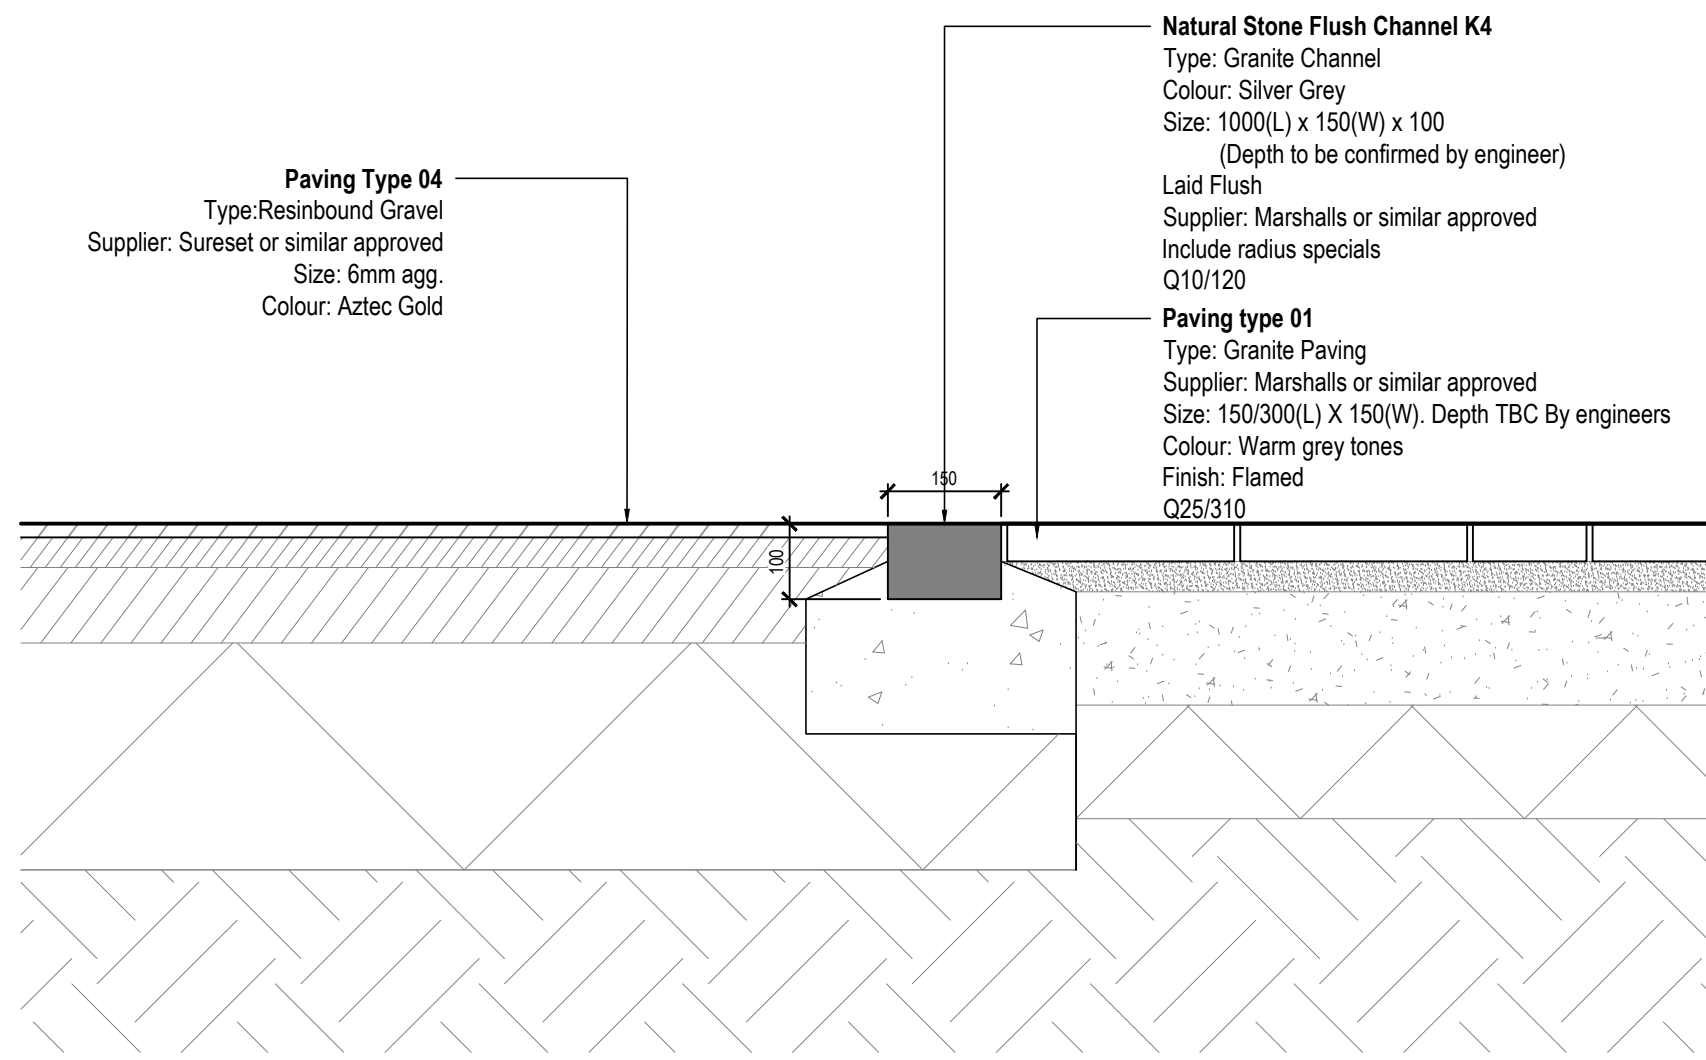


02
900310
K4 - Natural Stone Flush Channel - Typical Detail
Scale 1:10

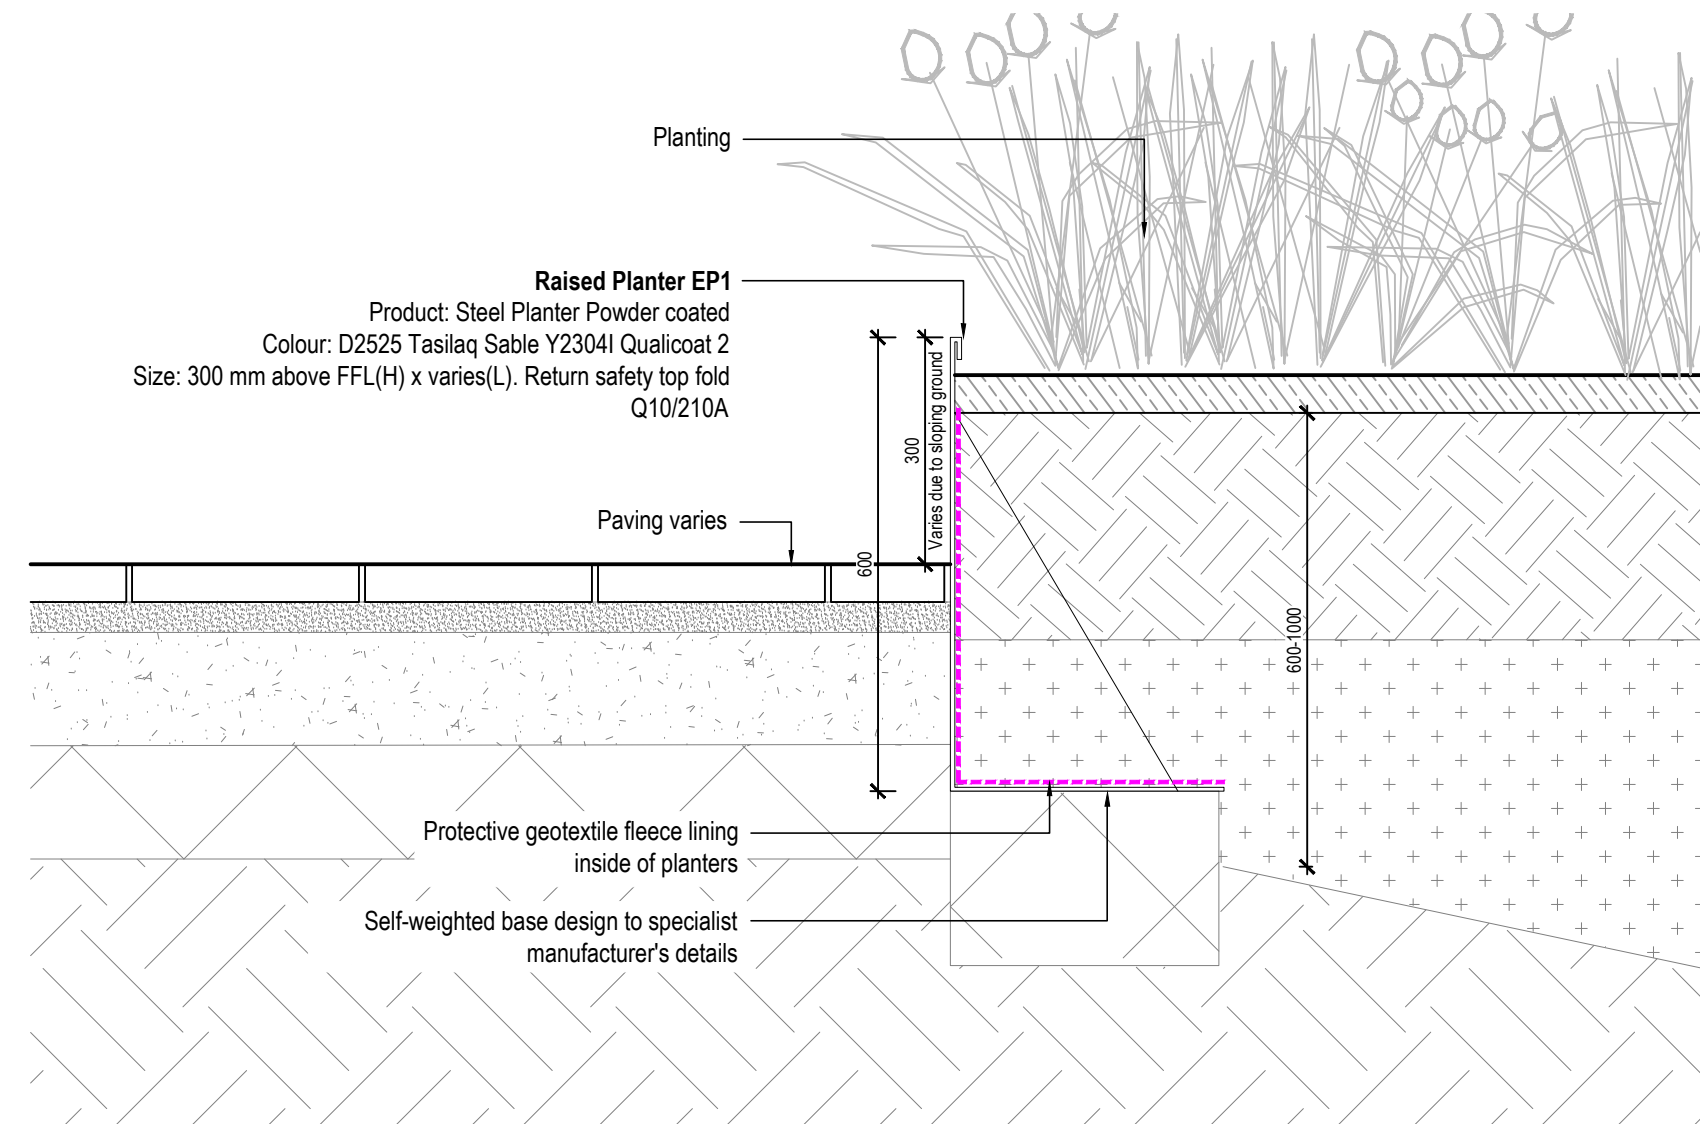


03
900310
EP1 - Raised Planter Edge 1 - Typical Detail
Scale 1:10

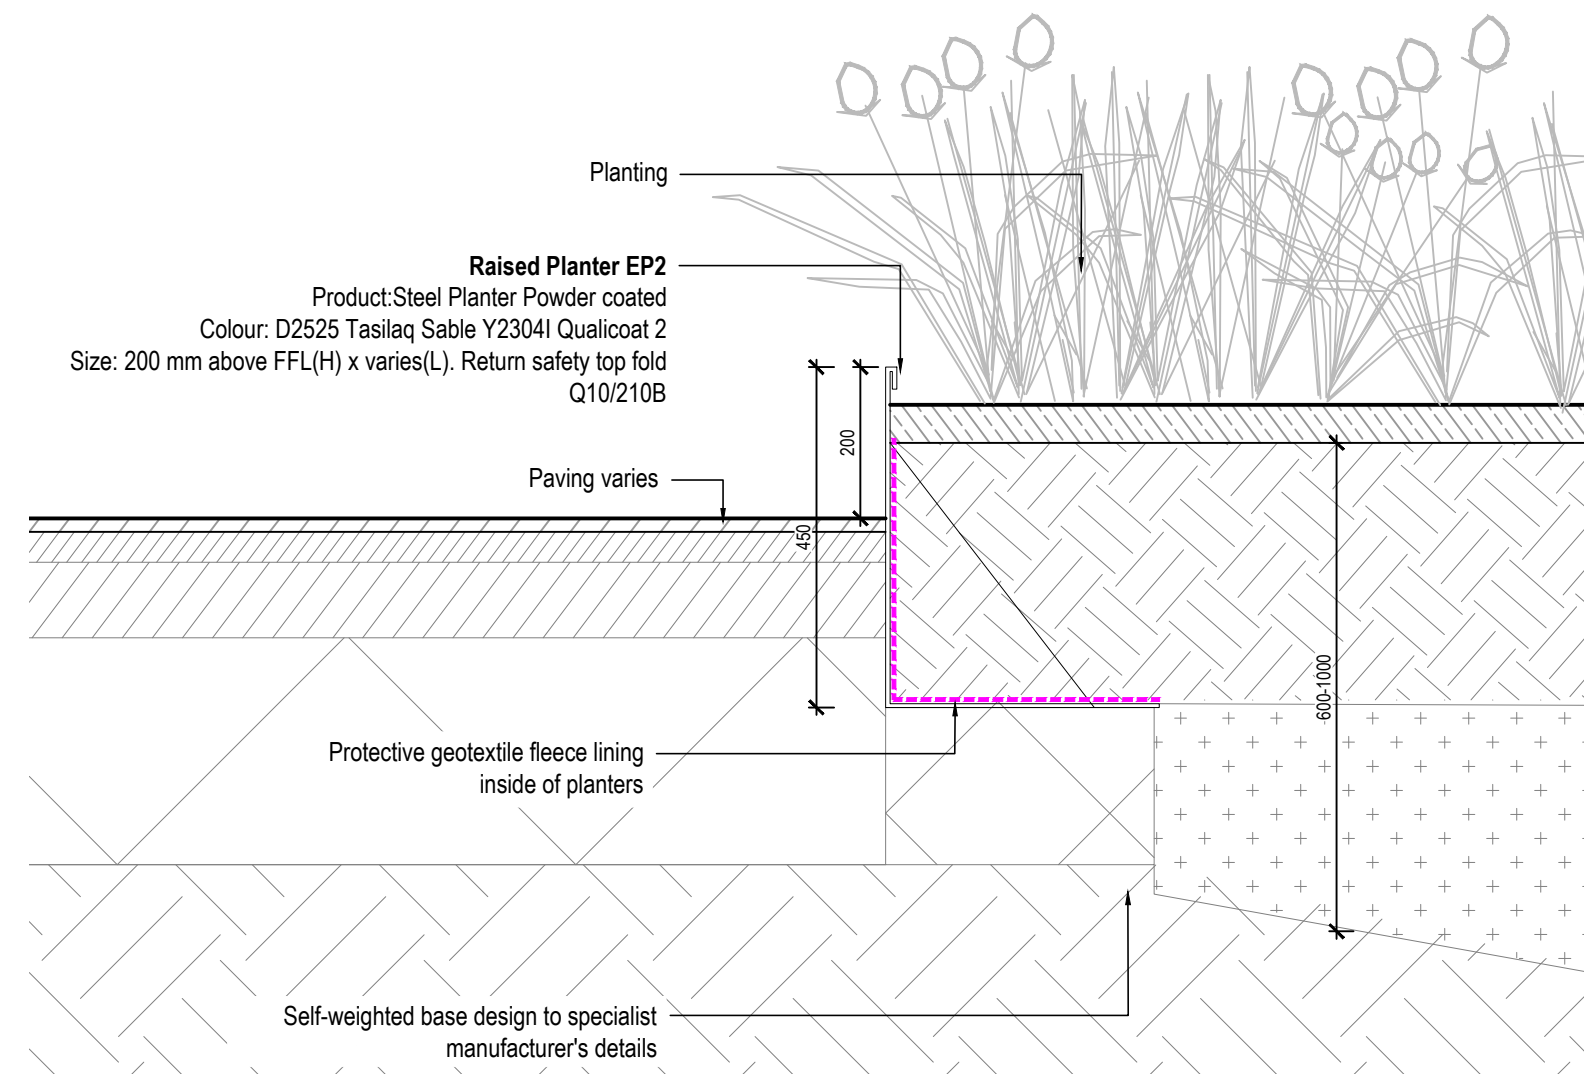


04
900310
EP2 - Raised Planter Edge 2 - Typical Detail
Scale 1:10

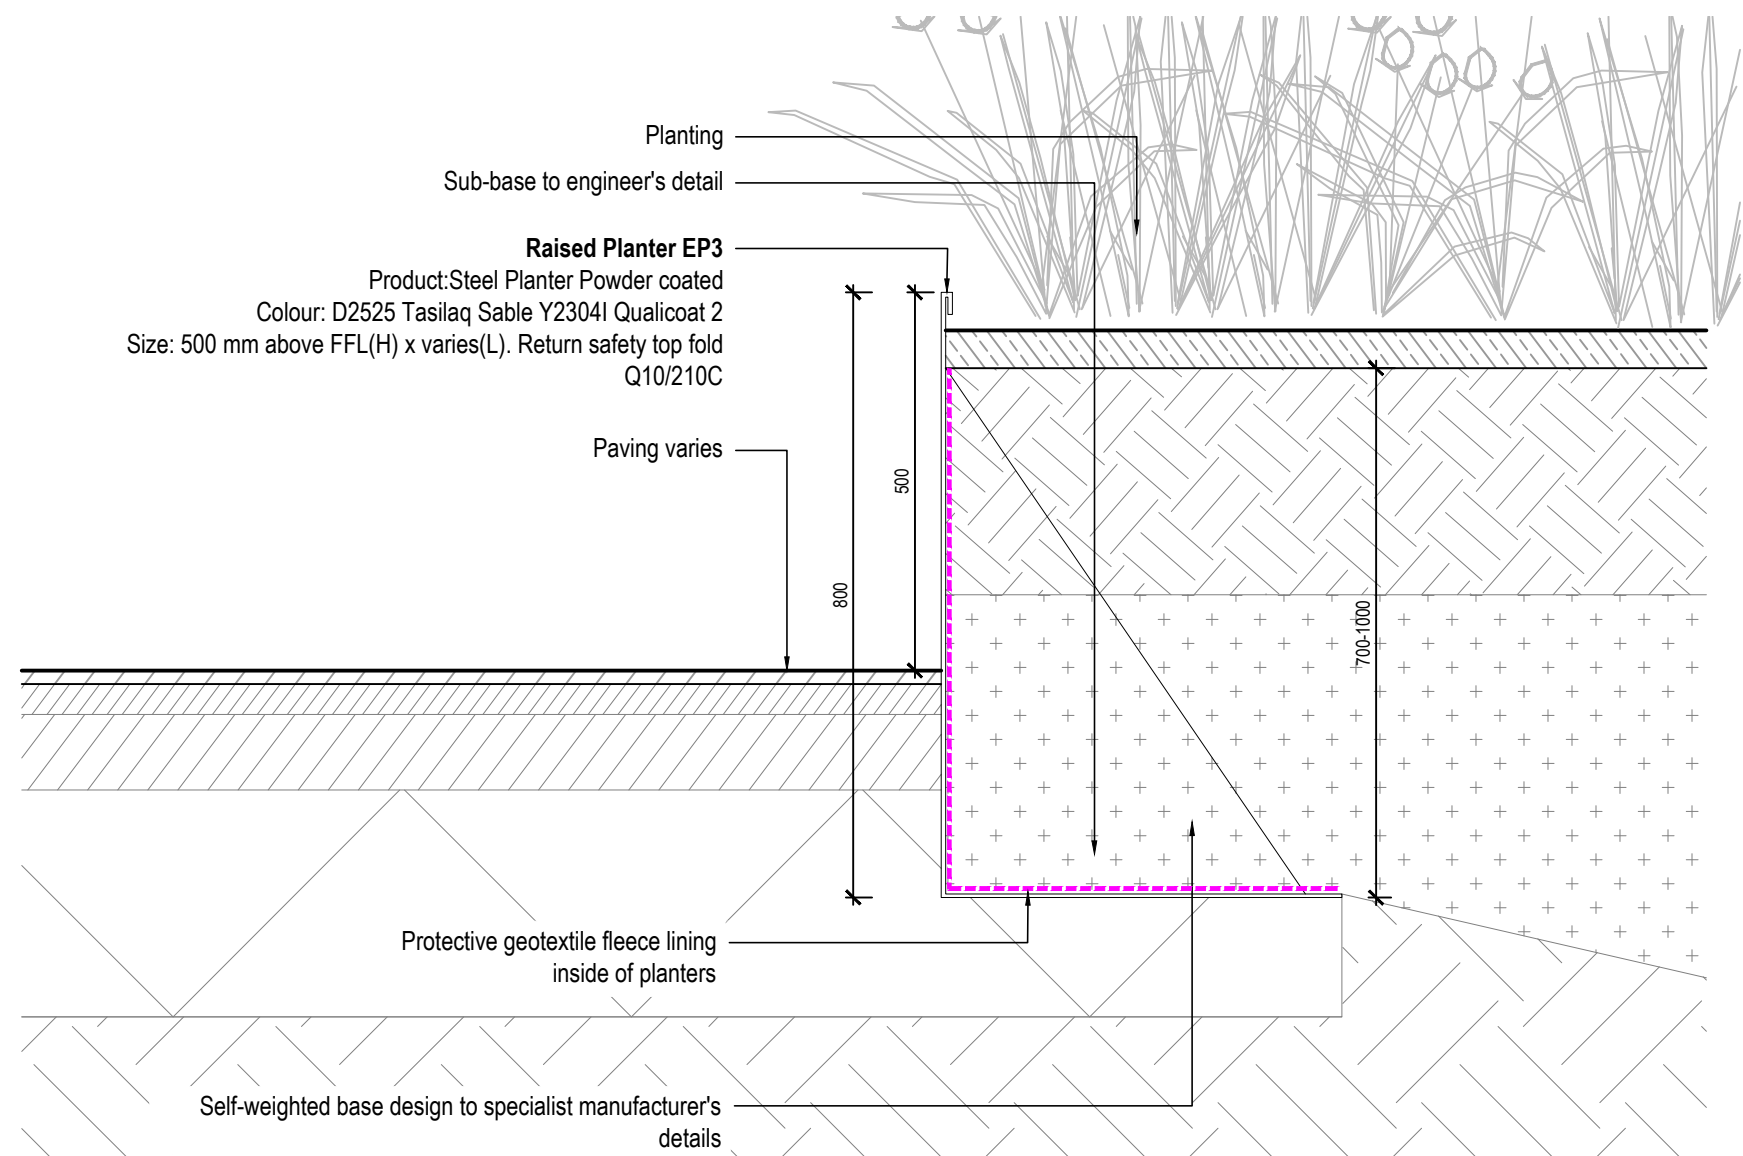

05
900310
EP3 - Raised Planter Edge 3 - Typical Detail
Scale 1:10

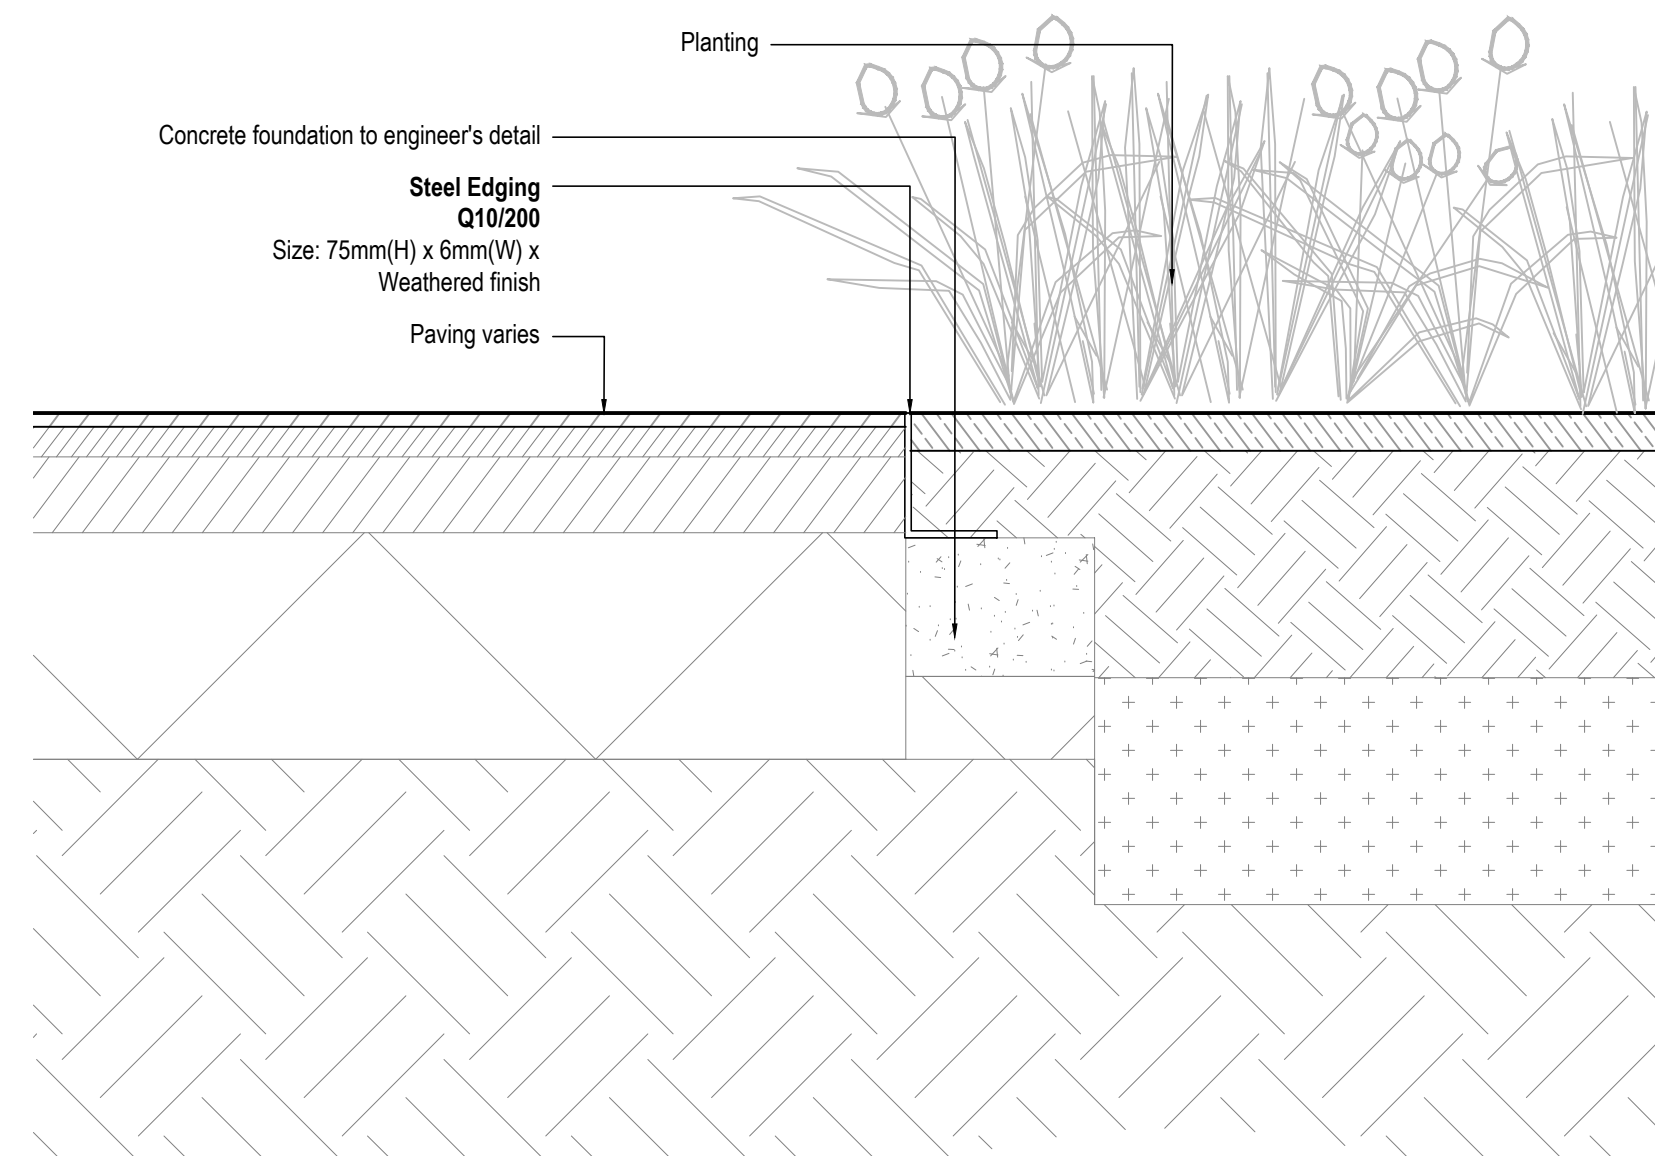

06
900310
E1 - Flush Steel Edge - Typical Detail
Scale 1:10

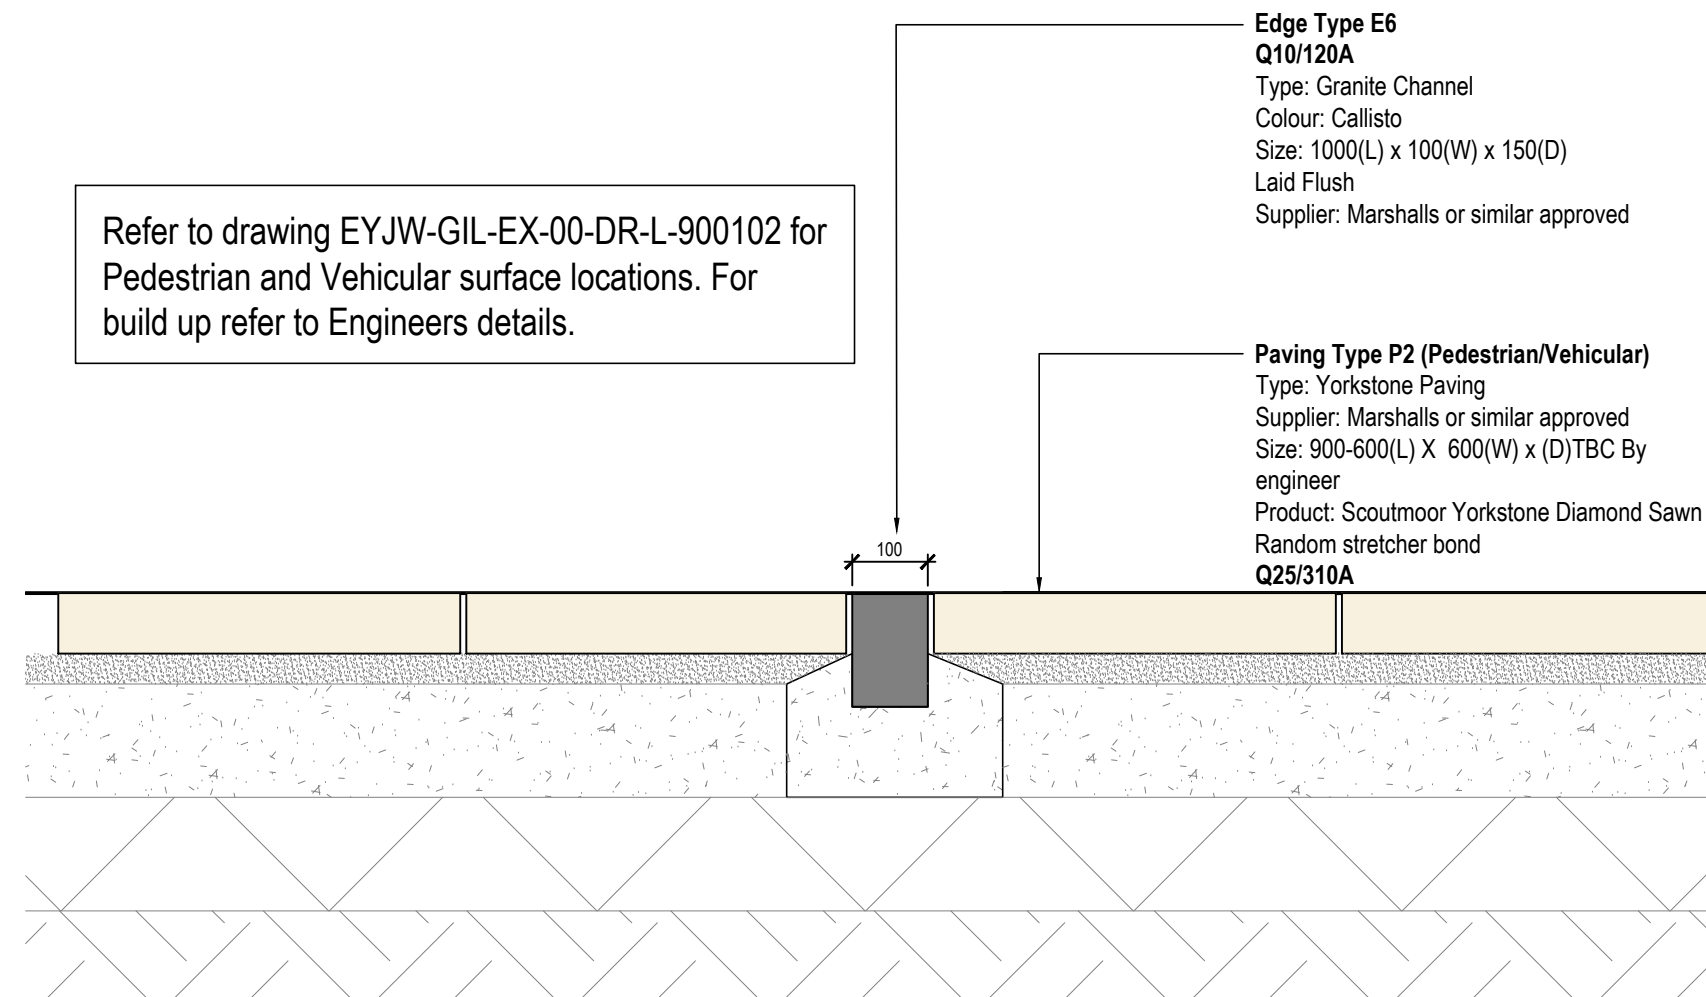


07
900310
E6 - FGranite Edge Flush - Typical Detail
Scale 1:10

rev	details	by	date
P00	First issue for Planning	CB	26.01.2024
P01	K1 and K3 details deleted, Jersey Street Update	CB	07.02.2024
P02	Stage 4 Issue	TH	27.04.2024
P03	Titleblock Updated	TH	01.07.2024
P04	Liner added to inside of planters	SB	12.08.2024
P05	STAGE 5	ER	23.01.2025
P06	Planning NMA	ER	28.05.2025
P07	Planning NMA	ER	03.10.2025
P08	Planning NMA	ER	09.10.2025

Notes

- Do not scale from drawing, use figured dimensions only
- All dimensions to be checked onsite
- This drawing to be read in conjunction with all other Gillespies drawings and specifications
- Specialist fabricator drawings to be provided for raised planter details for Landscape Architect review

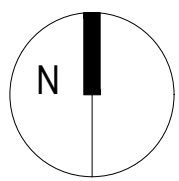

Ordinance Information shown is reproduced from Ordnance Survey material with the permission of Ordnance Survey on behalf of the Controller of Her Majesty's Stationary Office. © Crown Copyright. Unauthorised reproduction infringes Crown Copyright and may lead to prosecution or civil proceedings. License No. 1000 17362

Project title

JERSEY WHARF, ANCOATS
P21641-00-000

Drawing title

EDGING DETAILS 01

Purpose of Issue	Scale	Drawn
As shown @ A1	As shown @ A1	CB
26.01.2024	Date	Checked
SB	SB	SB
Revision	Revision	Revision

EYJW-GIL-EX-00-DR-L-900310
P08

Drawing Status
S4 - FOR REVIEW AND AUTHORISATION

Client
John Sisk & Son Limited



Gillespies