



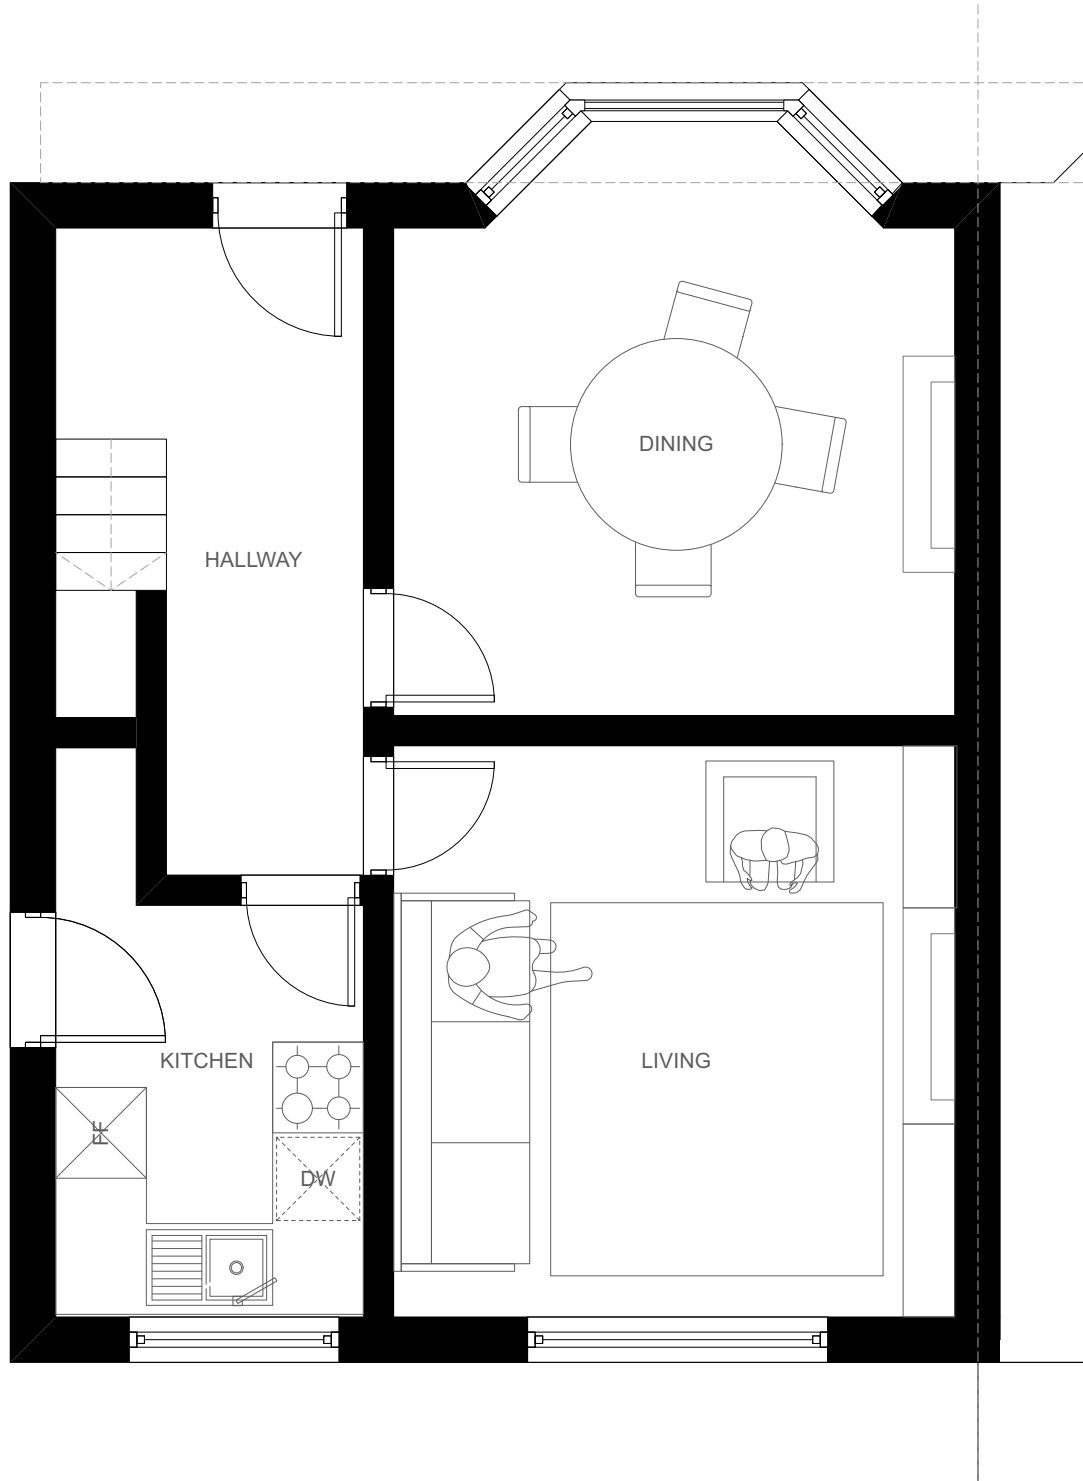


003.01 - Existing Ground Floor Plan

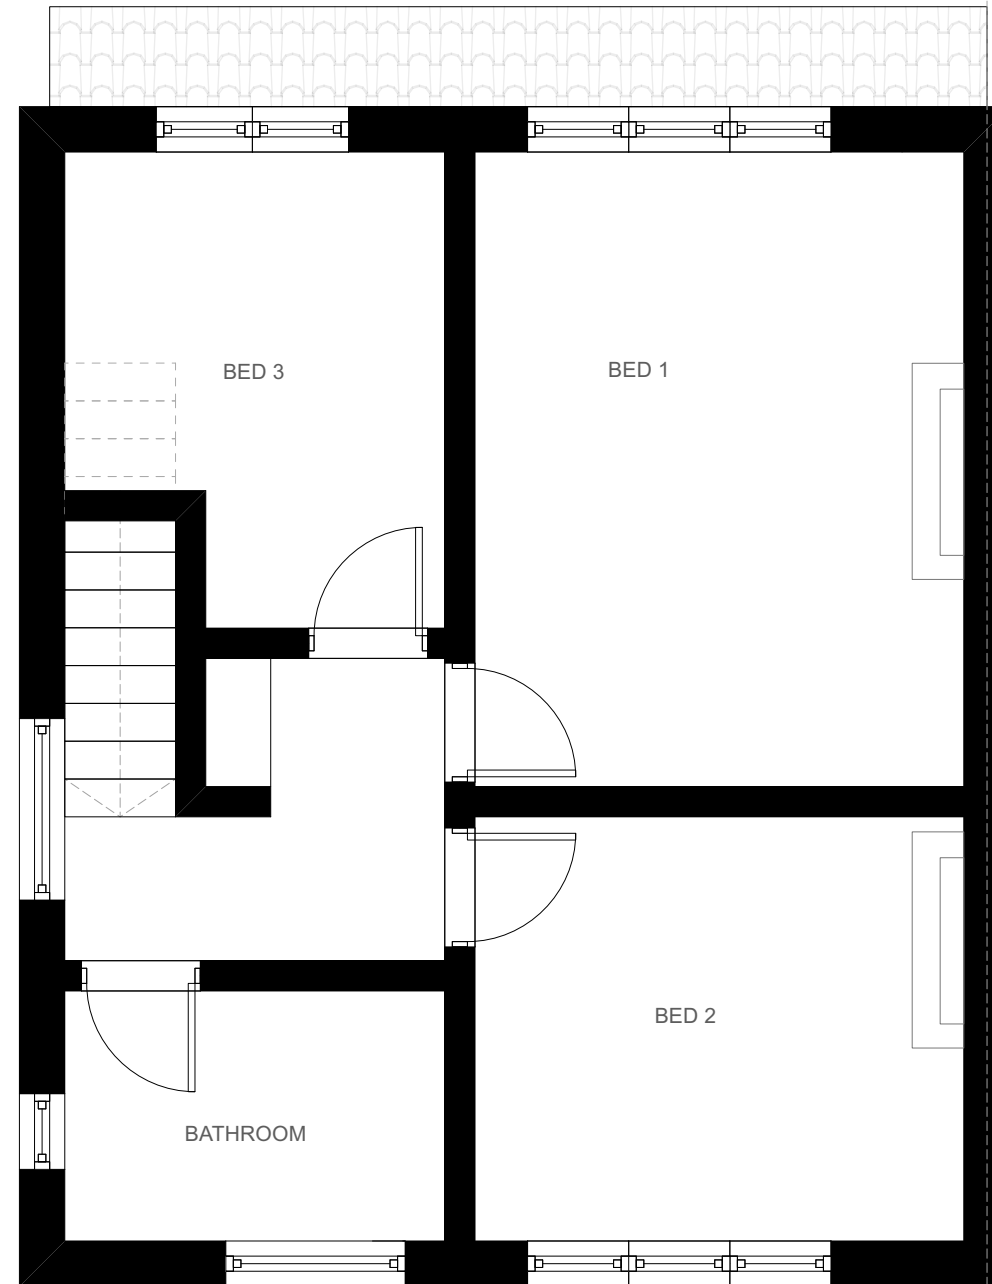

003.02 - Existing First Floor Plan

KEY:

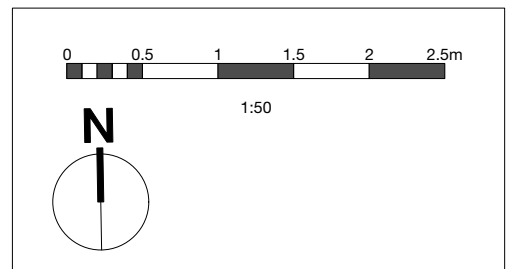

NOTES:

All dimensions in millimetres unless otherwise stated.

Drawn for planning purposes only. Not to be used for construction.

All dimensions and conditions are to be checked on site prior to preparing drawings or commencing any work.

P.003 **A**

STATUS : PLANNING

43 AUSTIN DRIVE

EXISTING GROUND AND FIRST FLOOR PLAN

1:50 @ A3

AH
JUN '25