
Location Plan

Site Address: **Oxford Road Railway Station, Oxford Road Station Approach, Manchester, M1 6FU**

PlanningPortal

Date Produced: **24-Oct-2025**

Scale: **1:1250 @A4**

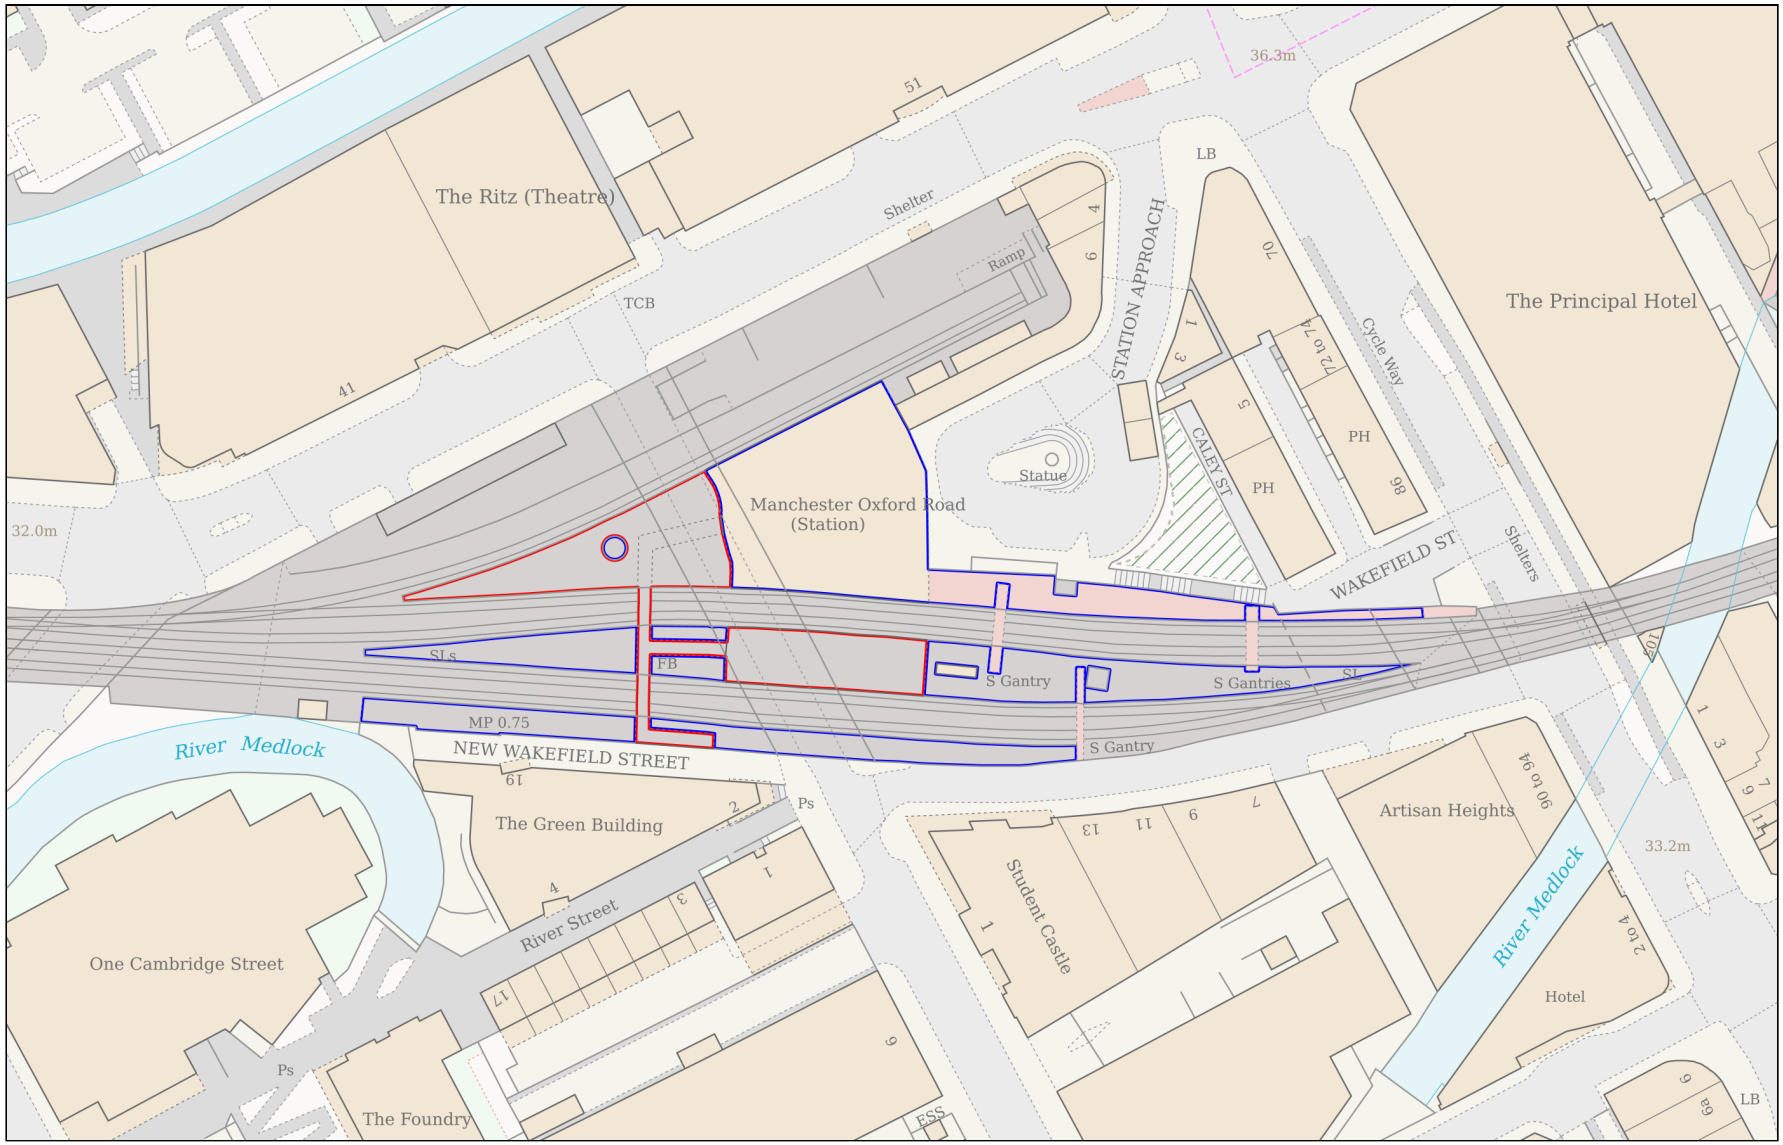

Planning Portal Reference: **PP-14423259v1**

Powered By TerraQuest

© Crown copyright and database rights 2025 OS 100042766