
COPYRIGHT OF ATELIER MB LTD
DO NOT SCALE FROM THIS DRAWING
DIMENSIONS TO BE CHECKED ON SITE

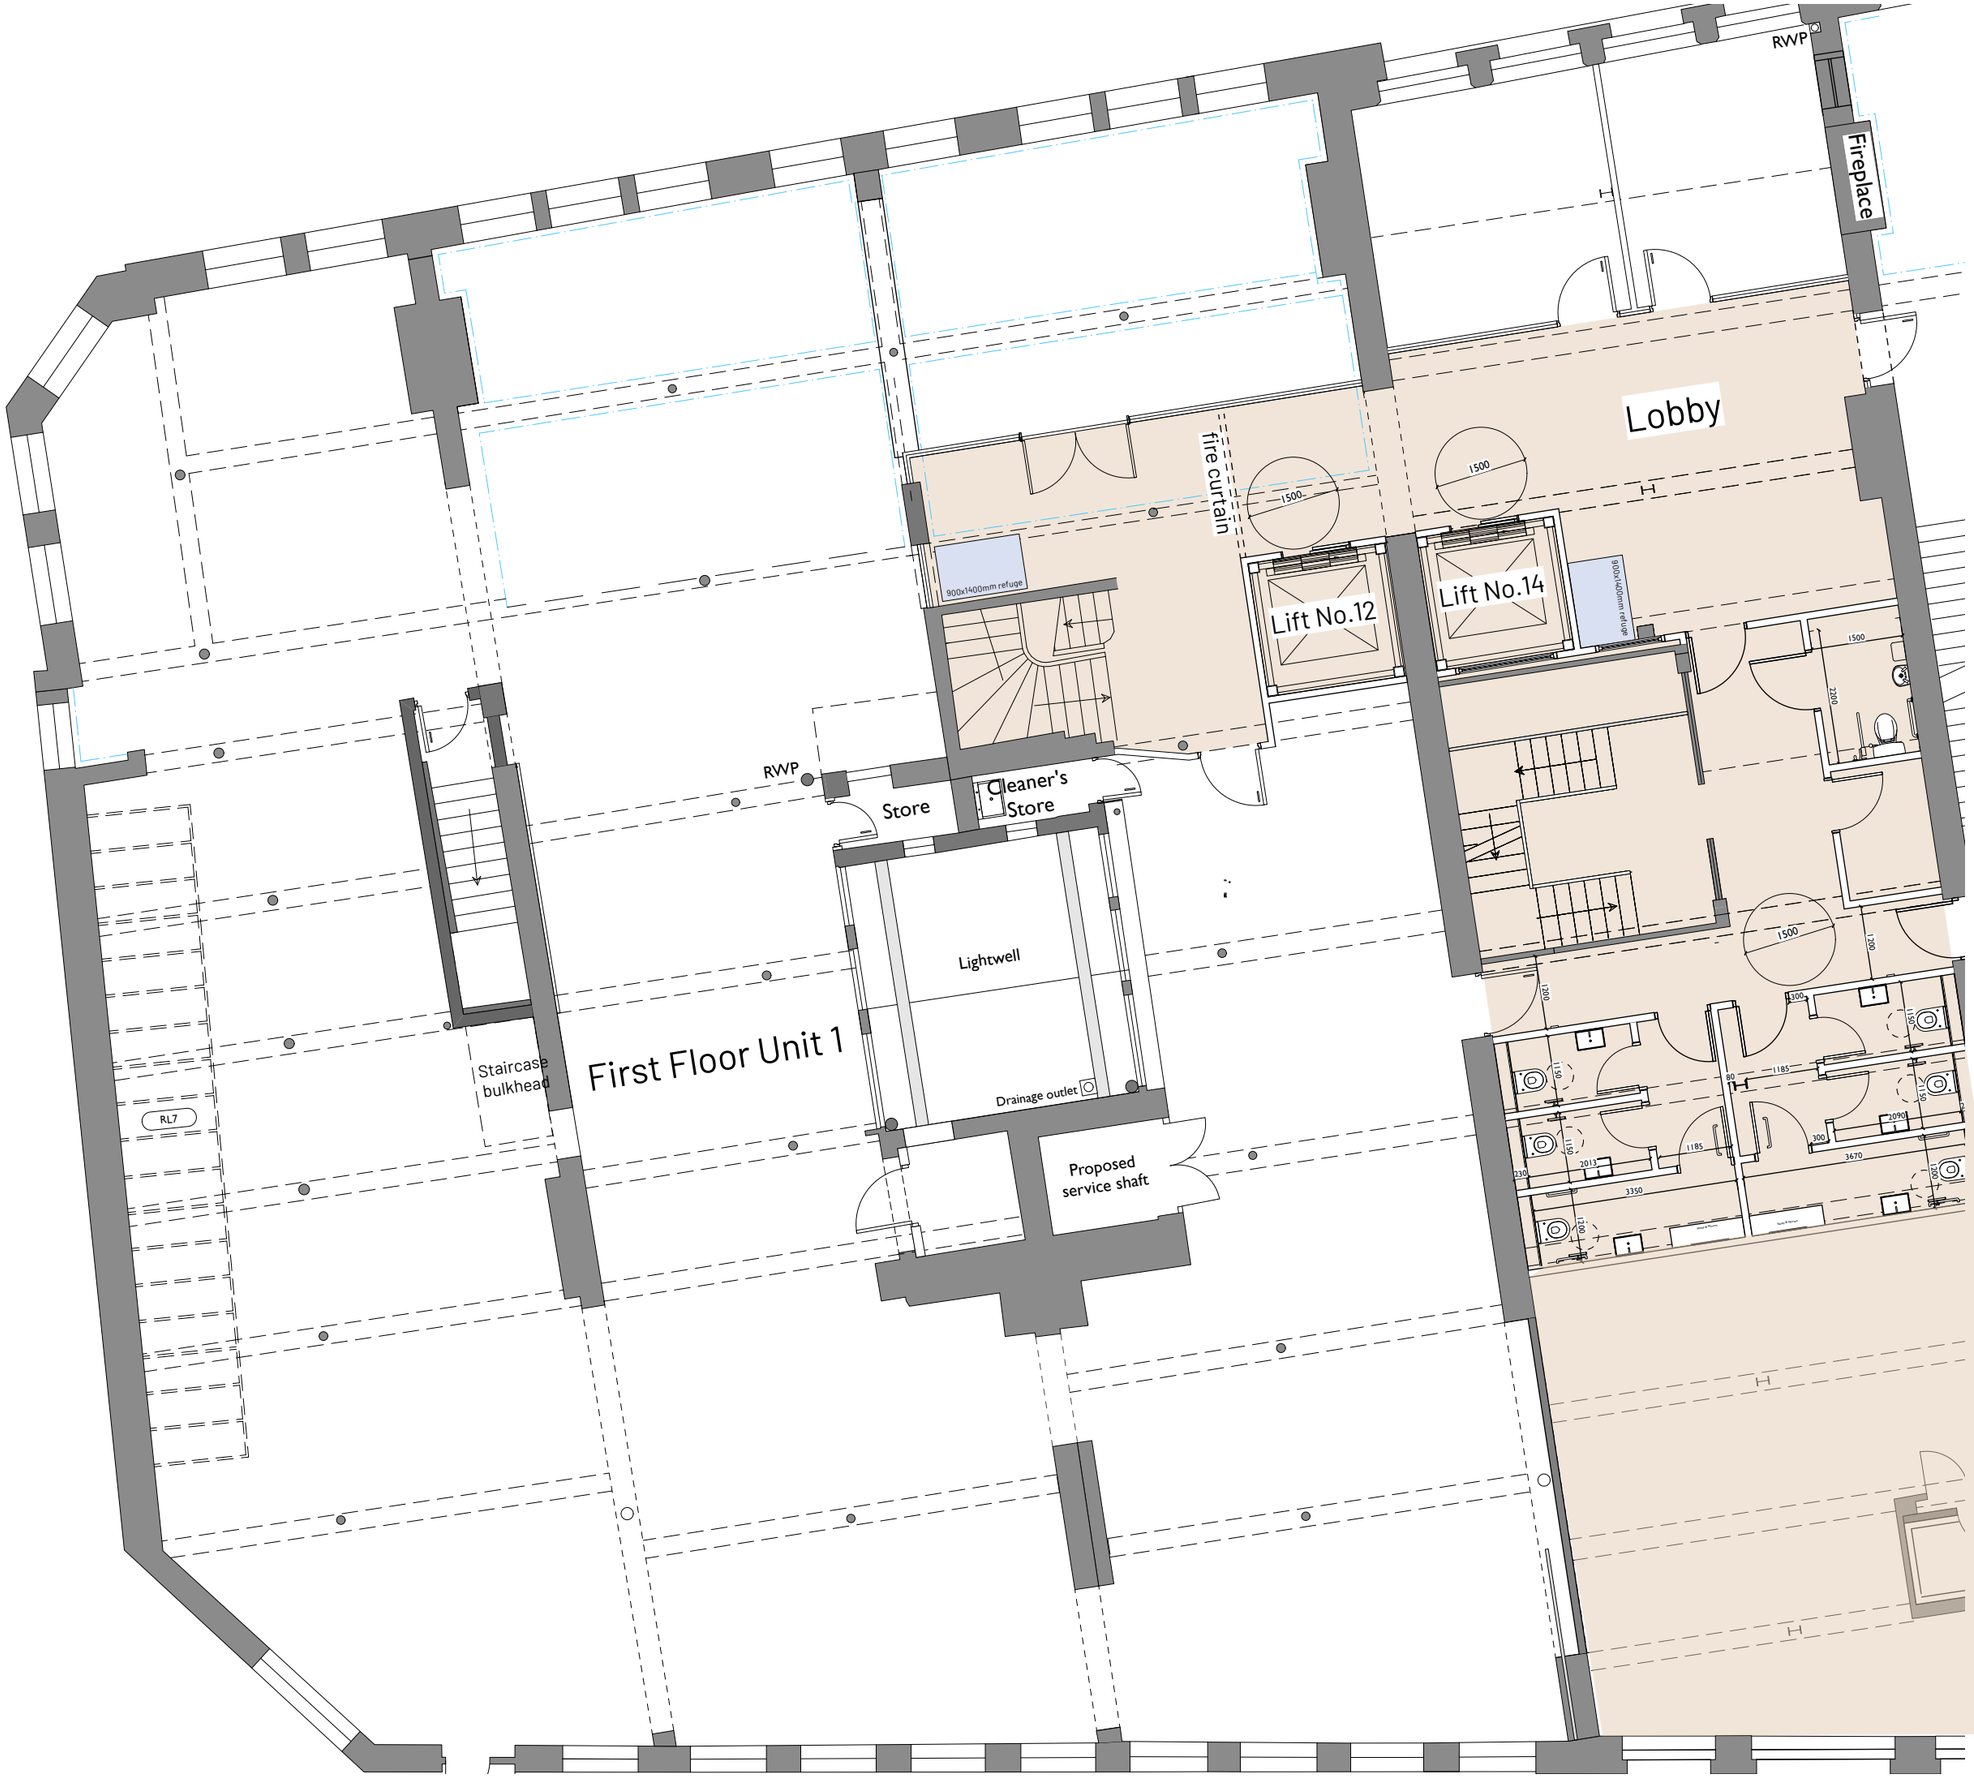

KEY

- Not part of this applicati
- Existing
- Proposed
- Downstand beams
- Existing covings
- Drawing reference 1/312(TBC)
- Revisions

REV	NOTE	DRN	CHK

8-16 Newton Street First Floor Unit 1
Manchester

First Floor Plan

SCHEME	2091
DRWG NO.	E(100)
REVISION	
SCALE	AS NOTED
DATE 1st	Jul 25
DRAWN	AB

SK sketch E existing P proposed T tender C construction FI final issue

+44 161 236 0051
ARCHITECT@ATELIERMB.CO.UK
ATELIER.MB