
Notes.
All details existing, unless marked proposed
Original drawing size A4
Scaled dimensions should not be taken from this drawing unless authorised.

Site Boundary

Advert Location

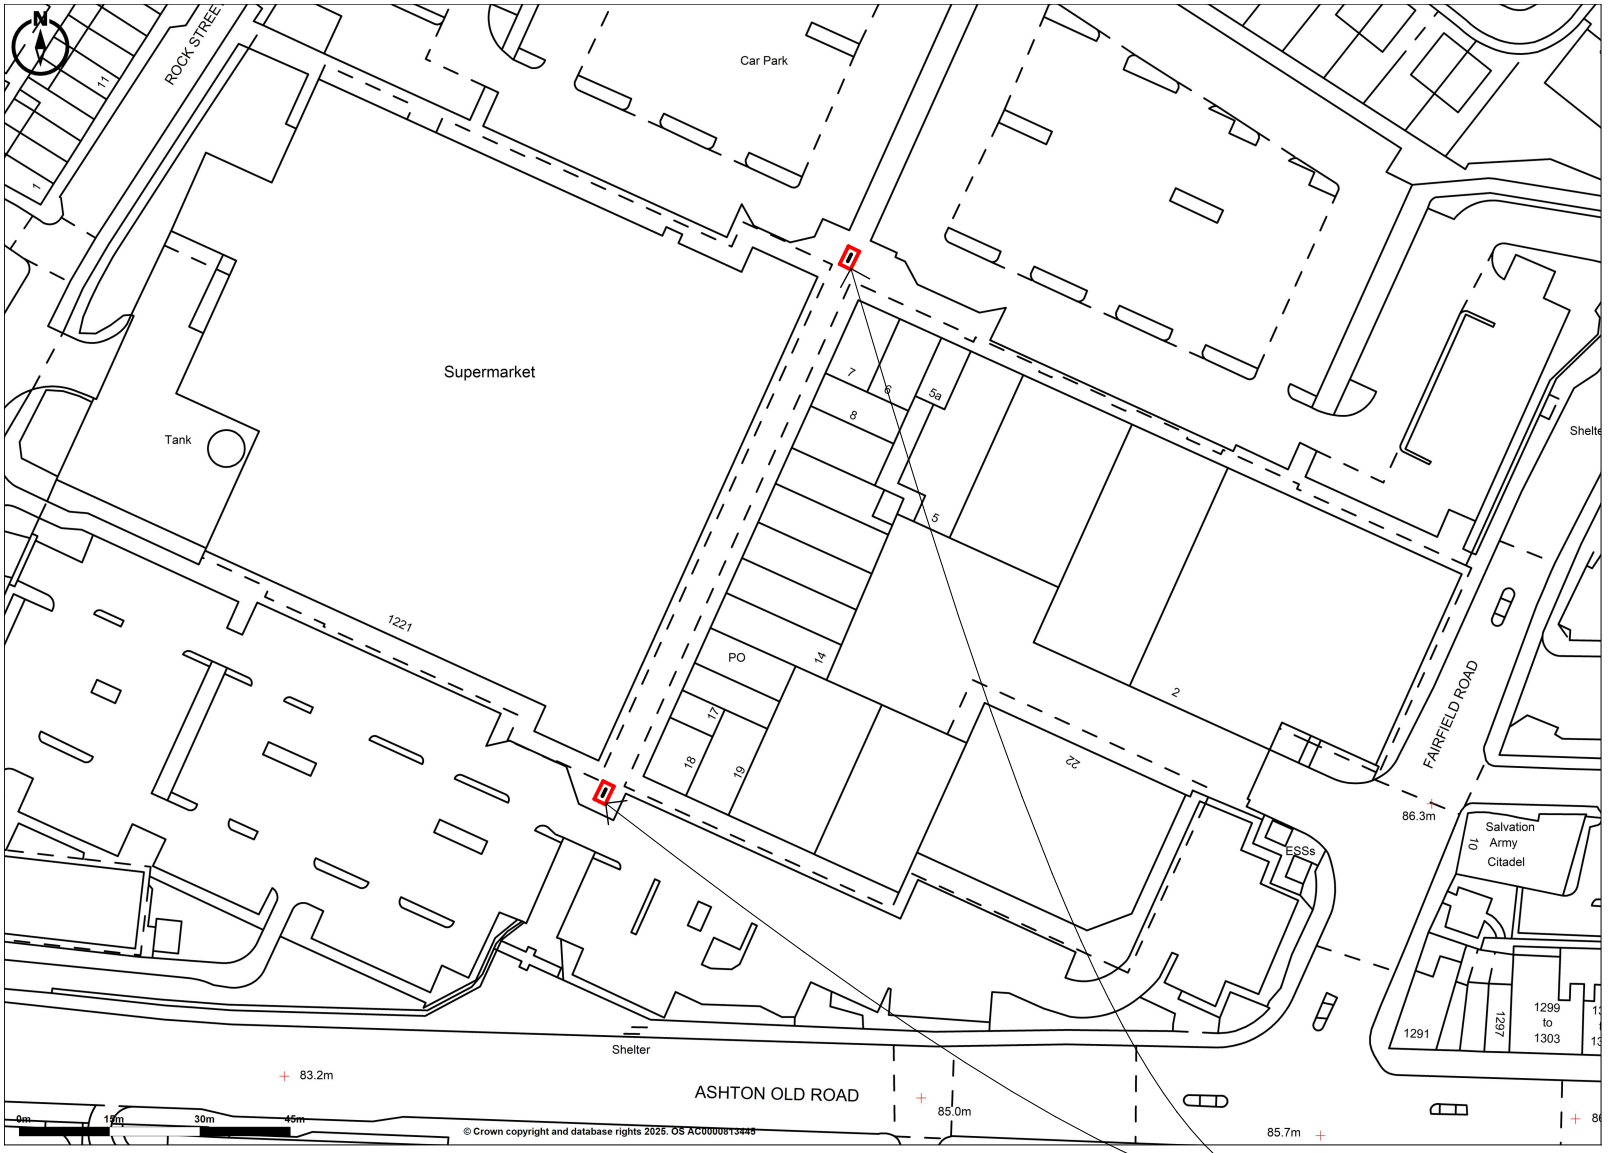

Application Sites

Promap
LANDMARK INFORMATION

© Crown copyright and database rights 2025. OS AC0000813445
Plotted Scale - **1:1250**. Paper Size - **A4**

0 10 20 30 40 50 60 70 80 90 100

ArdentLand
7 Bell Yard
London
WC2A 2JR
0203 925 4603
www.ardentland.com

Ardent Land Ref:

-

Project

Lime Square, Ashton Old Road, Openshaw, Manchester, M11 1DA

Drawing Name

Location Plan - Proposed

Drawing Status

PLANNING

Revision

- First Formal Issue CODO
A Sign B removed

Date

4.08.2025

Drawing Scale @ A4

1:1250

Layout ID **Revision**

T4908 A4 050- A

Turnkey A4