

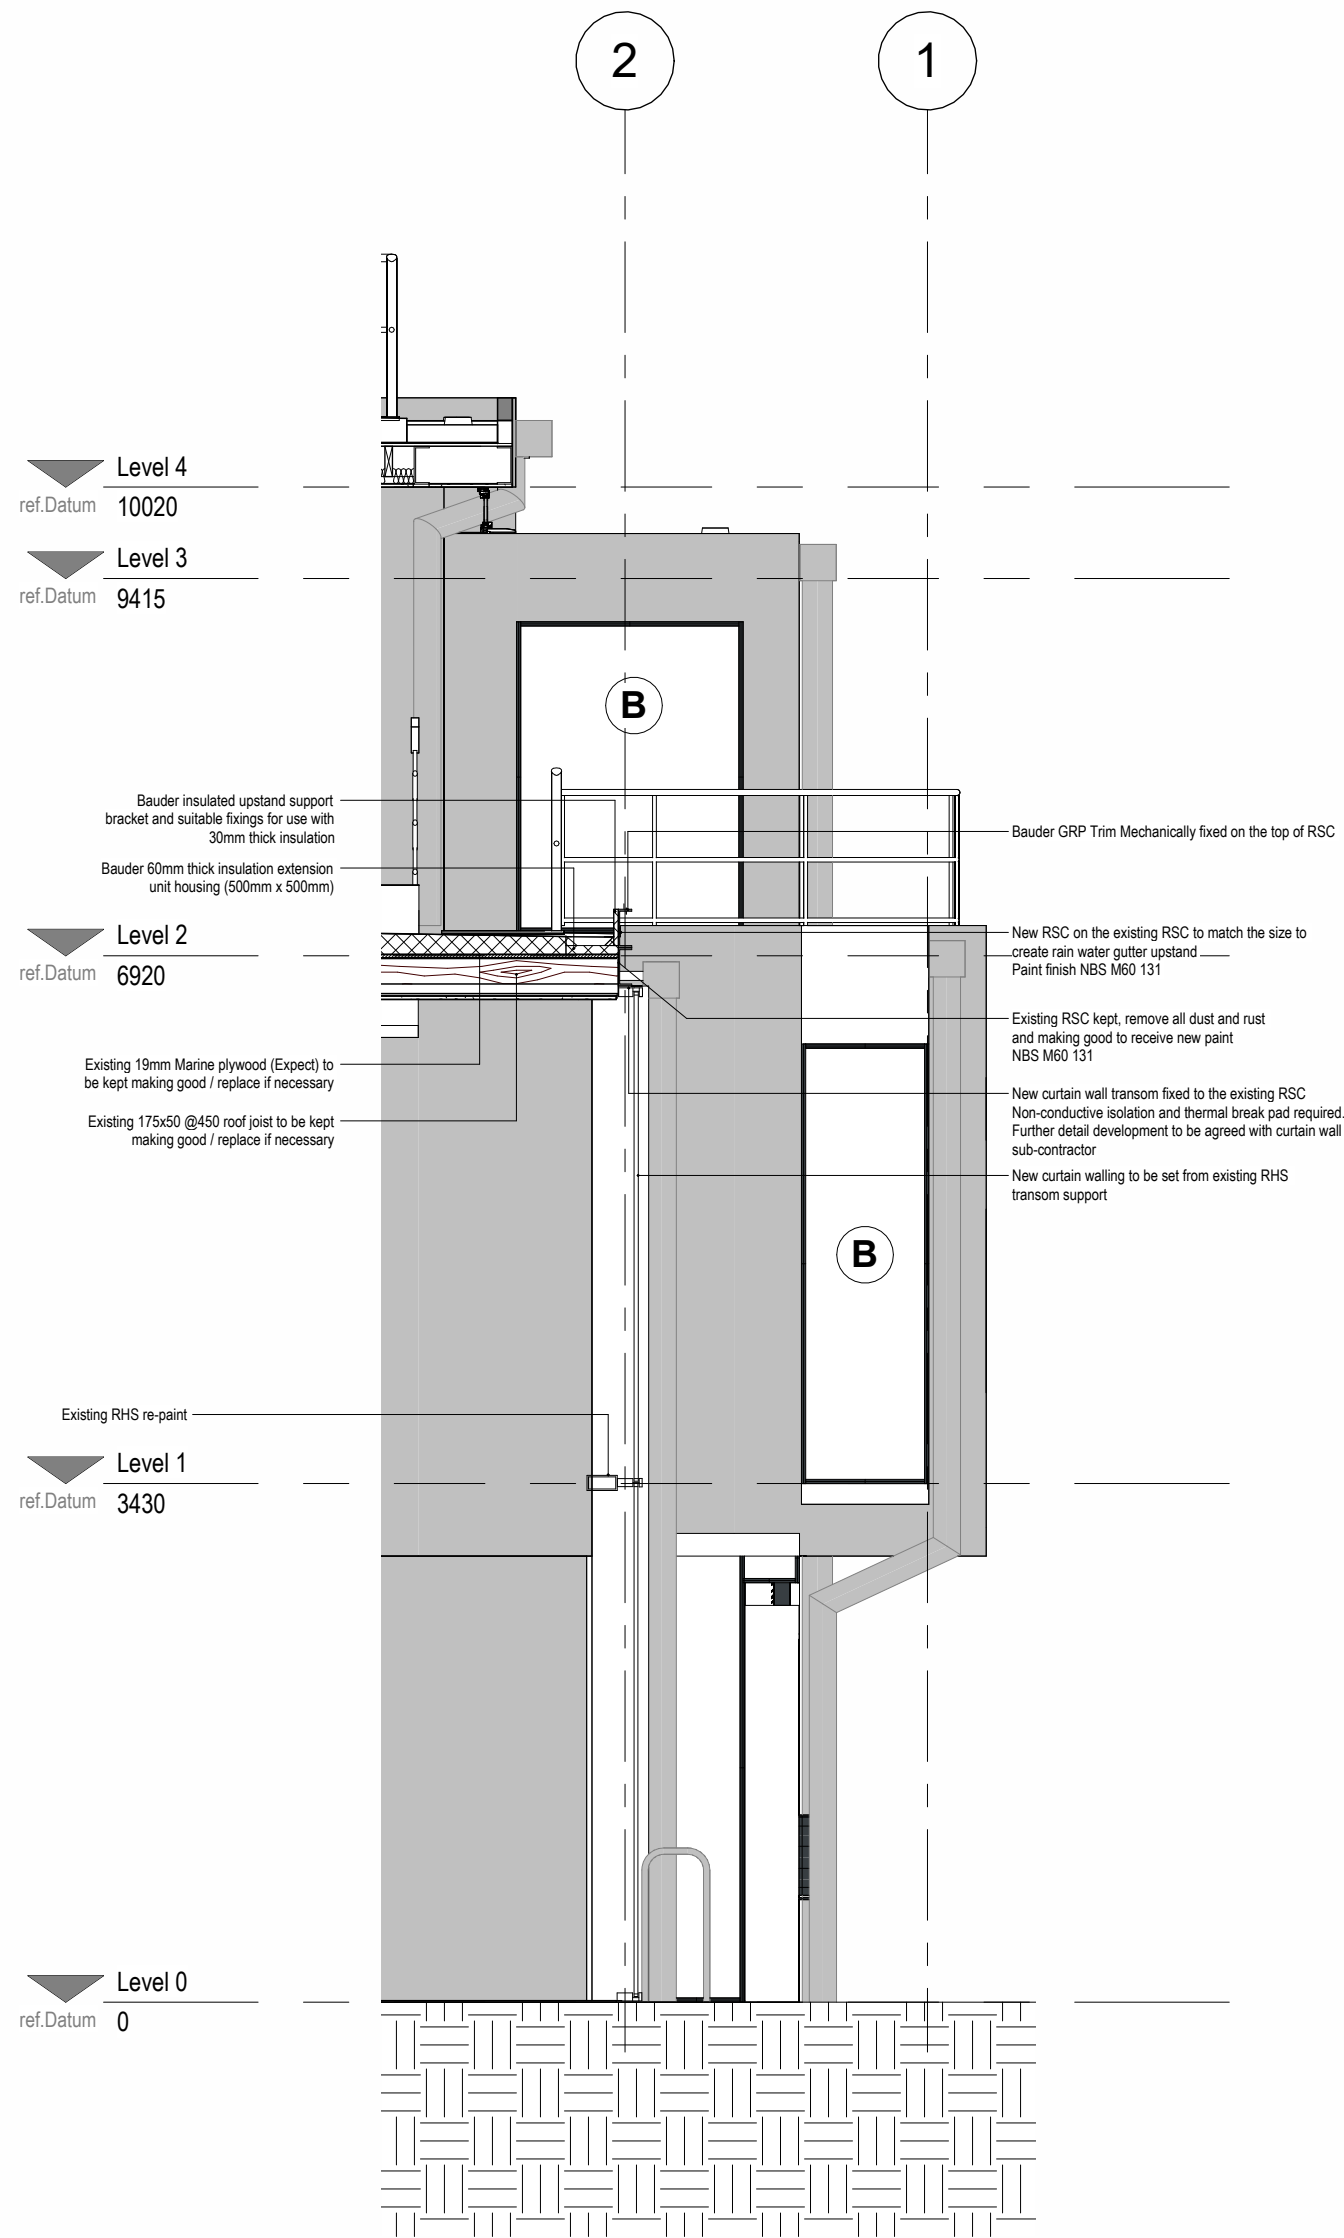
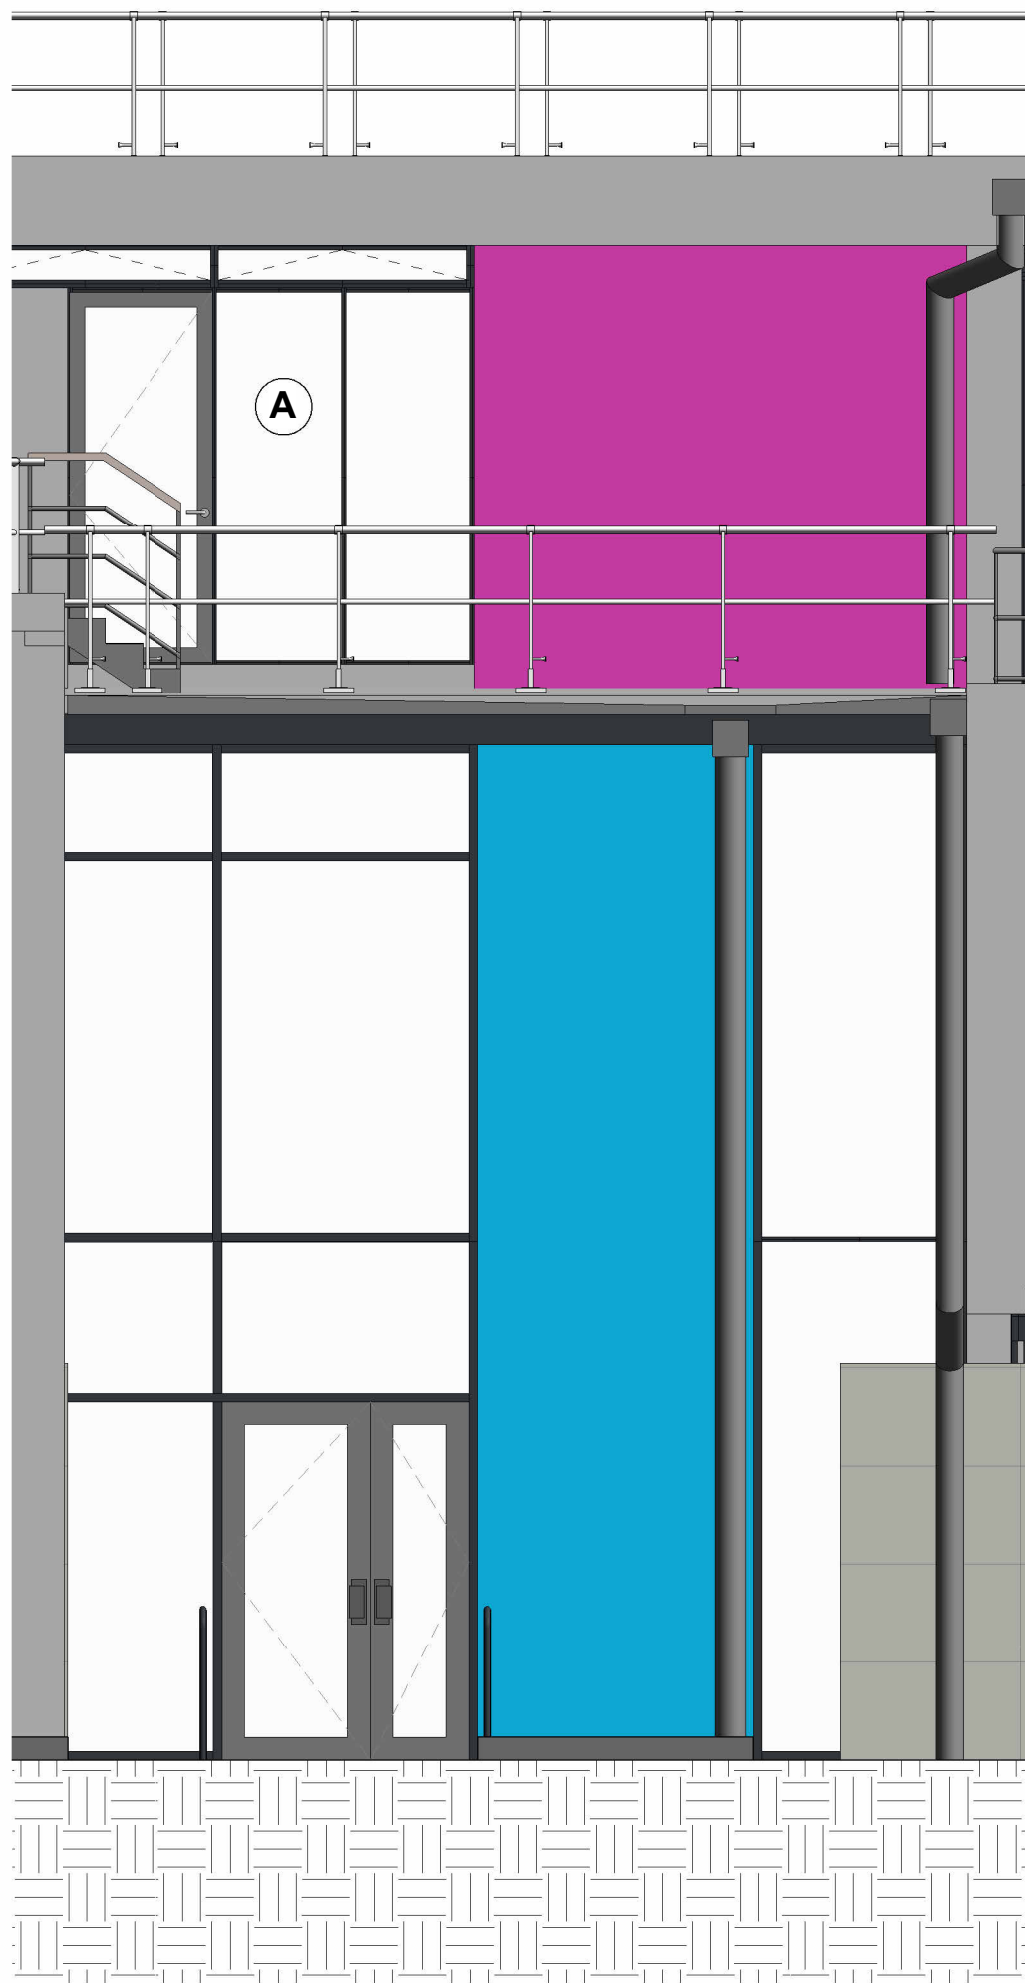
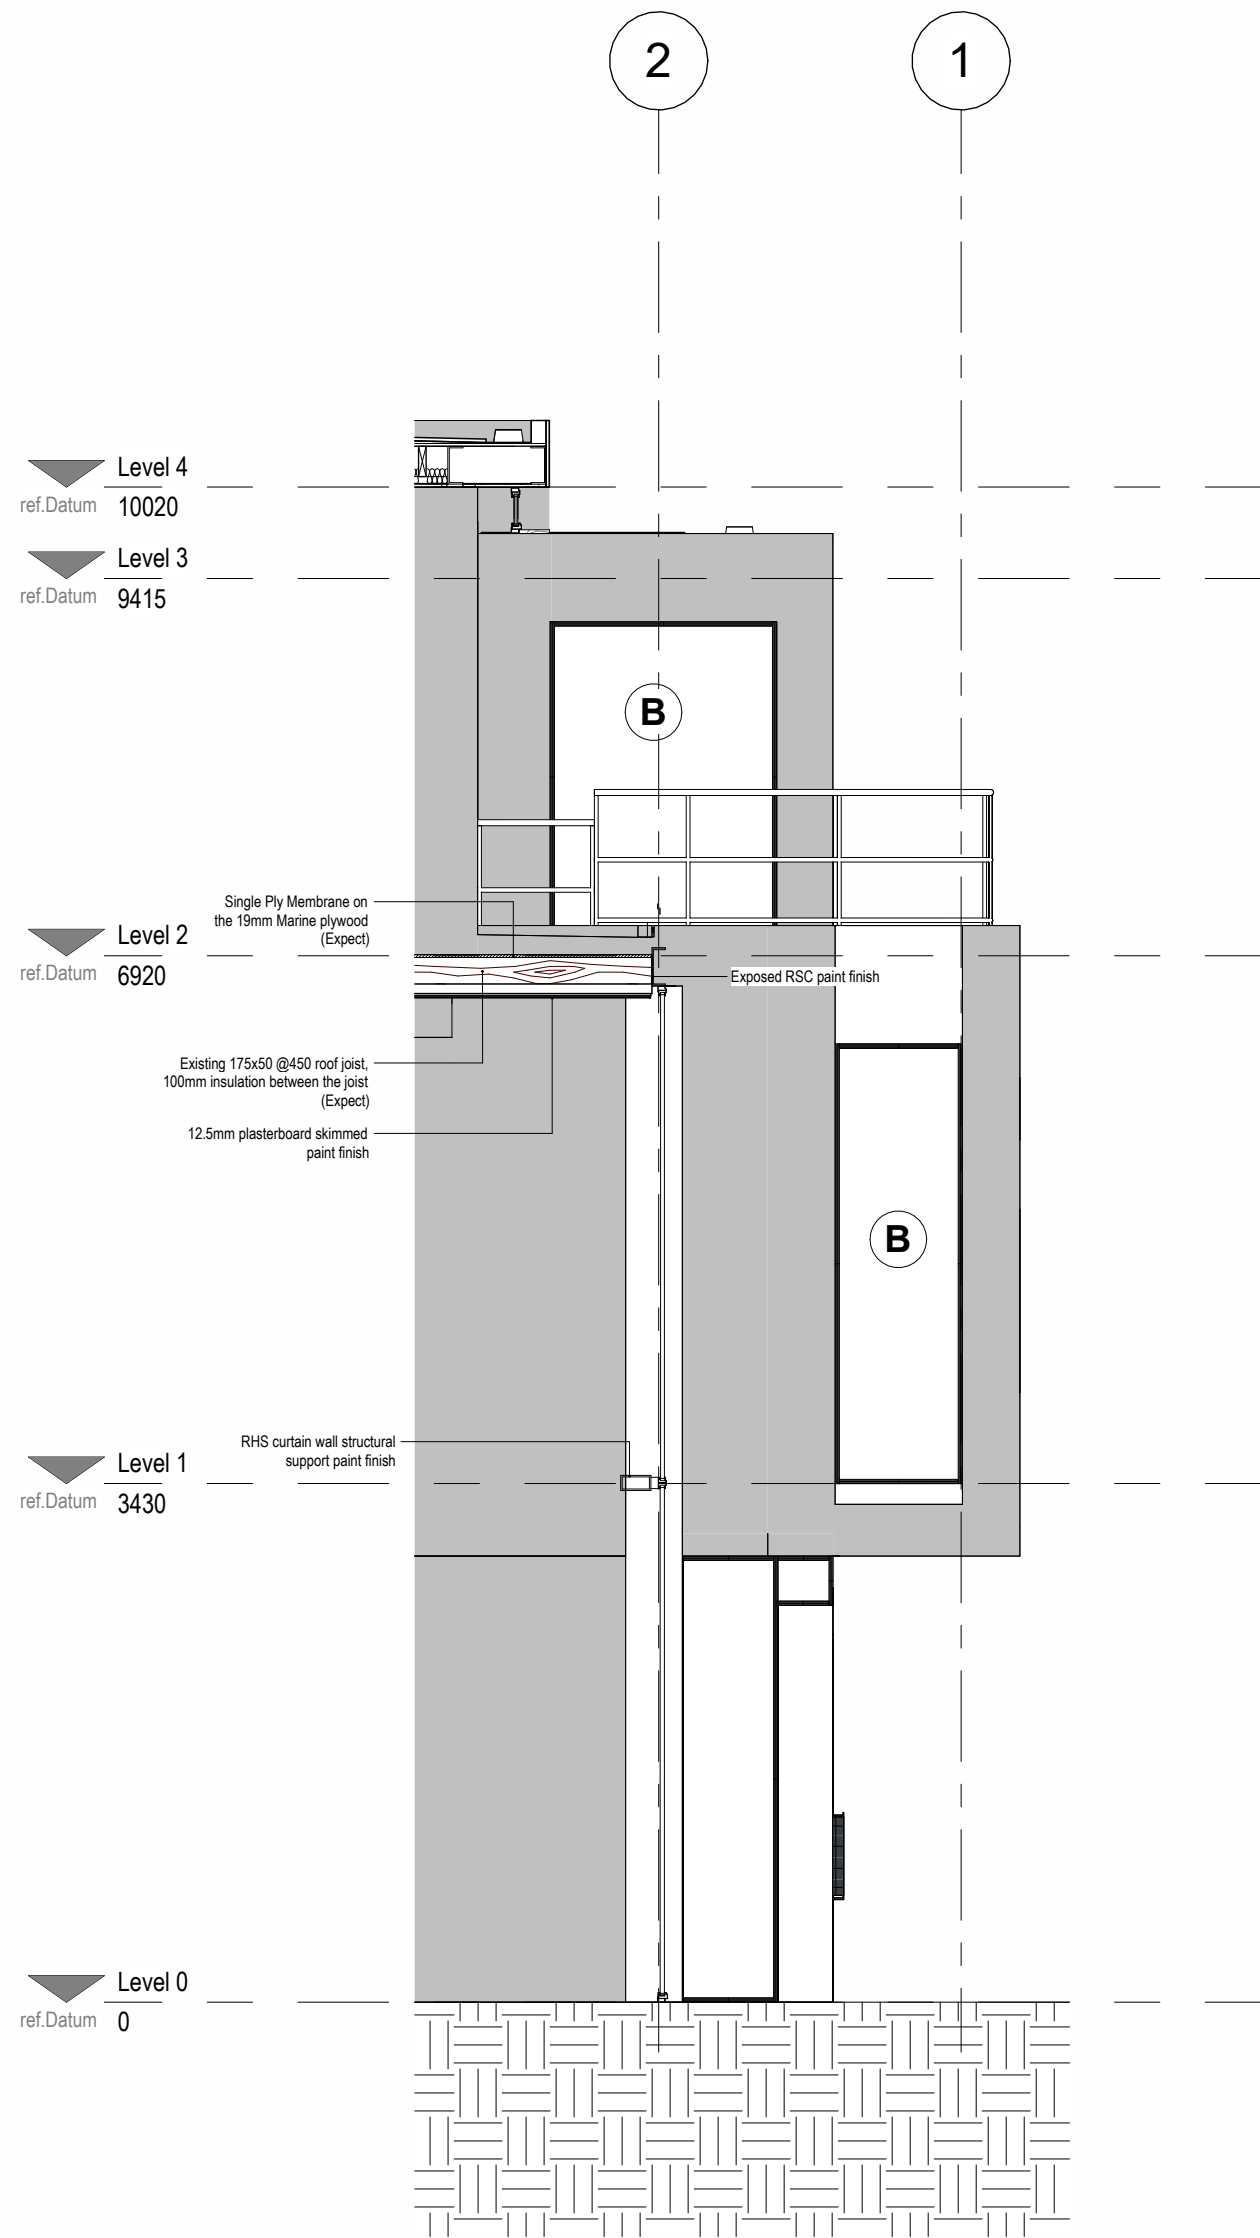


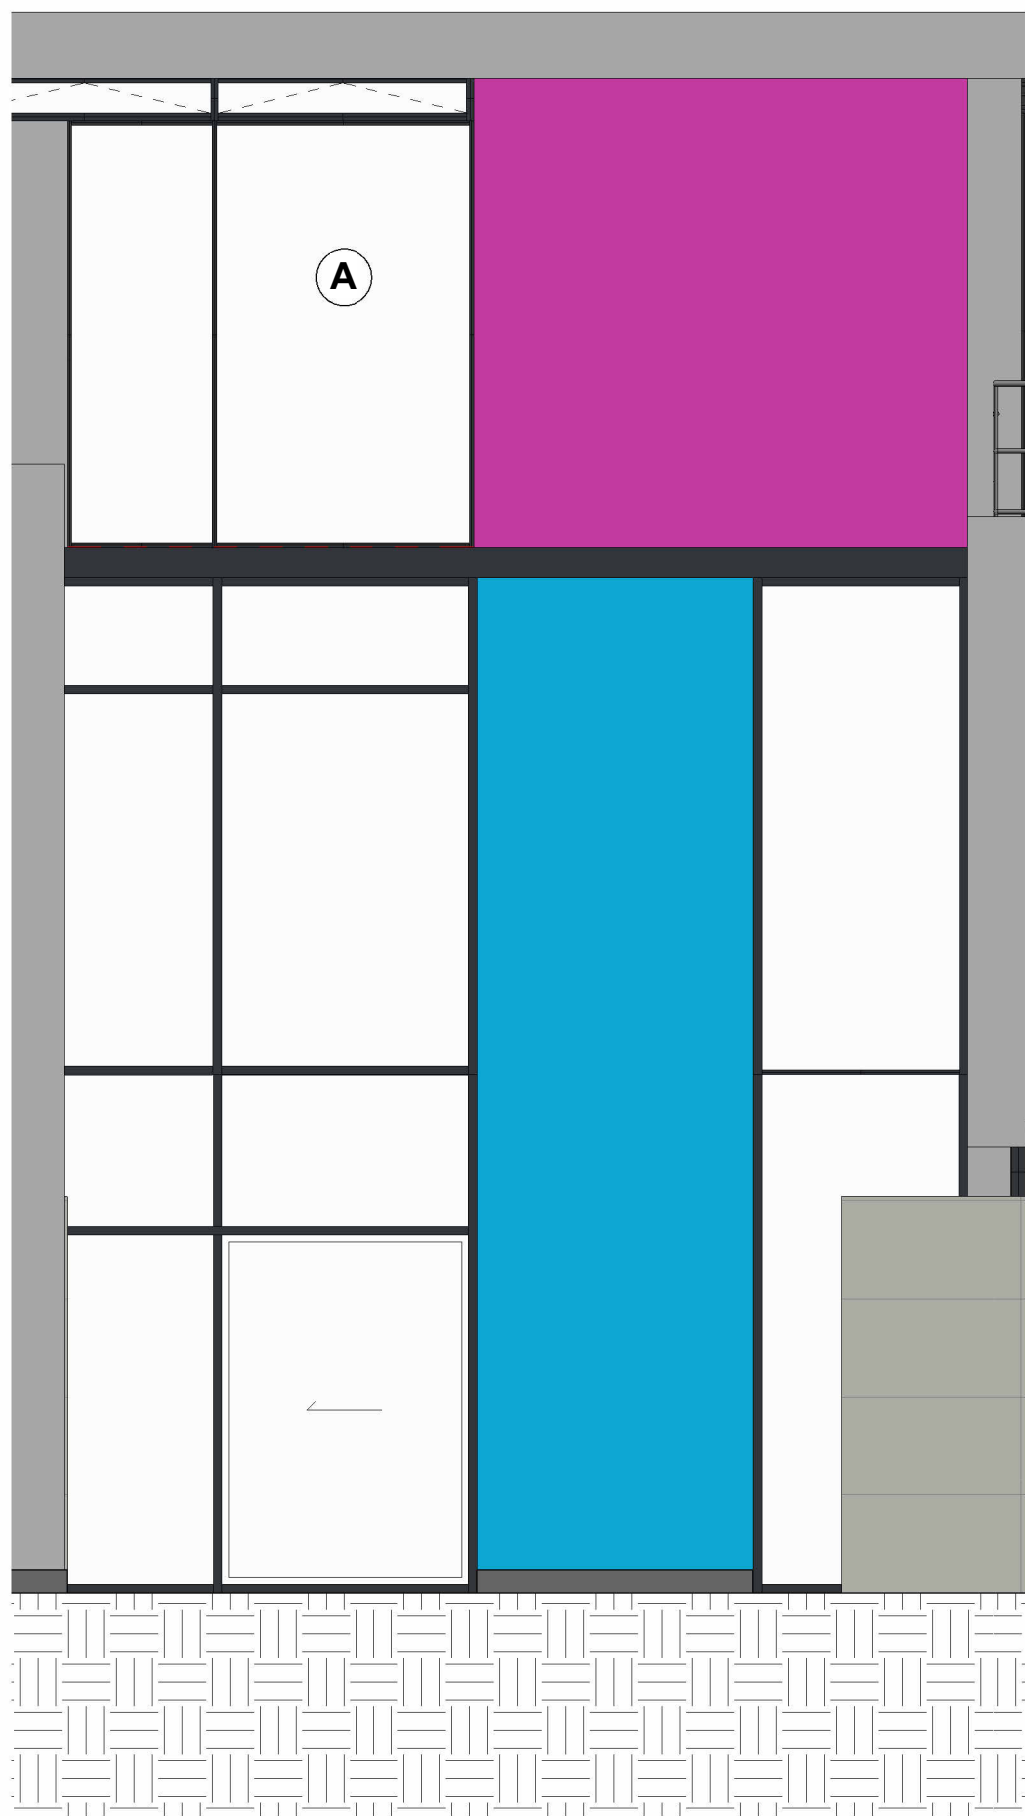

- NOTES
- DO NOT SCALE FROM THIS DRAWING.
 - ALL MEASUREMENTS ARE IN MILLIMETRES UNLESS STATED OTHERWISE.
 - THIS DRAWINGS IS TO BE READ IN CONJUNCTION WITH THE SPECIFICATION AND ALL RELEVANT ARCHITECTURAL, ELECTRICAL, MECHANICAL AND STRUCTURAL DRAWINGS.
 - UNIVERSITY OF MANCHESTER. THIS DRAWING MUST NOT BE REPRODUCED WITHOUT PERMISSION.
 - DIRECTORATE O ESTATES AND FACILITIES TO BE NOTIFIED OF ANY DISCREPANCIES.

Scale Bars		TO BE USED ONLY AS GUIDANCE			
1:100	mm	0	1000	2000	3000
1:200	mm	0	1000	2000	3000
1:500	M	0	5	15	25
1:1250	M	0	10	30	50

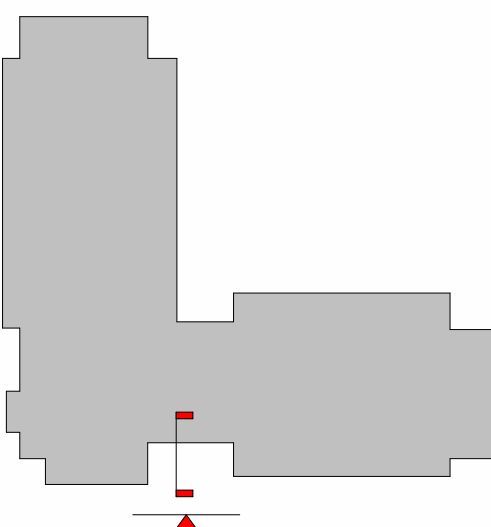

Location Plan

TYPICAL GLAZING TYPES

TYPE A/B
Dark grey steel framed window. Dark grey steel window cill and flashing surrounds. Operable windows where indicated on elevation.

TYPE C
Dark grey double glazed arched steel framed window. Dark grey steel window cill. Operable windows where indicated on elevation.

TYPE D
Dark grey double glazed steel framed window. Dark grey steel window cill and flashing surrounds. Dark grey rainscreen brise soleil louvre panels over window, fixed to steel supports.

P01 Planning Issue	22.08.25	MD
Rev Description	Date	By



The University of Manchester

Directorate of Estates and Facilities
Beyer Building
The University of Manchester
Oxford Road
Manchester
M13 9PL

Fairhursts:

Fairhurst Architects
5th Floor
31 Dale Street
Manchester
M1 1EY
+44 (0)161 831 7300

Drawing Status
STAGE 4

Project
University of Manchester- ITS &
Computer Science

Building Name
Prospect House

Building No.

Site Name
Booth Street East, M13 9PL

Sub Site Name

Drawing Title
Planning - Existing and Proposed
Strip Section- South

PM Avison Young	Drawn MD	Checked KMD	Authorised
--------------------	-------------	----------------	------------

Scale @A1 As indicated	Date 22.08.25	Date 22.08.25	Date
---------------------------	------------------	------------------	------

Drawing No. 7808-FA-PH-XX-DR-A-08301	Revision P01
---	-----------------