FLOOR FINISH TYPES

FLOOR FINISH - FF01

MANUFACTURER: INTERFACE
PRODUCT RANGE: LEVEL SET COLLECTION
PRODUCT REFERENCE: NATURAL WOODGRAINS
FLOOR FINISH TYPE: LVT PLANK
COLOUR REFERENCE: A00204 BEECH
PLANK SIZE: 250 X 1000MM
LAYING PATTERN: ASHLAR LAY PATTERN
SUBSTRATE: RAISE ACCESS FLOOR

FLOOR FINISH - FF02

MANUFACTURER: INTERFACE
PRODUCT RANGE: PAST FORWARD COLLECTION
PRODUCT REFERENCE: CHESHIRE STREET
FLOOR FINISH TYPE: CARPET
COLOUR REFERENCE: 9955004 - DUNE
TILE SIZE: 500 X 500MM
LAYING PATTERN: STANDARD PATTERN
SUBSTRATE: RAISE ACCESS FLOOR

FLOOR FINISH - FF03

MANUFACTURER: TARKETT
PRODUCT RANGE: DESSO
PRODUCT REFERENCE: GREZZO
FLOOR FINISH TYPE: CARPET
COLOUR REFERENCE: AB64 9106-V B8
TILE SIZE: 500 X 500MM
LAYING PATTERN: STANDARD PATTERN
SUBSTRATE: RAISE ACCESS FLOOR

FLOOR FINISH - FF04

MANUFACTURER: TARKETT
PRODUCT RANGE: DESSO & PATRICIA
PRODUCT REFERENCE: URQUIOLA
FLOOR FINISH TYPE: CARPET
COLOUR REFERENCE: AD03 7915-V B8
TILE SIZE: 500 X 500MM
LAYING PATTERN: STANDARD PATTERN
SUBSTRATE: RAISE ACCESS FLOOR

FLOOR FINISH - FF05

MANUFACTURER: INTERFACE
PRODUCT RANGE: PAST FORWARD COLLECTION
PRODUCT REFERENCE: CHESHIRE STREET
FLOOR FINISH TYPE: CARPET
COLOUR REFERENCE: 9955002 - COBALT
TILE SIZE: 500 X 500MM
LAYING PATTERN: STANDARD PATTERN
SUBSTRATE: RAISE ACCESS FLOOR

FLOOR FINISH - FF06

MANUFACTURER: AMTICO
PRODUCT RANGE: AMTICO FORM
PRODUCT REFERENCE: BUREAU OAK
FLOOR FINISH TYPE: LVT PLANK
COLOUR REFERENCE: FP311 BASKET WEAVE
PLANK SIZE: 1143 X 1143MM
LAYING PATTERN: STANDARD PATTERN
SUBSTRATE: RAISE ACCESS FLOOR

FLOOR FINISH - FF07

MANUFACTURER: SHAW CONTRACT
PRODUCT RANGE: HAVEN
PRODUCT REFERENCE: HONEST 5T236
FLOOR FINISH TYPE: CARPET
COLOUR REFERENCE: 35760 - TRUFFLE
TILE SIZE: 230 X 910MM
LAYING PATTERN: BRICK LAY PATTERN
SUBSTRATE: RAISE ACCESS FLOOR

FLOOR FINISH - FF08

MANUFACTURER: TARKETT
PRODUCT RANGE: DESSO
PRODUCT REFERENCE: GREZZO
FLOOR FINISH TYPE: CARPET
COLOUR REFERENCE: AB64 8927-V B8
TILE SIZE: 500 X 500MM
LAYING PATTERN: STANDARD PATTERN
SUBSTRATE: RAISE ACCESS FLOOR

FLOOR FINISH - FF09

MANUFACTURER: POLYFLOR
PRODUCT RANGE: SILENTFLOR PUR
PRODUCT REFERENCE: SMOKED OAK
FLOOR FINISH TYPE: LVT PLANK
COLOUR REFERENCE: 9936
PLANK SIZE: 196 X 1212MM
LAYING PATTERN: ASHLAR LAY PATTERN
SUBSTRATE: RAISE ACCESS FLOOR

FLOOR FINISH - FF10

MANUFACTURER: INTERFACE
PRODUCT RANGE: LEVEL SET COLLECTION
PRODUCT REFERENCE: NATURAL WOODGRAINS
FLOOR FINISH TYPE: LVT PLANK
COLOUR REFERENCE: A00204 BEECH
PLANK SIZE: 250 X 1000MM
LAYING PATTERN: HERRINGBONE
SUBSTRATE: RAISE ACCESS FLOOR

FLOOR FINISH - FF11

MANUFACTURER: POLYFLOR
PRODUCT RANGE: EXPONA ENCORE RIGID LOC PUR
PRODUCT REFERENCE: SHINGLE OAK
FLOOR FINISH TYPE: PLANK
COLOUR REFERENCE: 9937
PLANK SIZE: 196 X 1212MM
LAYING PATTERN: ASHLAR LAY PATTERN
SUBSTRATE: RAISE ACCESS FLOOR

FLOOR FINISH - FF12

MANUFACTURER: SHAW CONTRACT
PRODUCT RANGE: HAVEN
PRODUCT REFERENCE: FAMILIAR - TRUFFLE 35760
HONEST - TRUFFLE 35760
HONEST - MINT - 35327
FLOOR FINISH TYPE: CARPET PLANK
PLANK SIZE: 230 X 910MM
LAYING PATTERN: HERRINGBONE PATTERN
(RANDOM MIX 3NO. COLOURS)
SUBSTRATE: RAISE ACCESS FLOOR

SKIRTING FINISHES

SKIRTING FINISH - SF1

SKIRTING MATERIAL: SOFTWOOD
SIZE: 145 X 15MM
SKIRTING TYPE: OGEE PROFILE
BASE COAT: PRIMED
TOP COATS: 2NO.
FINISH COLOUR: STUDIO GREEN (FARROW & BALL)
COLOUR MATCHED: CROWN TRADE CLEAN EXTREME

SKIRTING FINISH - SF2

SKIRTING MATERIAL: SOFTWOOD
SIZE: 145 X 15MM
SKIRTING TYPE: OGEE PROFILE
BASE COAT: PRIMED
TOP COATS: 2NO.
FINISH COLOUR: LIGHT GREY (FARROW & BALL)
COLOUR MATCHED: CROWN TRADE CLEAN EXTREME

SKIRTING FINISH - SF3

SKIRTING MATERIAL: SOFTWOOD
SIZE: 143 X 15MM
SKIRTING TYPE: OGEE PROFILE
BASE COAT: (WOOD TO BE STAINED)
TOP COATS: 2NO.
FINISH COLOUR: DARK OAK
COLOUR MATCHED: CHARLESTON OAK LAMINATE

SKIRTING FINISH - SF7

SKIRTING MATERIAL: SOFTWOOD
SIZE: 145 X 15MM
SKIRTING TYPE: OGEE PROFILE
BASE COAT: PRIMED
TOP COATS: 2NO.
FINISH COLOUR: RAL 7038
COLOUR MATCHED: CROWN TRADE CLEAN EXTREME

SKIRTING FINISH - SF4

SKIRTING MATERIAL: SOFTWOOD
SIZE: 145 X 15MM
SKIRTING TYPE: OGEE PROFILE
BASE COAT: PRIMED
TOP COATS: 2NO.
FINISH COLOUR: DODIE (COAT PAINT)
COLOUR MATCHED: CROWN TRADE
CLEAN EXTREME SCRUBBABLE MATT

SKIRTING FINISH - SF5

SKIRTING MATERIAL: SOFTWOOD
SIZE: 145 X 15MM
SKIRTING TYPE: OGEE PROFILE
BASE COAT: PRIMED
TOP COATS: 2NO.
FINISH COLOUR: THE DRINK (COAT PAINT)
COLOUR MATCHED: CROWN TRADE
CLEAN EXTREME SCRUBBABLE MATT

SKIRTING FINISH - SF6


SKIRTING MATERIAL: SOFTWOOD
SIZE: 145 X 15MM
SKIRTING TYPE: OGEE PROFILE
BASE COAT: PRIMED
TOP COATS: 2NO.
FINISH COLOUR: BREWER (COAT PAINT)
COLOUR MATCHED: CROWN TRADE CLEAN EXTREME

SKIRTING FINISH - SF7

SKIRTING MATERIAL: SOFTWOOD
SIZE: 145 X 15MM
SKIRTING TYPE: OGEE PROFILE
BASE COAT: PRIMED
TOP COATS: 2NO.
FINISH COLOUR: SHADED WHITE (FARROW & BALL)
COLOUR MATCHED: CROWN TRADE CLEAN EXTREME

TRIM FINISH - TR1

TRIM MATERIAL: ANODISED ALUMINIUM
MANUFACTURER: SCHLUTER
PRODUCT: VINPRO - S - ABGB
PROFILE SIZE: 2.5M X 6MM (TOP WIDTH)
TRIM TYPE: CARPET TO LVT
FINISH COLOUR: BRUSHED ANTIQUE BRONZE

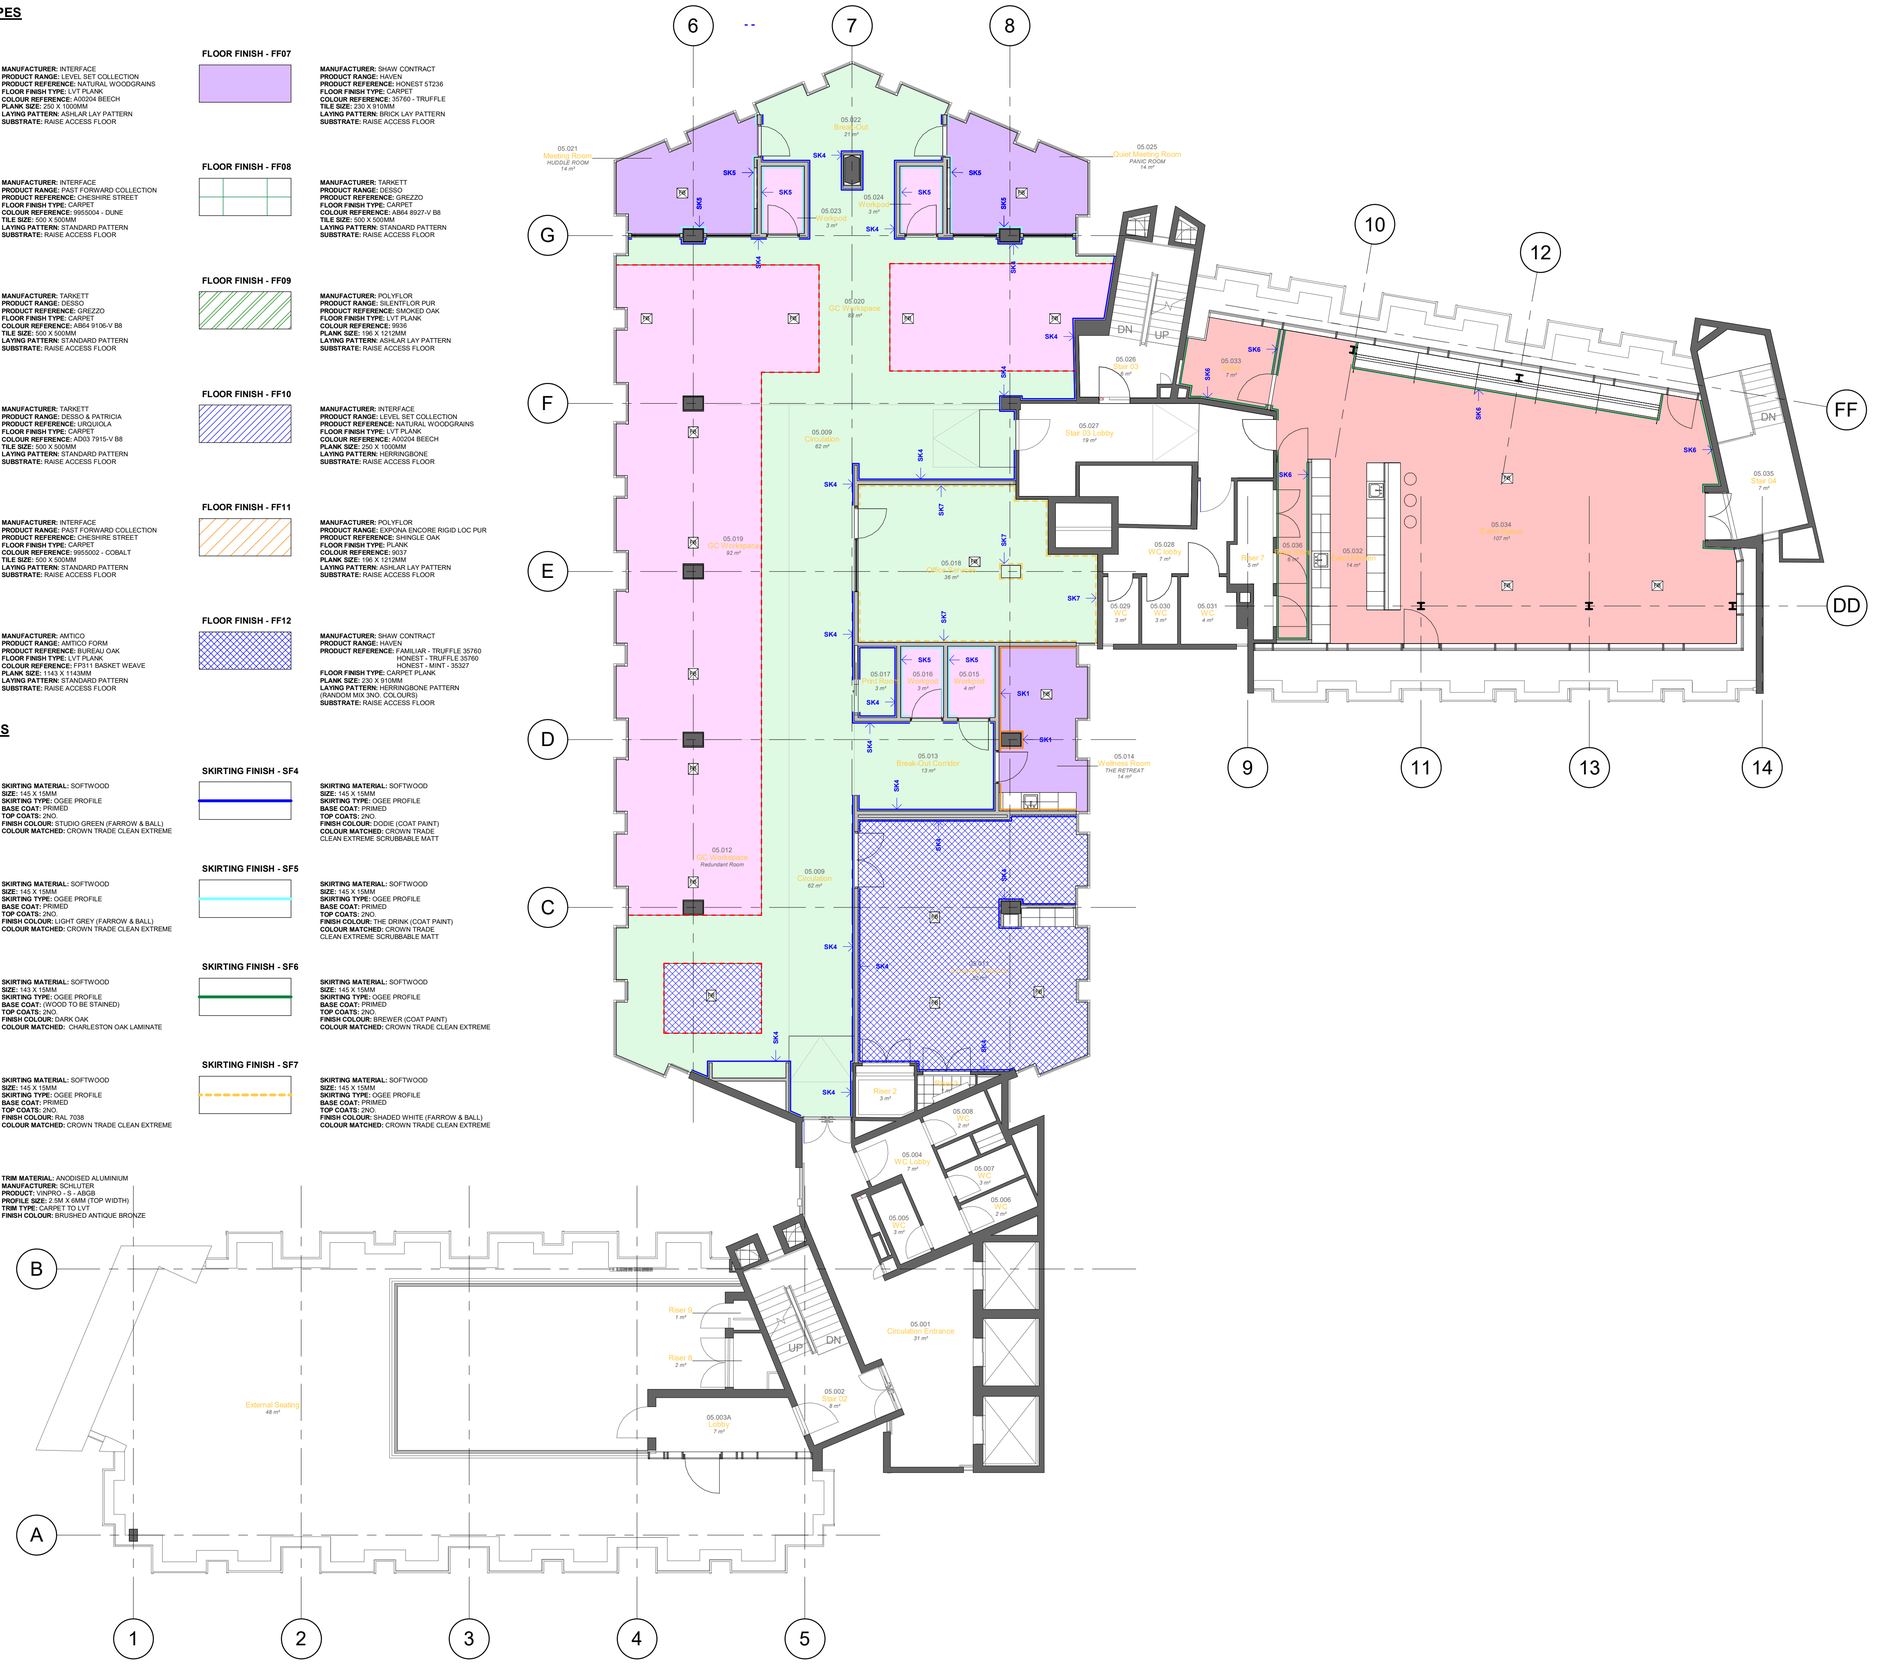

1 5TH FLOOR - FLOOR FINISHES PLAN

1 : 100

0 0.5m 1m 2m 3m 4m

ORIGINAL A1

\Drawing Note

DO NOT SCALE FROM THIS DRAWING. ALL DIMENSIONS TO BE CHECKED ON SITE. (DRAWINGS MAYBE SCALED FOR LOCAL AUTHORITY & PLANNING PURPOSE ONLY)

Copyright Protected. STAMP ARCHITECTS LIMITED
Company Registration No. 12034339

FOR PLANNING

\Site Visit | \Site Visit Date

\Project Notes

EXISTING INFORMATION BASED ON EXISTING CAD BUILDING SURVEY PROVIDED

ALL DIMENSIONS SHOULD BE CHECKED PRIOR TO ANY FABRICATION, MANUFACTURERING OR INSTALLATION

\Consultant | \Consultant Drawing Ref.:

GENERAL NOTES

CONTRACTOR RESPOSIBLE TO ENSURE CORRECT FLOOR BOX IS SPECIFIED TO RECEIVE FLOOR FINISH.

CONTRACTOR TO PROPOSED ANY ADDITIONAL THRESHOLD TRIMS OR FLOOR TO FLOOR FINISHES TRIMS WHERE REQUIRED

\Rev	\By	\Description	\Date
03	DJ	ISSUED FOR LISTED BUILDING APPLICATION	29/08/25
02	DJ	ISSUED FOR TENDER	04/07/25
01	DJ	WORK IN PROGRESS	27/05/25

STAMP ARCHITECTS

\Project Info

\Site Address: 61 KING STREET, MANCHESTER, GREATER MANCHESTER, M2 4PD

\Client Name: GUNNERCOOKE

\Drawing Info

(PR) 5TH FLOOR - FLOOR FINISHES PLAN

\Drawing Ref

\Date	\Scale	\Sheet Size
29/11/24	As indicated	A1

\Project No.	\Drawing No.	\Revision
SA_131	(04) 502	03