
LEGEND

- DPM
- Interface Sealing Membrane
- VCL
- Waterproofing
- Thermal Line/ Air Tightness
- Compartment Line

Note
Horizontal pre-cast joint shown indicatively refer to drawing 21350 for further detail

Bottom 3 bricks from FFL to be hand selected darker bricks from pallets

Sealing between panels to reflect detail as advised by Speciaslist PCC Sub-Contractor

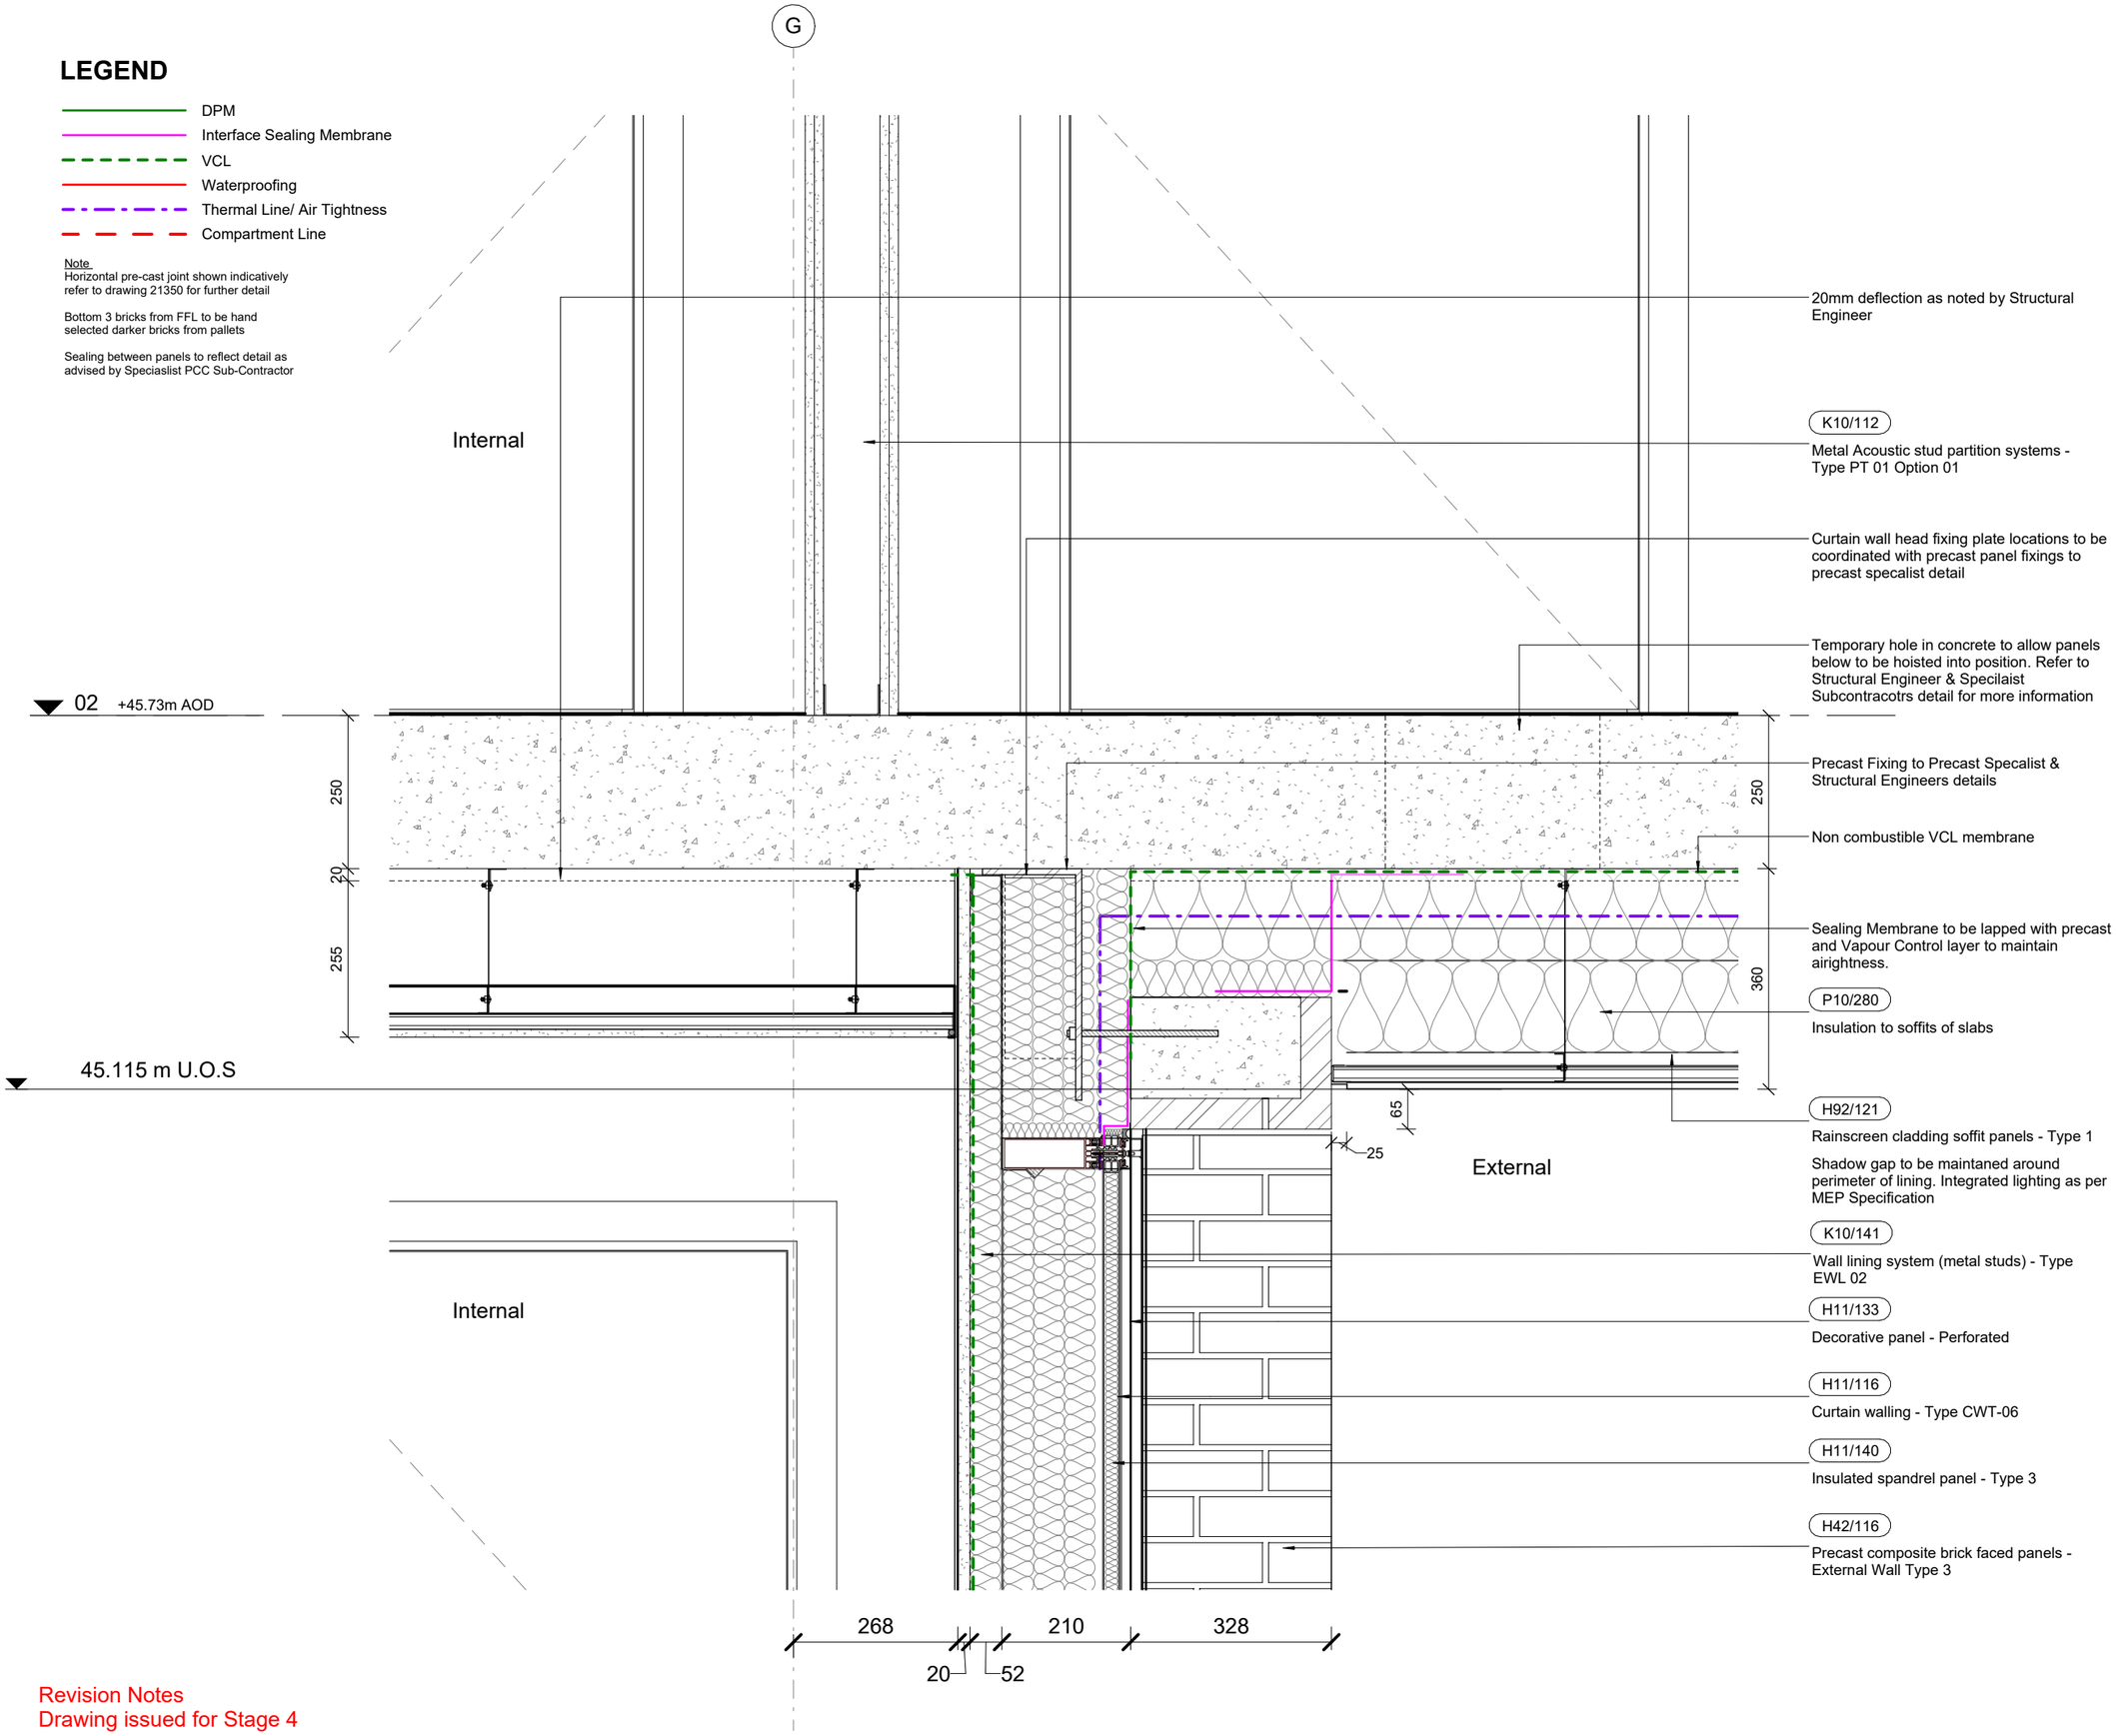

20mm deflection as noted by Structural Engineer

K10/112
Metal Acoustic stud partition systems - Type PT 01 Option 01

Curtain wall head fixing plate locations to be coordinated with precast panel fixings to precast specalist detail

Temporary hole in concrete to allow panels below to be hoisted into position. Refer to Structural Engineer & Specilaist Subcontracotrs detail for more information

Precast Fixing to Precast Specalist & Structural Engineers details

Non combustible VCL membrane

Sealing Membrane to be lapped with precast and Vapour Control layer to maintain airightness.

P10/280
Insulation to soffits of slabs

H92/121
Rainscreen cladding soffit panels - Type 1

Shadow gap to be maintaned around perimeter of lining. Integrated lighting as per MEP Specification

K10/141
Wall lining system (metal studs) - Type EWL 02

H11/133
Decorative panel - Perforated

H11/116
Curtain walling - Type CWT-06

H11/140
Insulated spandrel panel - Type 3

H42/116
Precast composite brick faced panels - External Wall Type 3

Revision Notes
Drawing issued for Stage 4

© COPYRIGHT

The copyright in this drawing is vested in Sheppard Robson and no license or assignment of any kind has been, or is, granted to any third party whether by provision of copies or originals or otherwise unless agreed in writing.

DO NOT SCALE FROM THIS DRAWING

The contractor shall check and verify all dimensions on site and report any discrepancies in writing to Sheppard Robson before proceeding work

FOR ELECTRONIC DATA ISSUE

Electronic Data / drawings are issued as "read only" and should not be interrogated for measurement. All dimensions and levels should read, only from those values stated in text on the drawing.


NOTES
Drawings are design intent & coordination only, refer to specialist subcontractors packages for full information. All subcontractor to subcontractor interfaces and compatibility remain the responsibility of the main contractor and subcontractors.
All to be read in conjunction with facade engineers specification

All brick returns to be formed with pistol bricks. No mitred bricks joints will be acceptable

REVISIONS

REV.	DATE	AMENDMENT
P01	25/04/2024	First Issue as MAUSB
P02	24/05/2024	Stage 3 Design Freeze draft issue to support interim costing
P03	05/07/2024	Issued for Stage 3 Submission
P04	20/02/2025	WS4 issue

KEY PLAN

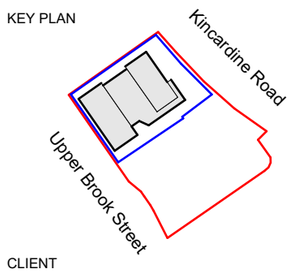

CLIENT
McLAREN PROPERTY

A3

SHEPPARD ROBSON

77 Parkway Camden Town London NW1 7PU
T: +44 (0)20 7504 1700 E: enquiries@sheppardrobson.co.uk

PROJECT
Upper Brook Street PBSA - McLaren
DESCRIPTION
Section Detail - Undercroft Curtain Wall Head Detail
STAGE
Stage 4

SR NO.	SCALE@A3	DATE
6601	1 : 10	20/02/2025

ORIGINATOR	CHECKED	AUTHORISED
DW	MT	MT

REV.	STATUS	PURPOSE FOR ISSUE
P04	S4	For Approval

DRAWING NO.
MAUBS-SRA-XX-XX-DR-AR-21625