



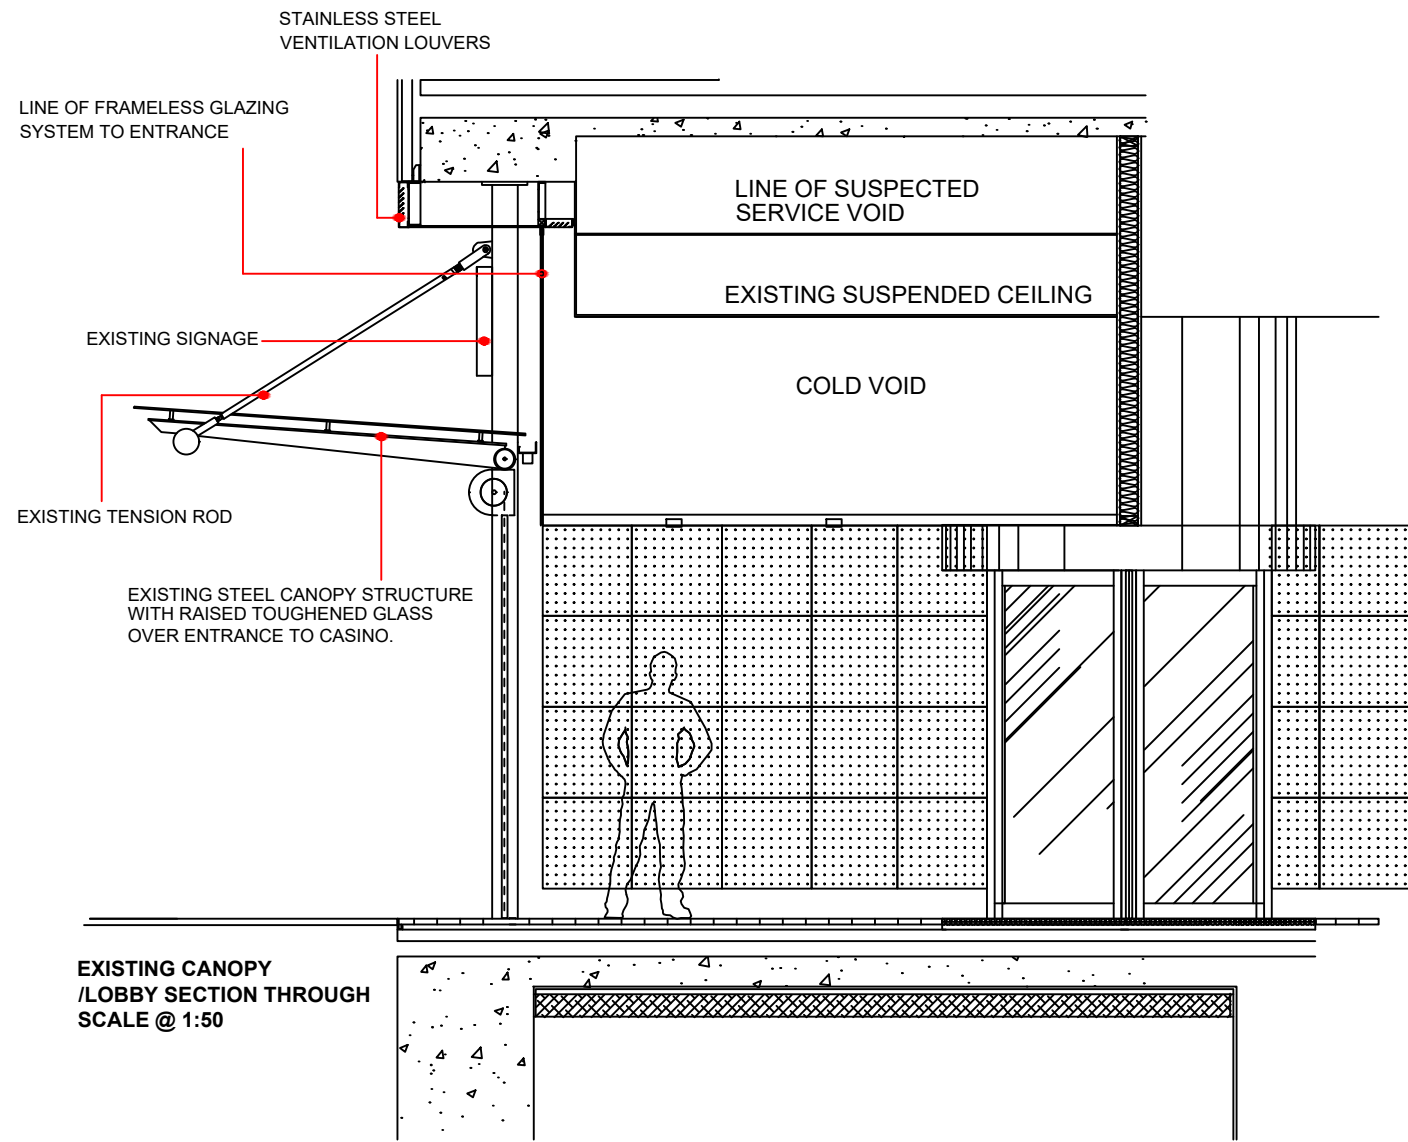

IMPORTANT NOTE

This drawing has been prepared from existing unchecked survey information provided by the client.

All dimensions to be checked on site and any discrepancies reported to designer prior to proceeding. Figured dimensions where given to take precedence over scaled or site dimensions.

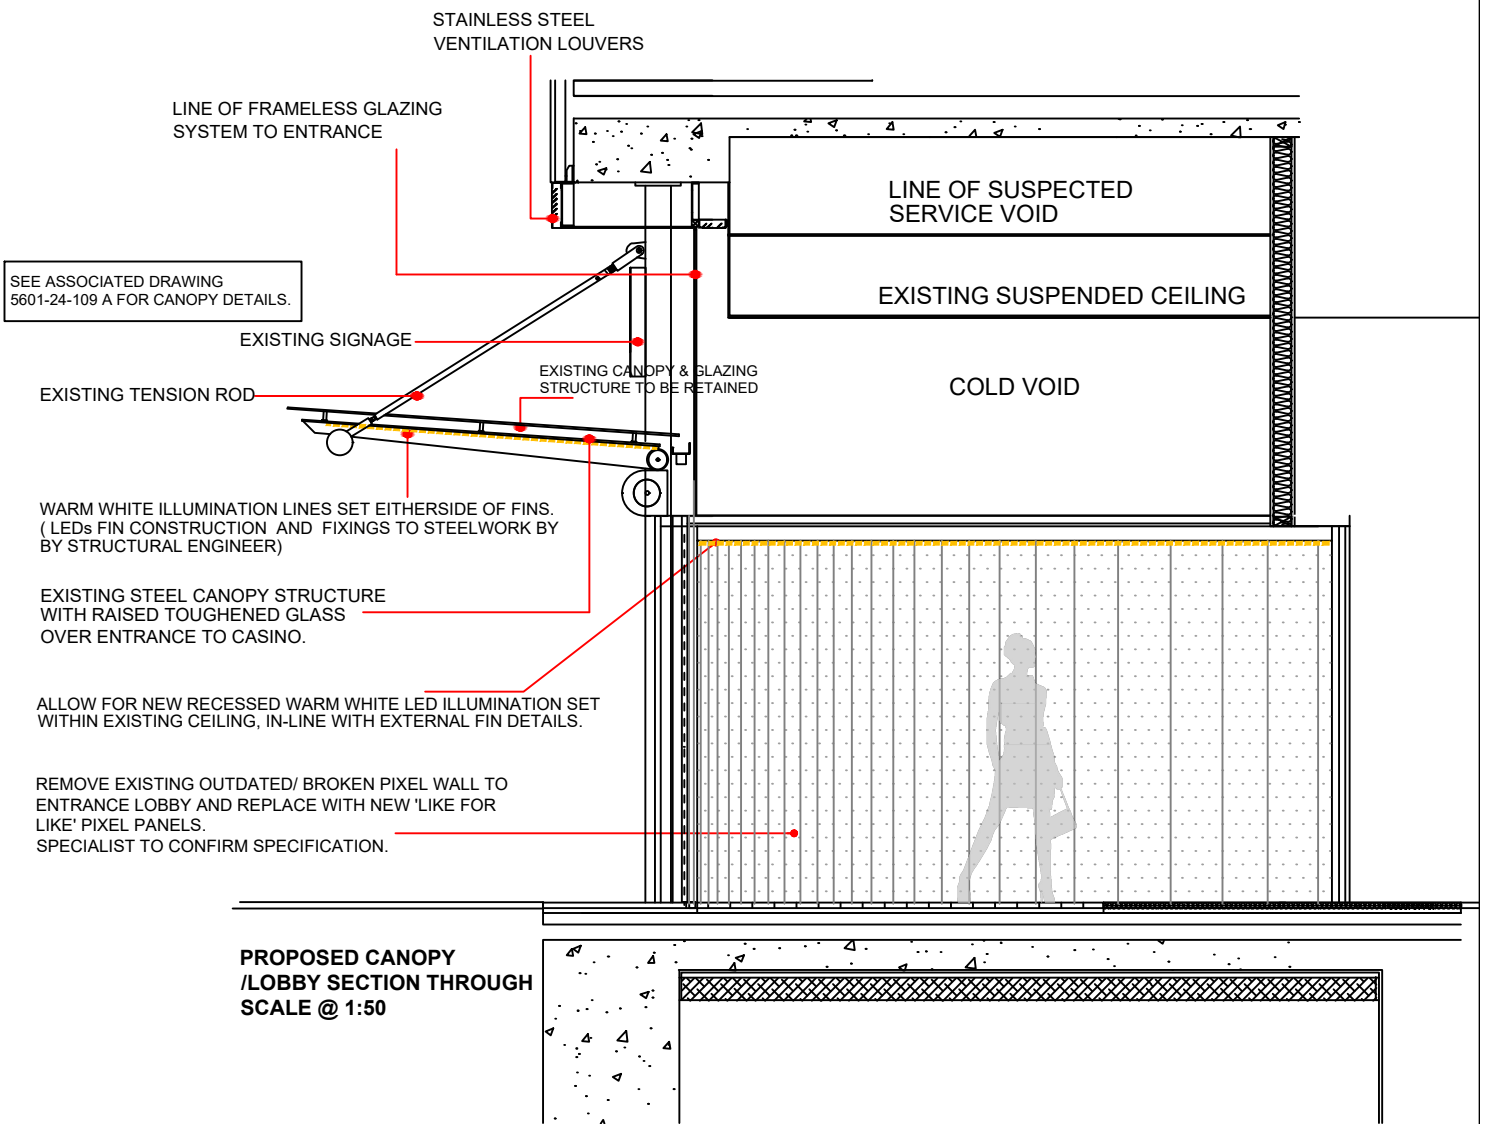

REV:	DESCRIPTION:	DATE:	PROJECT:	GENTING MANCHESTER	INFORMATION:
A	CANOPY DESIGN REVISED AND SIMPLIFIED.		TITLE:	EXISTING & PROPOSED CANOPY/ LOBBY SECTION	COMMENT:
B	RETAIN EXISTING CANOPY STRUCTURE. ADD NEW ILLUMINATED EDGE DETAIL.	19.11.24	CLIENT:	GENTING CASINO'S	SCALE: 1:50 @ A3
C	CANOPY DETAIL DRAWING REFERENCE AMENDED.	13.12.24	DATE:	22.10.2024	DRAWN BY:
D	CANOPY/ LOBBY DETAILS AMENDED IN LINE WITH MCC COMMENTS.	10.10.25	DRAWING NO.:	5601-024-104	REVISION: D
			TENDER:		
			CONSTRUCTION:		
			1 DINSDALE PLACE SANDYFORD NEWCASTLE UPON TYNE NE2 1BD UNITED KINGDOM		
			WWW.DAKOTAHOUSEOFDESIGN.COM T: +44(0)191 2610261		