


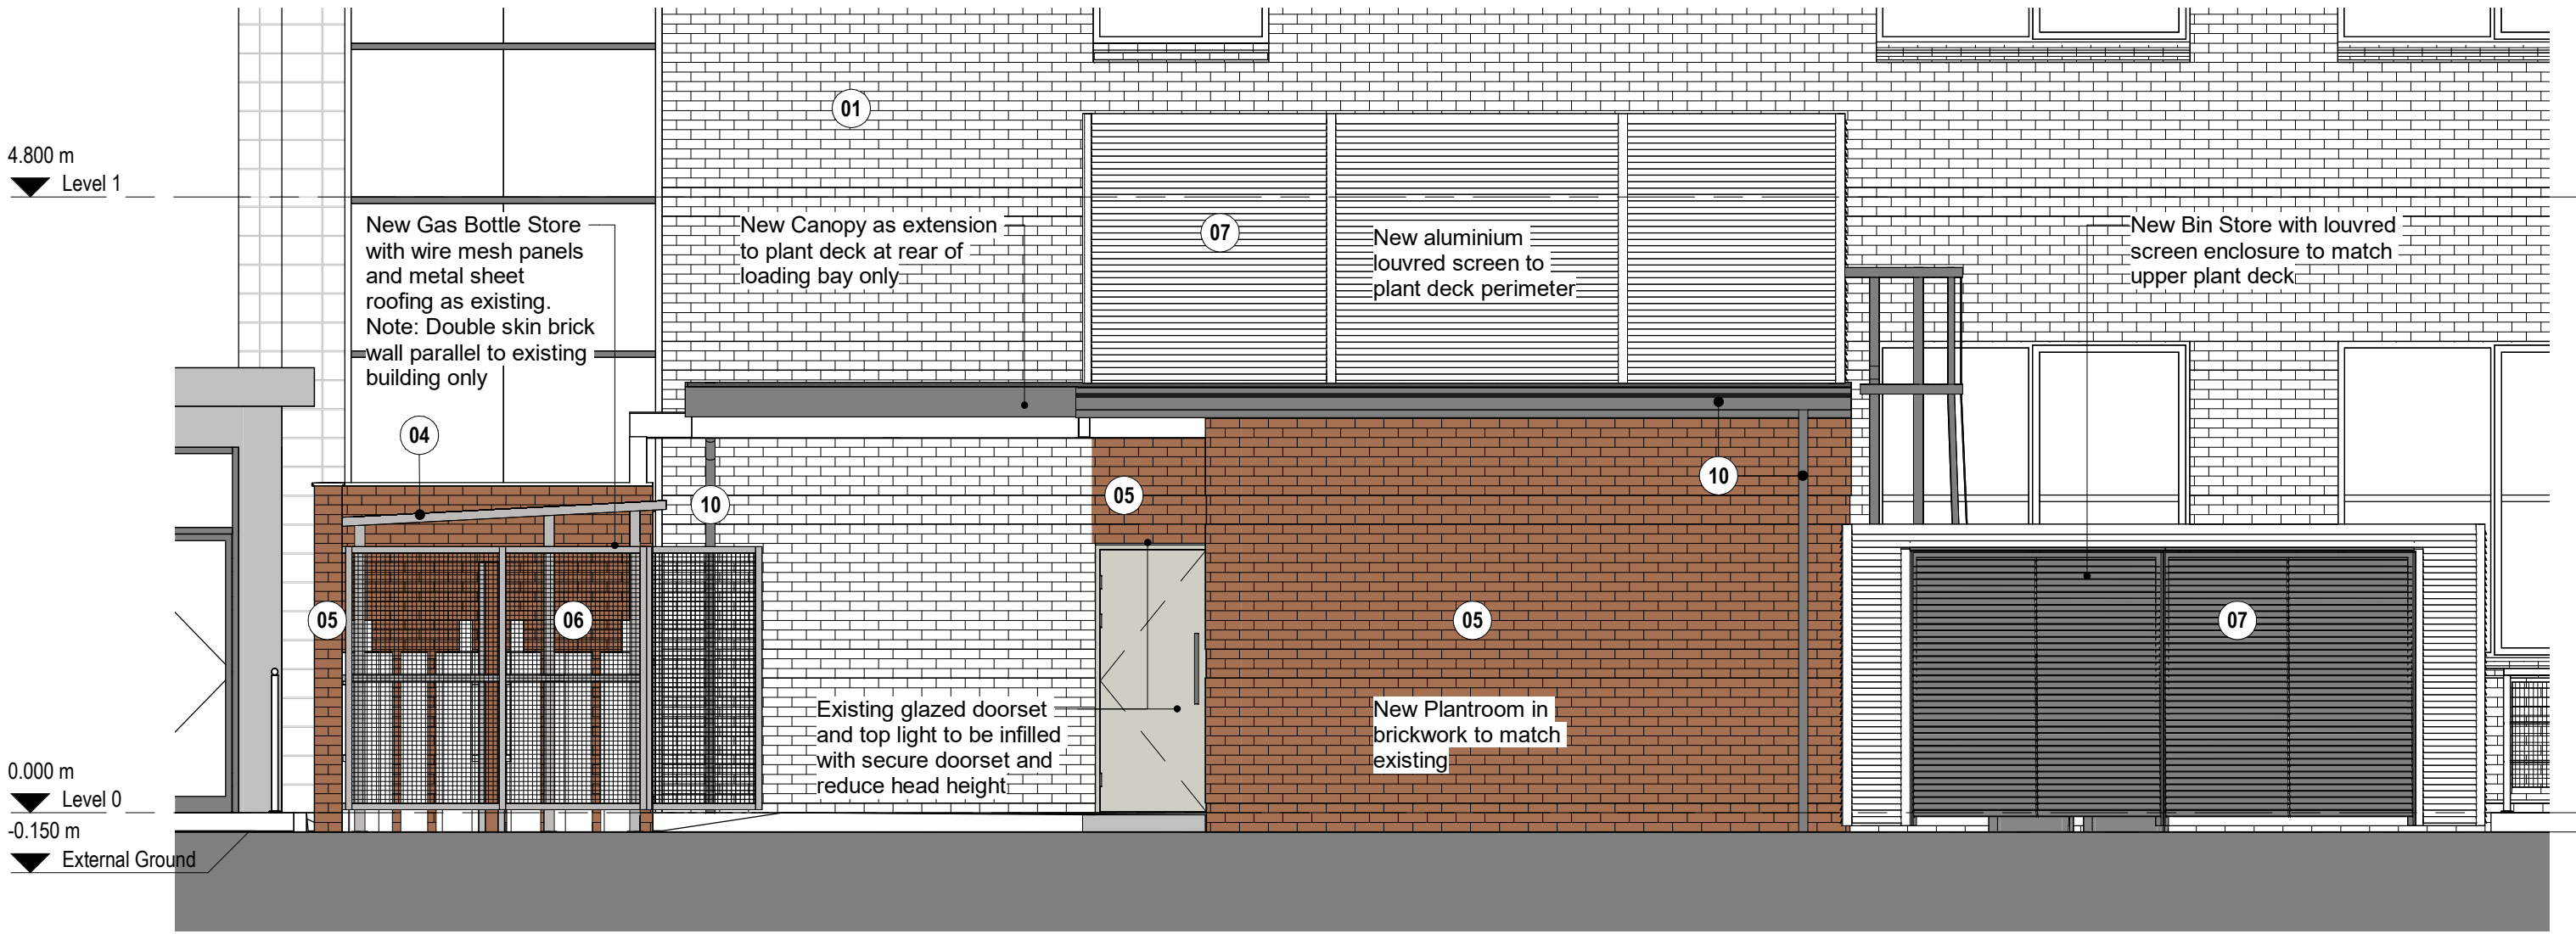


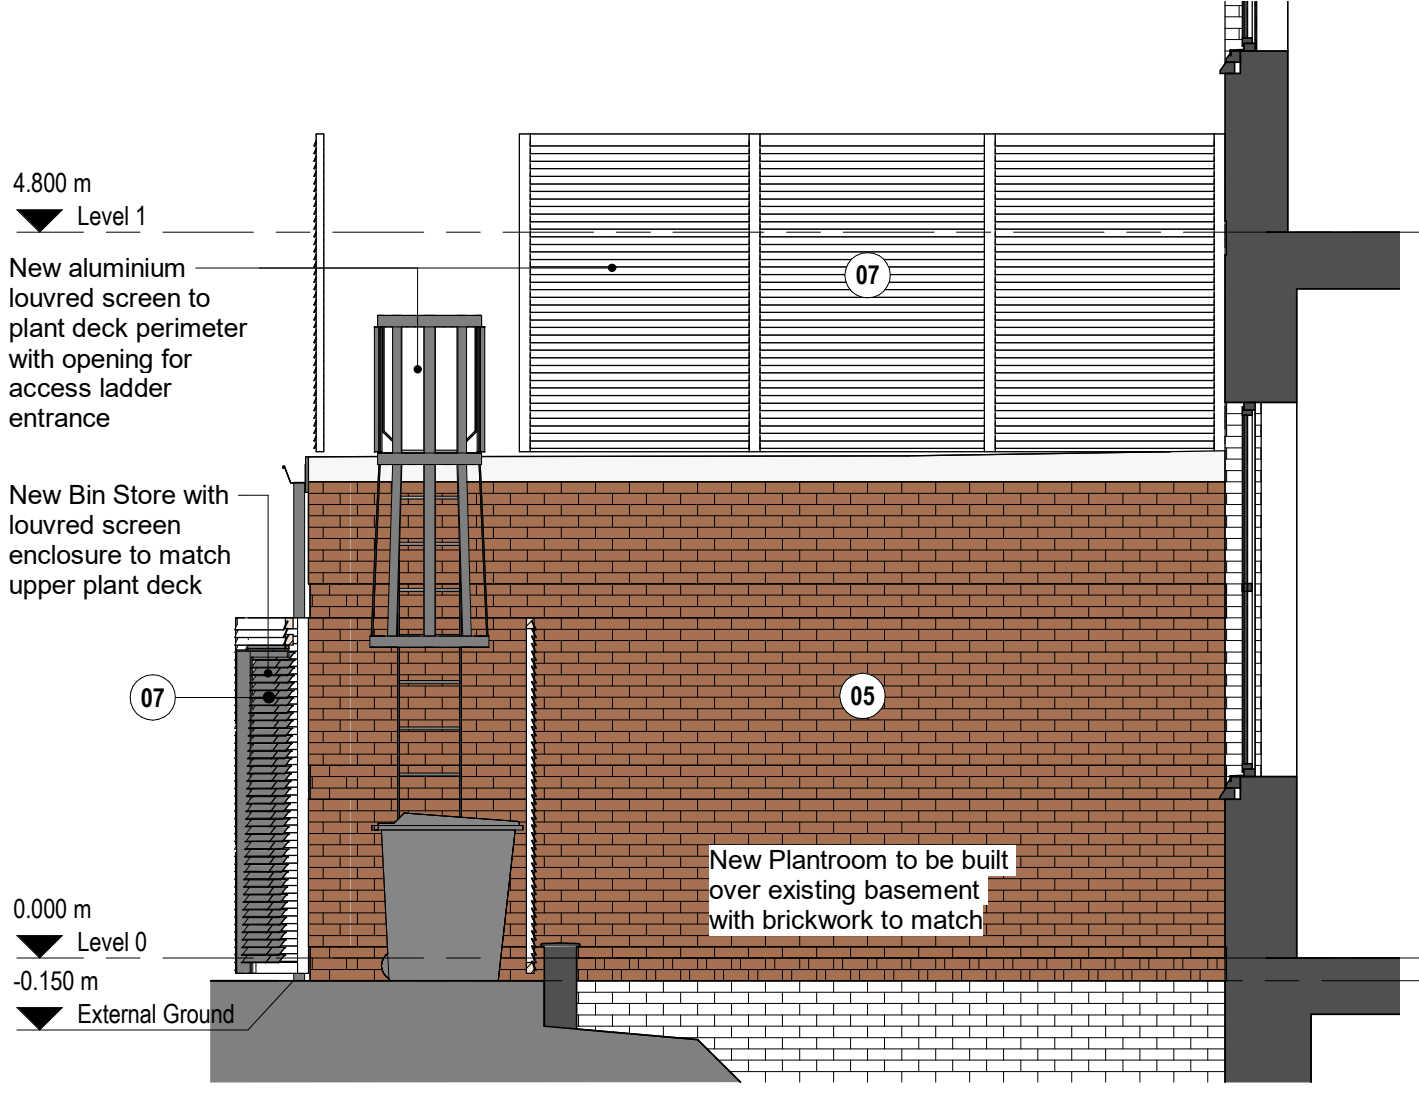


A Outbuildings - Elevation A
1 : 50 @ A1

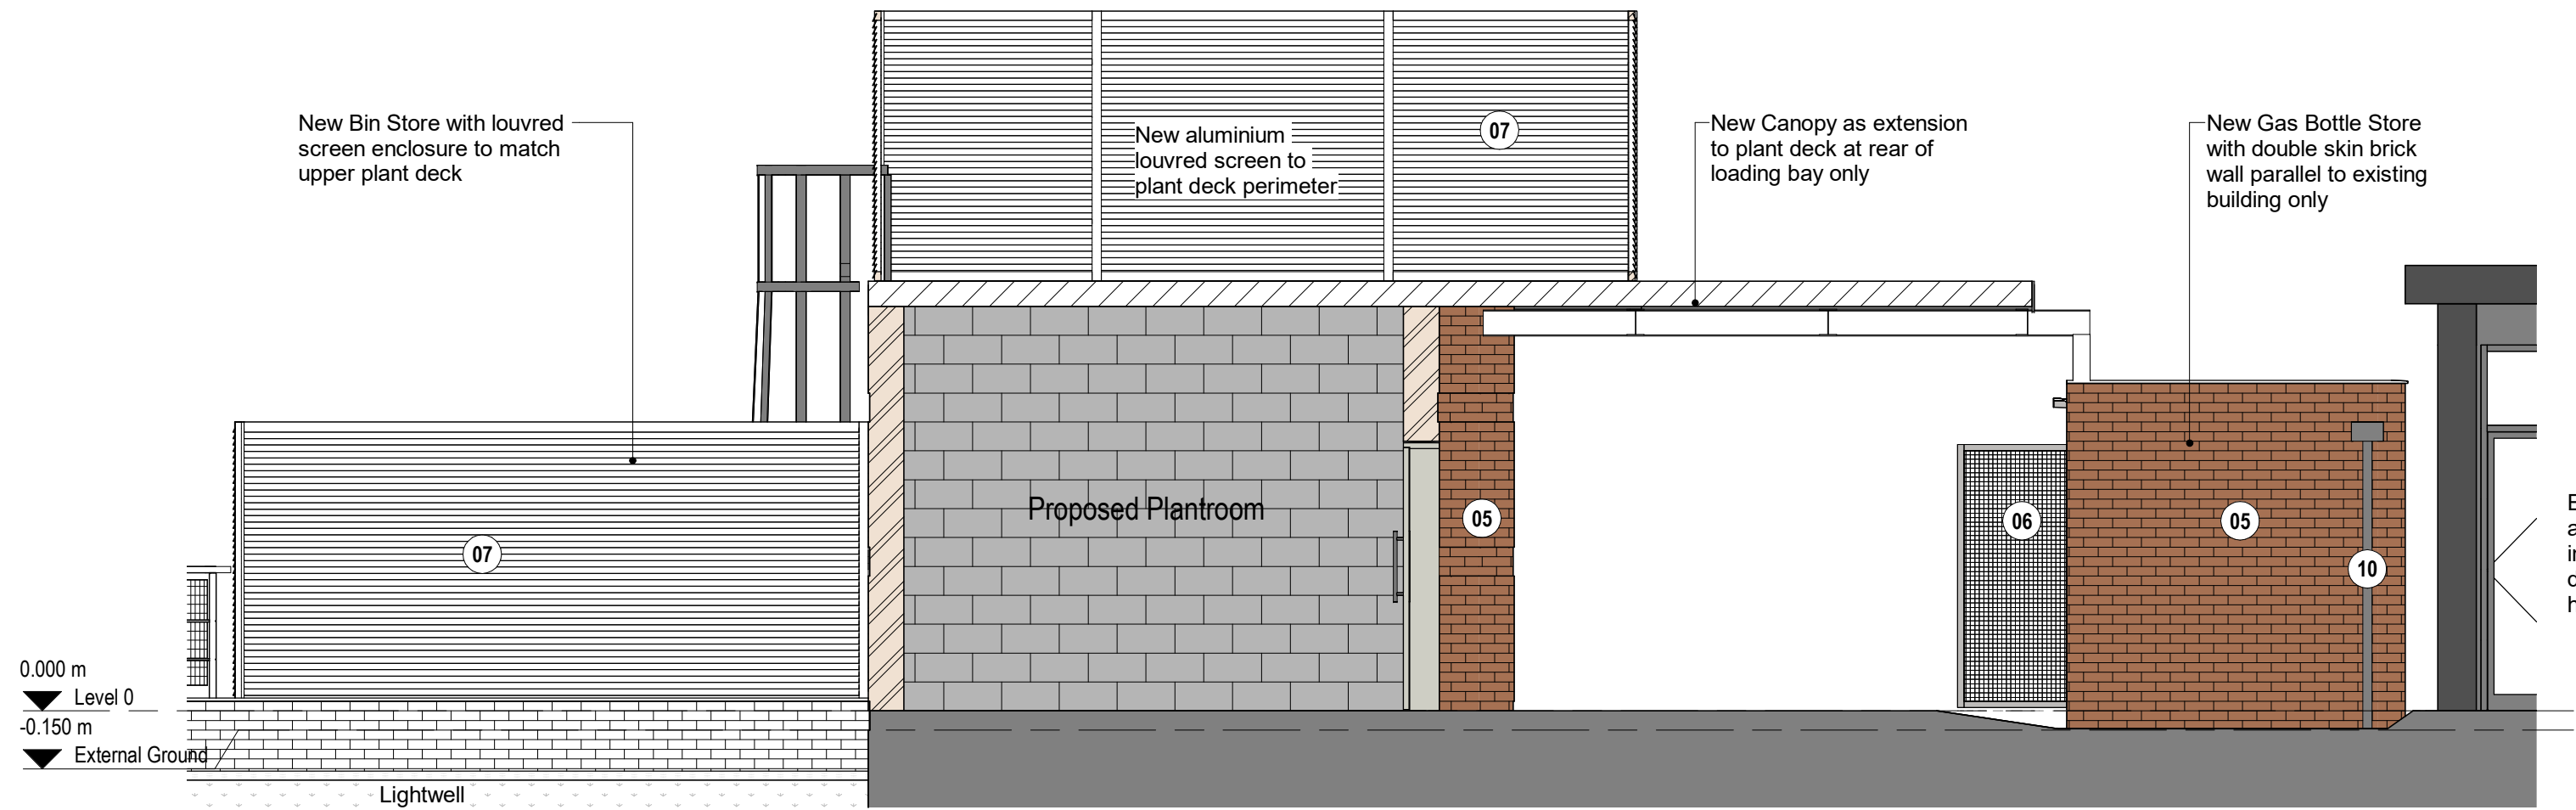


C Plant Store - Elevation C
1 : 50 @ A1

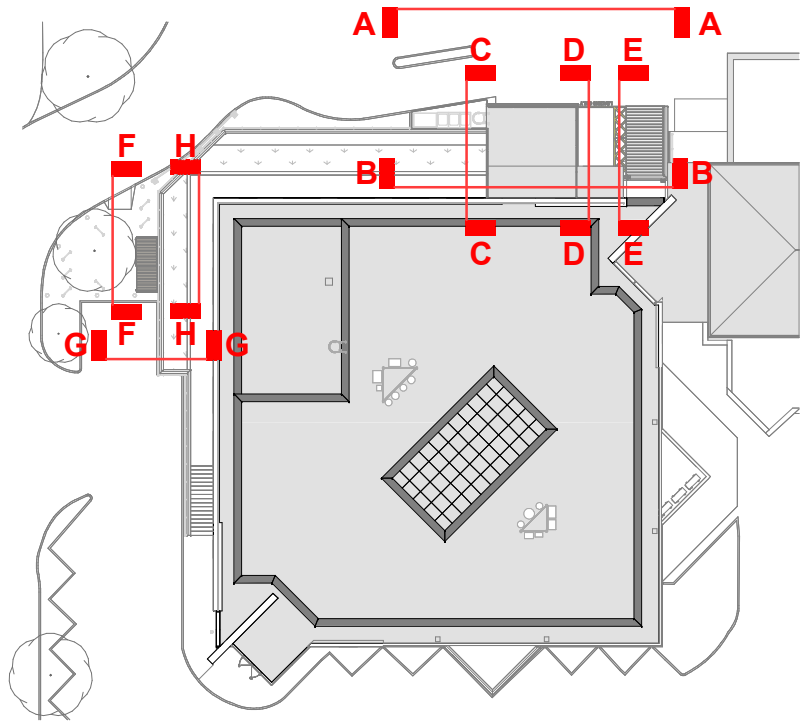


B Outbuildings - Elevation B
1 : 50 @ A1

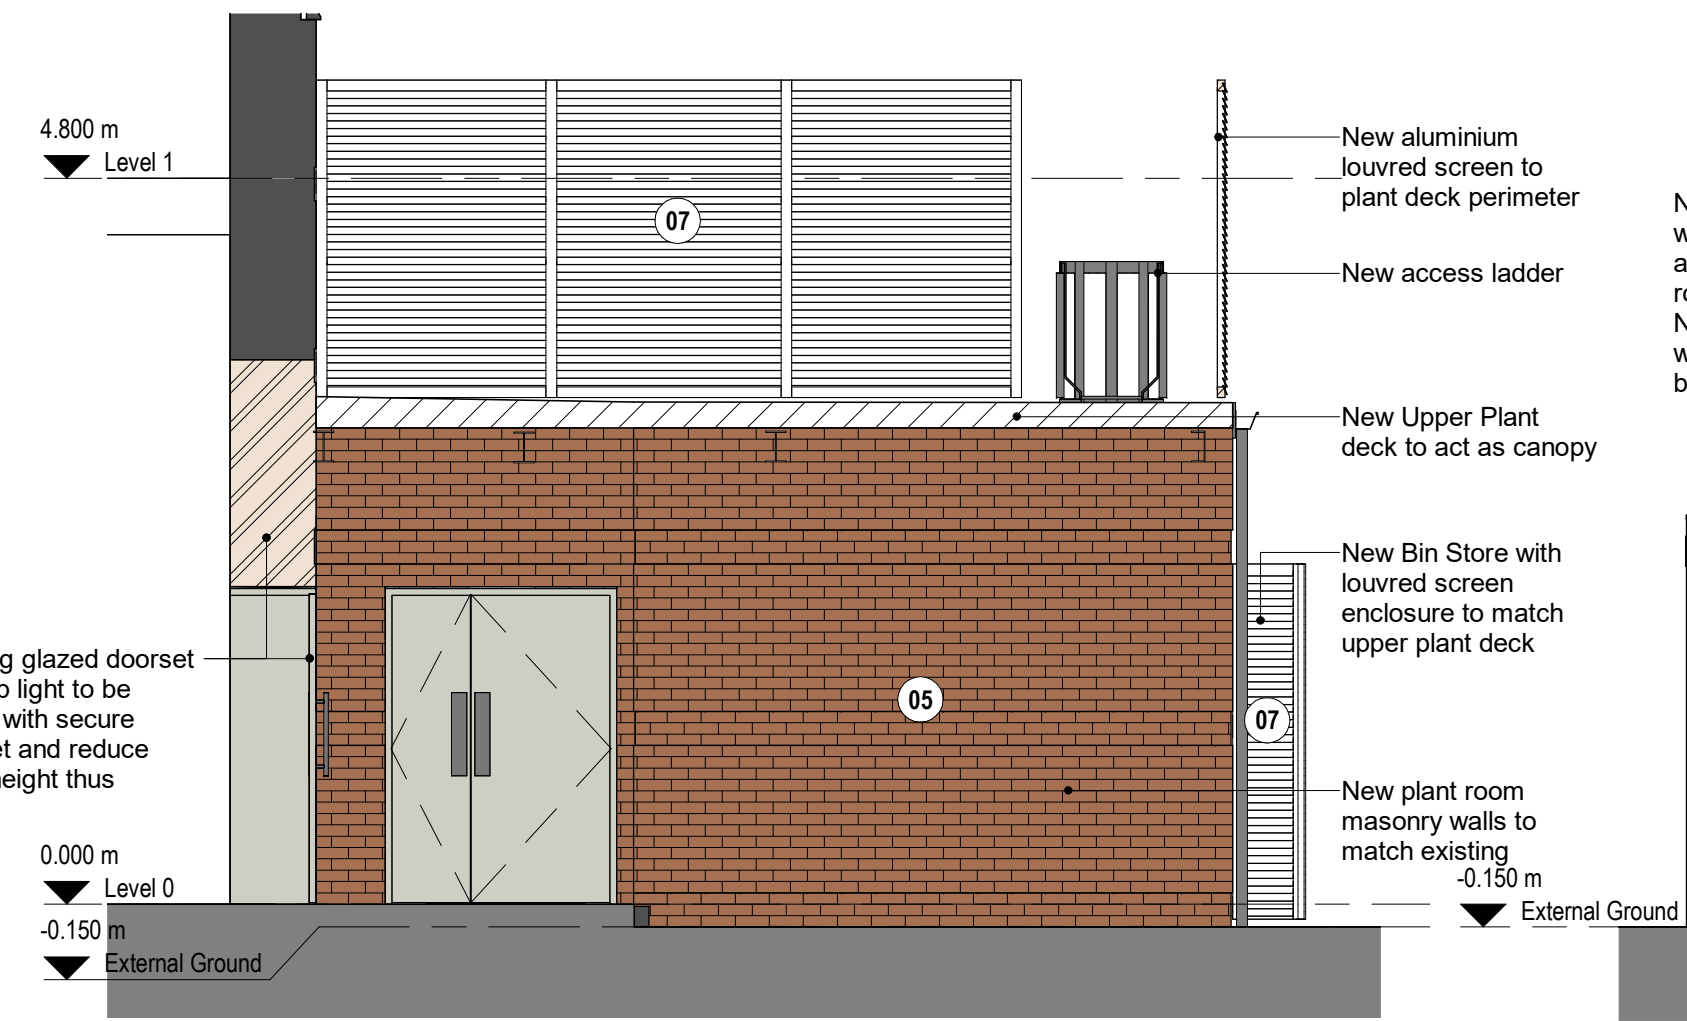


D Plant Store - Elevation D
1 : 50 @ A1

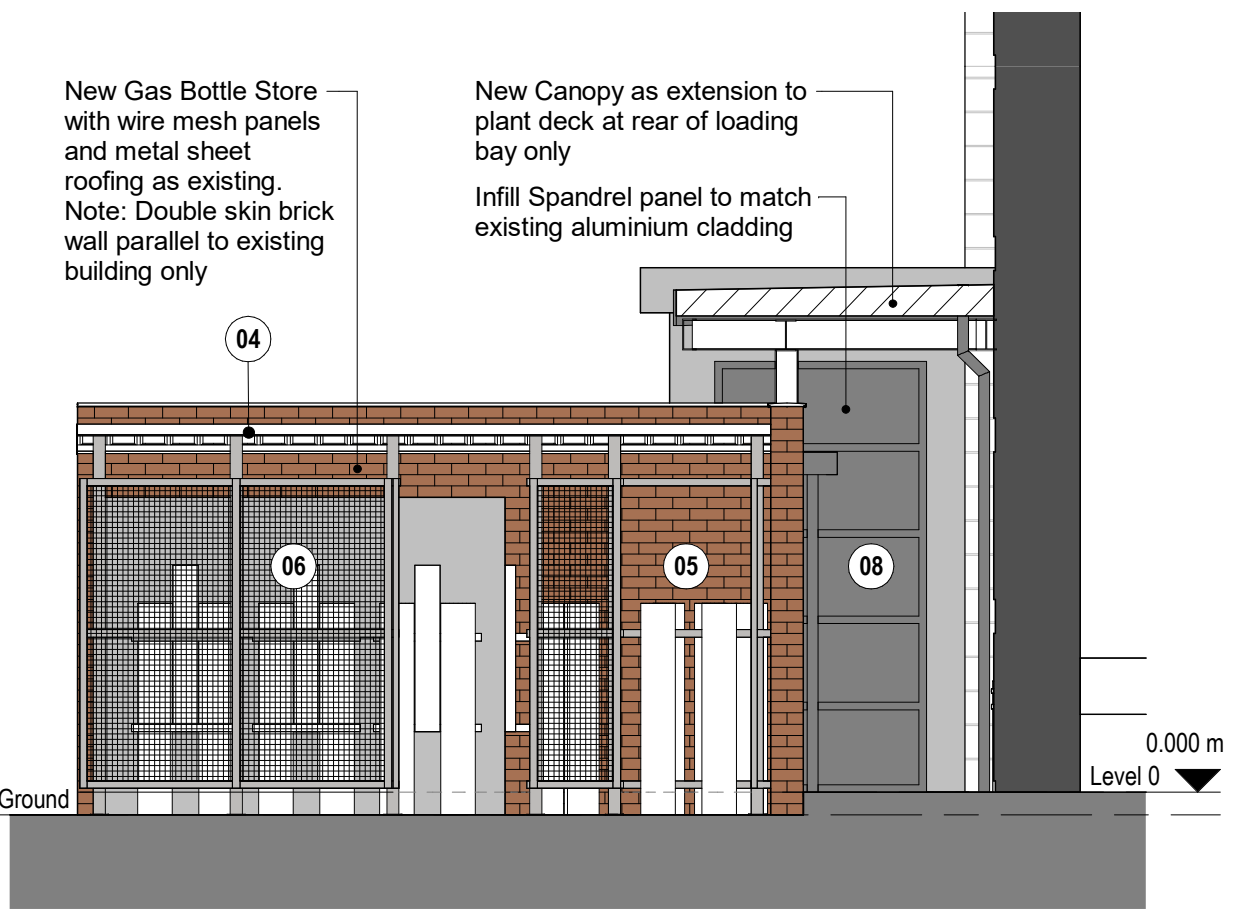

E Gas Bottle Store - Elevation E
1 : 50 @ A1

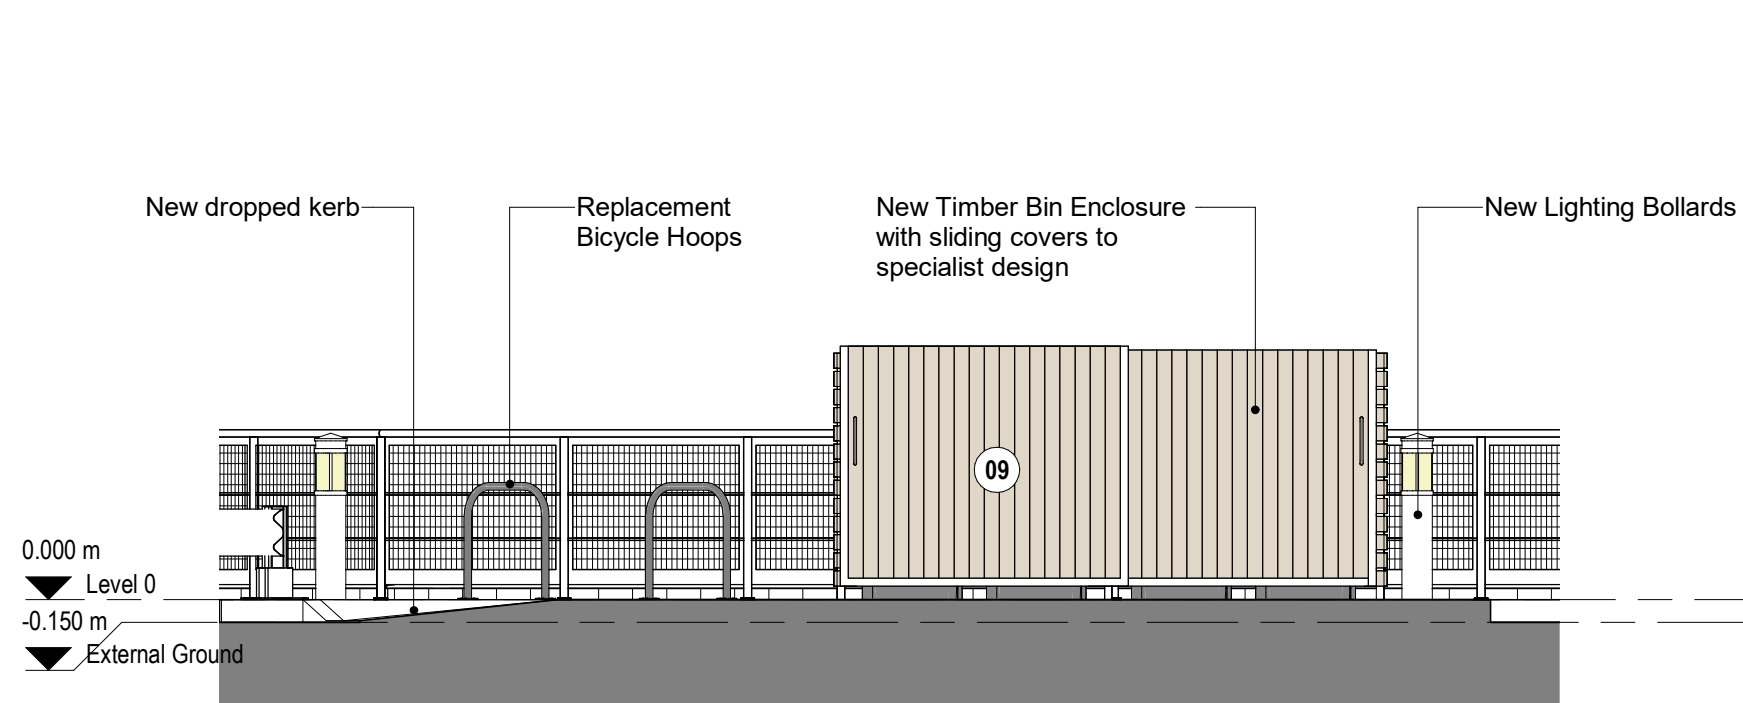

F Bin Enclosure - Elevation F
1 : 50 @ A1

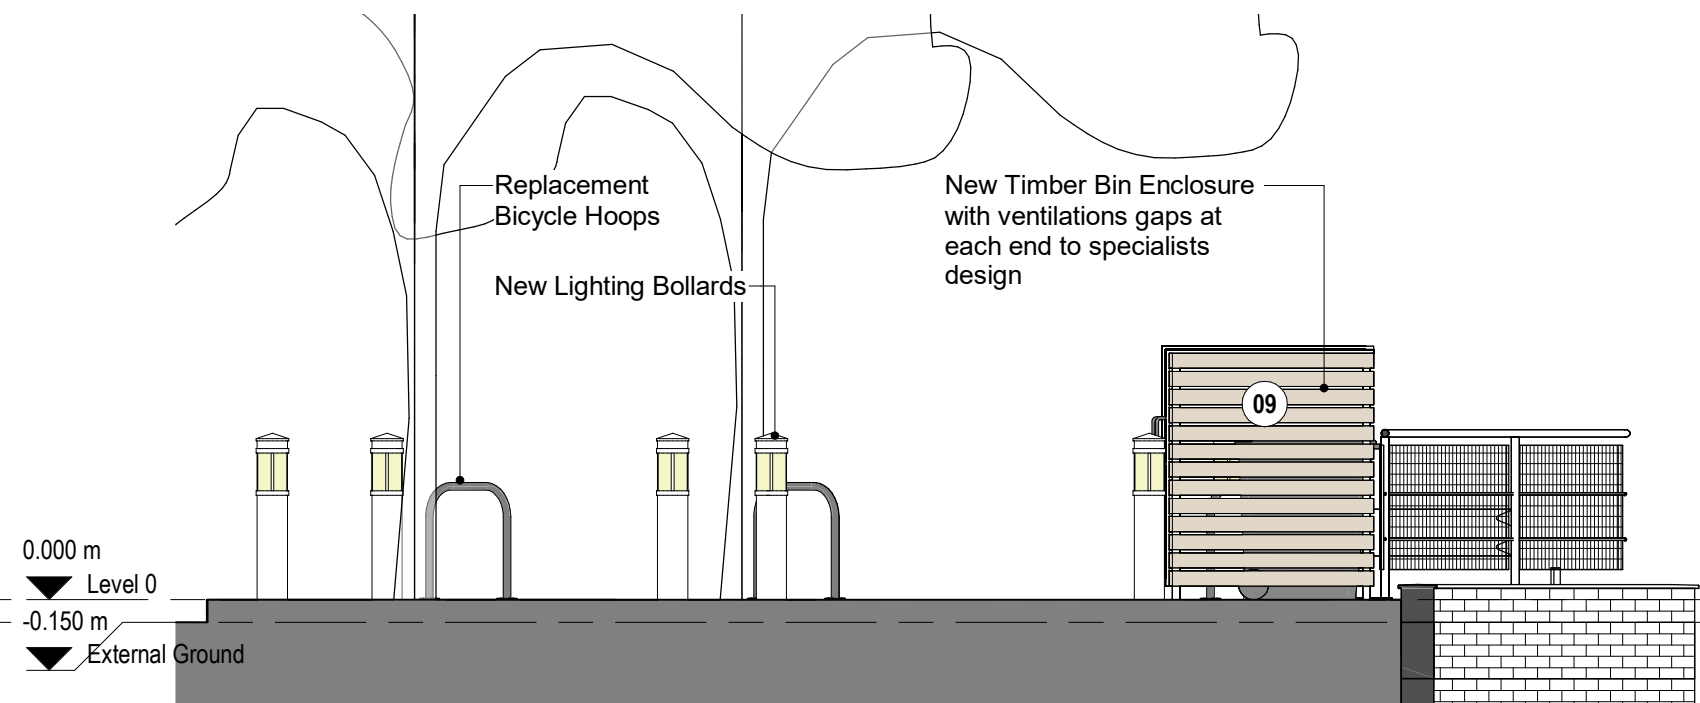

G Bin Enclosure - Elevation G
1 : 50 @ A1



H Bin Enclosure - Elevation H
1 : 50 @ A1

Material Key

01 Existing Brick Walls	03 Existing Metal Cladding	05 Proposed Matching Red Brick	07 Proposed Aluminium Grey Louvre Screen	09 Proposed Timber Bin Enclosure
02 Existing Mesh Fence Panel	04 Metal Sheet Roofing	06 Proposed Matching Fence Panel	08 Proposed Aluminium Cladding Panel Colour to match existing	10 New Rain Water Goods

P03	Issued for planning approval	25.09.25	SA	FW
P02	Issued for lease pack	01.04.25	SA	FW
P01	Issued for comment	13.12.24	SA	FW

Revision	Description	Date	Drawn	Checked
----------	-------------	------	-------	---------

Halliday Meecham Architects Limited

111 Piccadilly Manchester M1 2HY
+44 (0)161 661 5566

4 Devonshire Street London W1W 5DT
+44 (0)203 440 5175

hma@hallidaymeecham.com
www.hallidaymeecham.com



Client:	University of Manchester
Project:	Wolfson Molecular Imaging Centre
Phase/ Location:	27 Palatine Rd, Withington, Manchester M20 3LJ
Drawing:	Proposed Elevations

Scale @ A1	Scale @ A3	Date:	25.02.25	Drawn:	MT	Checked:	SA	Job No.	5682	Drawing No.	00225
------------	------------	-------	----------	--------	----	----------	----	---------	------	-------------	-------

Scale	0 1m 2m 5m	Stage / Suitability:	Planning	Status:
-------	------------	----------------------	----------	---------

Drawing Ref.	5682-HMA-WMIC-ZZ-DR-A-00225	Revision	P03
--------------	-----------------------------	----------	-----