
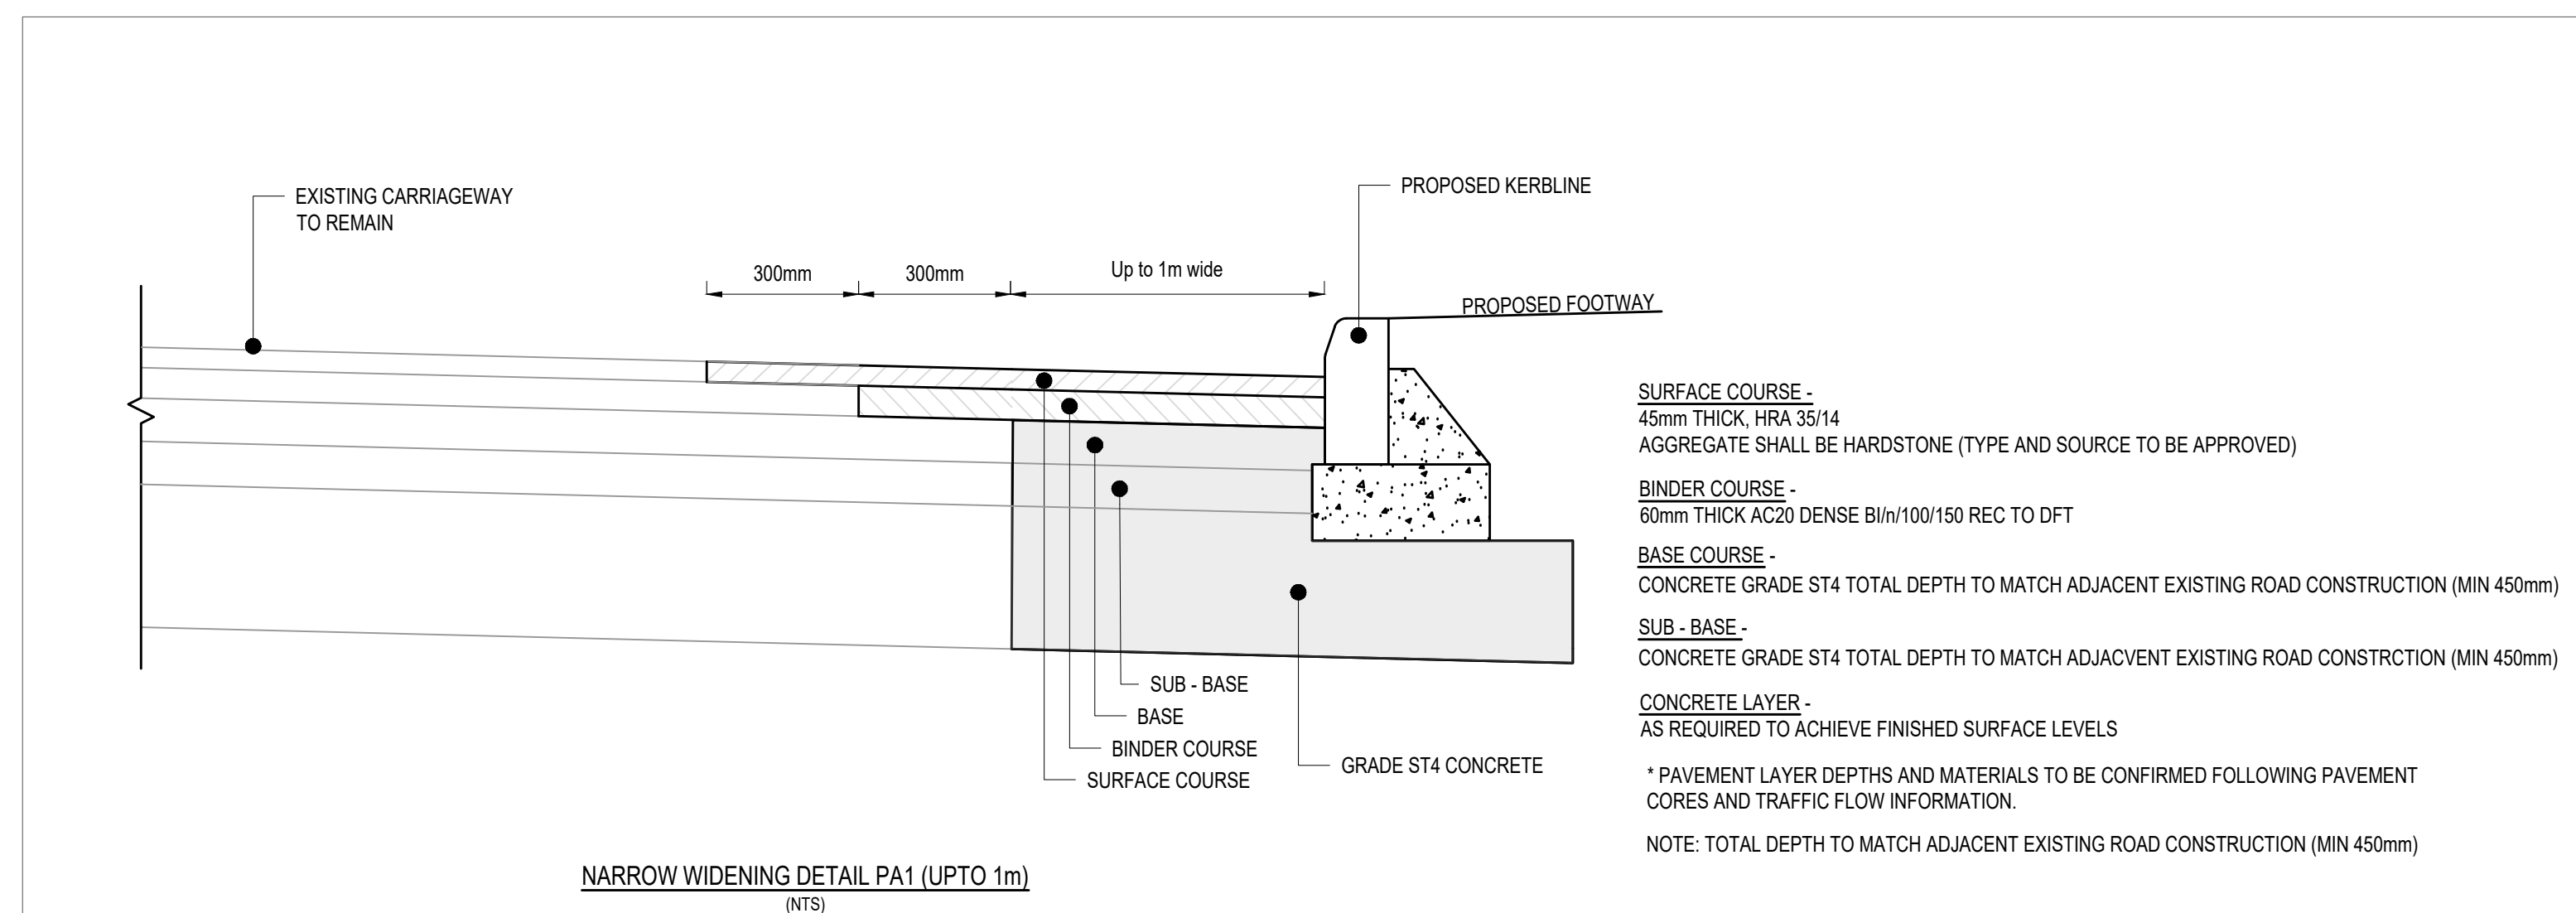
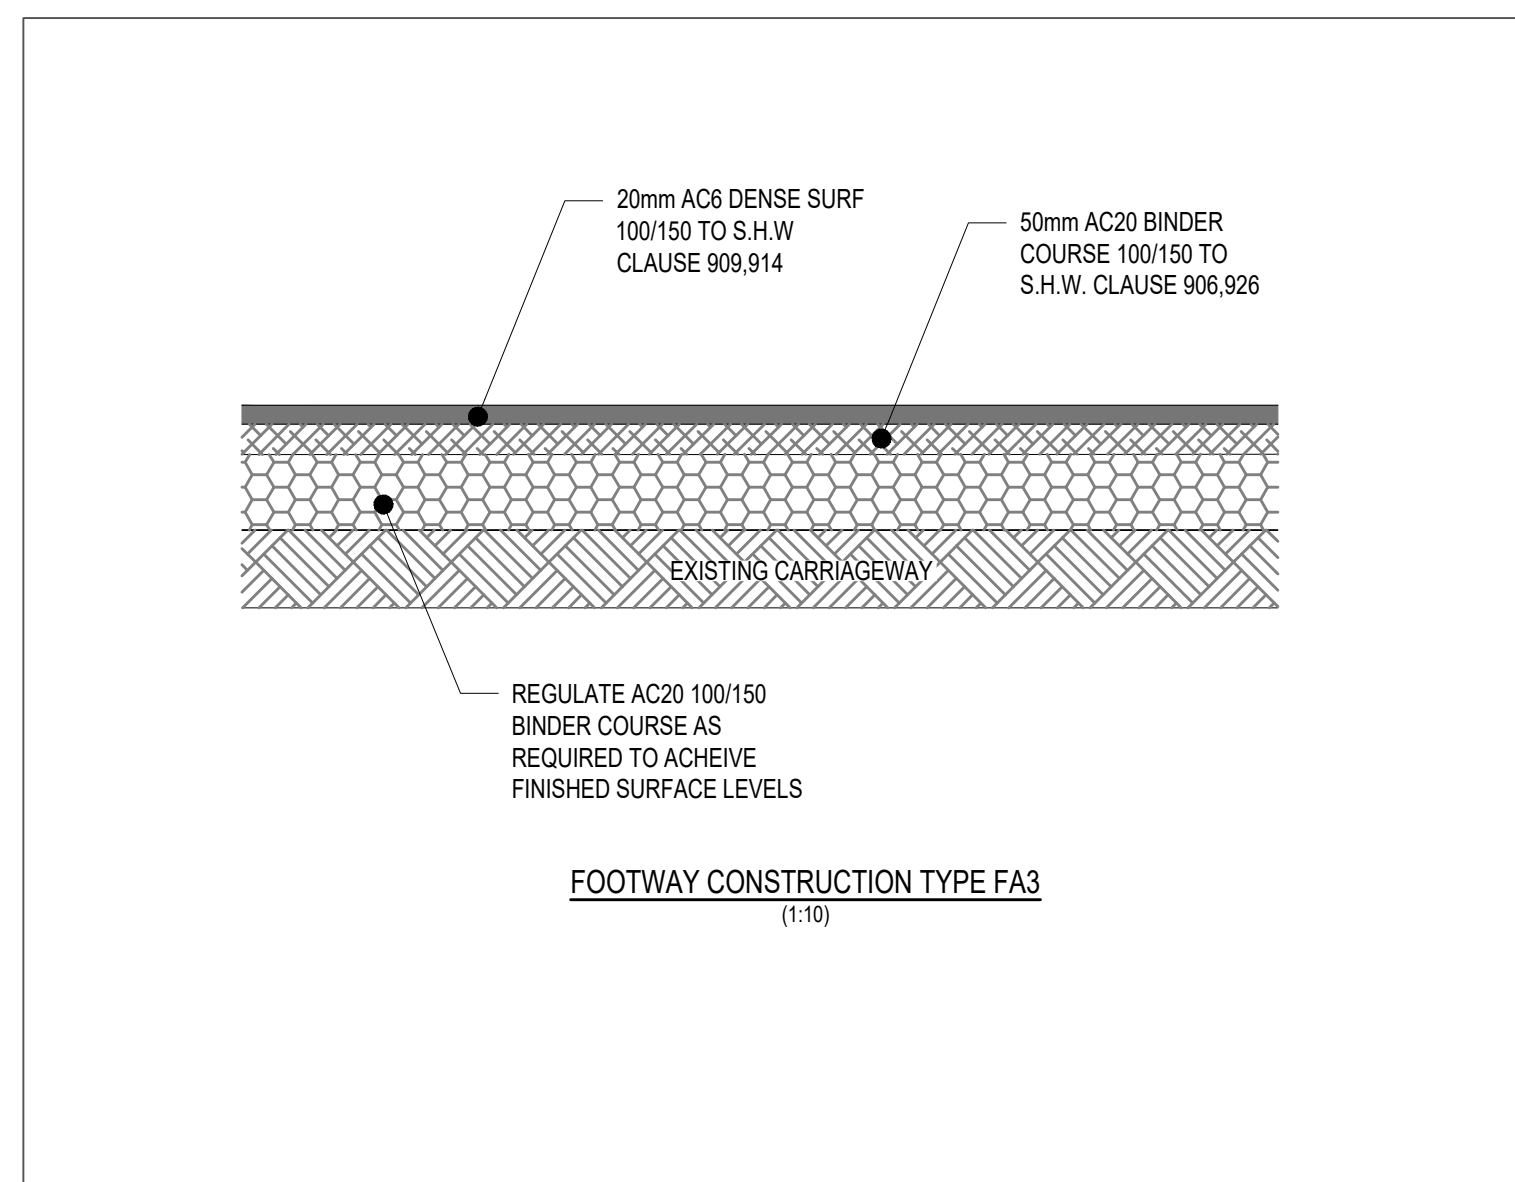
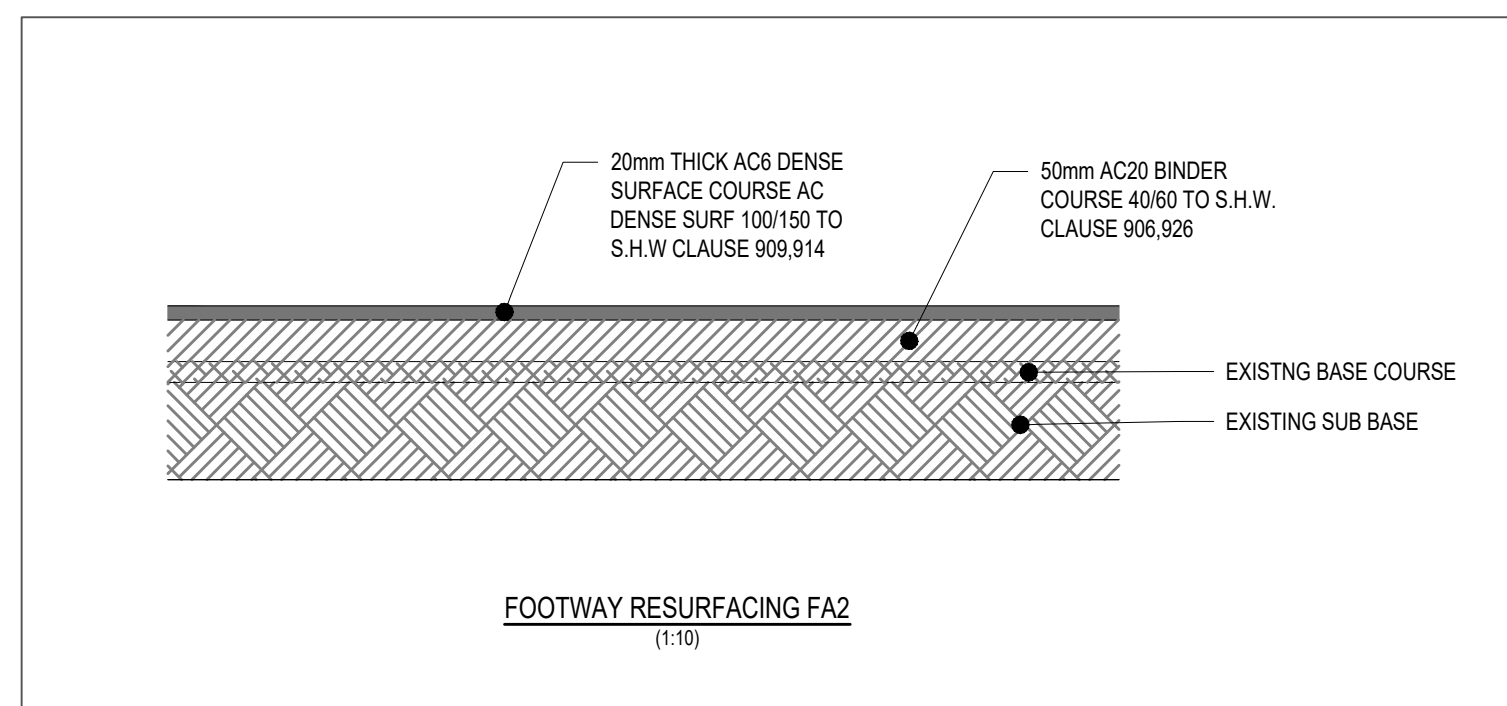
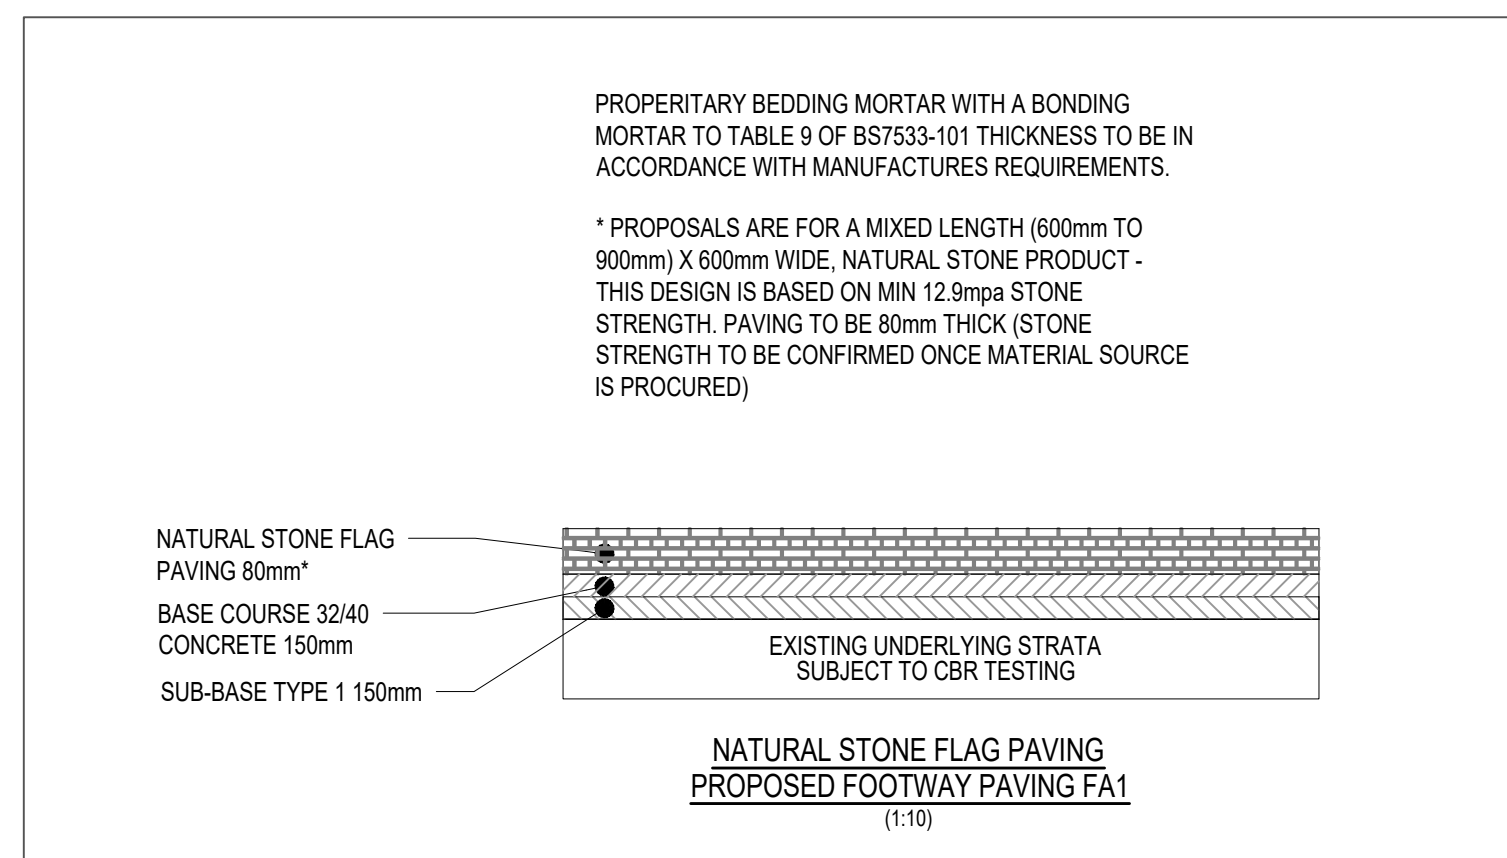
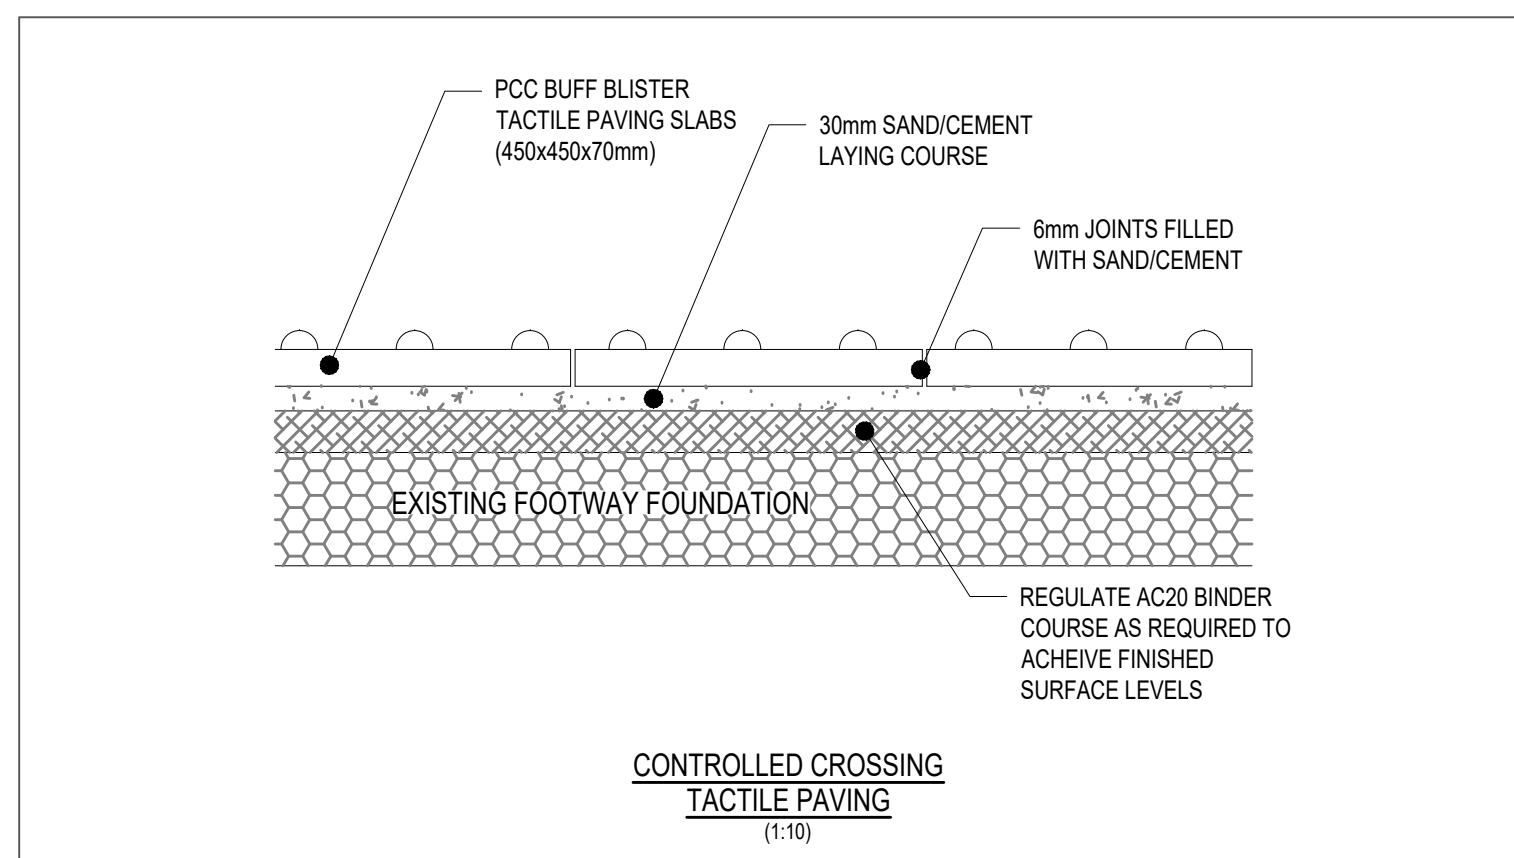
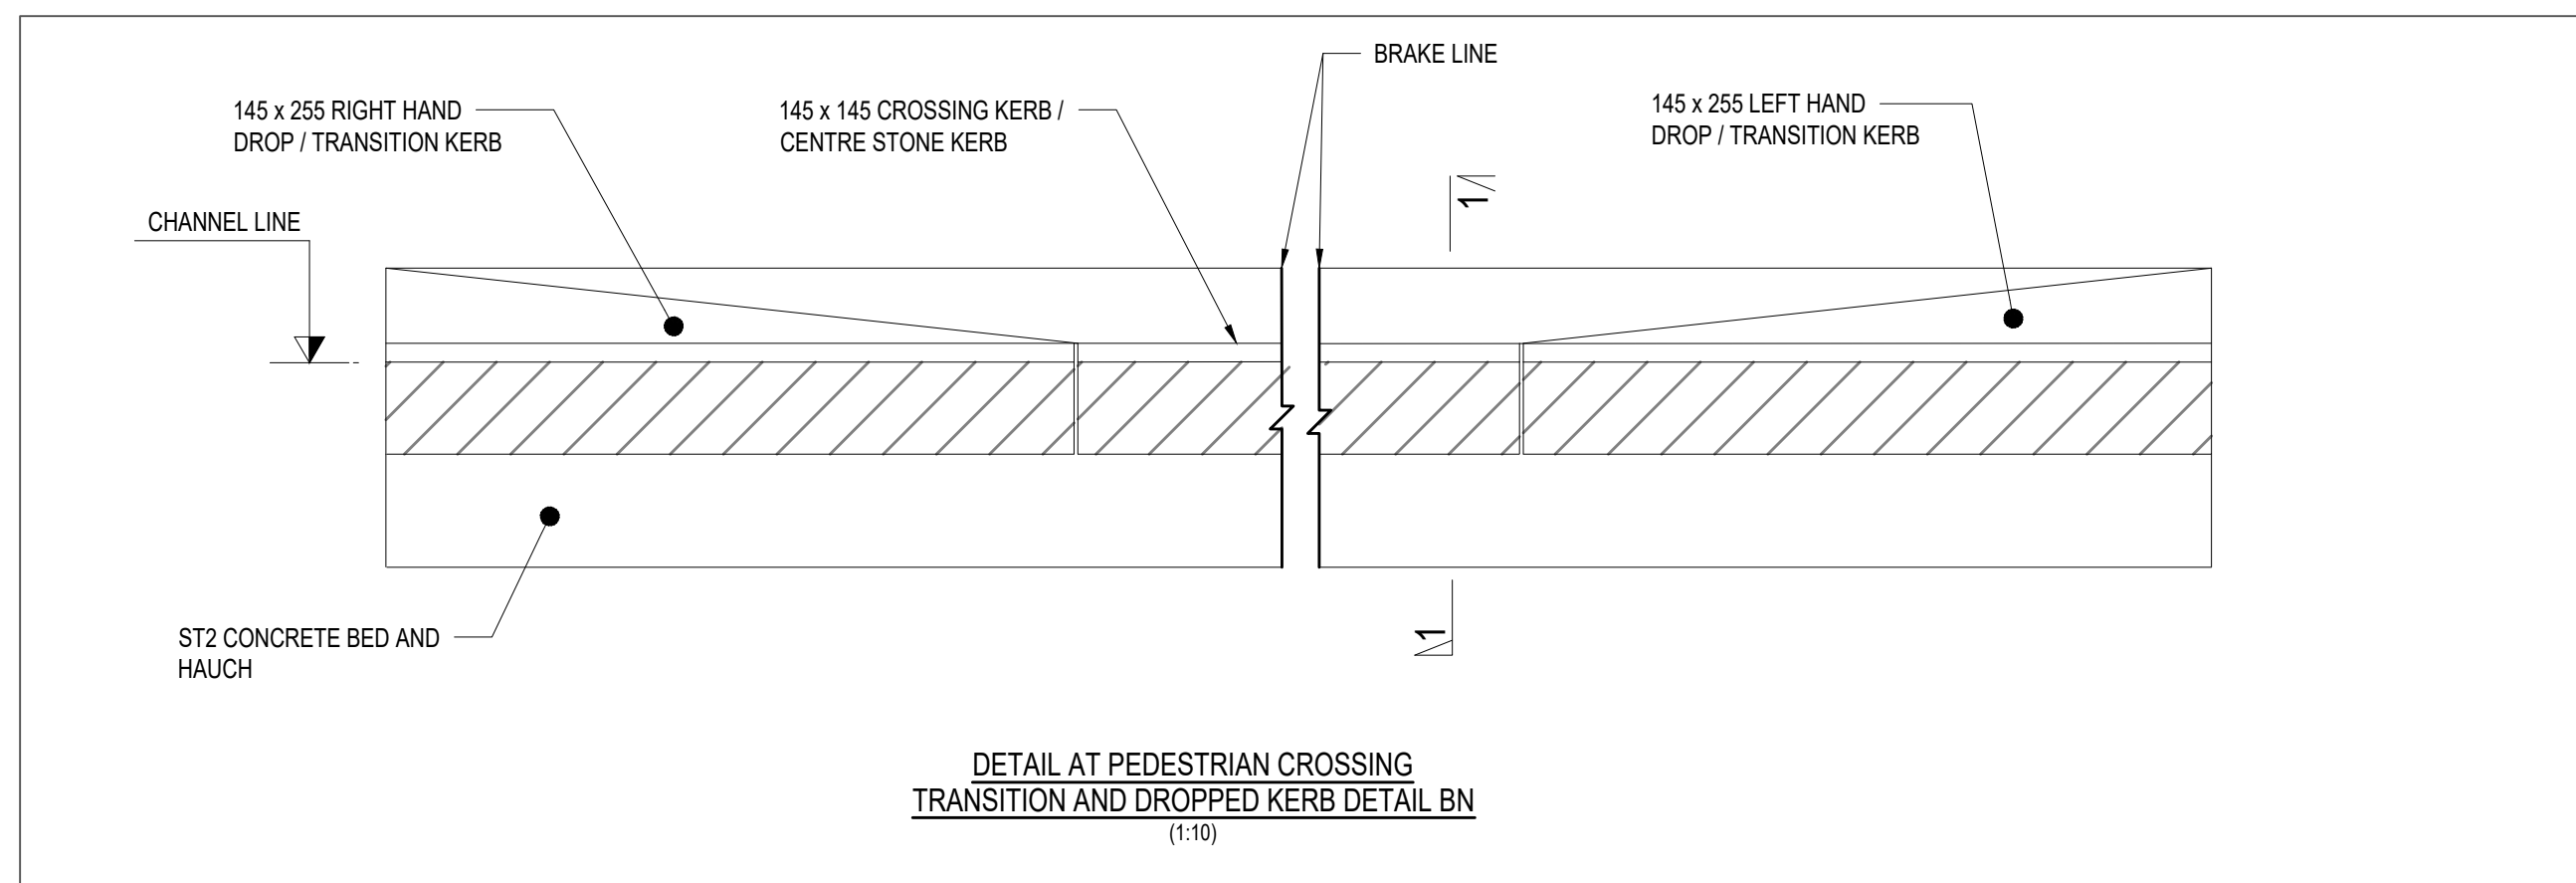
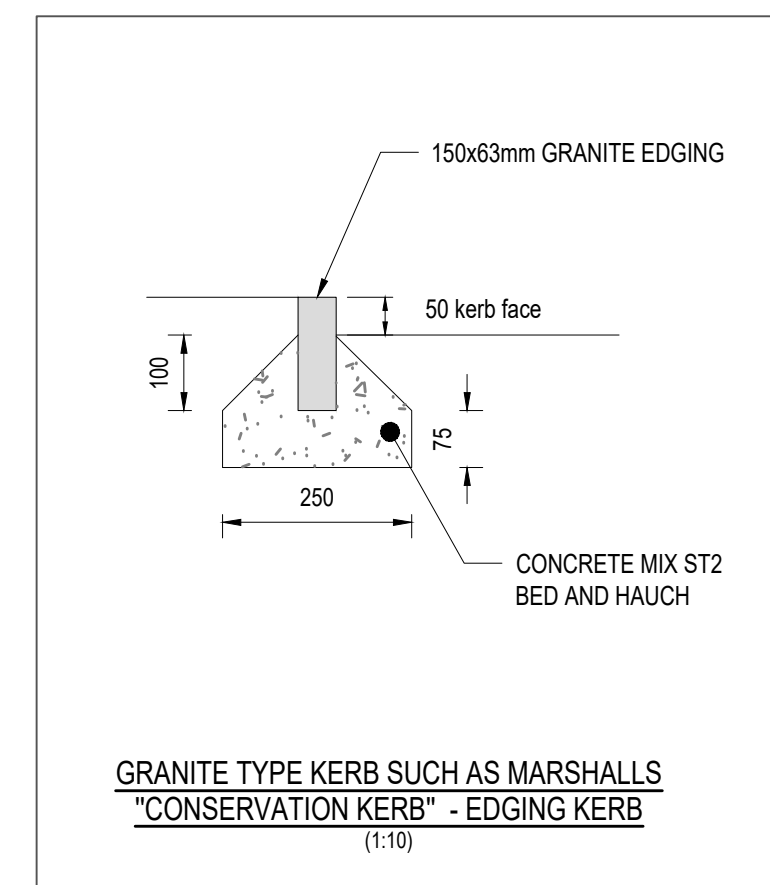
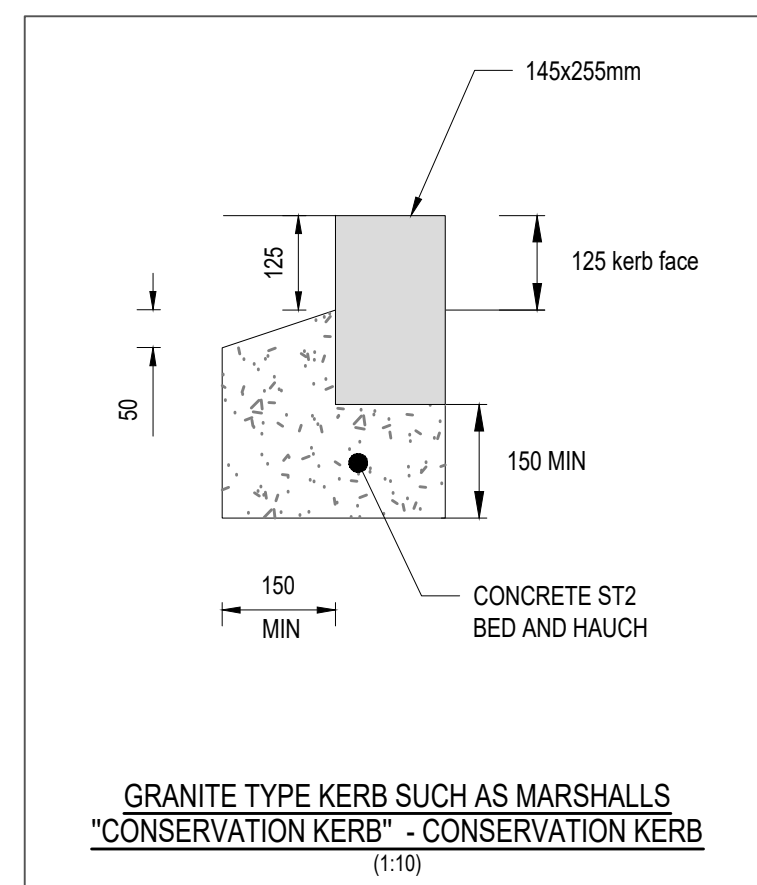
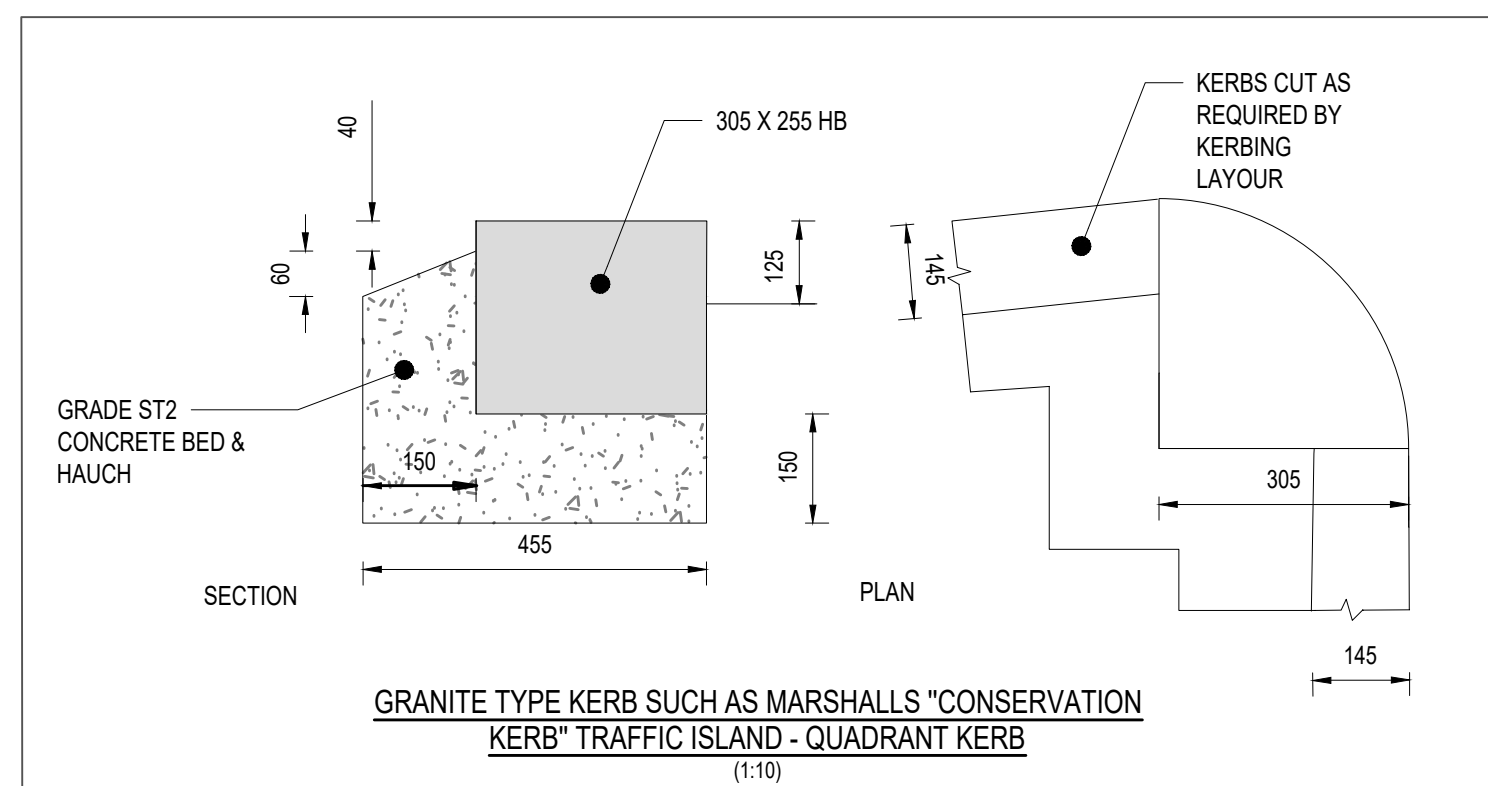


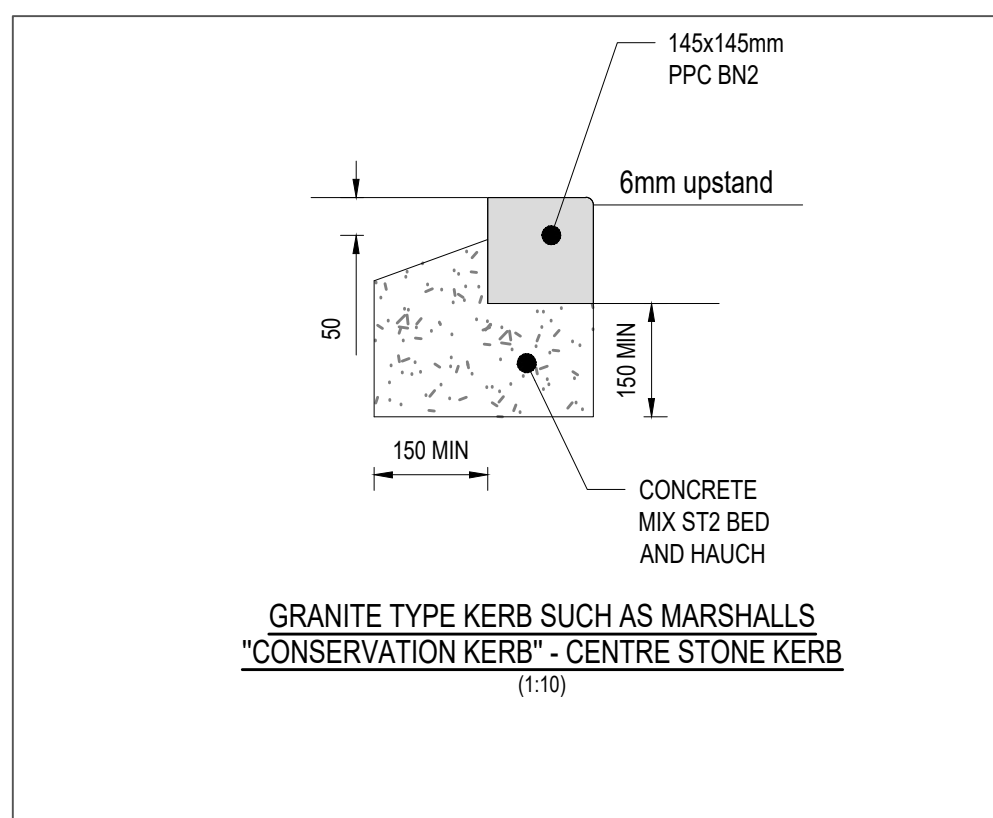

This drawing is for engineering services only and is to be read in conjunction with all relevant architectural, structural, Waterman Infrastructure & Environment Limited drawings and the contract specification.

THIS IS NOT AN INSTALLATION DRAWING

All service routes and equipment locations are indicative, actual location to be determined from site dimensions.

To whom it may concern. The requirements of the Health & Safety at Work etc. Act 1974 & subsequent amendments thereto are brought to the attention of all those who design, install or maintain the plant and equipment shown on these drawings or who are required to enter the areas shown on these drawings.

DO NOT SCALE FROM THIS DRAWING

GENERAL NOTES

1. THIS DRAWING IS TO BE READ IN CONJUNCTION WITH ALL ENGINEERS', ARCHITECTS' OR OTHER RELEVANT DRAWINGS AND SPECIFICATIONS.
2. ALL DIMENSIONS AND LEVELS ARE TO BE CHECKED ON SITE BY THE CONTRACTOR PRIOR TO PREPARING ANY WORKING DRAWINGS OR COMMENCING ON SITE.
3. ALL WORK BY THE CONTRACTOR MUST BE CARRIED OUT IN SUCH A WAY THAT ALL REQUIREMENTS UNDER THE HEALTH AND SAFETY AT WORK ACT ARE SATISFIED.
4. PRIOR TO ANY EXCAVATION WORKS, THE CONTRACTOR SHALL VERIFY, IF NECESSARY BY GPR SURVEY AND TRAIL HOLES, THE EXACT POSITIONS OF ALL KNOWN SERVICES ON SITE.
5. THIS DRAWING TO BE READ IN CONJUNCTION WITH PROPOSED KERBS DRAWING WITH DRAWING NUMBER 23C0022-WSL-CS-XX-DR-C950105.

P01	28.04.25	FOR INFORMATION			KHS
Rev	Date	Description			By

[illegible]

Project	Rochdale Road
---------	---------------

Title

S278

CLIVE STREET / ROCHDALE ROAD
HIGHWAY CONSTRUCTION
DETAILS

Client	McGoff Construction
--------	---------------------



6th Floor Trinity Court | 16 John Dalton Street | Manchester M2 6HY
t 0161 839 8392 f 0161 839 8394
mail@watermangroup.com www.watermangroup.com

Sensitivity
PRELIMINARY

Designed By	KHS	Director	RB	Waterman Ref	19453
Drawn By	KHS	Date	APRIL 2025	Scales @ A1	NTS

Project - Originator - Volume - Level - Type - Role - Number	Revision
23C002-WSL-CS-XX-DR-C-950110	P01