A3

Dimensioning

Figured dimensions only to be taken from these designs and drawings. Work to annotated dimensions only. All dimensions to be checked on site. Architectural designers to be informed immediately of any discrepancies before work proceeds. Drawings are to be read in conjunction with relevant specifications, structural engineers and service engineers' drawings.

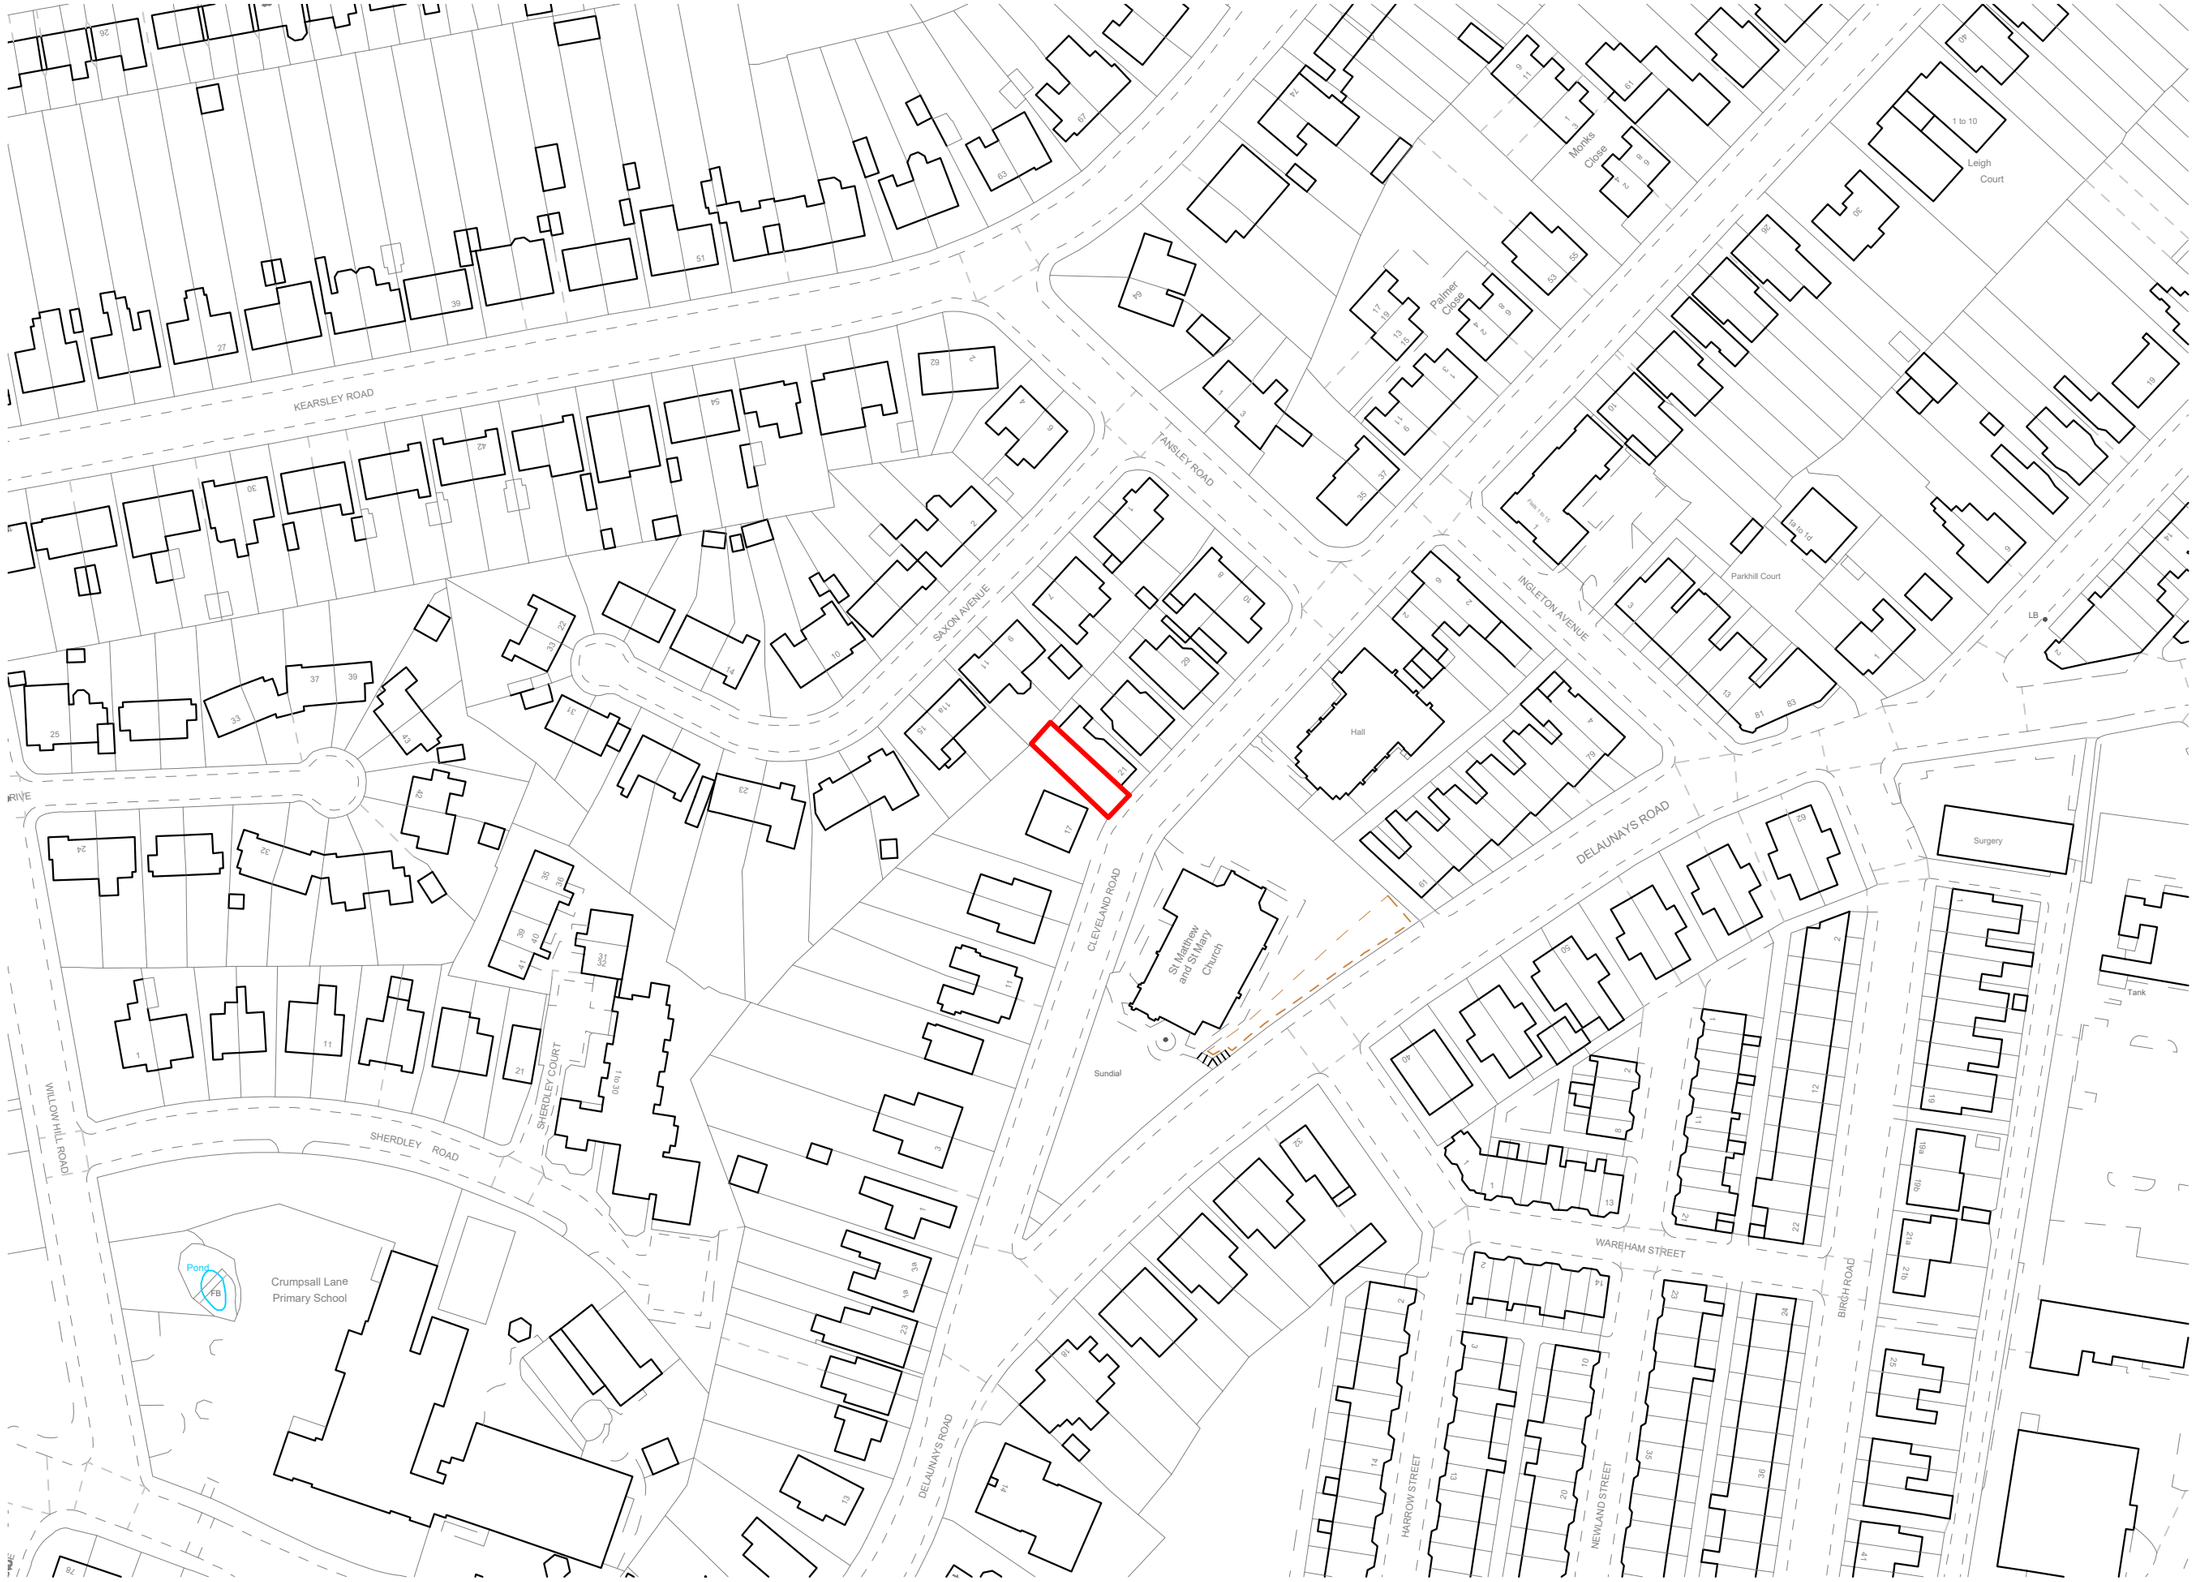

0m 20 40 60 100 150

LOCATION PLAN
1:1250 @ A3

Rev	Date	Description
-	*03/03/25*	*Issued to client for comments*

ACTIVE CONSTRUCTIONS LTD.

CLIENT:
Homeowner

PROJECT:
Land @ Cleveland Road, Crumpsall

TITLE:
Location Plan

REV:

SCALE:
1:1250 @ A3

DATE:
March 2025

DRAWING NO.
Sheet 1