


Proposed Elevations 2B4P Block Type C - Block 13


Dimensions are to be checked on site. Do not scale from drawings. Report discrepancies to the Architect.

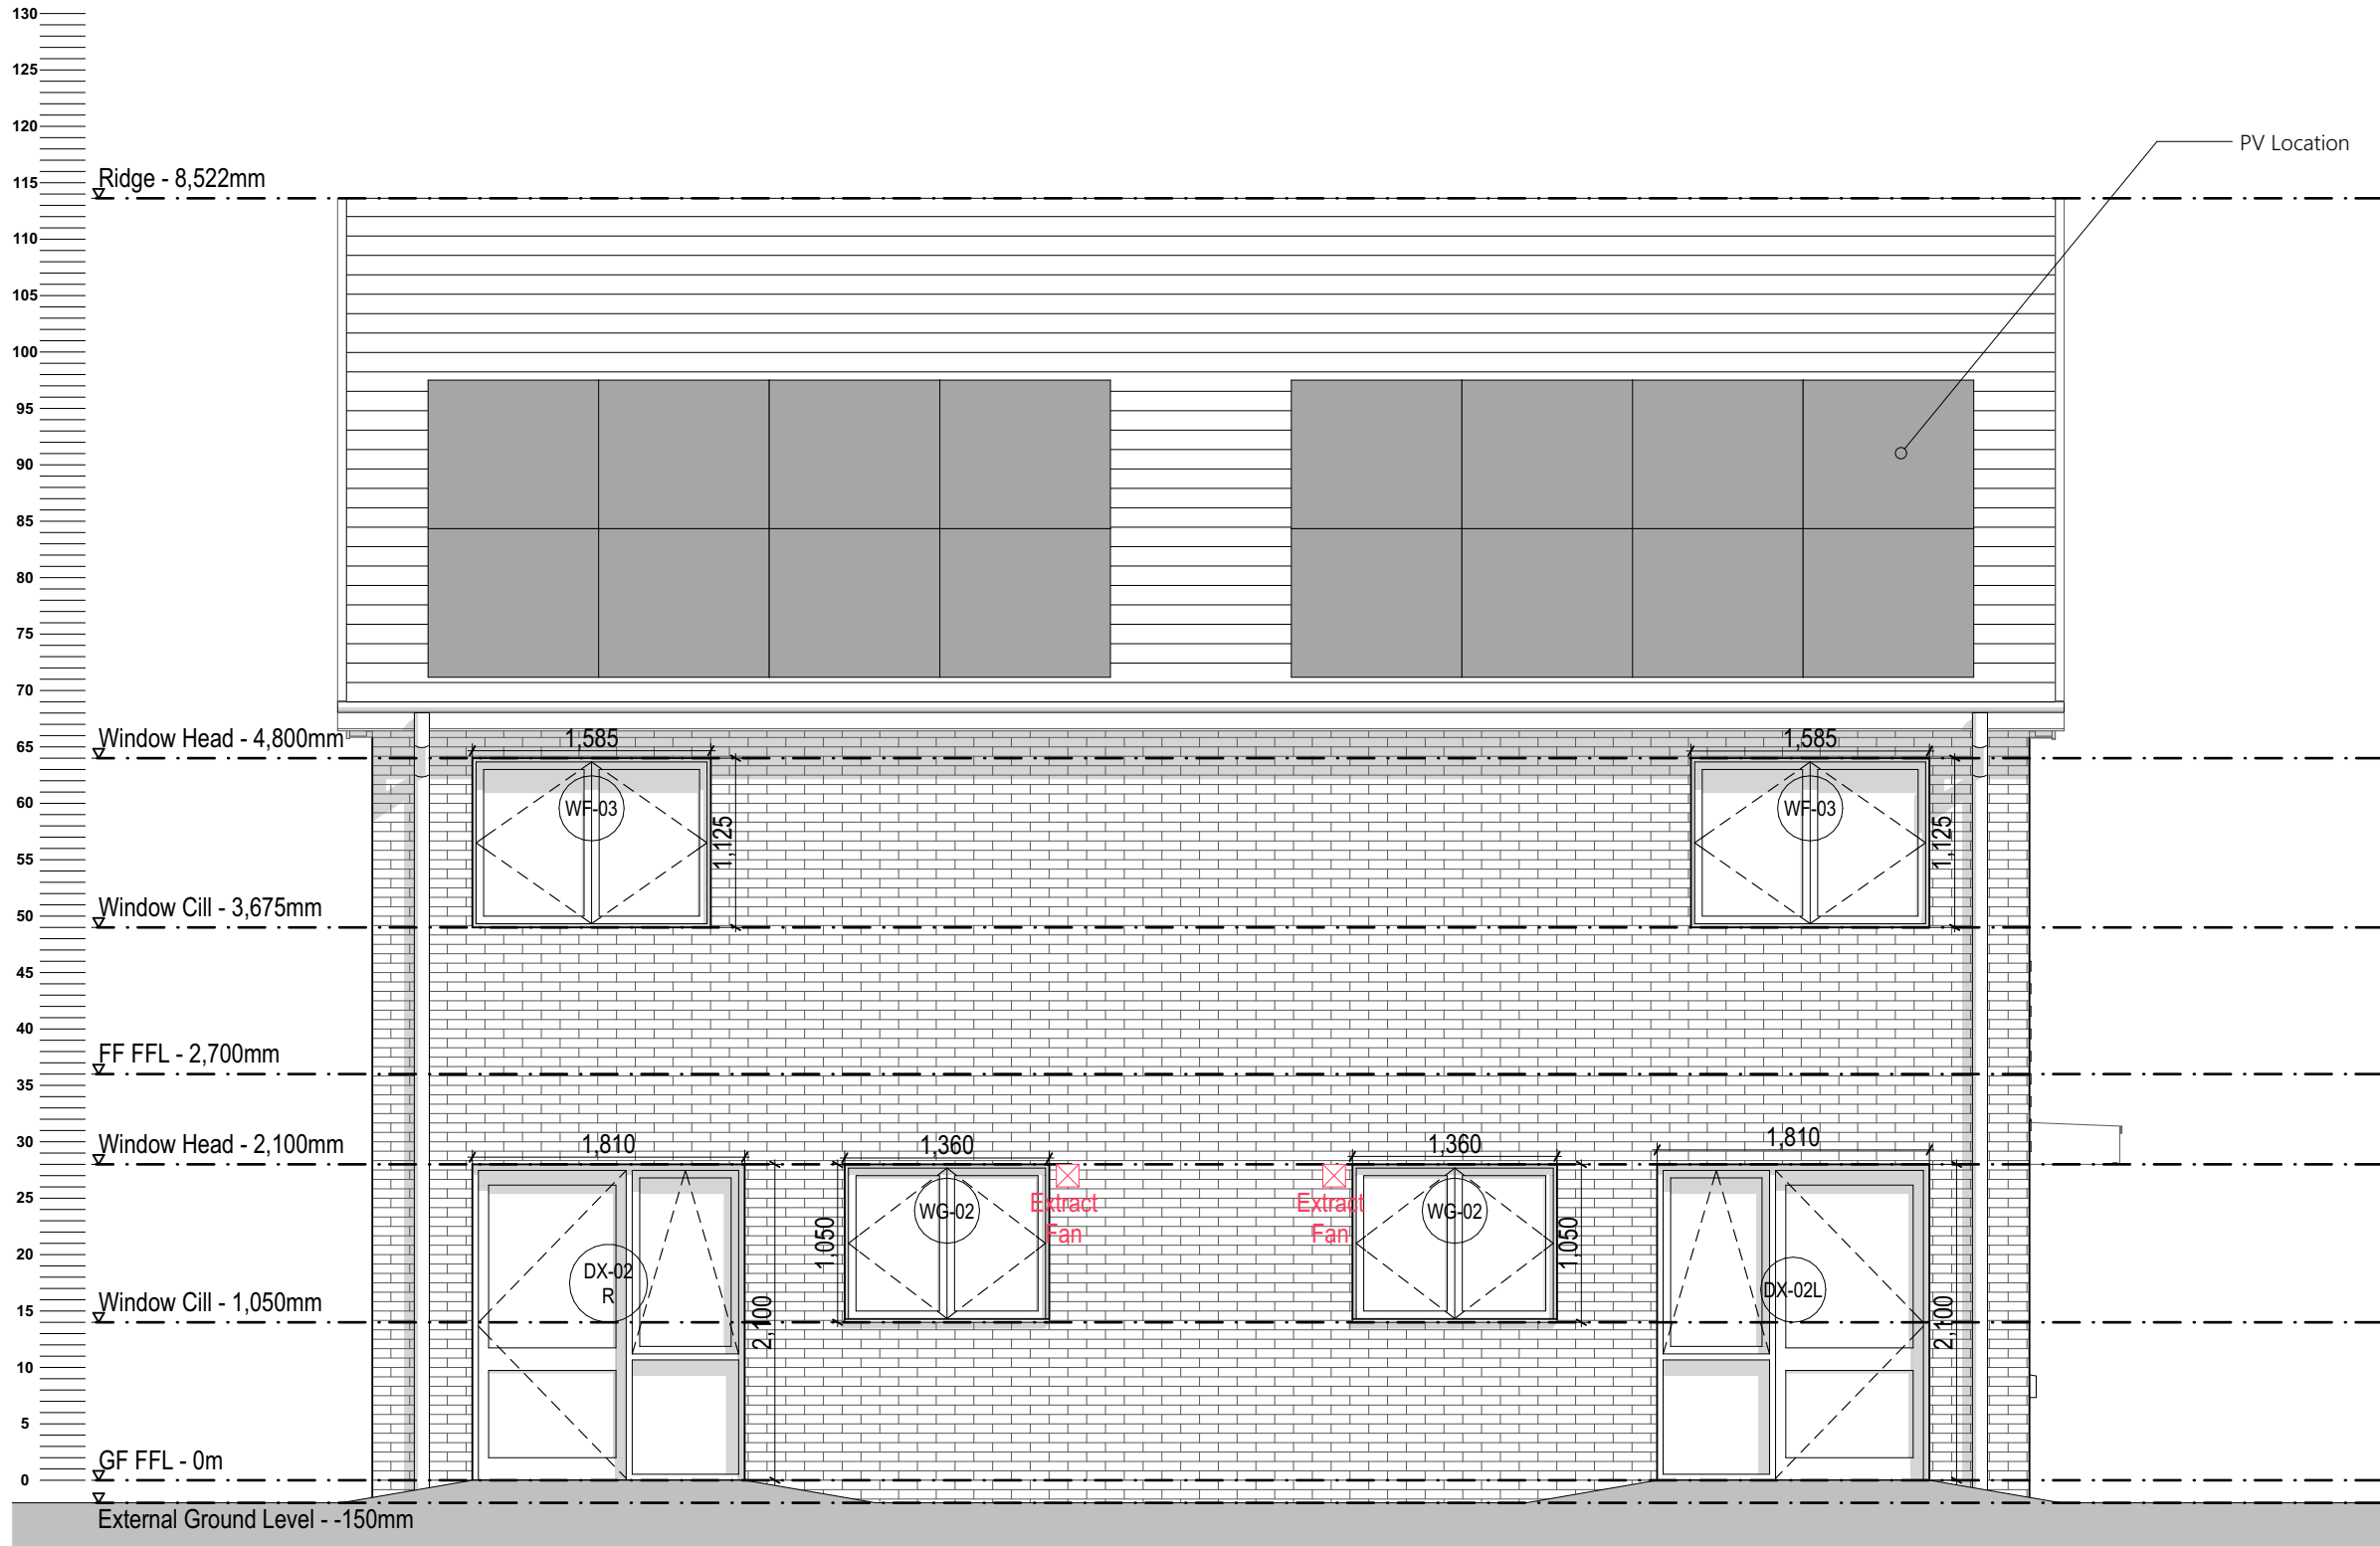


4 Elevation 1:50



2 Elevation 1:50

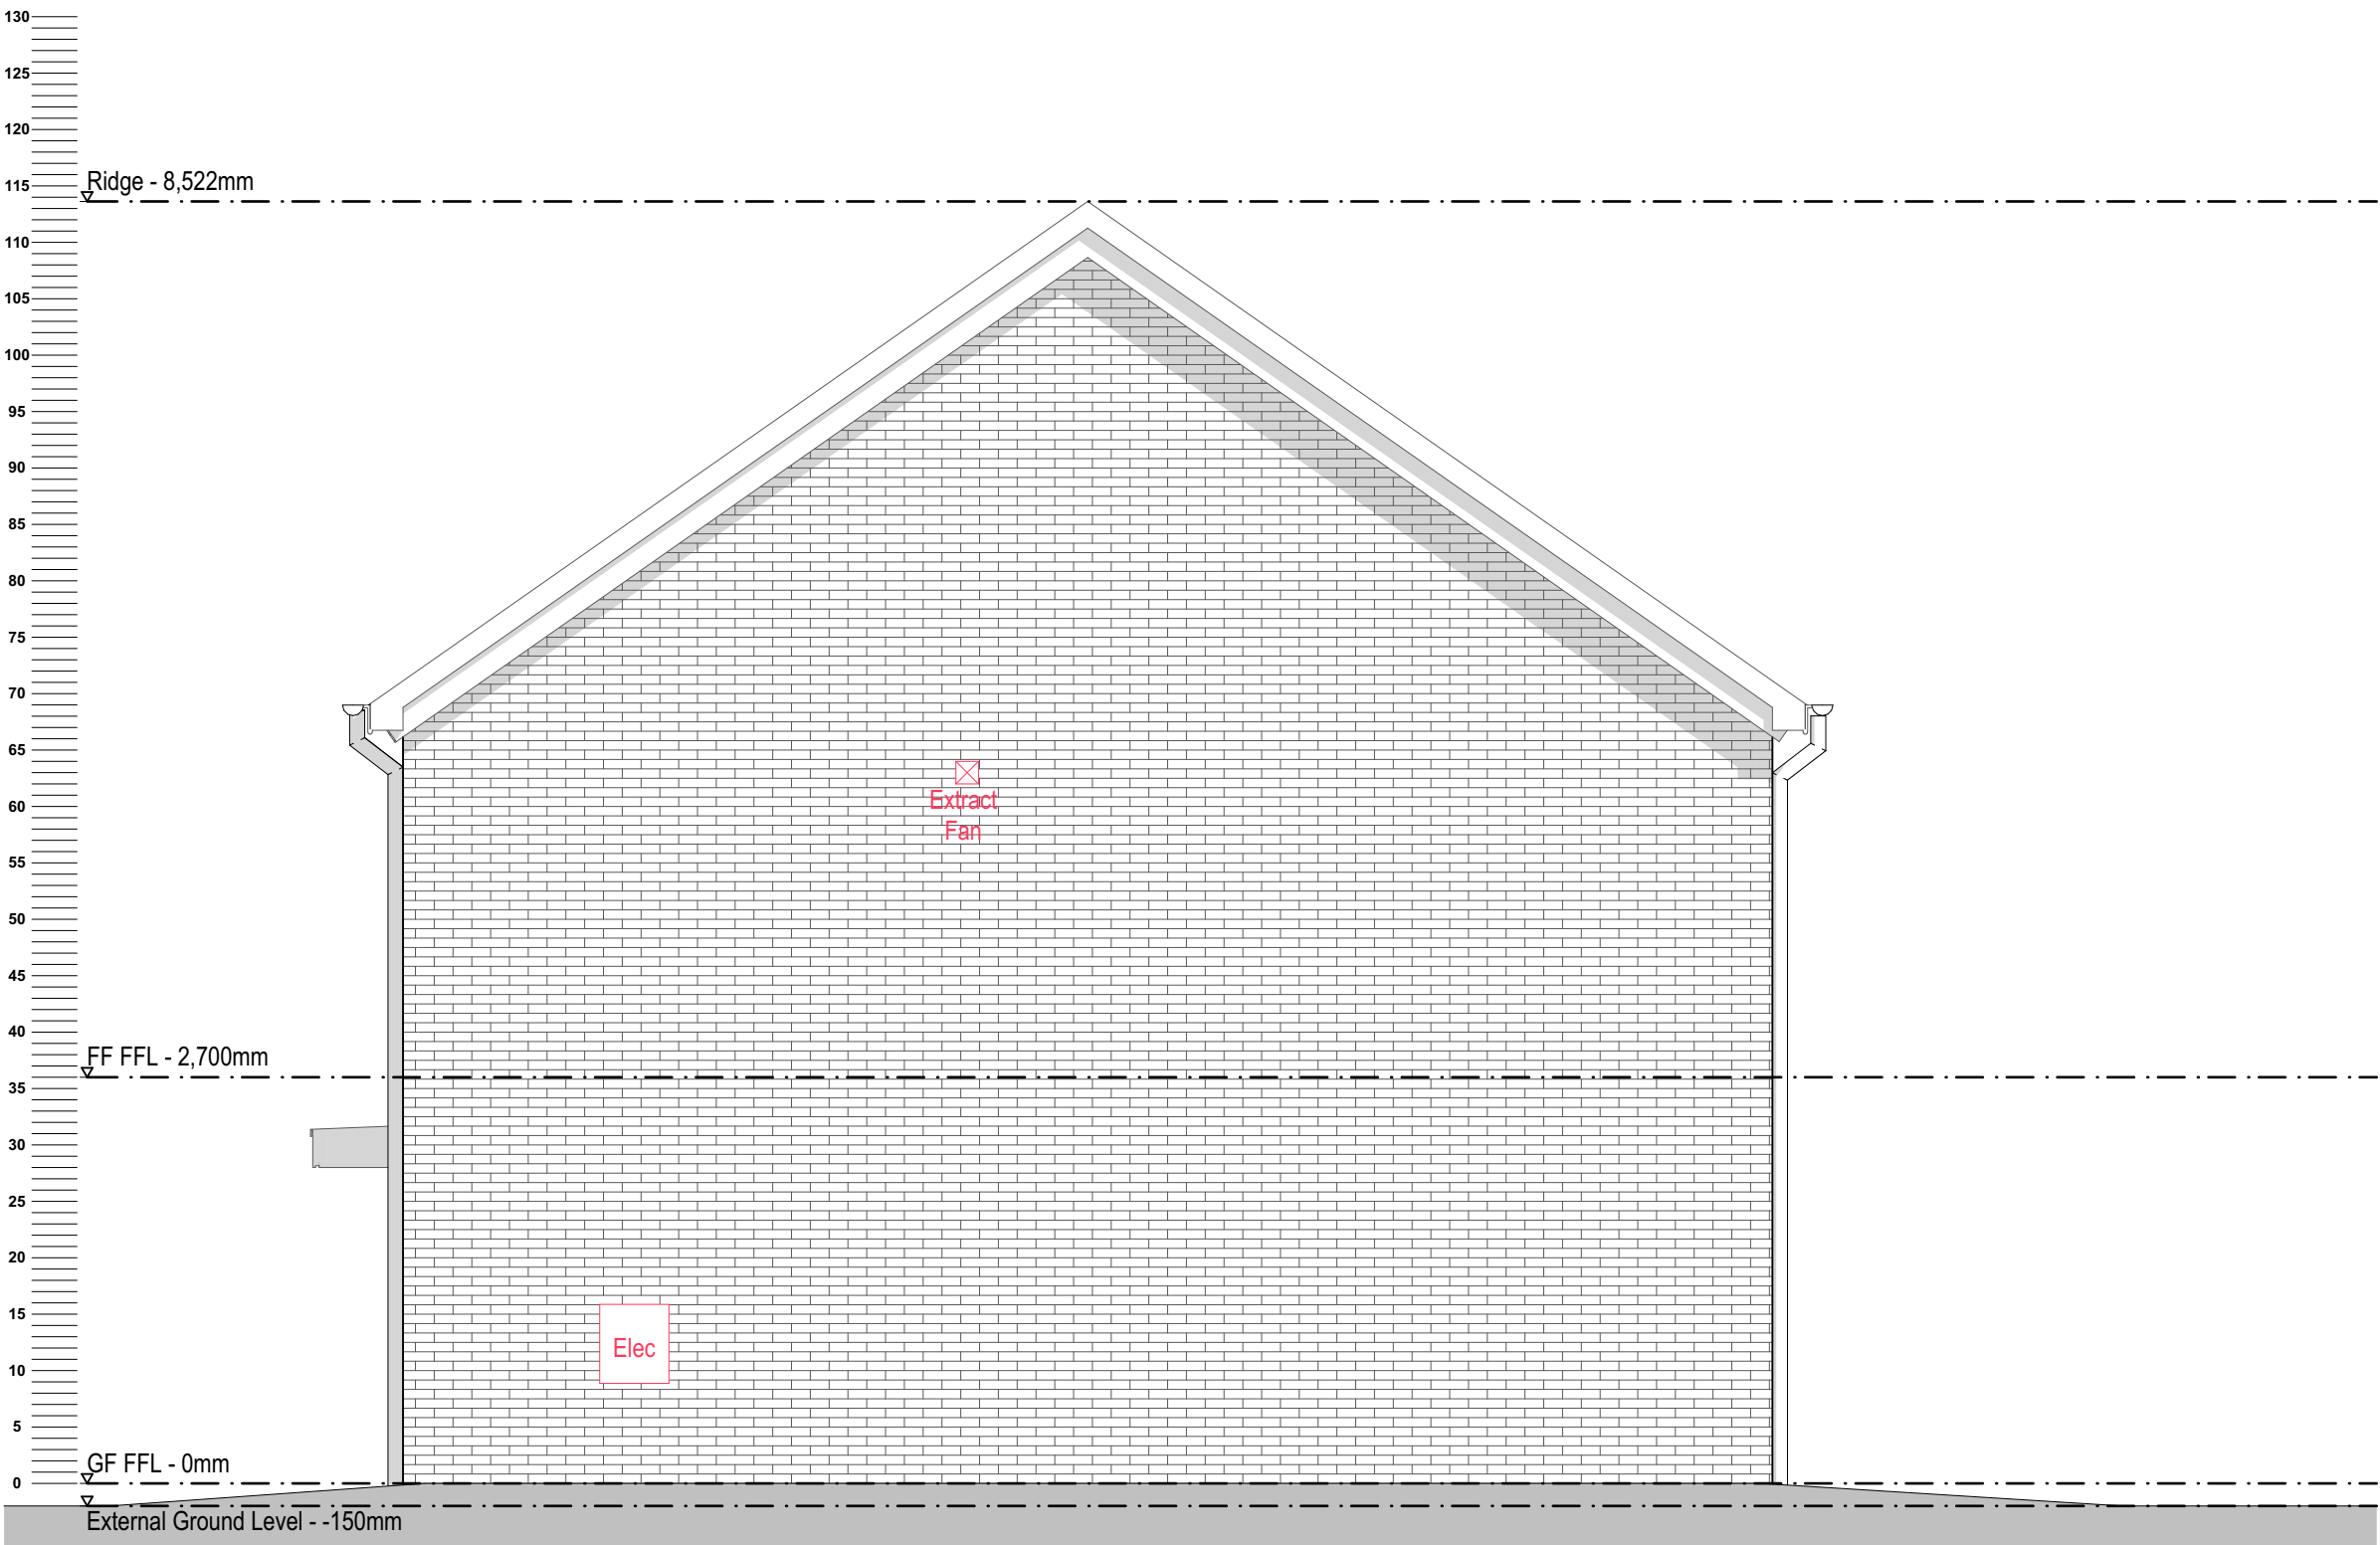

3 Elevation 1:50

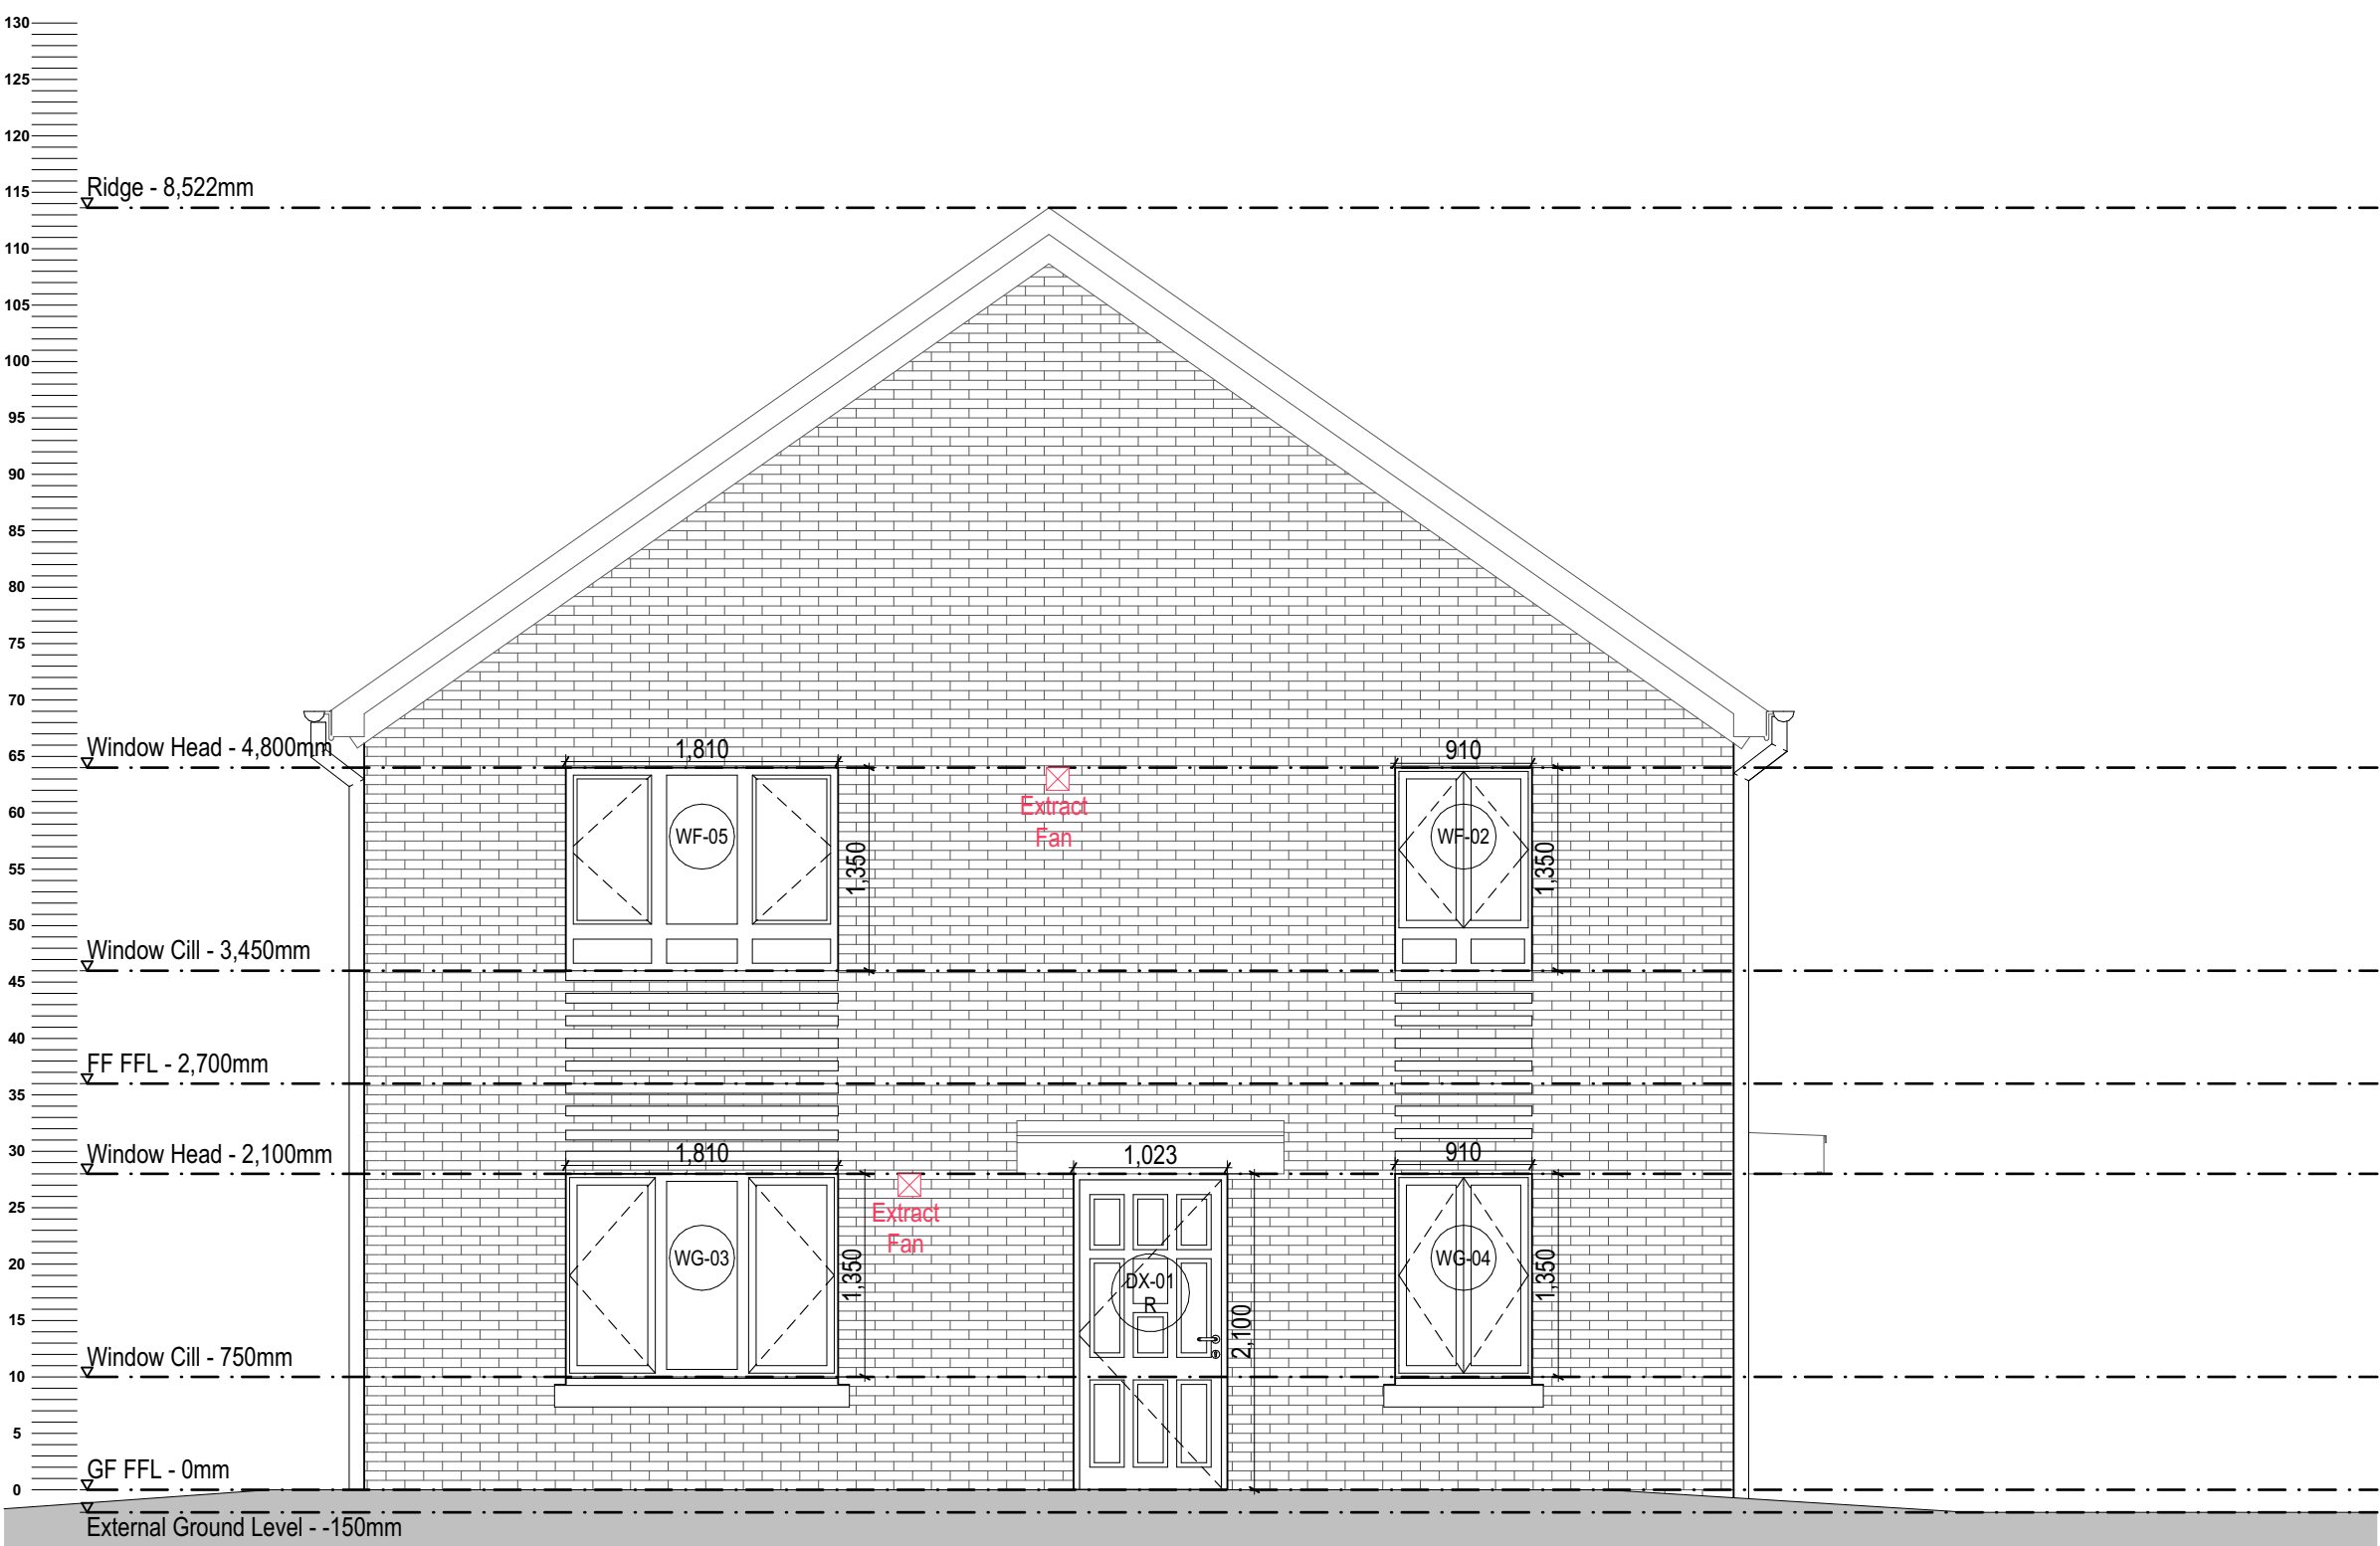

1 Elevation 1:50