

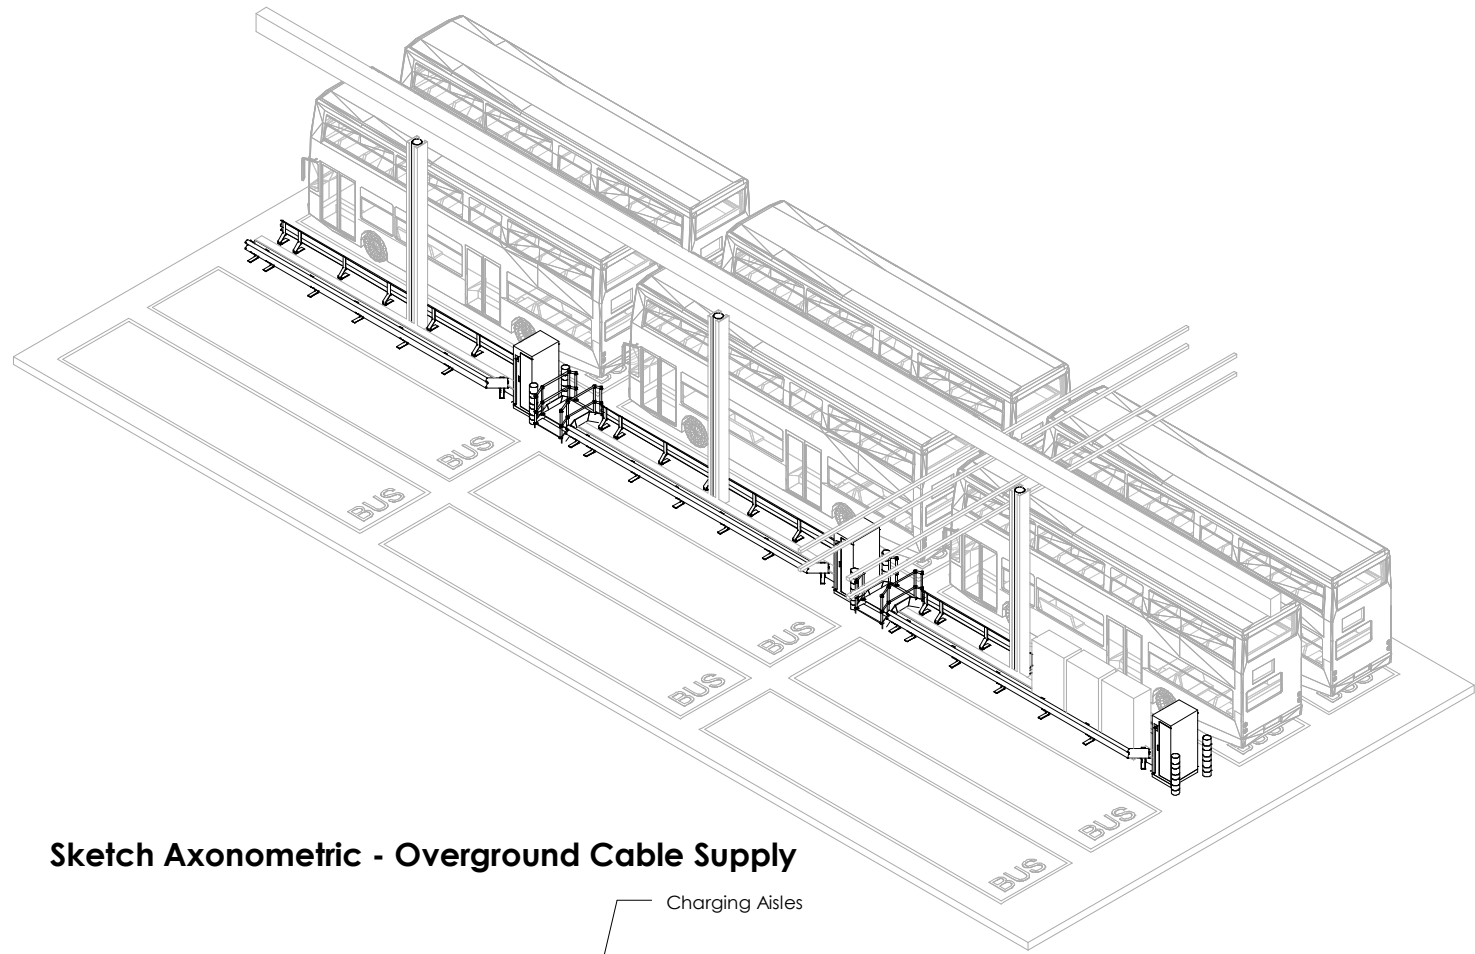


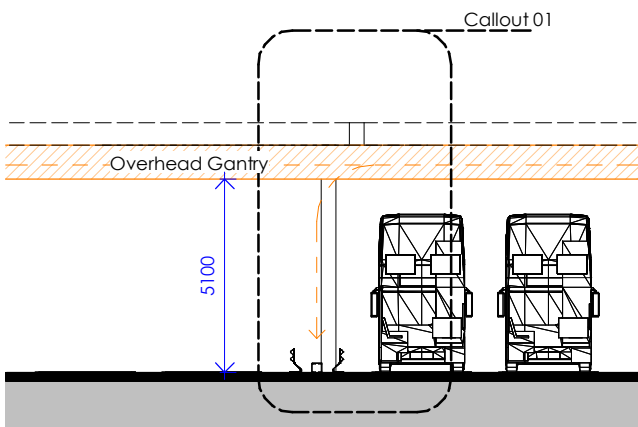


Sketch Axonometric - Overground Cable Supply

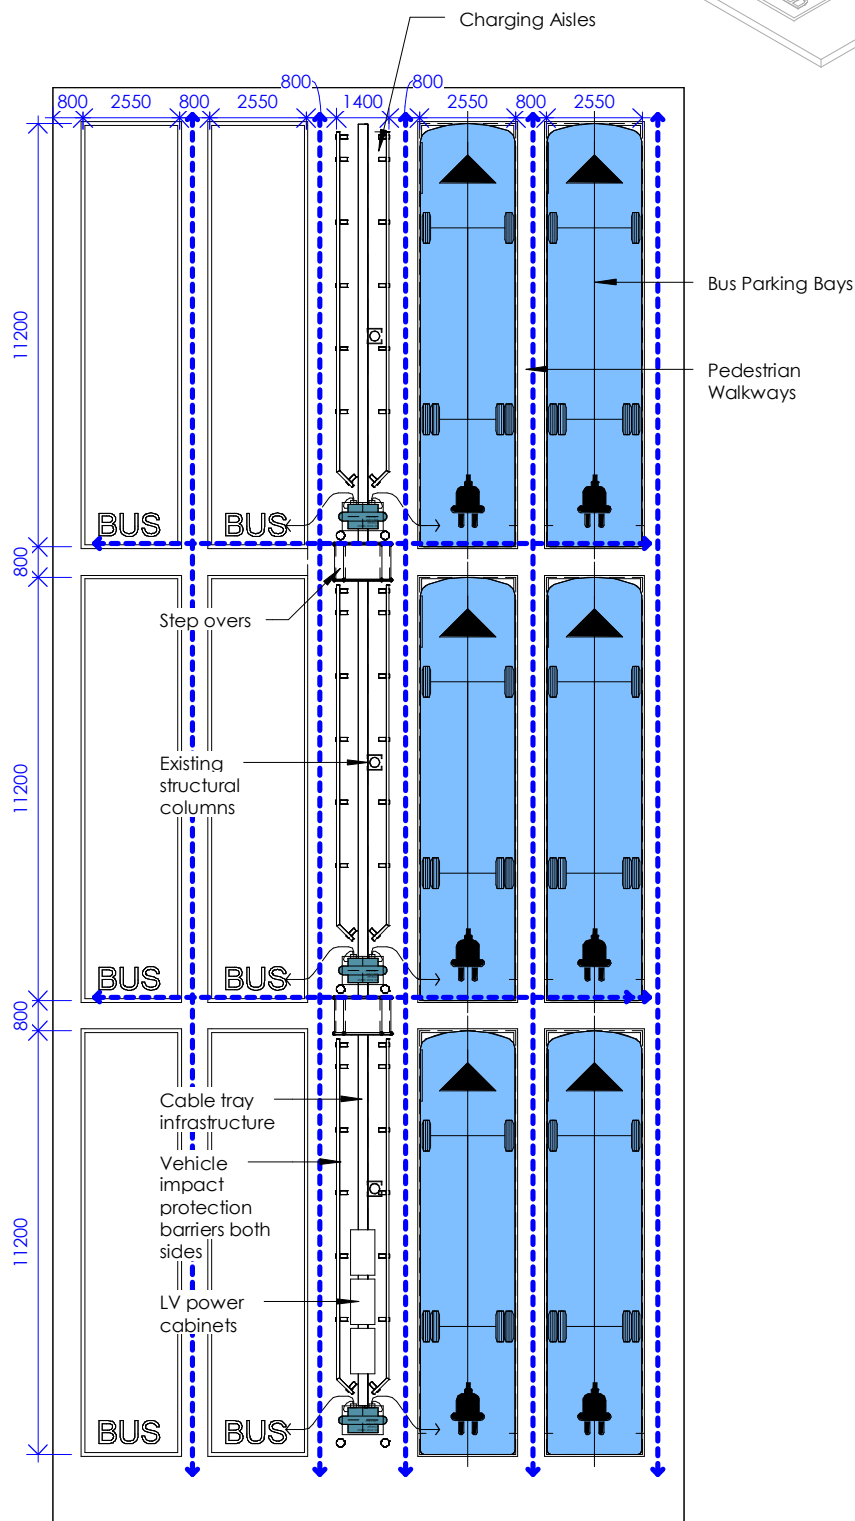


Section A-A

1 : 200

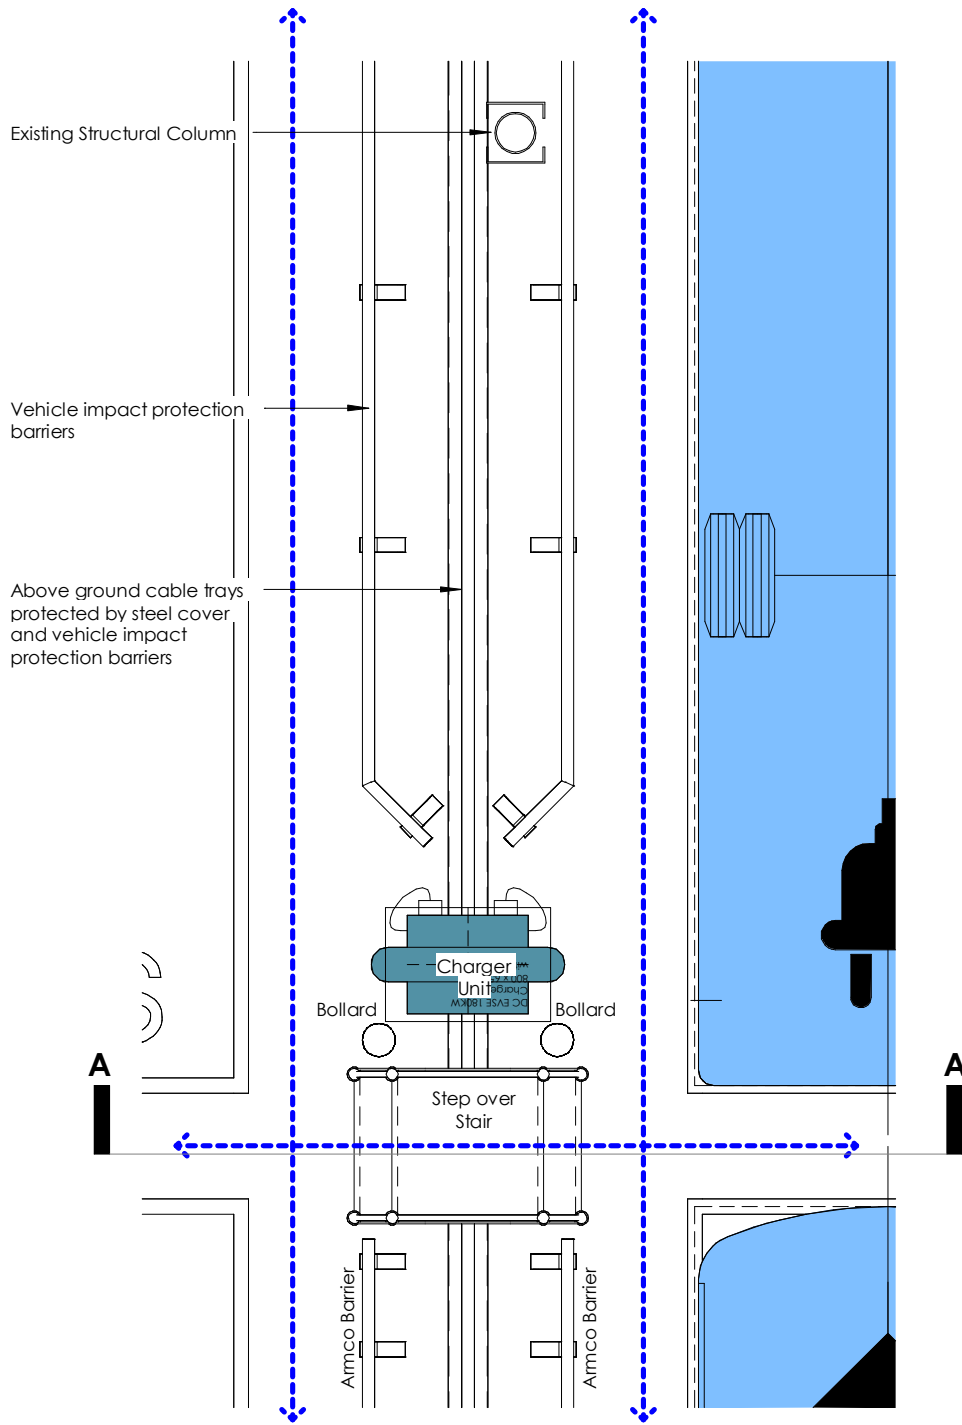

Callout 01

1 : 50

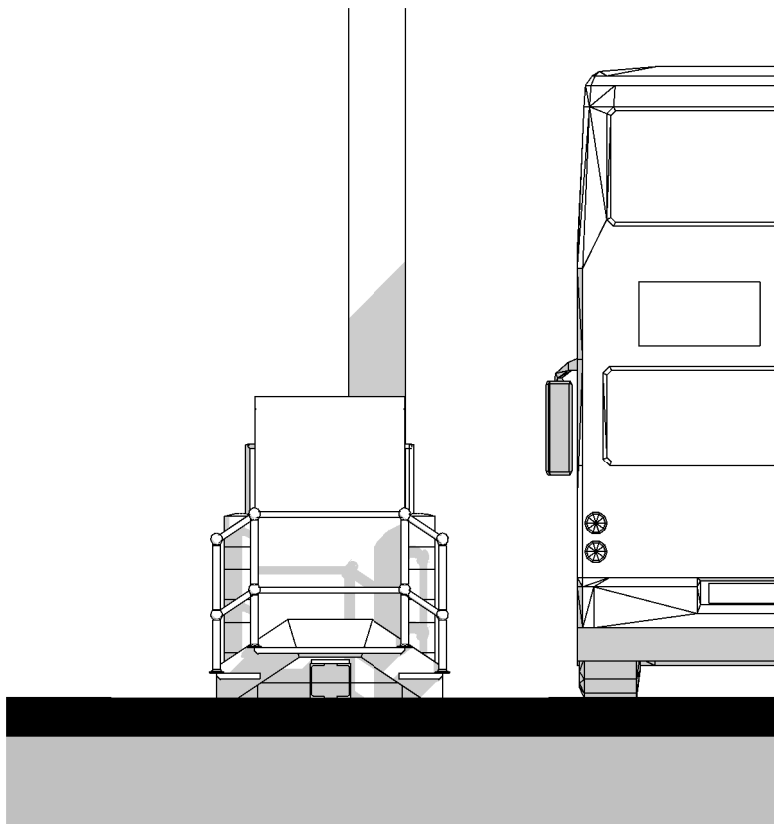

The Harris Group Ltd does not accept liability for any deviation to our drawings or specification. This Drawing is copyright and may not be reproduced in whole or part without written authority. Do not scale off this drawing.

Drawing Revisions

Rev	Date	Description	Drawn	Chk'd By
P01	04.03.25	First Drawing Issue	PS	CB

THE
HARRIS
PARTNERSHIP

ARCHITECTS
www.harrispartnership.com

WAKEFIELD - T. 01924 291800
2 St John's North, Wakefield, WF1 3GA

MANCHESTER - T. 0161 2385555
Convers Wapentown, 77 Dale Street, Manchester, M1 2HG

MILTON KEYNES - T. 01908 211 577
The Old Rectory, 79 High Street, Newport Pagnell, MK16 8AB

READING - T. 0118 950 7700
101 London Road, Reading, RG1 5BY

LONDON - T. 020 7409 1215
10 Green Court, 39 Christopher's Place, London, W1U 1JJ

Client



WILLMOTT DIXON

Project Title

Proposed Bus Depot Electrification

Queen's Rd Bus Depot
Manchester
M8 8UT

Drawing Title

Proposed Charging Aisle

Drawn	Checked	Scale @A2	Status	Date
PS	CB	As indicated	N/A	03.2025

Drawing Status	Rev.	THP Project No
Stage 3	P01	20514-3

Project No. Originator Volume Level Type Role Number
BFDEFF-QU - THP - BUO - ZZZ- DR- AR - 0216