


Index

Page 2	Proposed Elevation & Sign Location - Little Quay Street
Page 3	Halo Illuminated Building Letters - Affixed Direct to Stone - Little Quay Street
Page 4	Letter Fixings and Wiring Diagram - Little Quay Street
Page 5	Halo Illuminated Building Letters - Affixed Direct to Stone - Little Quay Street - Day & Night Superimposed
Page 6	Proposed Elevation & Sign Location - Corner of Quay Street & Little Quay Street
Page 7	Proposed Elevation & Sign Location - Corner of Little Quay Street & Atkinson Street
Page 8	Halo Illuminated Building Letters - Affixed Direct to Stone - Corner of Little Quay Street & Atkinson Street - Corner of Quay Street & Little Quay Street
Page 9	Letter Fixings and Wiring Diagram - Corner of Little Quay Street & Atkinson Street

client	Karrev Ltd		
project	Sunlight House - Manchester - Planning		
job no	AO58464	dwg no	00
date / revision	04.06.25 / 3		page 1 of 9




T 01784 438688
E sales@signbox.co.uk

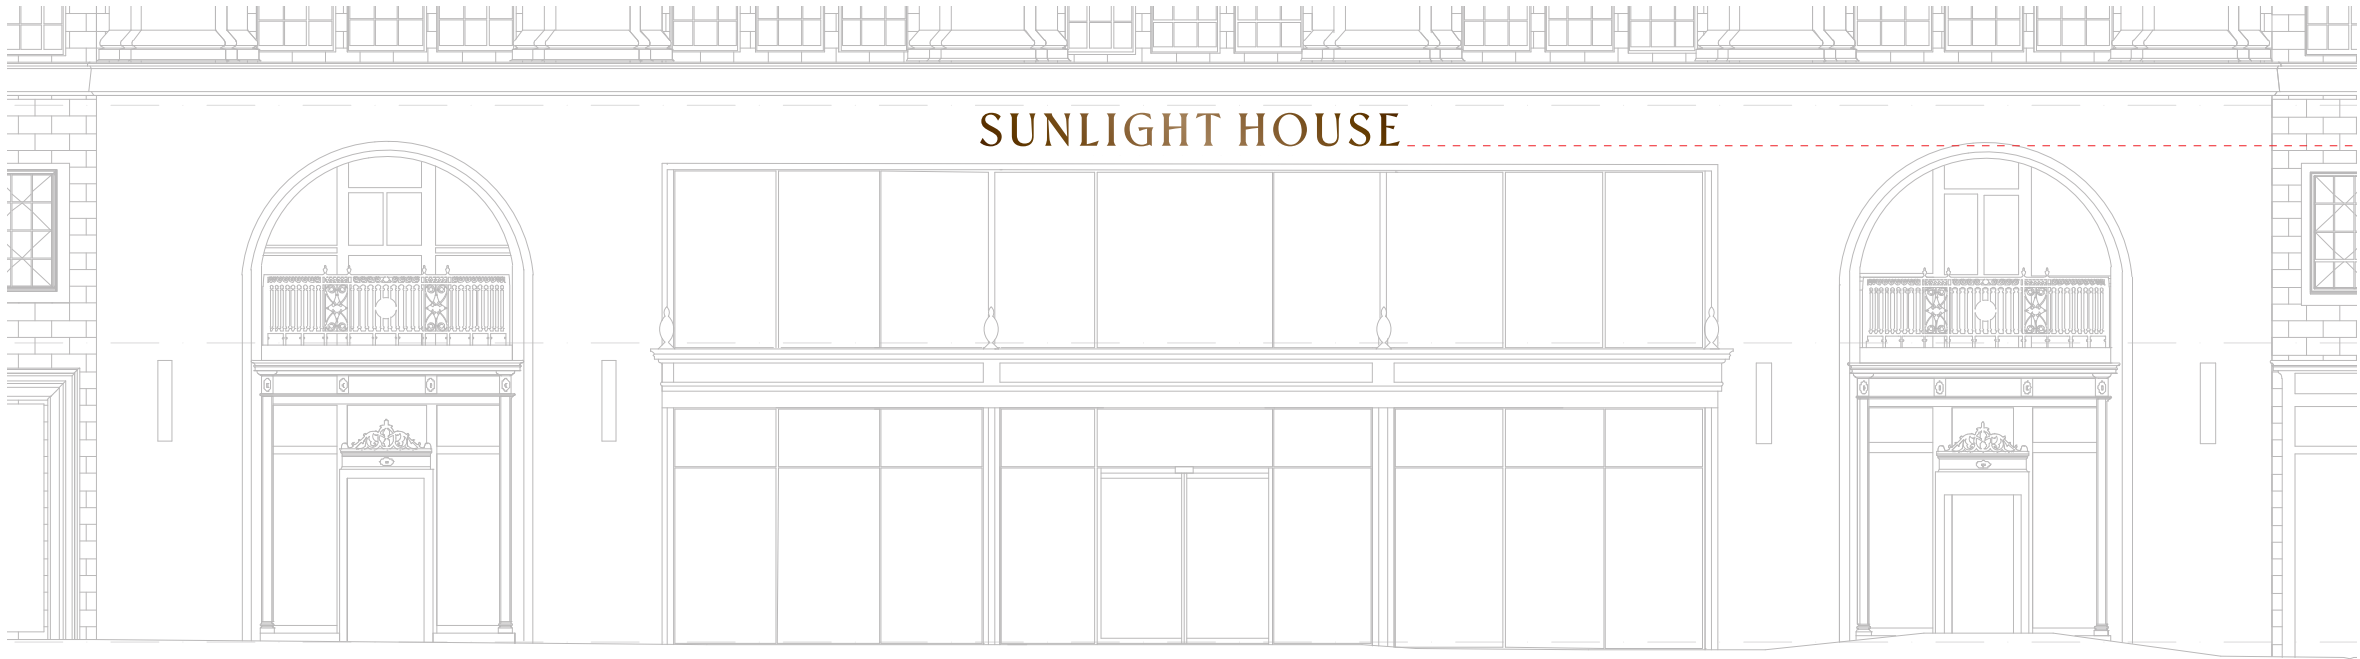


6500mm from ground

Front Elevation


Section View

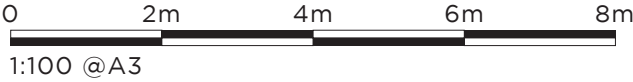

Front Elevation

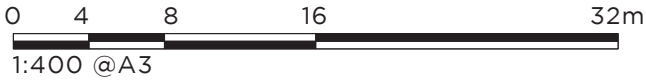

KEY PLAN

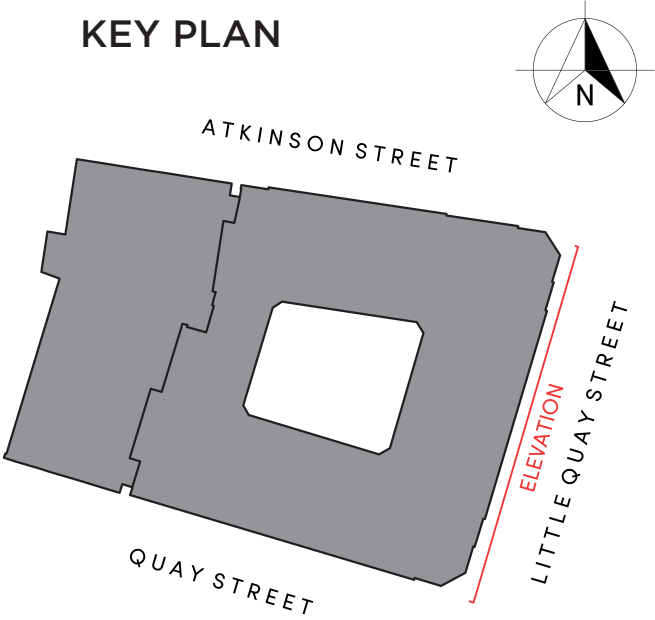

Proposed Elevation & Sign Location - Little Quay Street

client	Karrev Ltd		
project	Sunlight House - Manchester - Planning		
job no	AO58464	dwg no	00
date / revision	04.06.25 / 3	scale	As noted @A3
		drawn by	JS
		page	2 of 9

Colour
■ Anodic Bronze

Rev	Date	Purpose of issue
1	08.04.25	Issued for planning
2	16.05.25	Trays removed - letters now affixed direct to stone
3	04.06.25	Fixing & wiring holes & wiring diagram added

By
JS
JS
JS

MADE IN BRITAIN
ASCB
ISO 9001


SF014/6
© signbox ltd





T 01784 438688
E sales@signbox.co.uk





Front Elevation

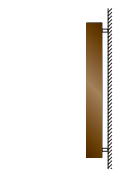


Side view

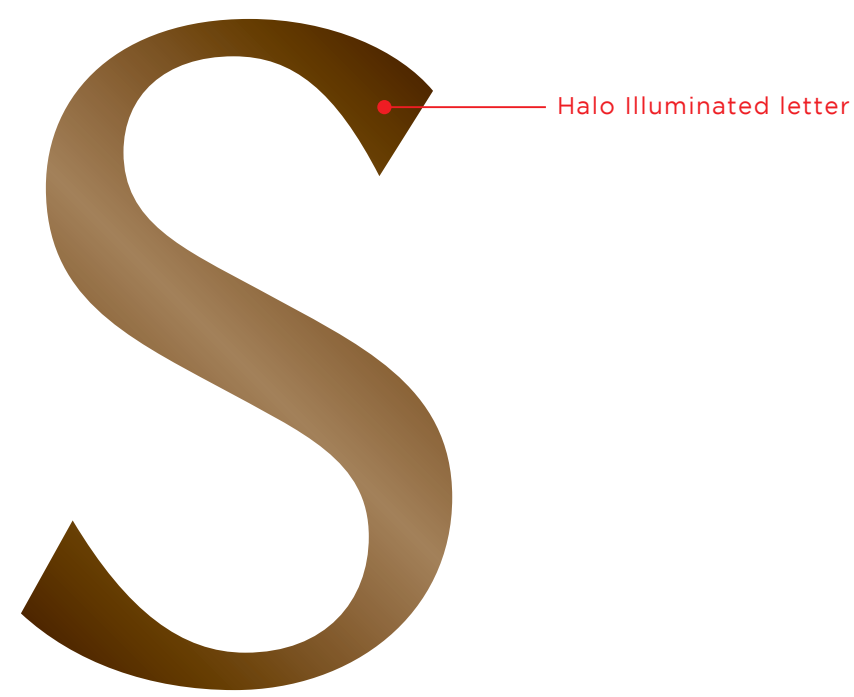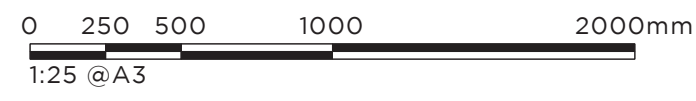

Front Elevation

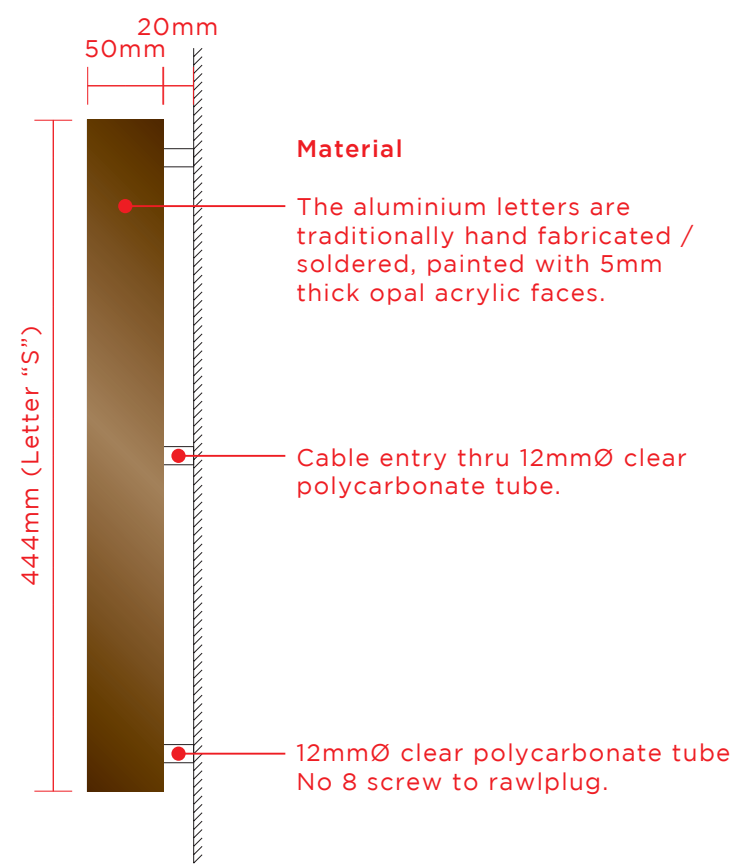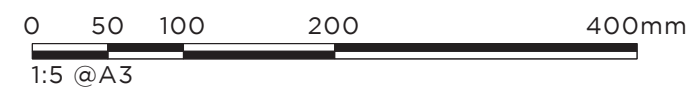

Side View

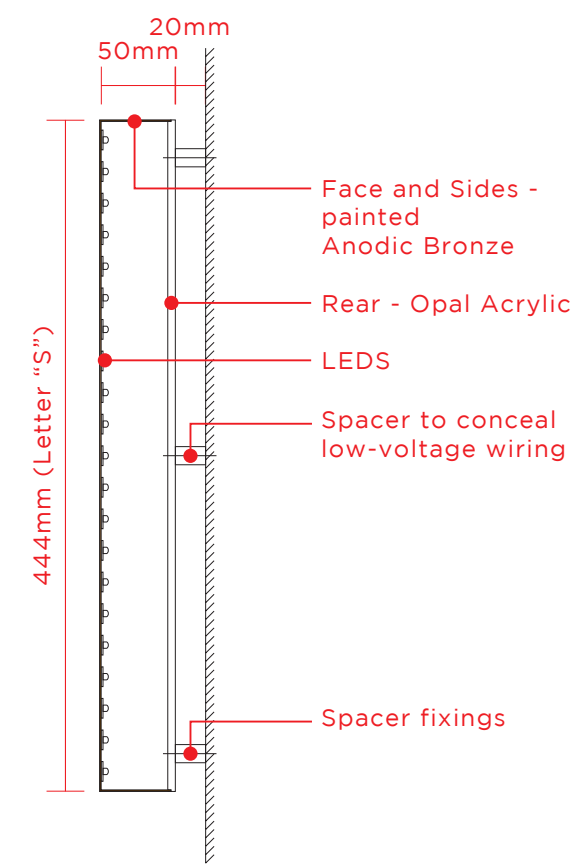

Section View

Halo Illuminated Building Letters - Affixed Direct to Stone - Little Quay Street

client	Karrev Ltd		
project	Sunlight House - Manchester - Planning		
job no	AO58464	dwg no	00
date / revision	04.06.25 / 3	scale	As noted @A3
		drawn by	JS
		page	3 of 9

Colour
■ Anodic Bronze

Rev	Date	Purpose of issue
1	08.04.25	Issued for planning
2	16.05.25	Trays removed - letters now affixed direct to stone
3	04.06.25	Fixing & wiring holes & wiring diagram added

By
JS
JS
JS





Fixing & Wiring Holes



Wiring Diagram

Halo Illuminated Building Letters - Affixed Direct to Stone - Little Quay Street

client	Karrev Ltd		
project	Sunlight House - Manchester - Planning		
job no	AO58464	dwg no	00
date / revision	scale	drawn by	page
04.06.25 / 3	As noted @A3	JS	4 of 9

Colour
■ Anodic Bronze

Rev	Date	Purpose of issue
1	08.04.25	Issued for planning
2	16.05.25	Trays removed - letters now affixed direct to stone
3	04.06.25	Fixing & wiring holes & wiring diagram added

By
JS
JS
JS



SF014/6
© signbox ltd



T 01784 438688
E sales@signbox.co.uk

Main elevation

Halo Illuminated letters affixed direct to stone facade.
Length of letters designed to align with internal columns.

The LED lighting circuits are both dimmable and subject to controlled hours.



Daylight



Night Time

Day & Night Superimposed
Halo Illuminated Building Letters - Affixed Direct to Stone - Little Quay Street

client	Karrev Ltd		
project	Sunlight House - Manchester - Planning		
job no	AO58464	dwg no	00
date / revision	04.06.25 / 3	scale	NTS@A3
		drawn by	JS
		page	5 of 9

Colour
■ Anodic Bronze

Rev	Date	Purpose of issue
1	08.04.25	Issued for planning
2	16.05.25	Trays removed - letters now affixed direct to stone
3	04.06.25	Fixing & wiring holes & wiring diagram added




By
JS
JS
JS



SF014/6
© signbox ltd



T 01784 438688
E sales@signbox.co.uk

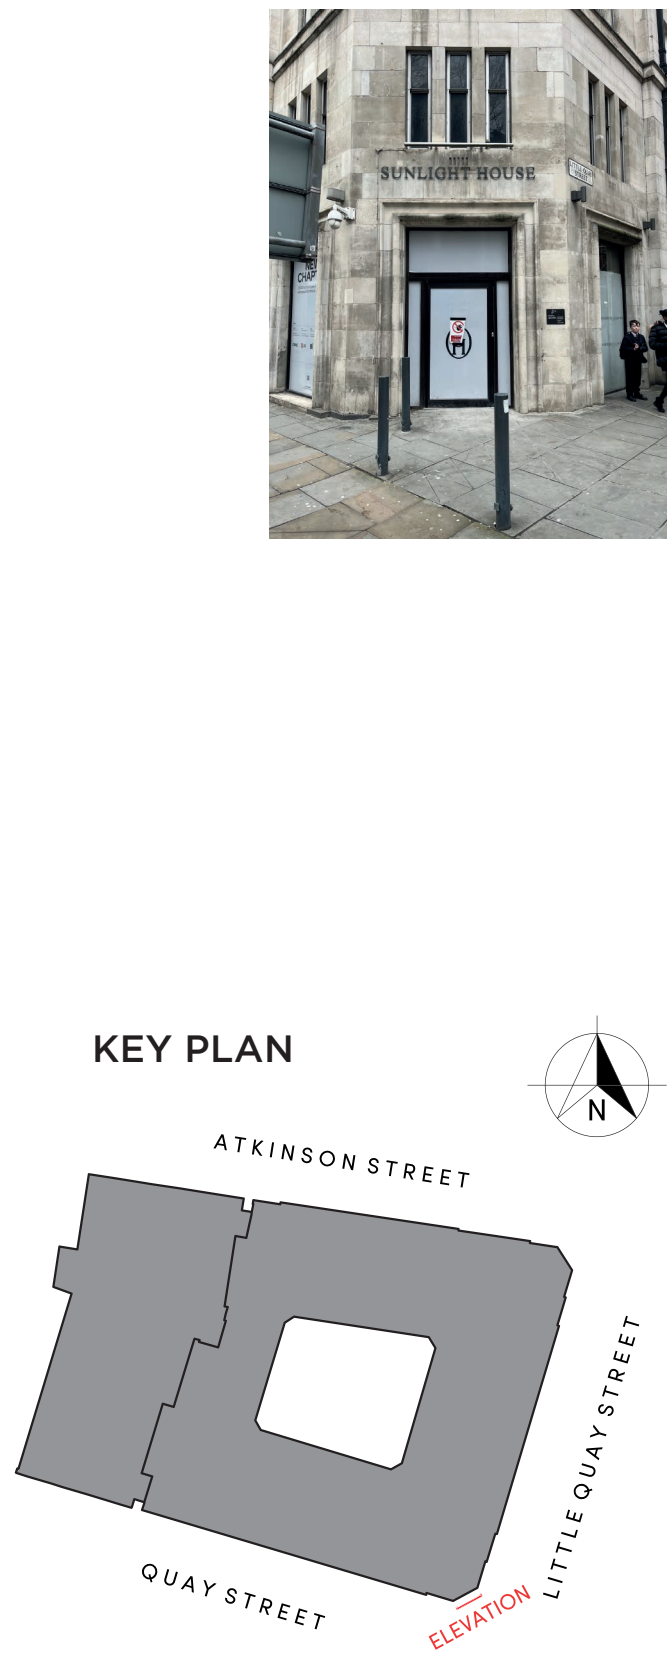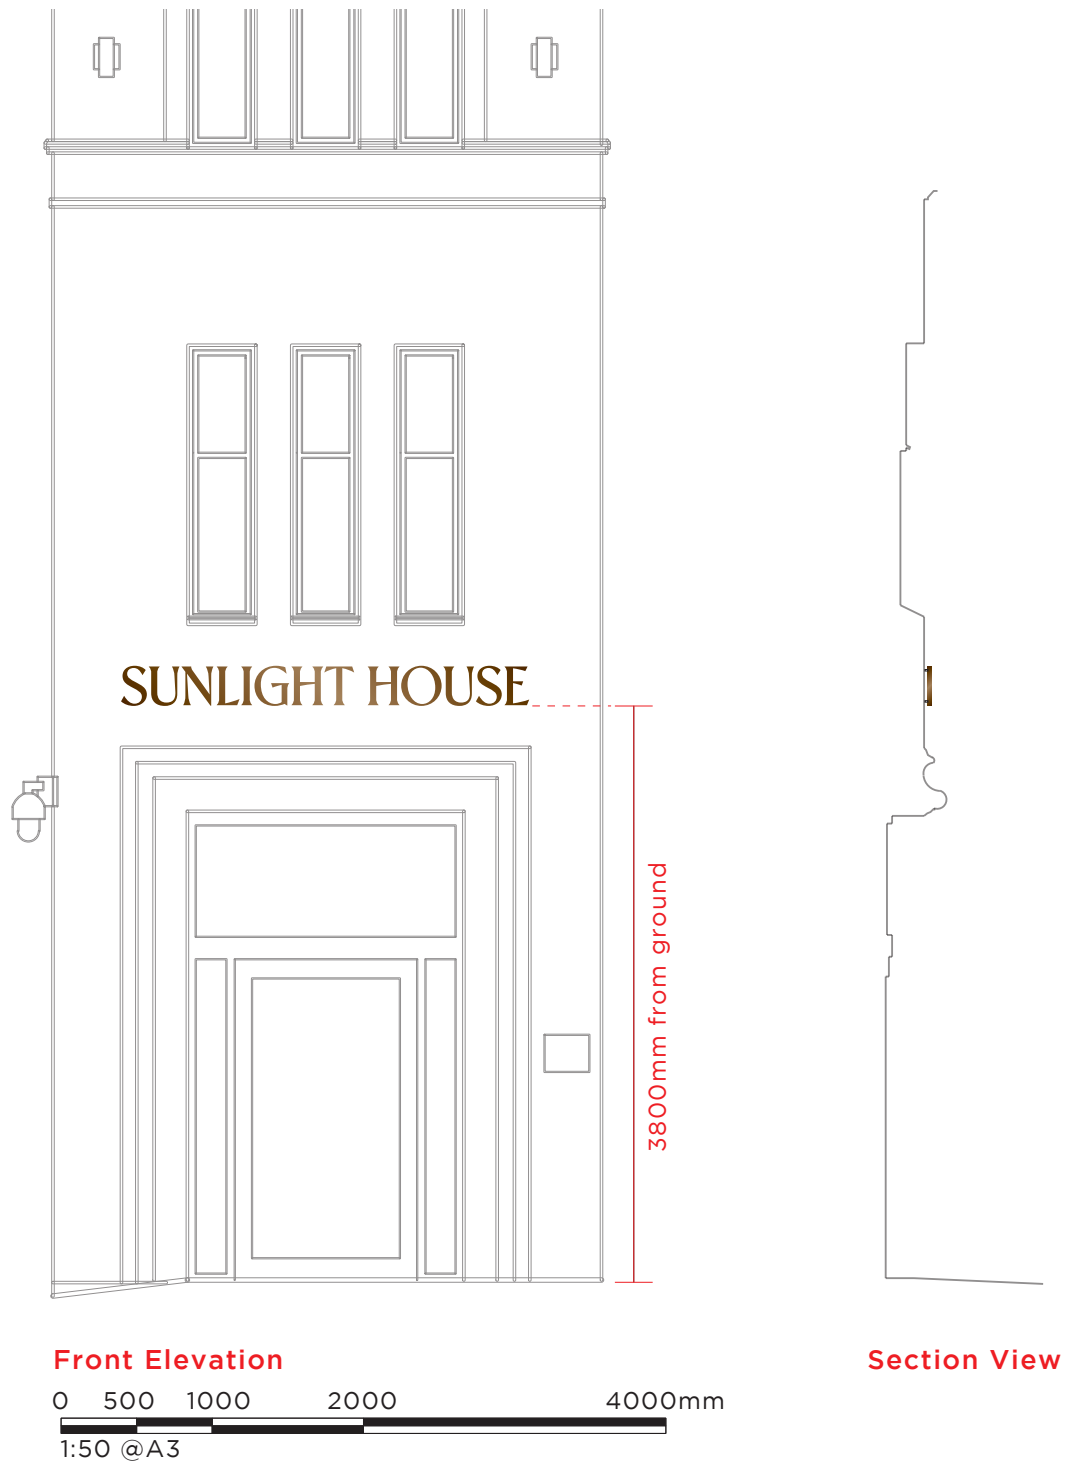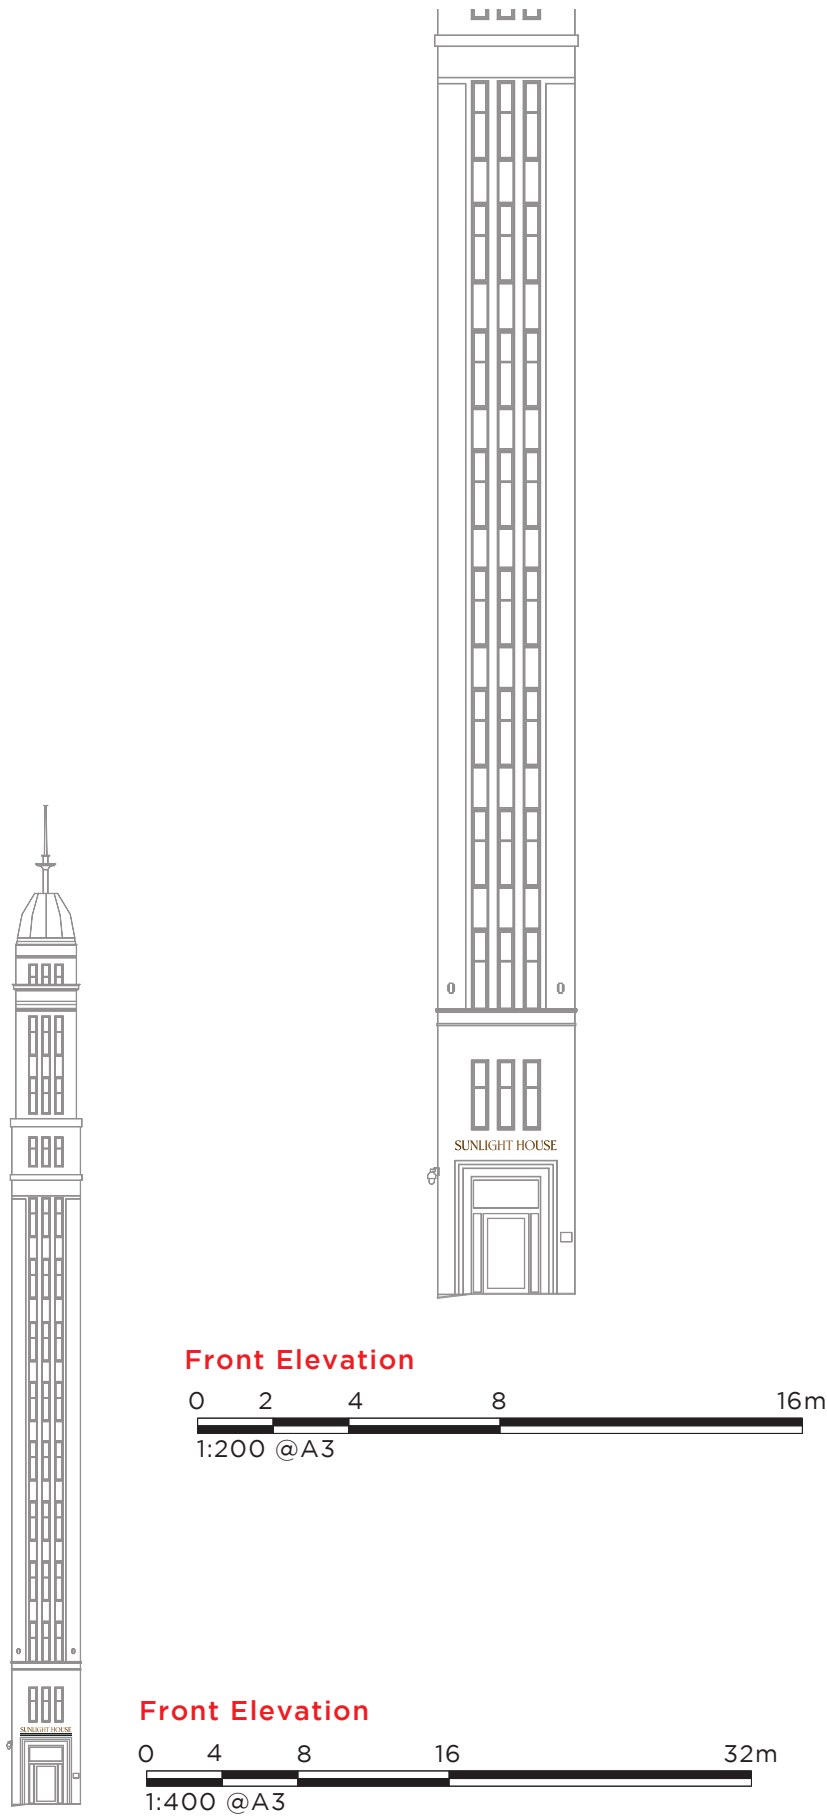

Proposed Elevation & Sign Location - Corner of Quay Street & Little Quay Street

client	Karrev Ltd		
project	Sunlight House - Manchester - Planning		
job no	AO58464	dwg no	00
date / revision	04.06.25 / 3	scale	As noted @A3
		drawn by	JS
		page	6 of 9

Colour
■ Anodic Bronze

Rev	Date	Purpose of issue
1	08.04.25	Issued for planning
2	16.05.25	Trays removed - letters now affixed direct to stone
3	04.06.25	Fixing & wiring holes & wiring diagram added

By
JS
JS
JS

MADE IN BRITAIN
ASCB
ISO 9001

SF014/6
© signbox ltd

signbox


T 01784 438688
E sales@signbox.co.uk



SUNLIGHT HOUSE


4200mm from ground

Front Elevation

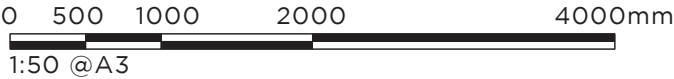

Section View


KEY PLAN

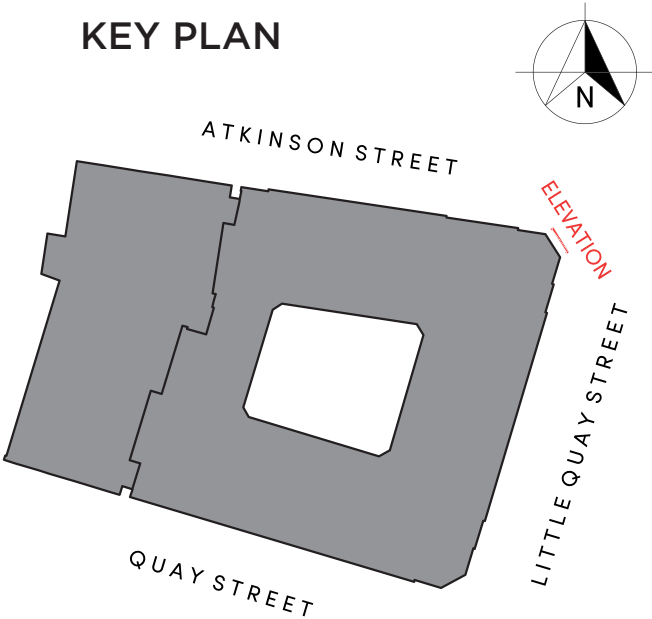

Front Elevation



Front Elevation

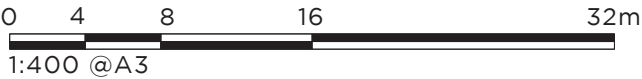

Proposed Elevation & Sign Location - Corner of Little Quay Street & Atkinson Street

client	Karrev Ltd		
project	Sunlight House - Manchester - Planning		
job no	AO58464	dwg no	00
date / revision	04.06.25 / 3	scale	As noted @A3
		drawn by	JS
		page	7 of 9

Colour

Anodic Bronze

Rev	Date	Purpose of issue
1	08.04.25	Issued for planning
2	16.05.25	Trays removed - letters now affixed direct to stone
3	04.06.25	Fixing & wiring holes & wiring diagram added

By

JS

JS

JS

MADE IN BRITAIN

ASCB

IC

ISO 9001

SF014/6

© signbox ltd

signbox

T 01784 438688

E sales@signbox.co.uk



Front Elevation




Side view





Corner of Little Quay Street & Atkinson Street



Corner of Quay Street & Little Quay Street

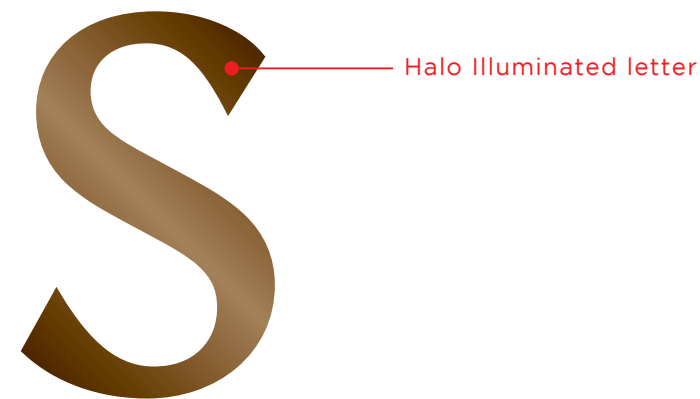

Front Elevation

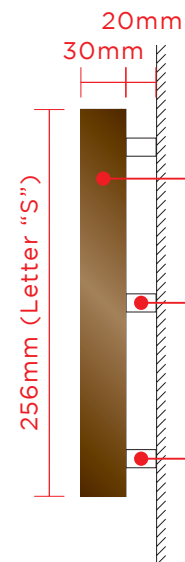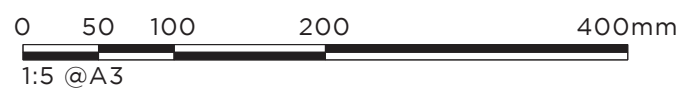


Side view

Material

The aluminium letters are traditionally hand fabricated / soldered with a painted finish.

Cable entry thru 12mmØ clear polycarbonate tube.

12mmØ clear polycarbonate tube
No 8 screw to rawlplug.

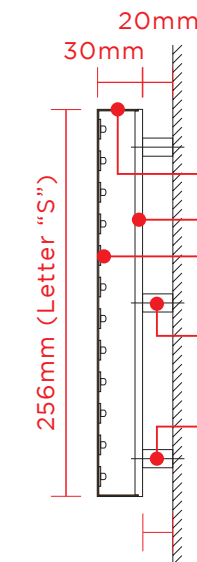

Section view

Face and Sides - painted Anodic Bronze
Rear - Opal Acrylic
LEDs
Spacer to conceal low-voltage wiring
Spacer fixings

Halo Illuminated Building Letters - Affixed Direct to Stone - Corner of Little Quay Street & Atkinson Street - Corner of Quay Street & Little Quay Street

client	Karrev Ltd		
project	Sunlight House - Manchester - Planning		
job no	AO58464	dwg no	00
date / revision	04.06.25 / 3	scale	As noted @A3
		drawn by	JS
		page	8 of 9

Colour
■ Anodic Bronze

Rev	Date	Purpose of issue
1	08.04.25	Issued for planning
2	16.05.25	Trays removed - letters now affixed direct to stone
3	04.06.25	Fixing & wiring holes & wiring diagram added

By
JS
JS
JS



SF014/6
© signbox ltd



T 01784 438688
E sales@signbox.co.uk

T 01784 438688
E sales@signbox.co.uk