



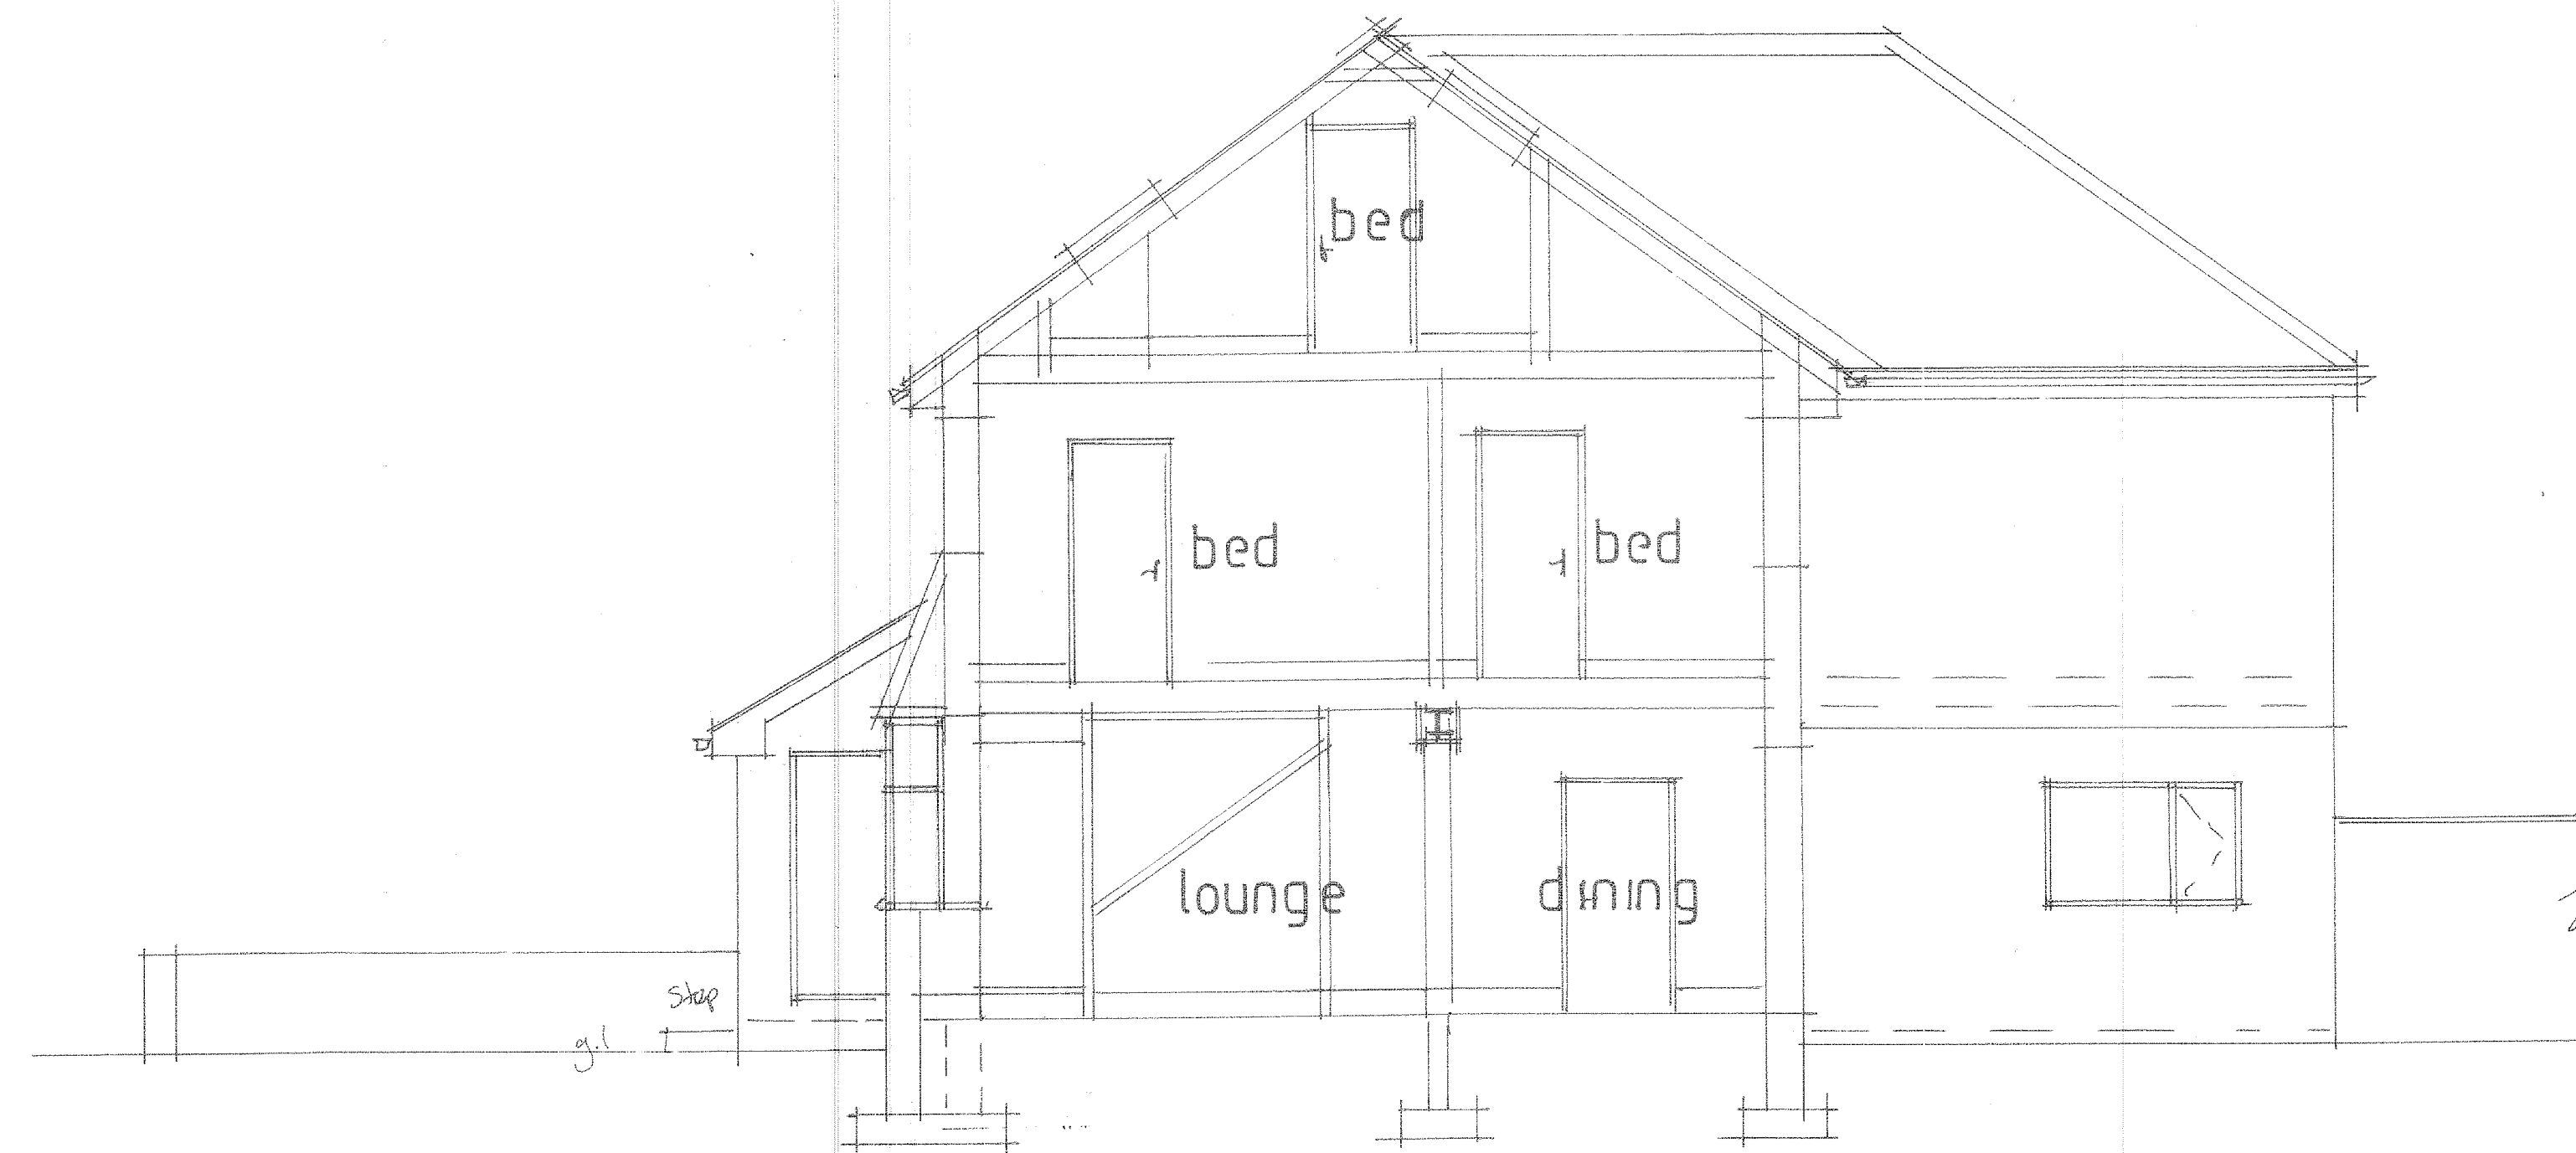

SECTION B - B

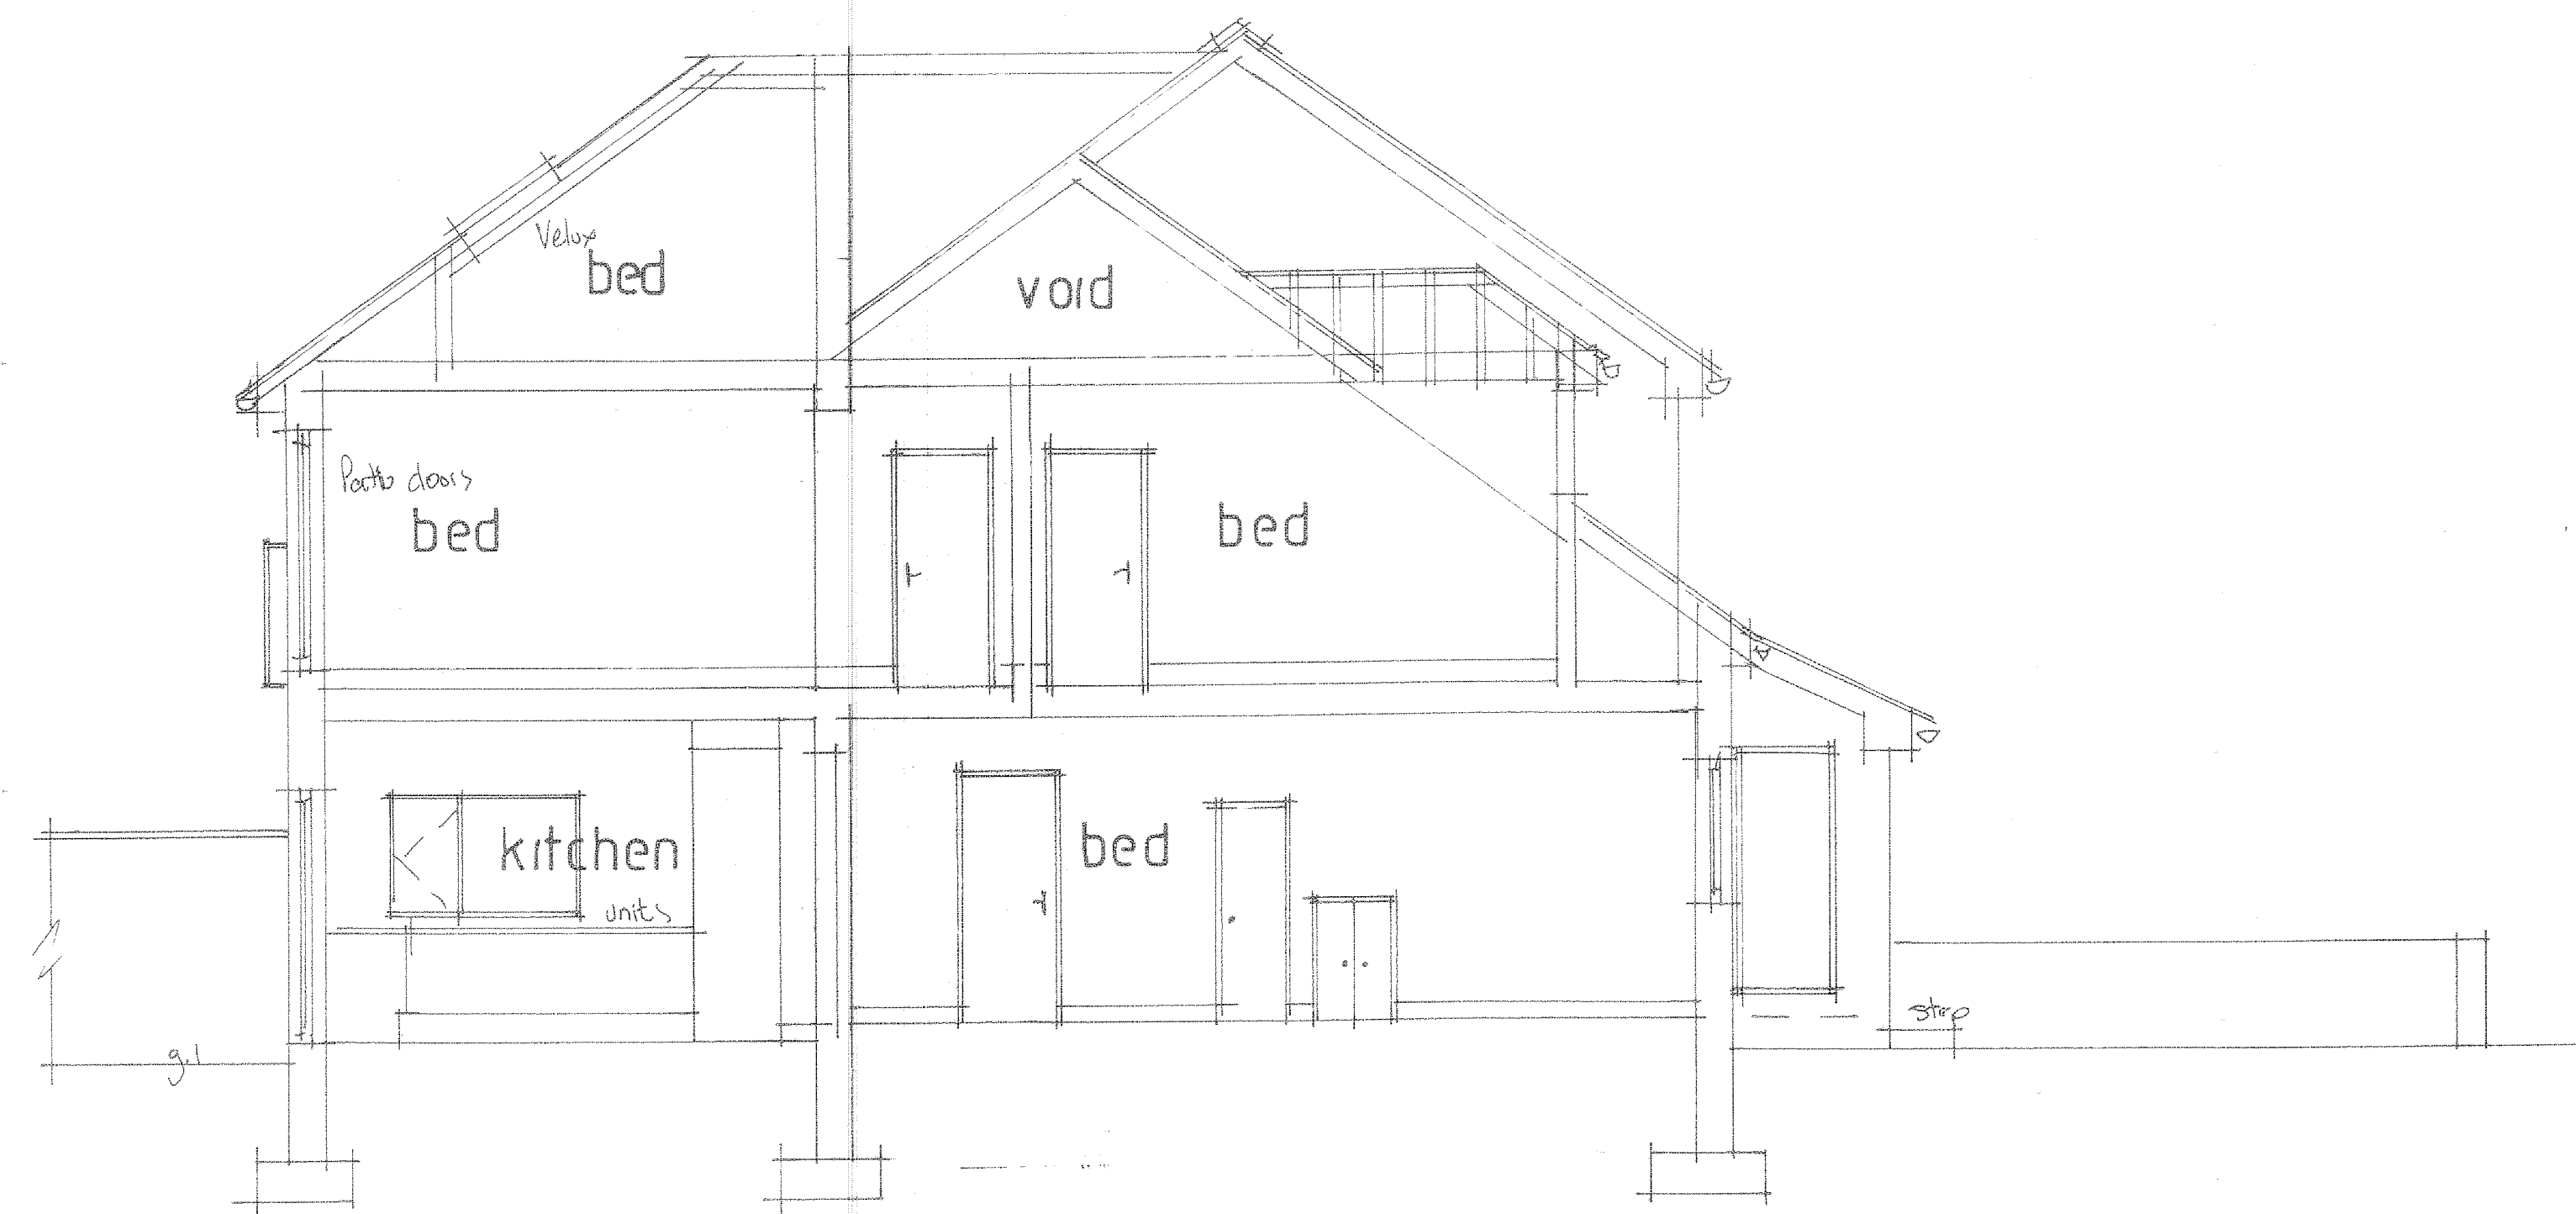

SECTION B - B

PROJECT
PROPOSED CHANGE OF USE FROM
DWELLING (C3) TO CHILDREN'S
CARE HOME (C2).

DRAWING TITLE
EXISTING SECTIONS.

CLIENT
LAND AND SECURITIES.
THE BANK, EVERY STREET,
MANCHESTER, M4 7EX.

ADDRESS
56, BANKSIDE ROAD,
DIDSBURY, M20 5GD.

SCALE
SCALE 1:50@A1 MAY 2025.

DRAWING No
CL 05255945/3.

