



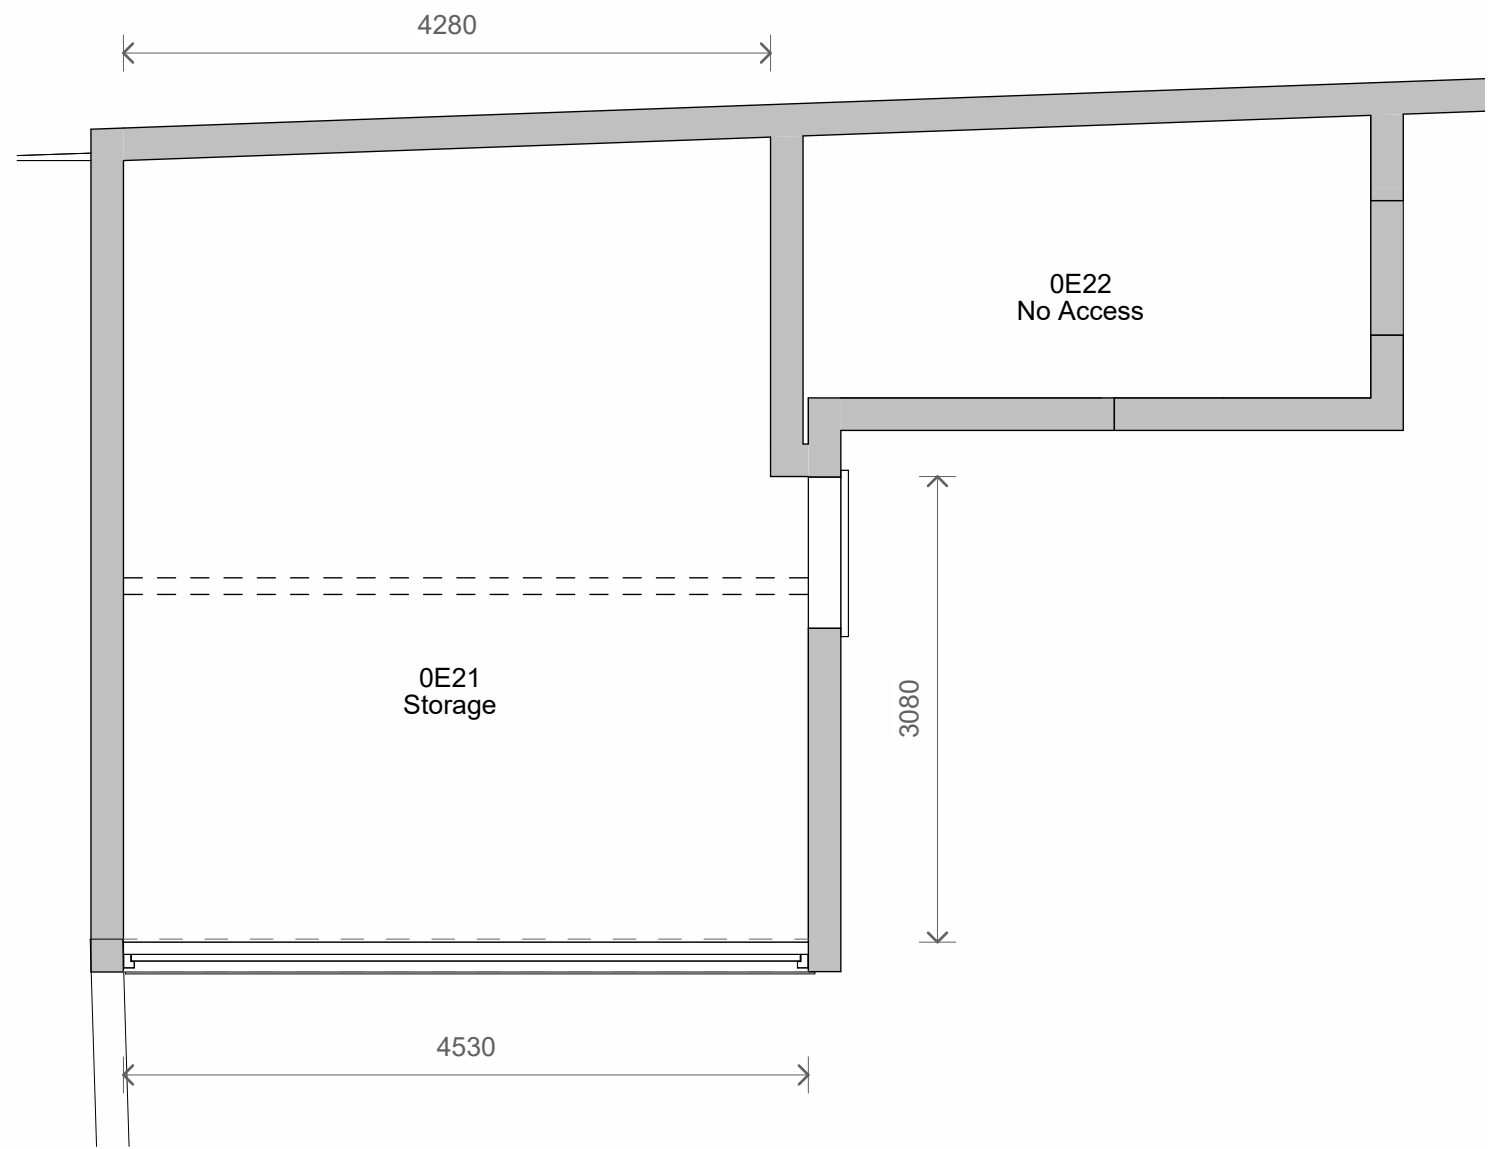

1 Level 0 - Existing Out Building
1 : 50

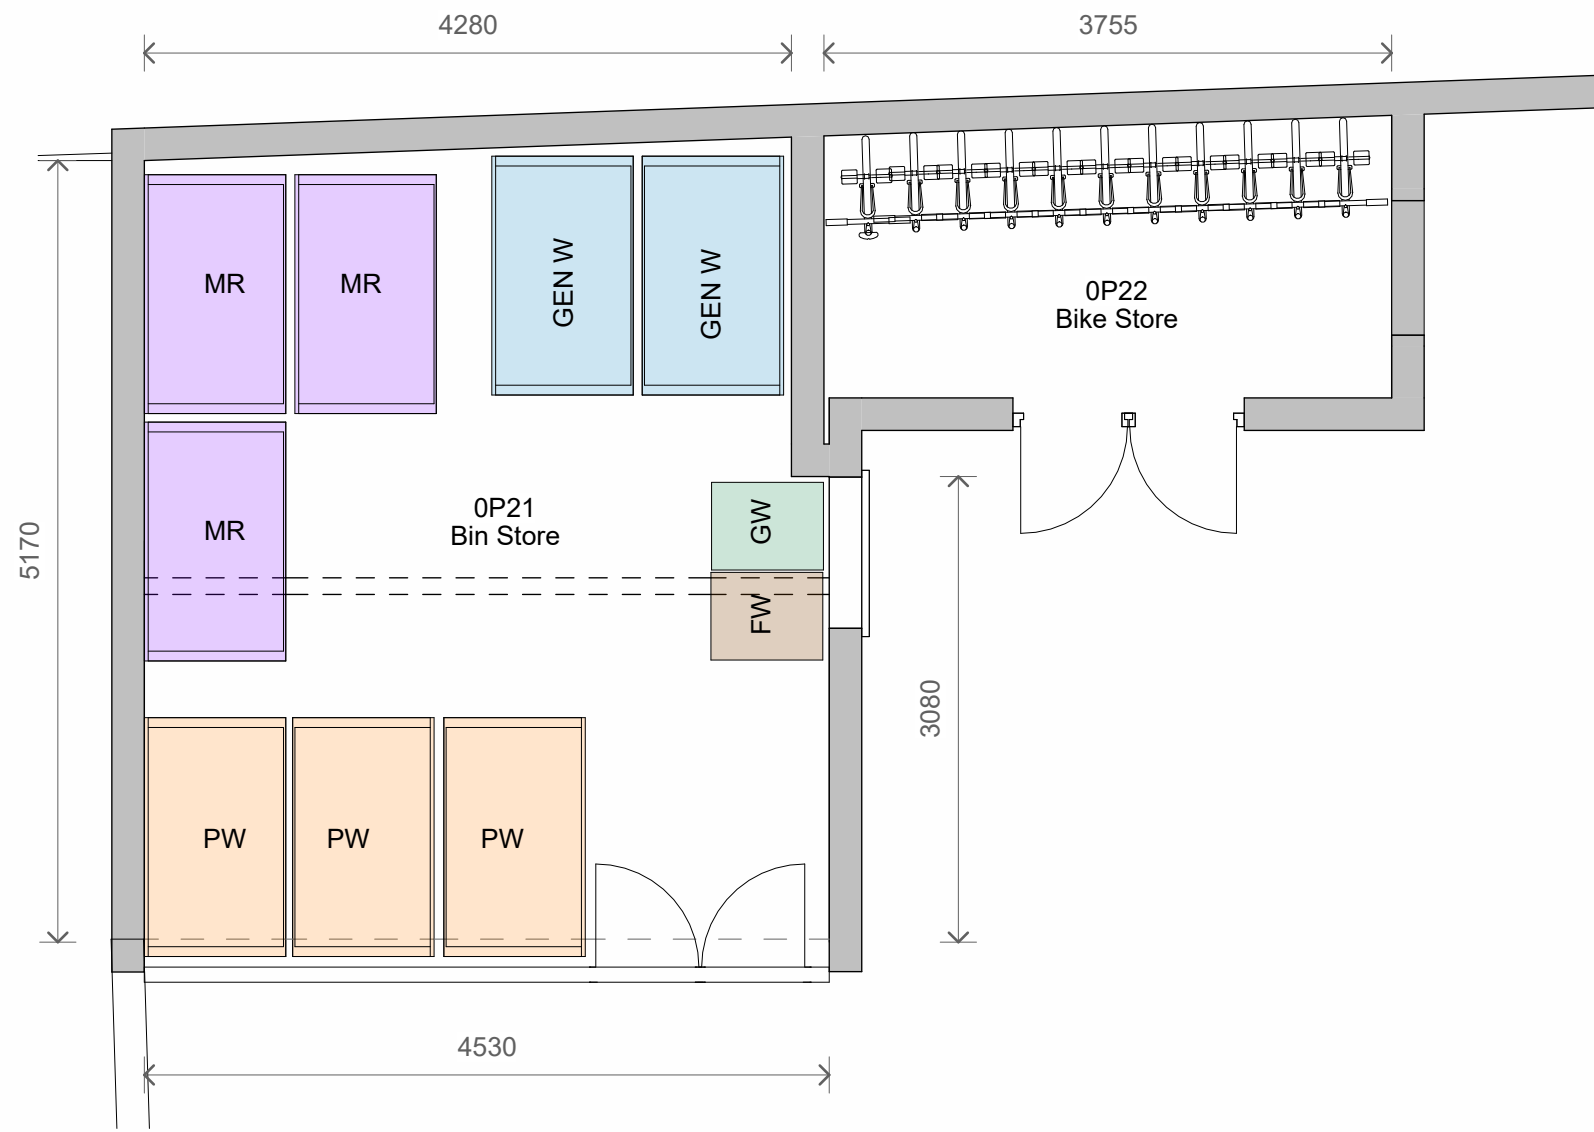


2 Level 0 - Proposed Bin and Bike Store
1 : 50


Site Key

- GEN W General Waste (2x 1100L)
- MR Mixed Recycling (3x 1100L)
- PW Pulpable Waste (3x 1100L)
- GW Garden Waste (1x 240L)
- FW Food Waste (1x 240L)

Wall Mounted Bike Racks, 11 Bikes Total. (Each Bracket staggered in elevation height to achieve maximum storage space)

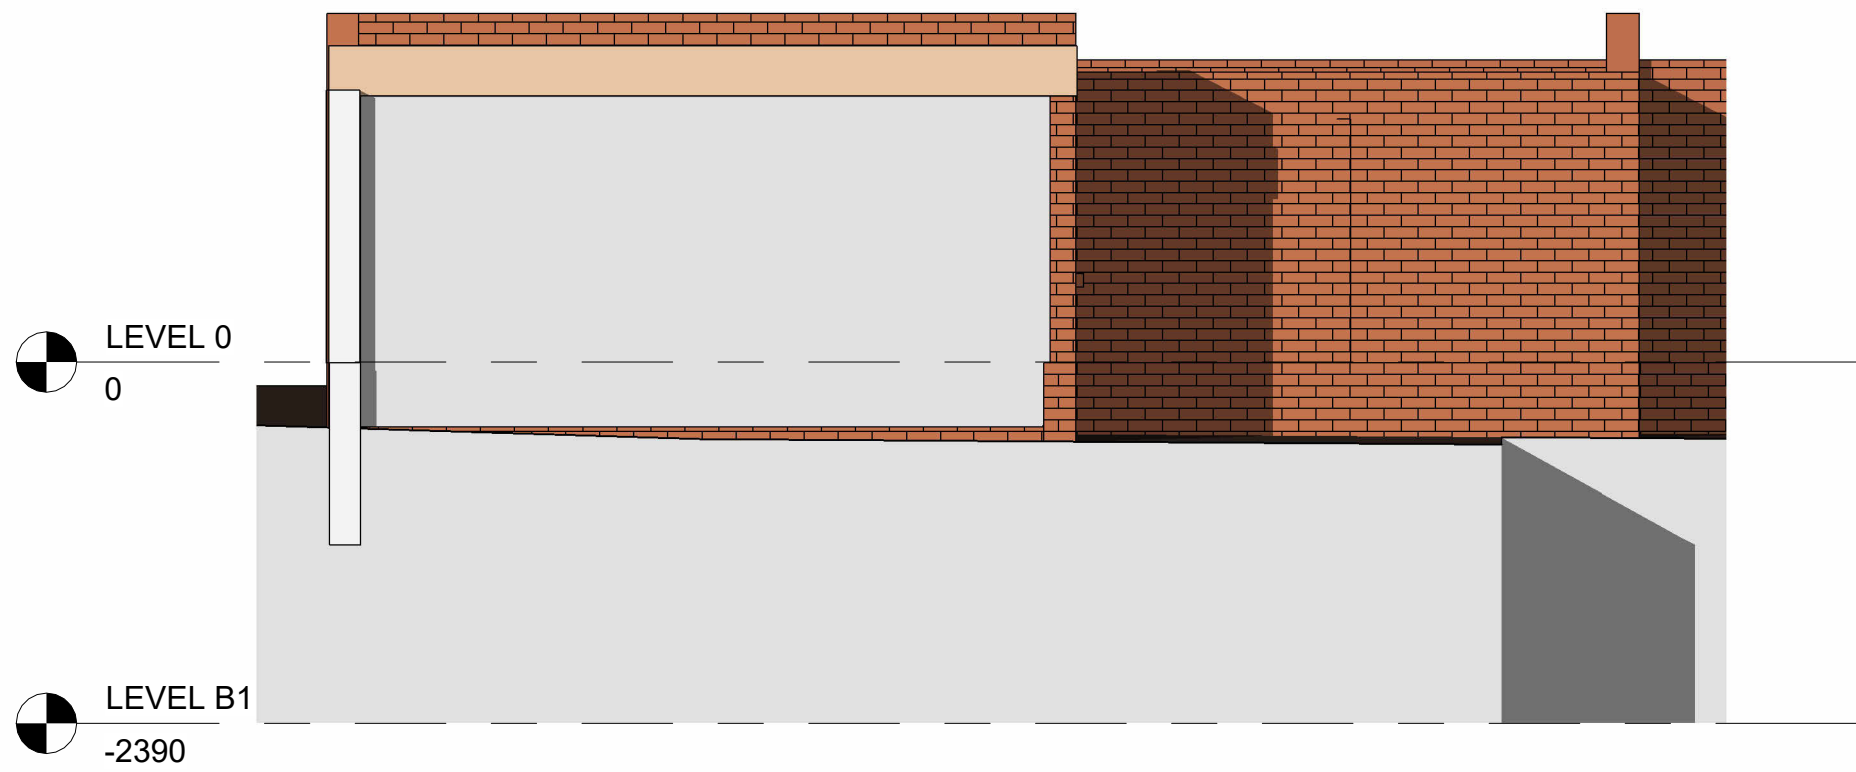

3 Front - Existing - Out Building
1 : 50

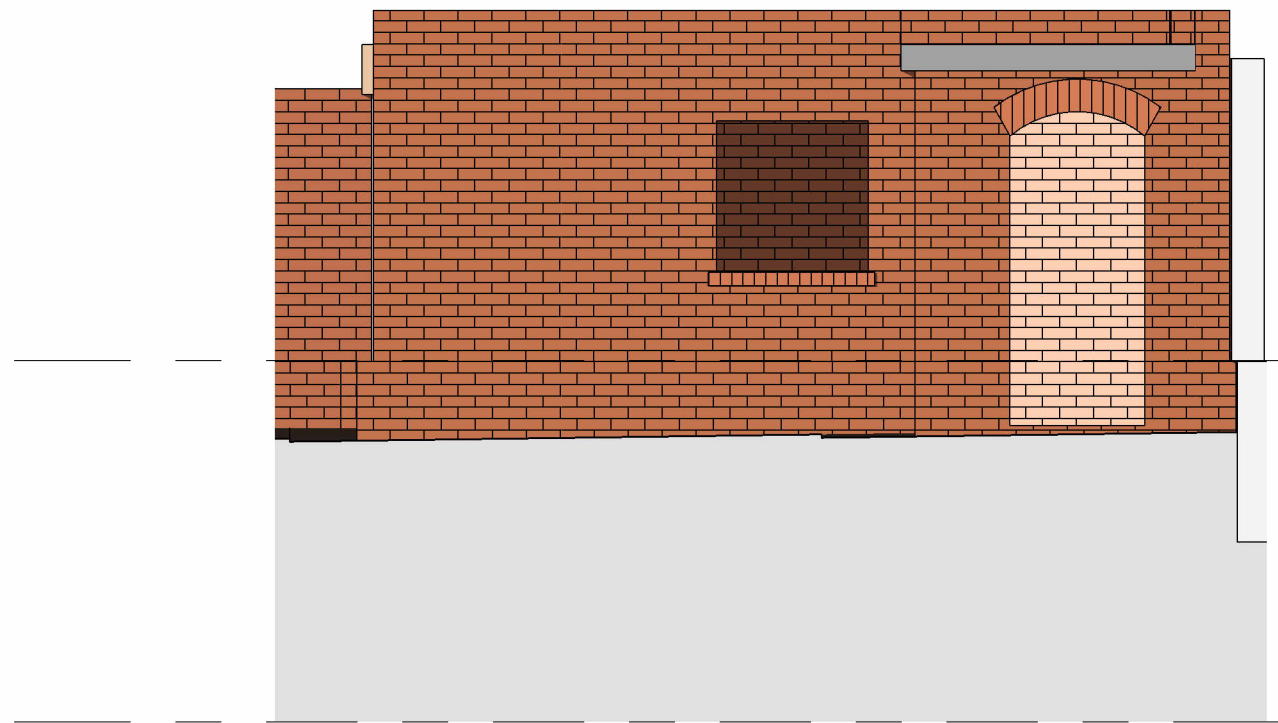

5 Right Side - Existing - Out Building
1 : 50



4 Front - Proposed - Out Building
1 : 50



6 Right Side - Proposed - Out Building
1 : 50

No.	Description	Date
PROJECT		
Community Nurses Centre		
TITLE		
Existing and Proposed - Bike and Bin Store		
STATUS		
PLANNING		
DRAWN BY	DATE	SCALE (@ A1)
CB	17/02/2025	As indicated
PROJECT NUMBER	DRAWING NUMBER	REV
GSS23079.2	504	
GOLD SKETCH		
S T U D I O S		
www.goldsketch.co.uk info@goldsketch.co.uk 0161 792 9595		
NOTES		
© COPYRIGHT - ALL RIGHTS RESERVED. THIS DRAWING SHALL NOT BE REPRODUCED WITHOUT PRIOR WRITTEN CONSENT. DRAWING TO BE USED FOR THE STATUS INDICATED ONLY. ALL DIMENSIONS AND SETTING OF WALLS, FLOORS AND CEILING TO BE IN ACCORDANCE WITH CURRENT BUILDING REGULATIONS AND THE COMPANIONSHIP OF ANY WORK. ALL WORK AND MATERIALS TO BE IN ACCORDANCE WITH CURRENT BUILDING REGULATIONS AND THE COMPANIONSHIP OF ANY WORK. ALL DIMENSIONS ON THIS DRAWING ARE IN MILLIMETRES UNLESS OTHERWISE STATED.		