
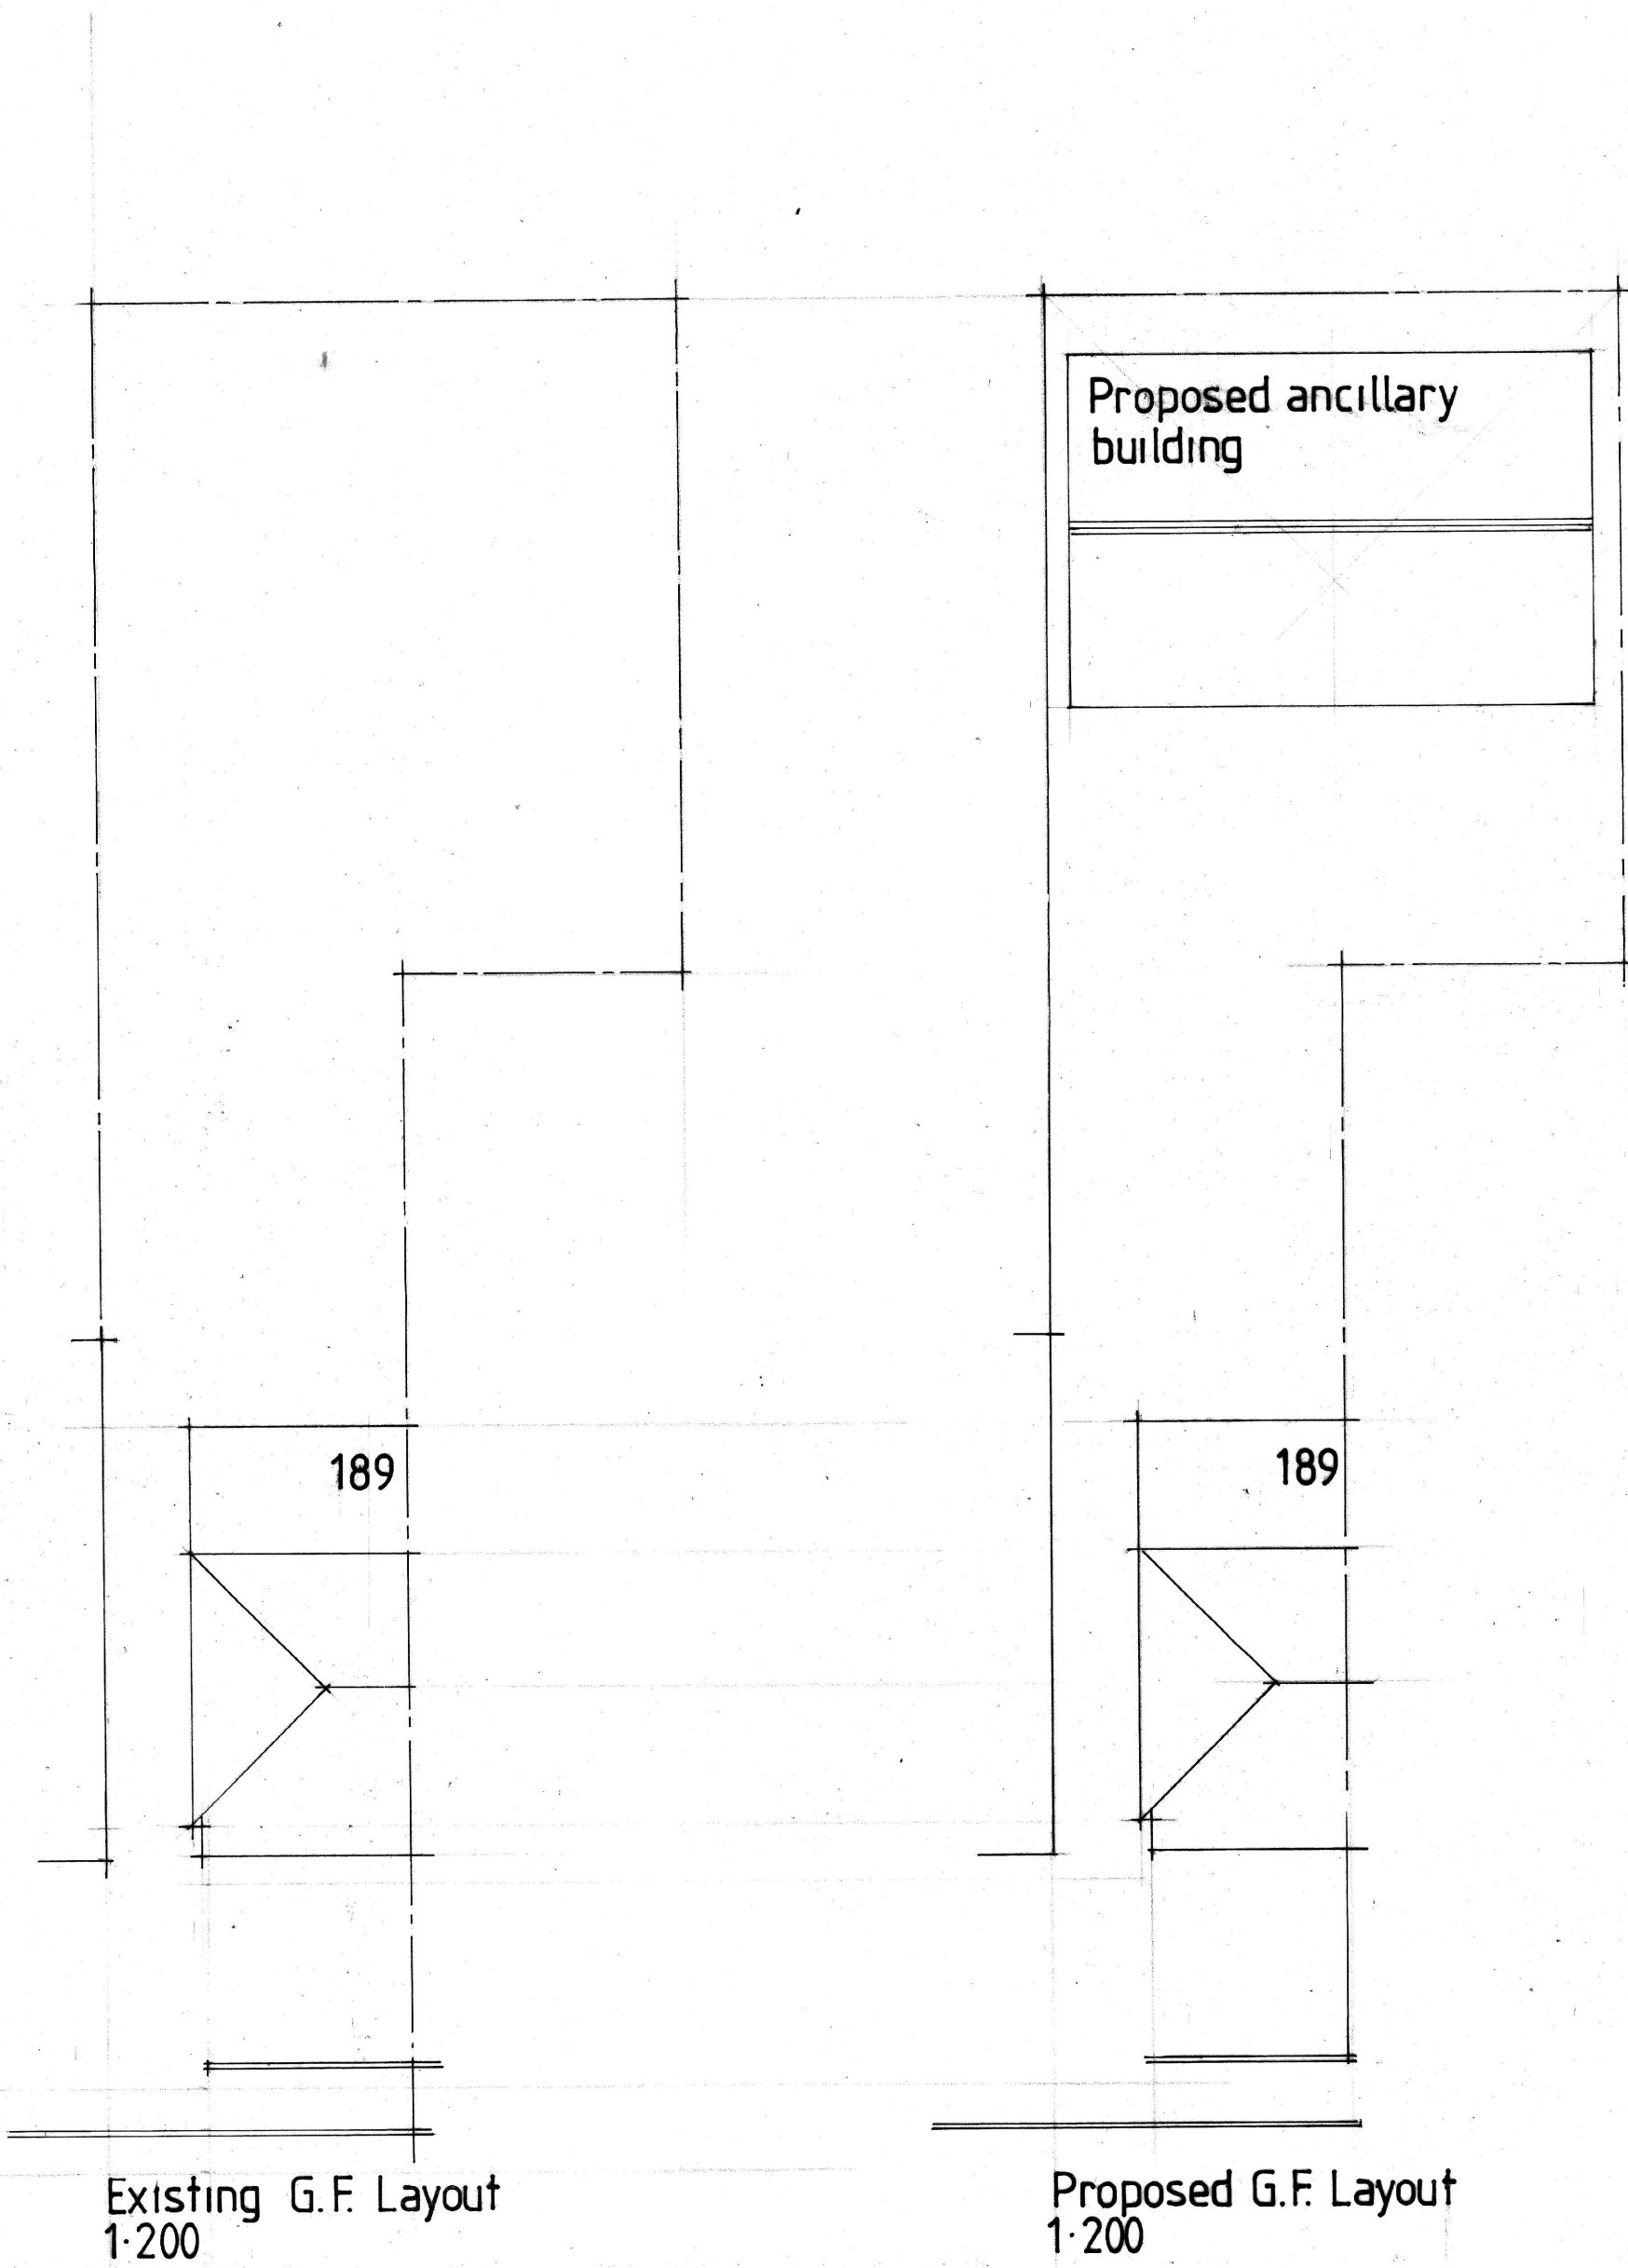


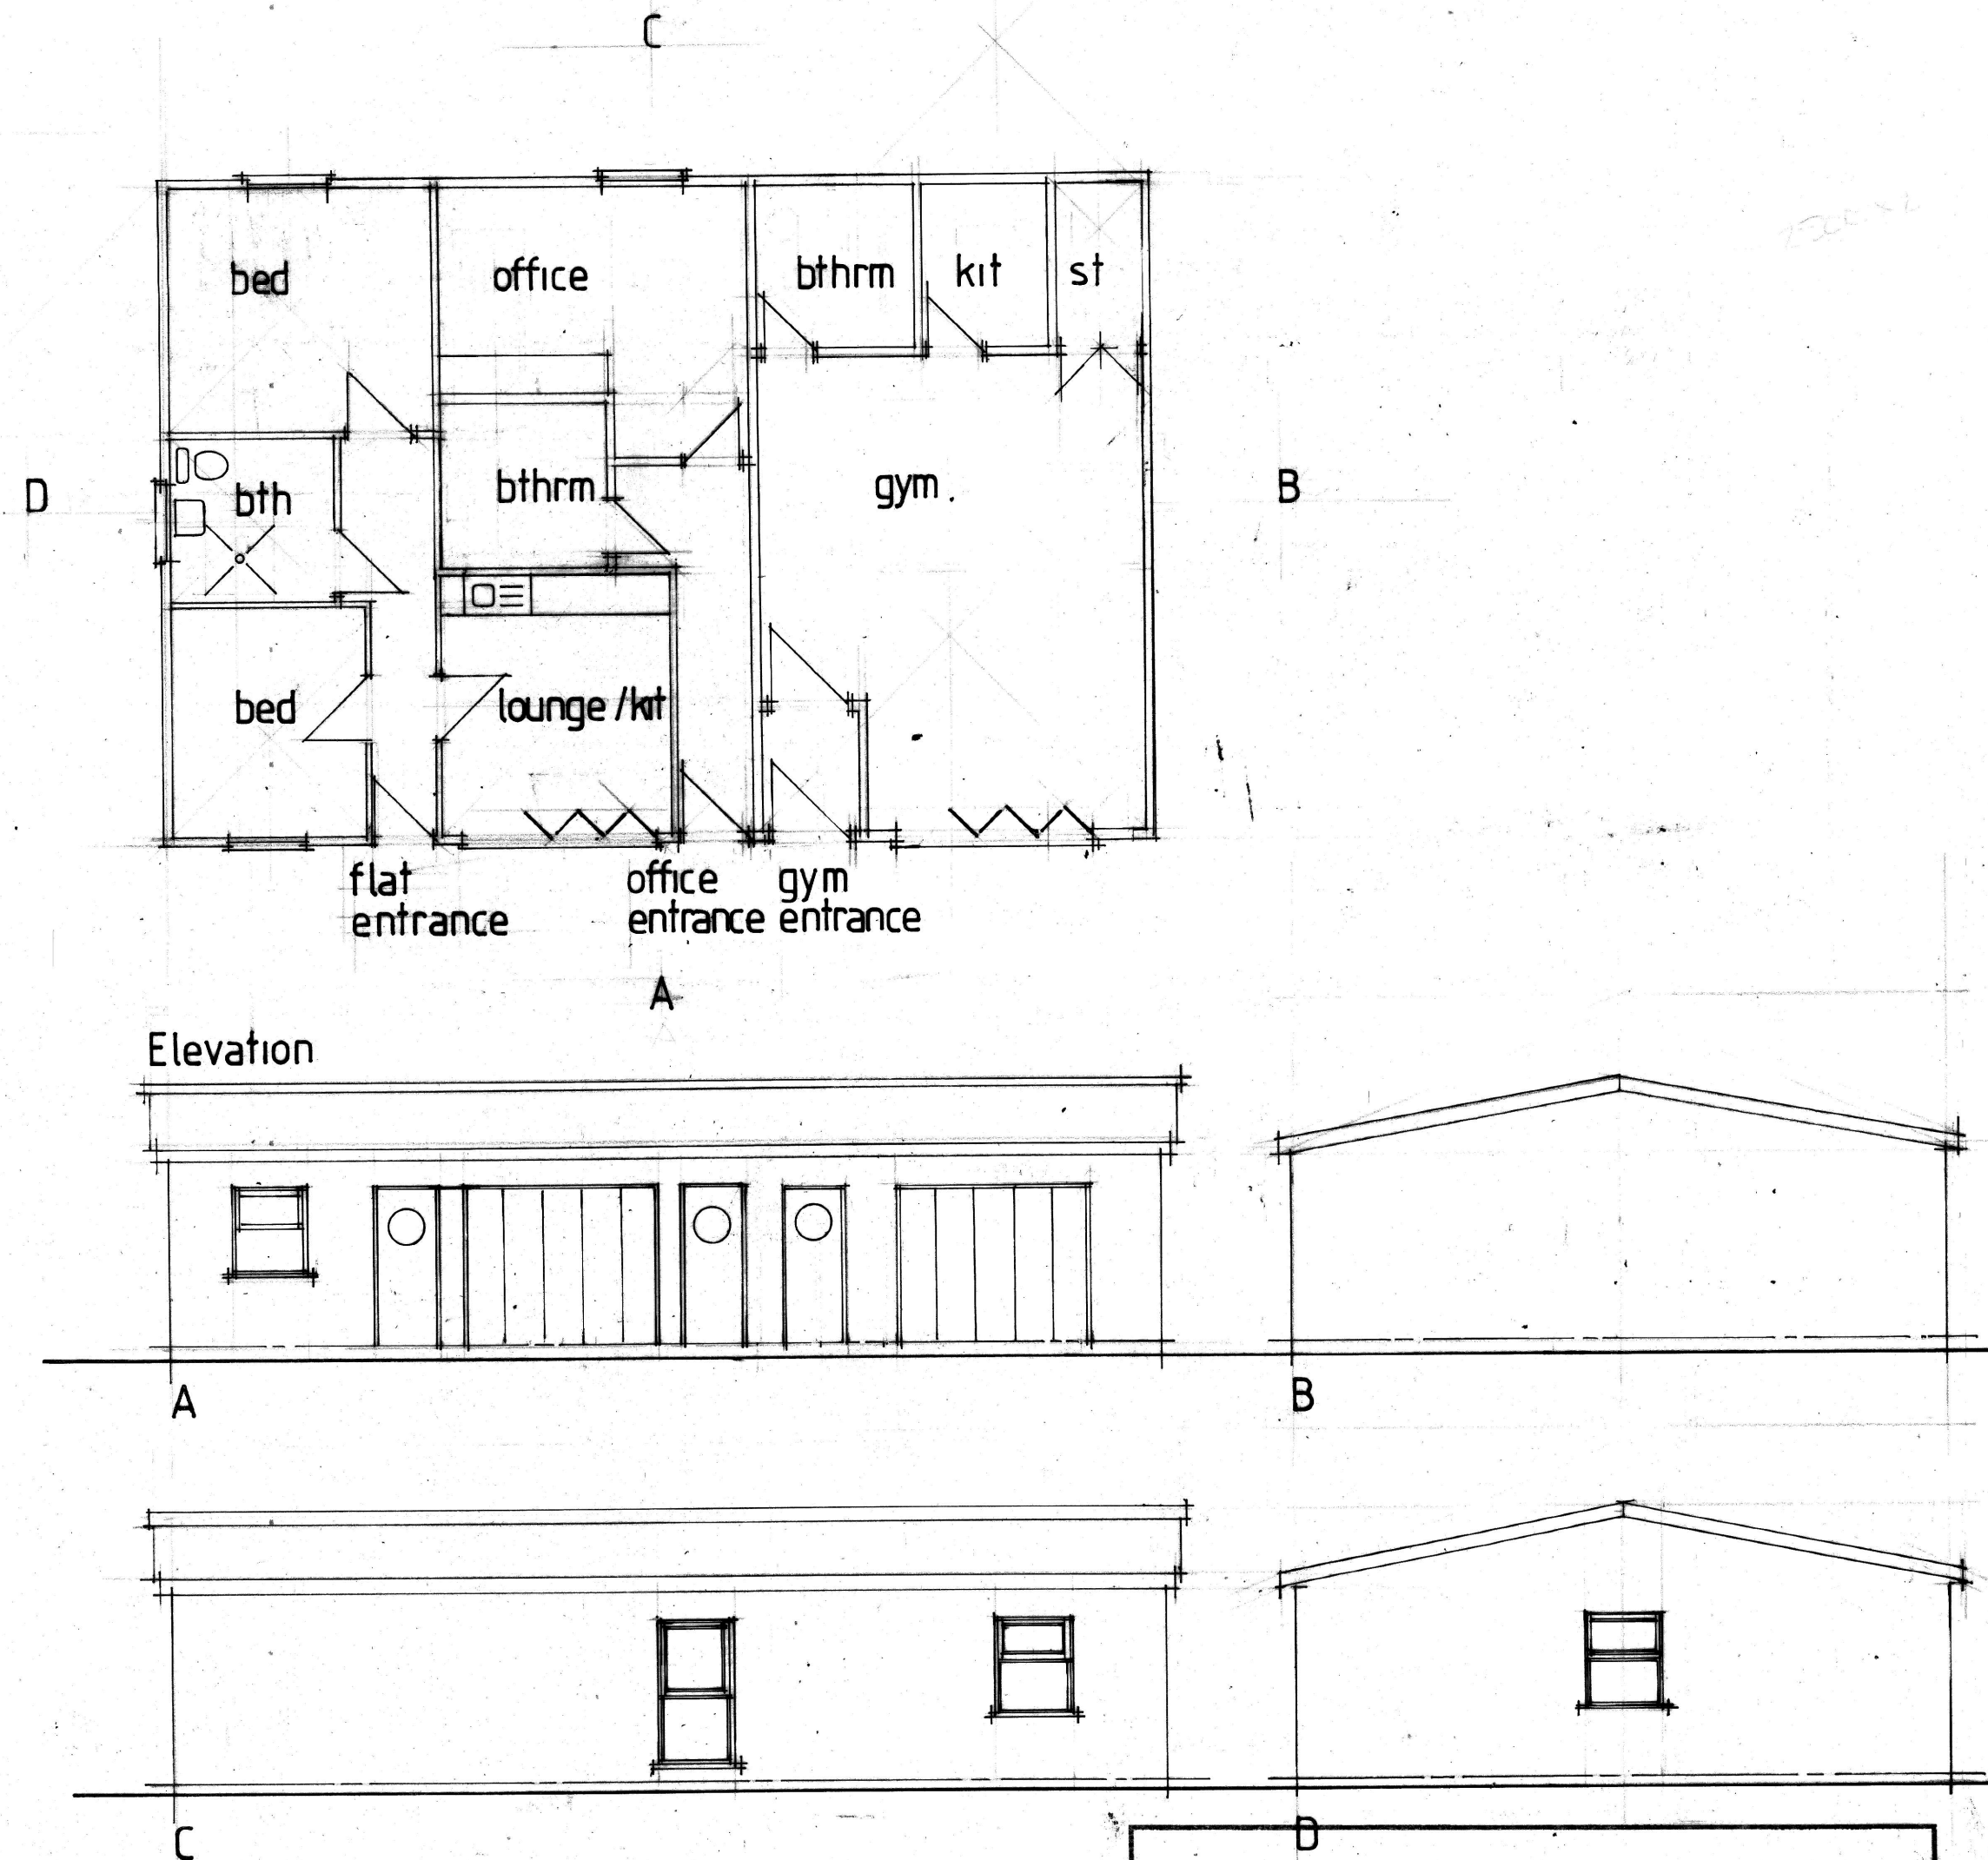

Project: 189 Manley Road Whalley Range Mcr			
Title: Proposed ancillary building			
Scale: 1:200	Date: Sept 25	Initial: CTR	
Drg. No: 1			