
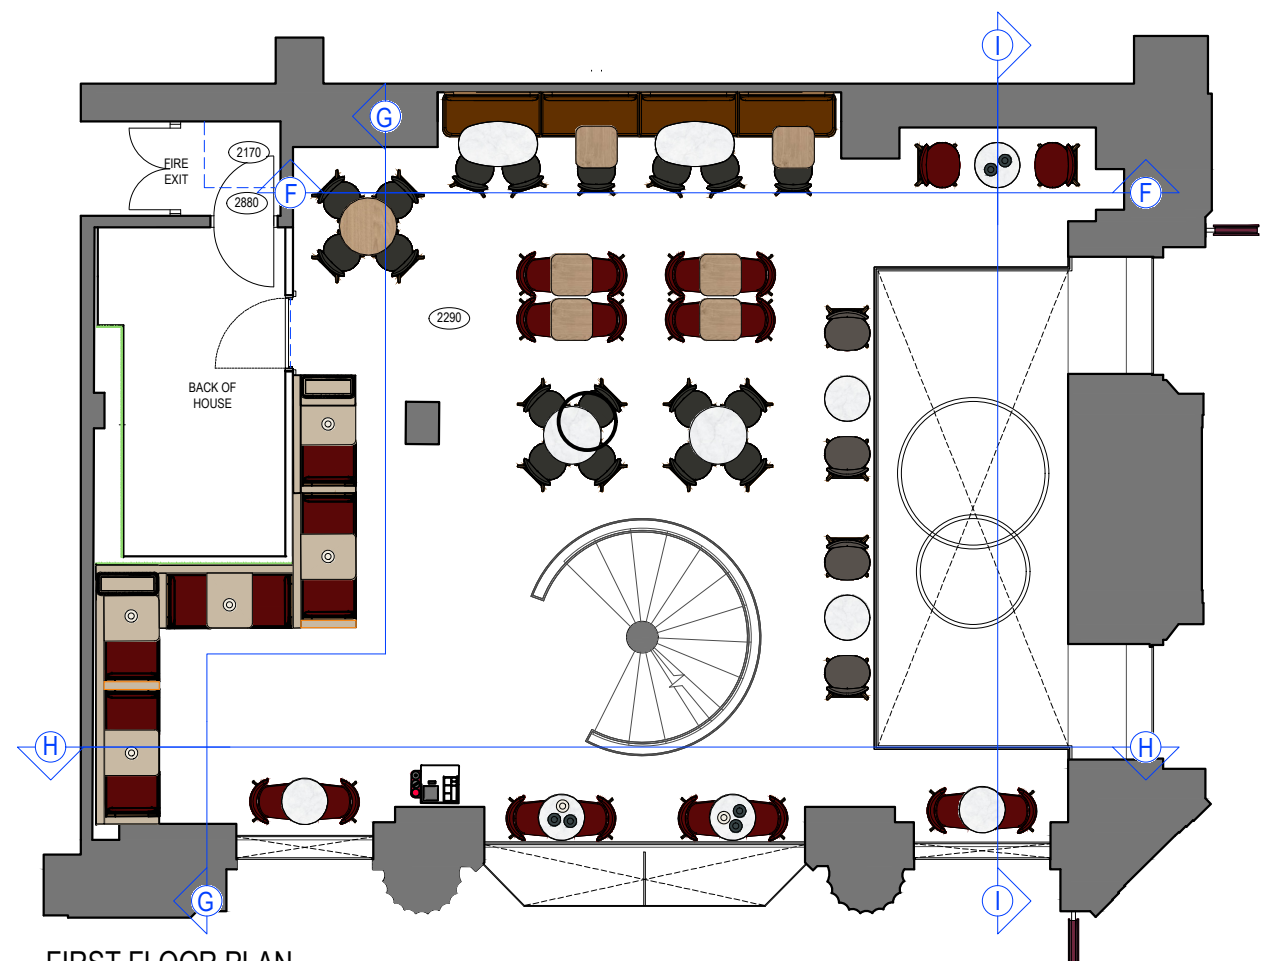
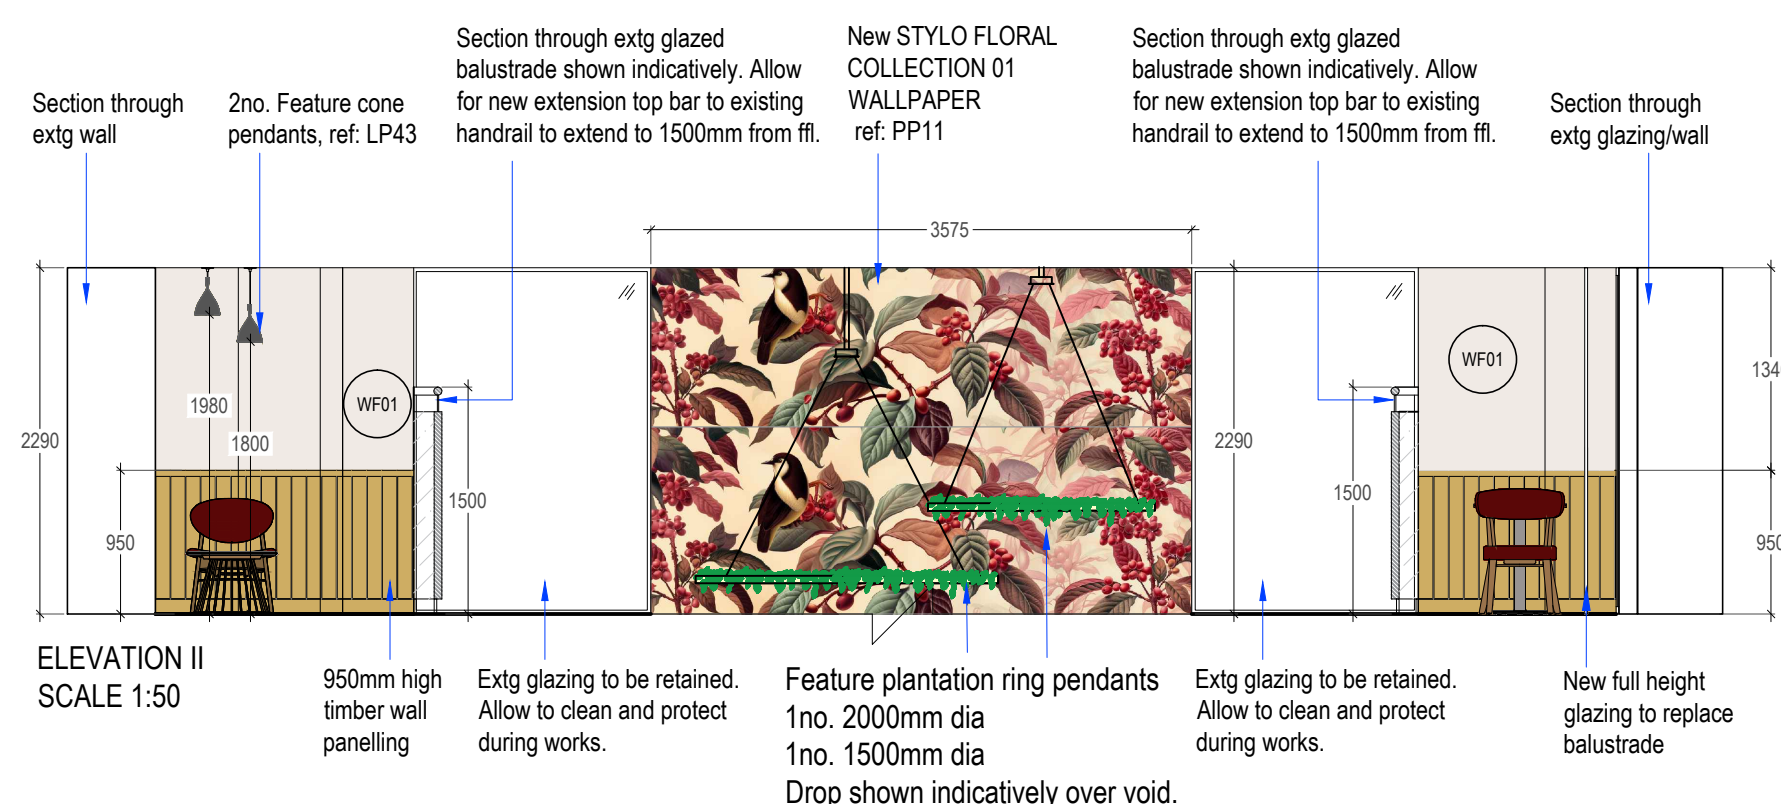
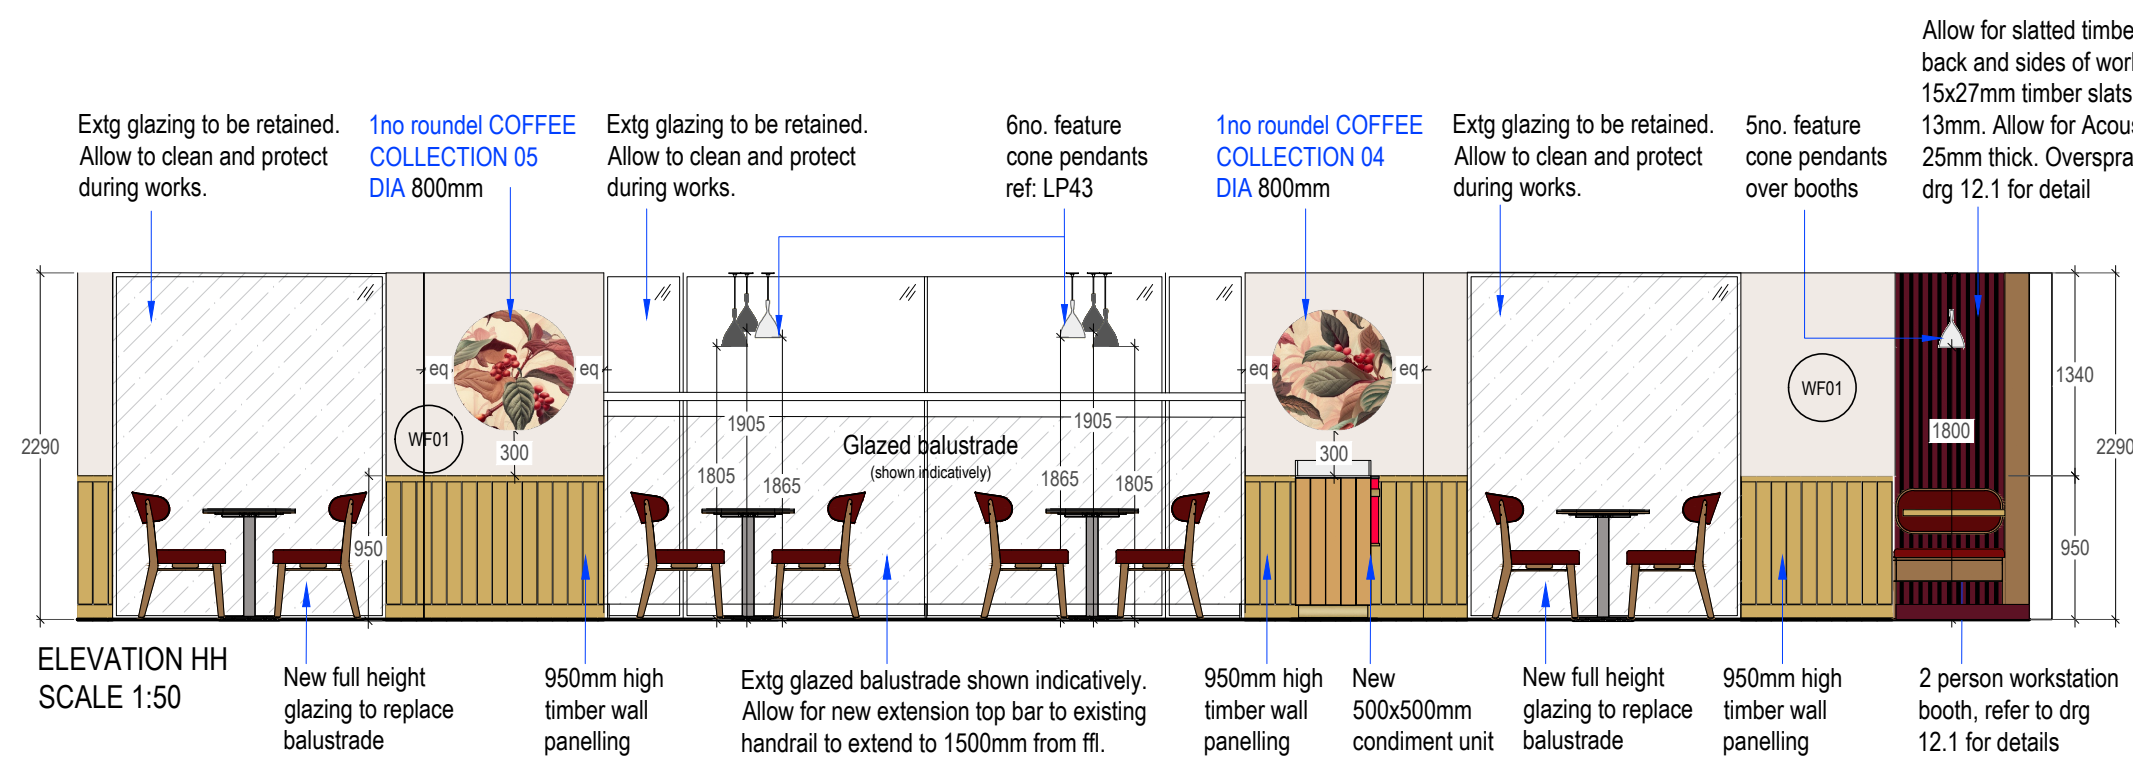
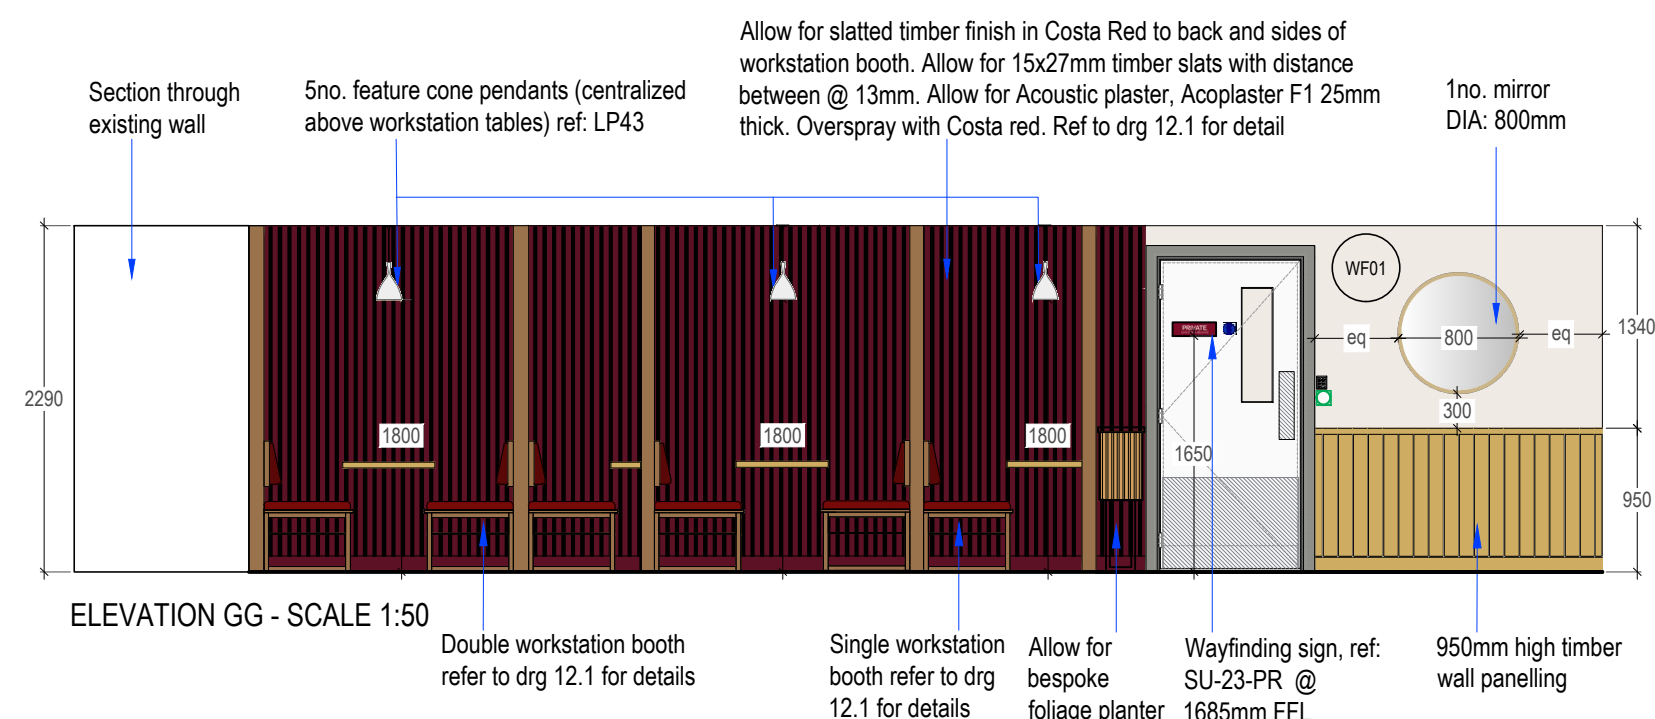




This drawing is the copyright of Street Eite Associates Limited. Do not scale from drawings.
All dimensions and levels to be checked on site prior to commencement of work or manufacture of items.
Notify SEA of any discrepancies. This drawing to be read in conjunction with specifications,
specialist drawings and any bill of quantities. The Contractor is to comply with all relevant
statutory legislation whether or not specifically stated on these drawings.

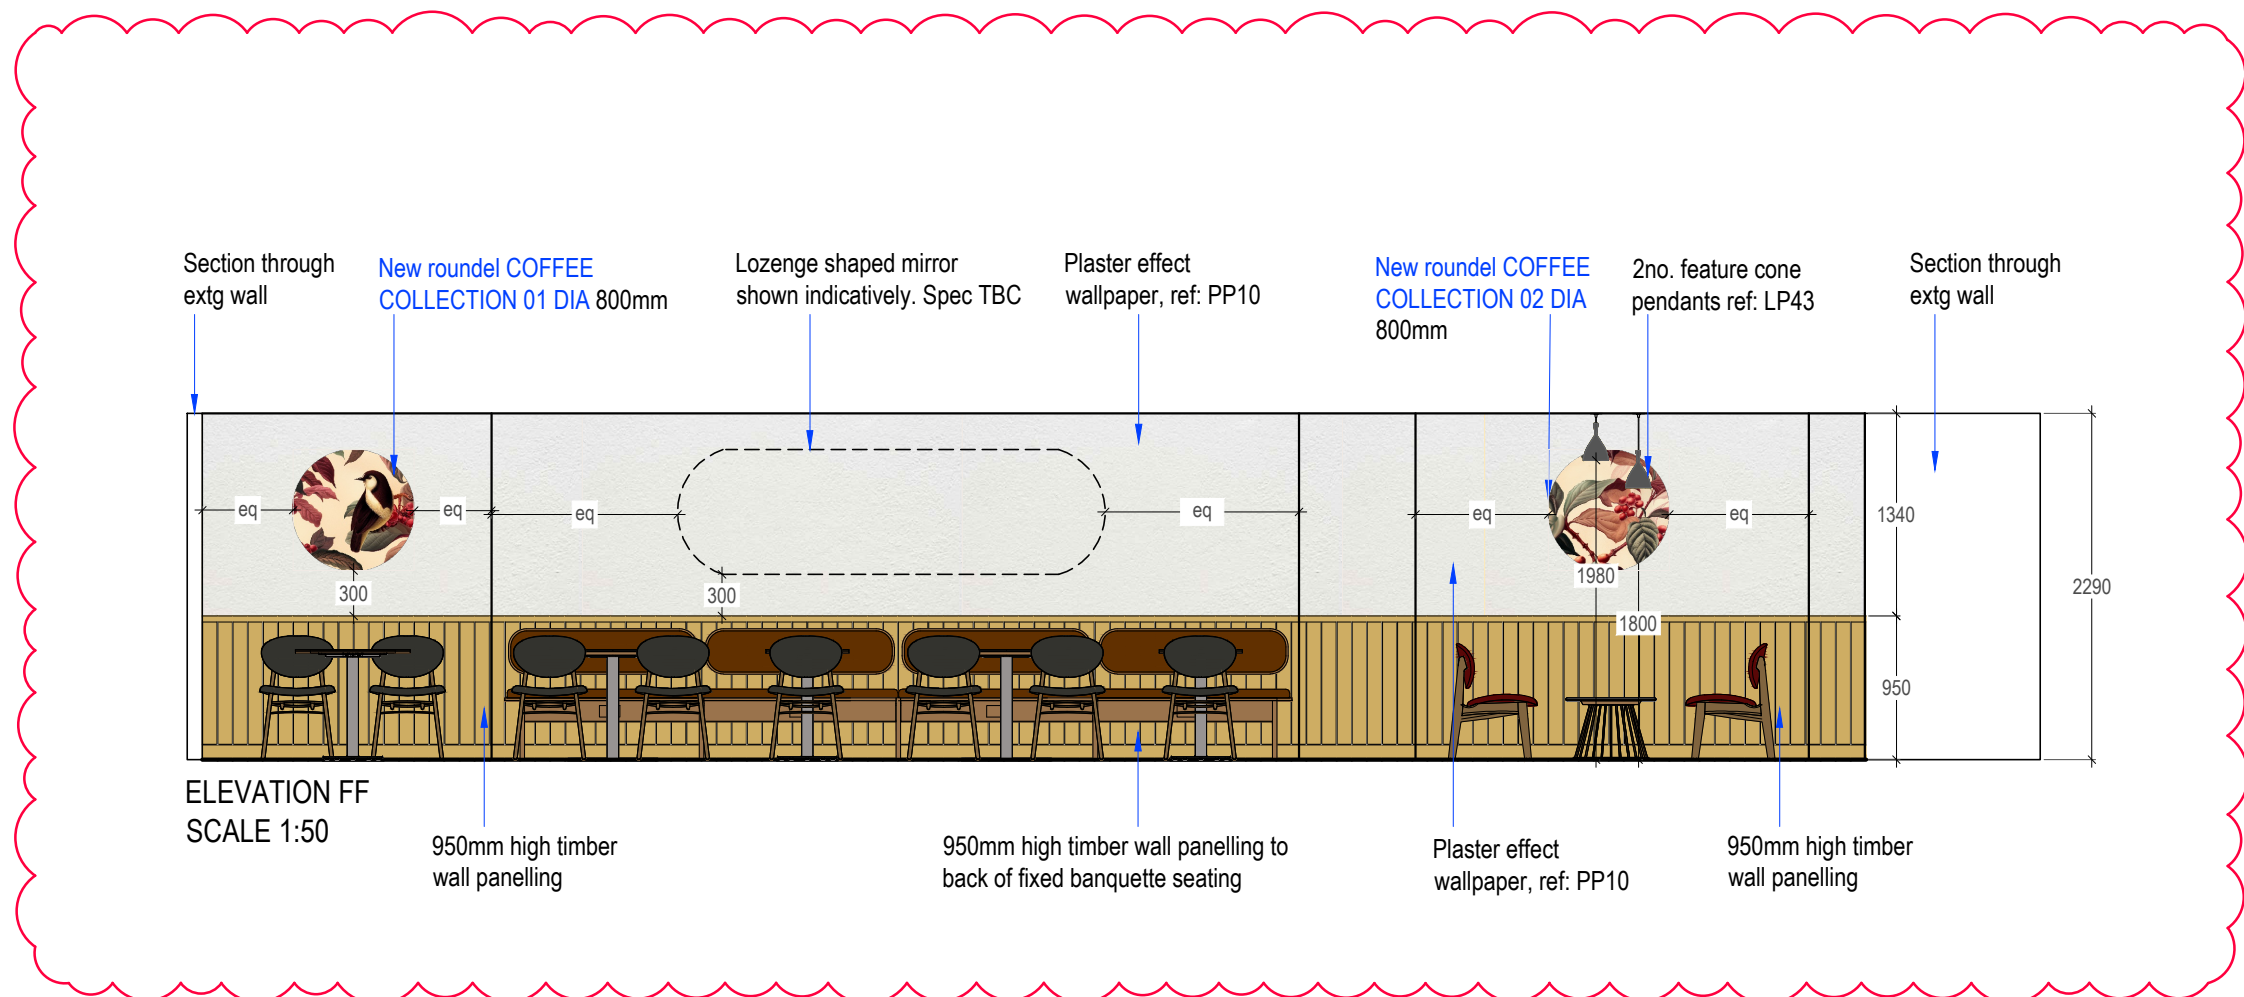

A horizontal scale bar with alternating black and white segments. It is labeled with '0' at the left end, '5M' in the middle, and '10M' at the right end.

WALL FINISH COLOUR REFERENCES		
WF01	DULUX SCUFFSHIELD MATT CAPPUCINO CANDY 6 80YR 83/035	
WF02	DULUX SCUFFSHIELD MATT 54RR 09 / 276 W55 Base 1a Extra Deep Base (RAL 010 30 / 35)	

CEILING FINISH COLOUR REFERENCES		
CF1	DULUX SCUFFSHIELD MATT JASMINE WHITE 0302-Y41R (RAL 9010)	

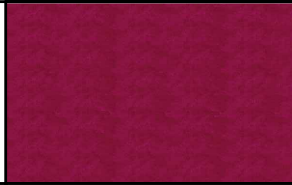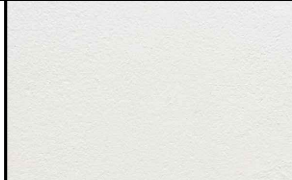WALLPAPER REFERENCES To be installed by main contractor. Supplied by Stylo. Image for reference, final design may differ. Ref PP4	
STYLO FLORAL COLLECTION 01 WALLPAPER	
CRAFTED RED TEXTURED WALLPAPER Ref: PP13	
OFF-WHITE PLASTER EFFECT Ref: PP10	

STANDARD STORE PERMANENT SIGNAGE KIT TO BE PROVIDED BY STYLO		
SU-14-TL	3no	 TOILETS
SU-23-PR Private	3no	PRIVATE (only bears allowed)
SU-18-MS Mind the step	1no	MIND THE STEP ▼
SU-19-TD	3no	⇐ TOILET ⇐
SU-27-TW Careful	1no	CAREFUL Warning: no dangerous items must be left on the floor or on the stairs
SU-28-TN Please use the bins	2no	PLEASE USE THE BINS Please do not flush sanitary products or anything down the toilet. Please always use the bins provided. Thankyou.
SU-25-OO	2no	HMMM... SOMETHINGS NOT RIGHT (We're working on it)
SU-03-TMU	1no	▲ MORE SEATING AND TOILETS UPSTAIRS

STANDARD ELECTRICAL SETTING OUT NOTE
- For Counter electrical setting out, refer to ITAB standard details

	
Client: COSTA COFFEE	
Project: Manchester, Ship Canal House, King St, 98	
Drg title: Proposed Internal Elevations - First Floor	
Scheme: Uplift v3.0	
Scale: 1:50/1:100@A1	Date: 05.09.25
Drg No: 240350/9.1	Rev: A
Drg by: JS	Check: SH
Rev by: A: Updated following design review. JS	05.09.25
SEA Design Group Unit 13D Princes Drive, Kenilworth, Warwickshire CV8 2FD UK Email: office@seadesigngroup.com Telephone: +44 (0)1926 864440	