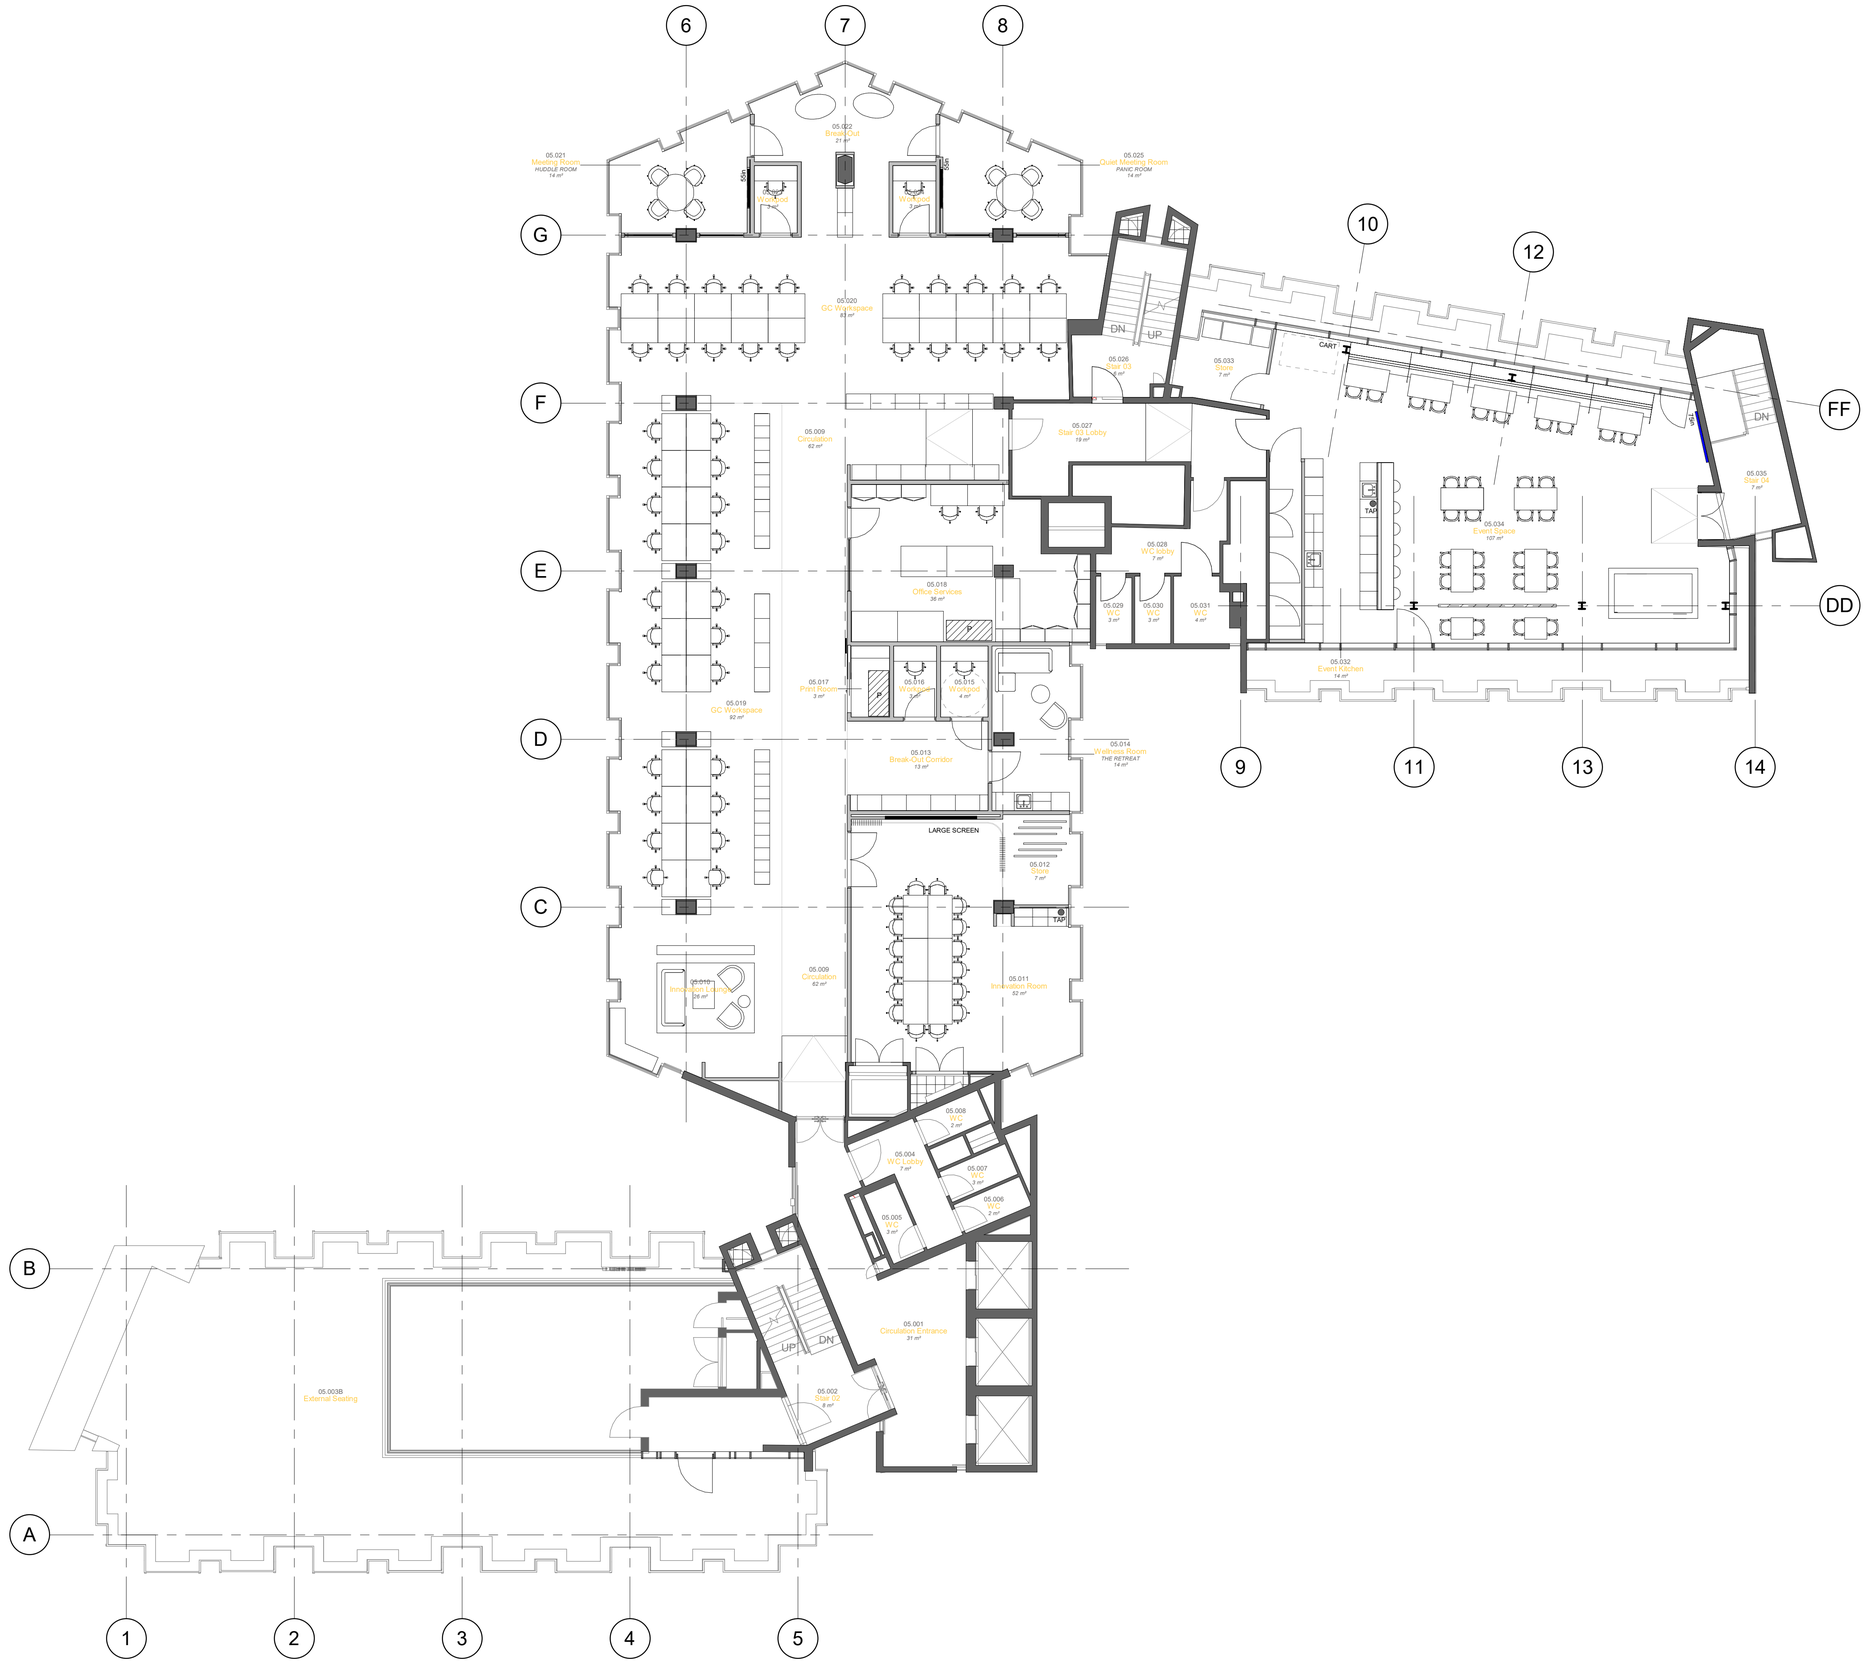


1 5TH FLOOR GA PLAN - FURNITURE PLAN (CLEAN)

1 : 100

0 0.5m 1m 2m 3m 4m

ORIGINAL A1

\Drawing Note

DO NOT SCALE FROM THIS DRAWING. ALL DIMENSIONS TO BE CHECKED ON SITE. (DRAWINGS MAYBE SCALED FOR LOCAL AUTHORITY & PLANNING PURPOSE ONLY)

Copyright Protected: STAMP ARCHITECTS LIMITED
Company Registration No. 12034339

FOR PLANNING

\Site Visit	\Site Visit Date

\Project Notes

EXISTING INFORMATION BASED ON EXISTING CAD BUILDING SURVEY PROVIDED

ALL DIMENSIONS SHOULD BE CHECKED PRIOR TO ANY FABRICATION, MANUFACTURERING OR INSTALLATION

\Consultant	\Consultant Drawing Ref.:

\Rev	\By	\Description	\Date
03	DJ	ISSUED FOR LISTED BUILDING APPLICATION	29/08/25
02	DJ	ISSUED FOR TENDER	04/07/25
01	DJ	FIRST DRAWING ISSUE	19/06/25

STAMP ARCHITECTS

\Project Info

\Site Address: 61 KING STREET, MANCHESTER, GREATER MANCHESTER, M2 4PD

\Client Name: GUNNERCOOKE

\Drawing Info

(PR) 5TH FLOOR - FURNITURE PLAN (CLEAN)

\Drawing Ref

\Date	\Scale	\Sheet Size
29/11/24	1 : 100	A1

\Project No.	\Drawing No.	\Revision
SA_131	(04) 106	03