




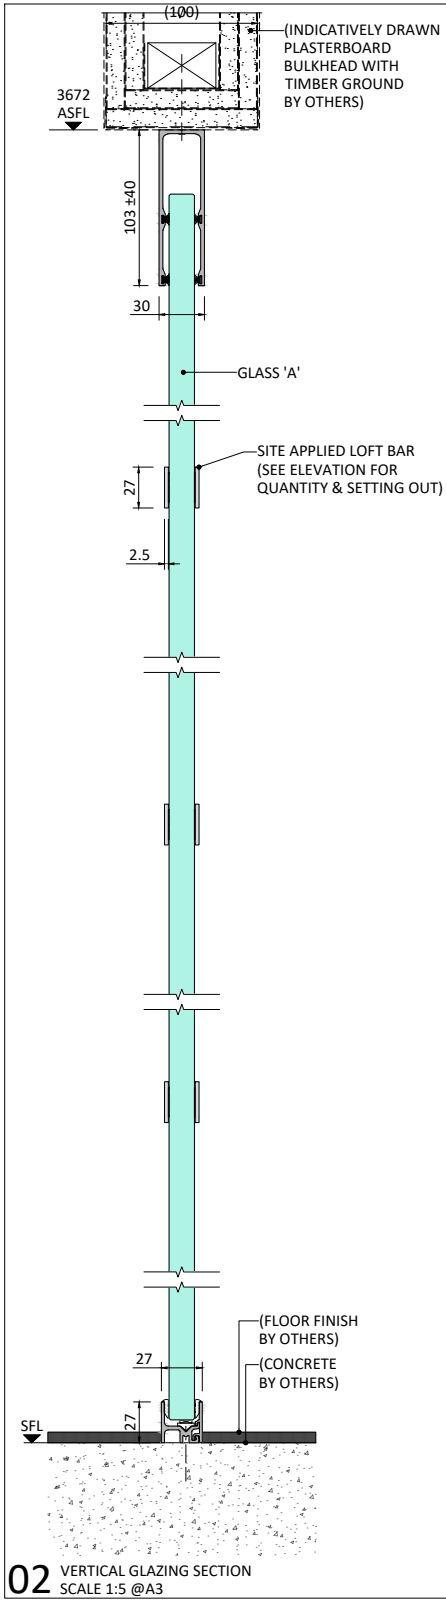


02 VERTICAL GLAZING SECTION
SCALE 1:5 @A3

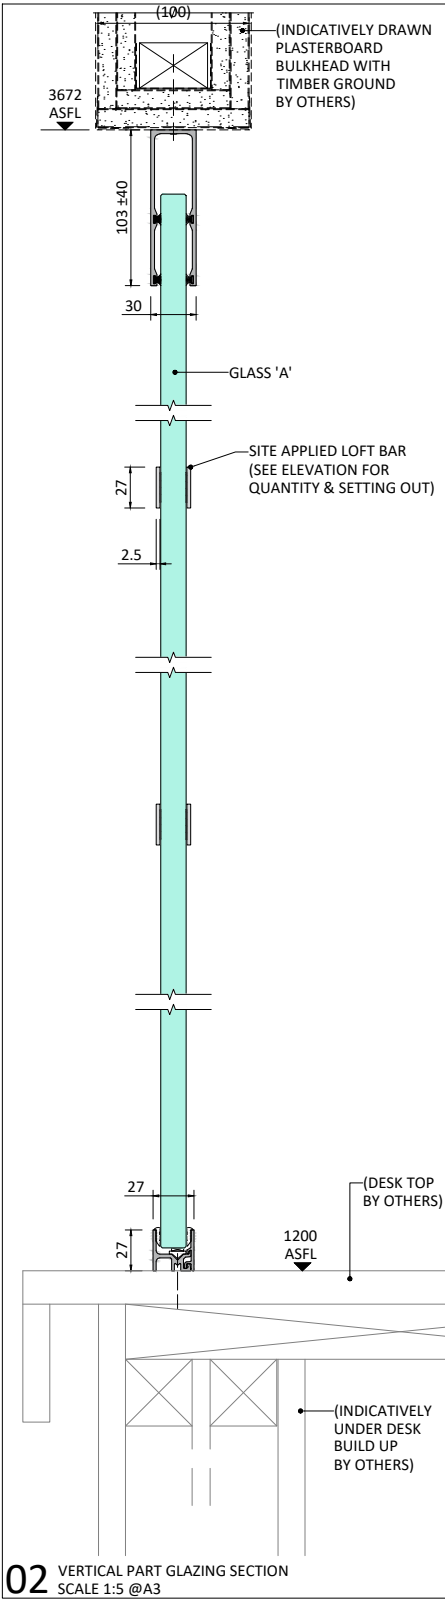


02 VERTICAL PART GLAZING SECTION
SCALE 1:5 @A3

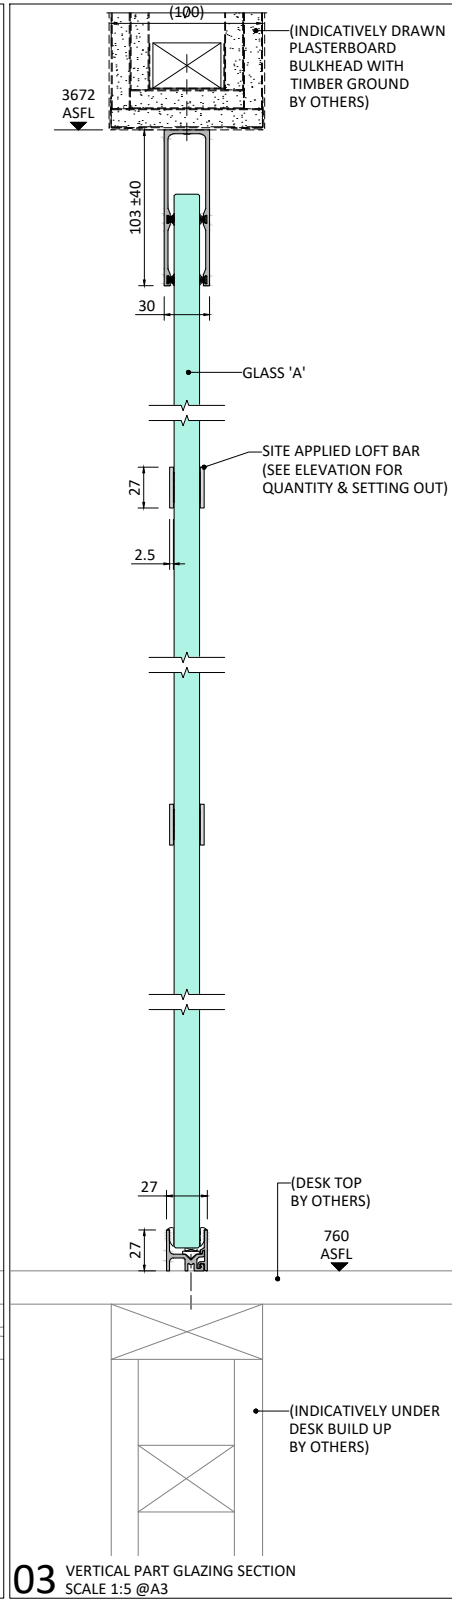


03 VERTICAL PART GLAZING SECTION
SCALE 1:5 @A3

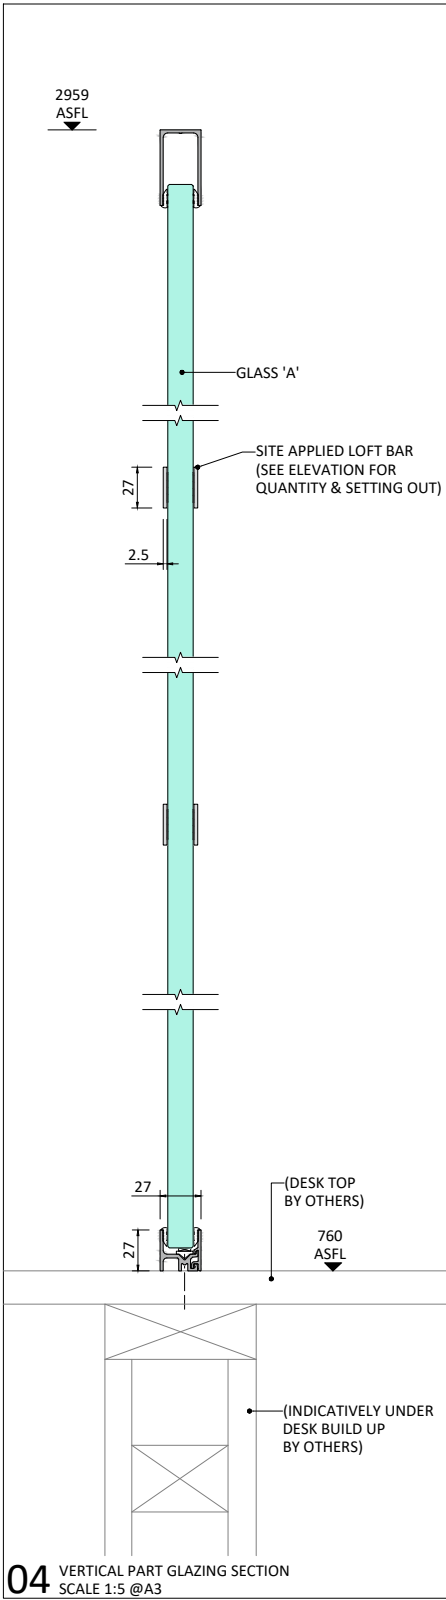


04 VERTICAL PART GLAZING SECTION
SCALE 1:5 @A3

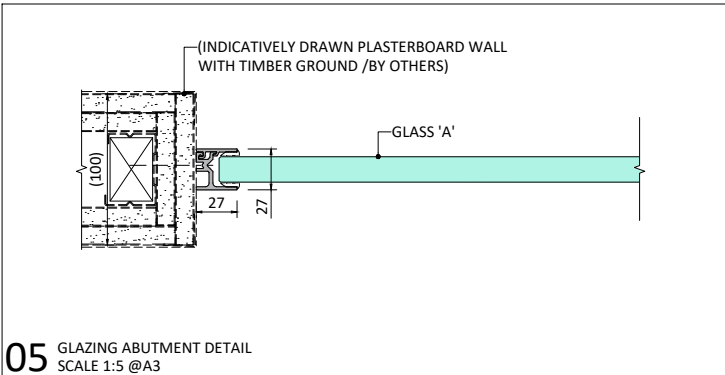


05 GLAZING ABUTMENT DETAIL
SCALE 1:5 @A3

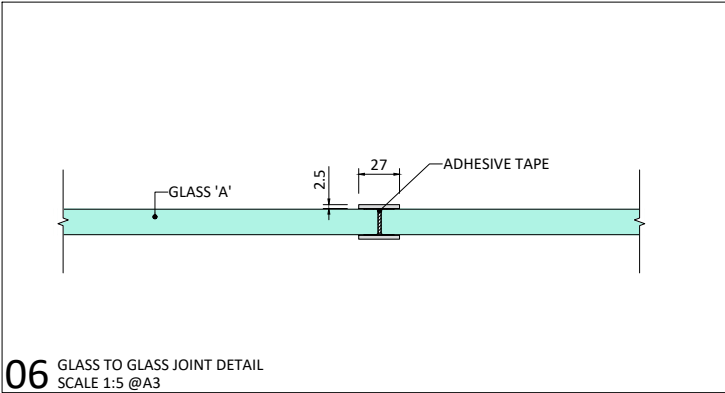

06 GLASS TO GLASS JOINT DETAIL
SCALE 1:5 @A3

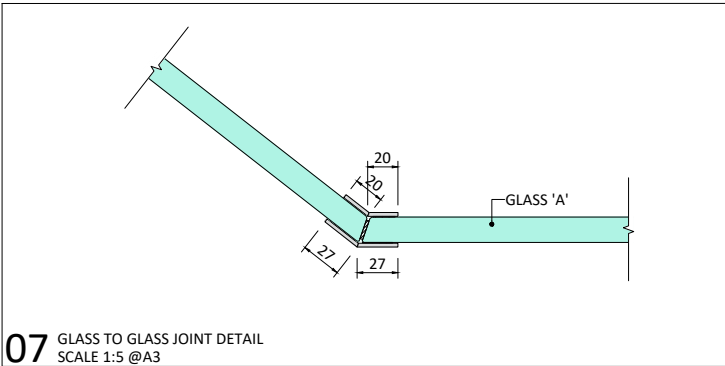

07 GLASS TO GLASS JOINT DETAIL
SCALE 1:5 @A3

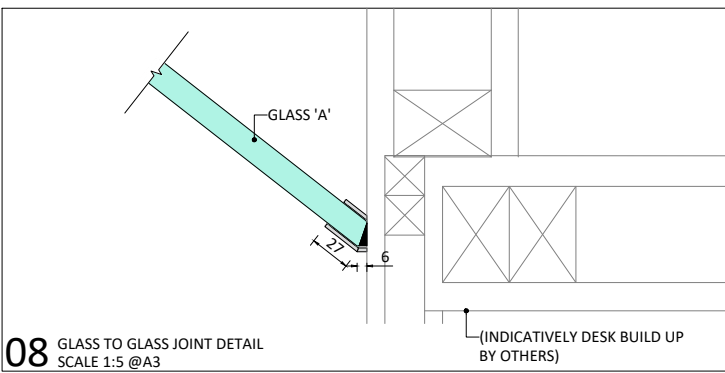

08 GLASS TO GLASS JOINT DETAIL
SCALE 1:5 @A3

CDM RESIDUAL RISKS		
THIS DRAWING HAS BEEN REVIEWED AGAINST CONSTRUCTION DESIGN AND MANAGEMENT REGULATIONS 2015 AND KNOWN SIGNIFICANT RESIDUAL RISKS HAVE BEEN IDENTIFIED BELOW		
IDENTIFIED HAZARDS		
MANUAL HANDLING	CUTS & LACERATIONS	
WORKING AT HEIGHT	FALL FROM HEIGHT	
SYSTEM TYPE(S)		
Pure 20 XL		
SYSTEM SPECIFICATION		
FIRE RATING NIL	LINE LOAD 0.74kN	DEFLECTION ±40
ACOUSTIC RATING (*=THROUGH GLASS ONLY VALUE)		
SCREEN *36RwdB	SINGLE DOOR NOT APPLICABLE	DOUBLE DOORS NOT APPLICABLE
SYSTEM MATERIALS & FINISHES		
MATERIAL	ALUMINIUM	
FINISH	RAL TBC	
GLASS-A	16.8mm ANNEALED ACOUSTIC LAMINATE	
GLASS-B	NOT APPLICABLE	
DOOR SPECIFICATION		
PRODUCT	NOT APPLICABLE	
MATERIAL	NOT APPLICABLE	
GLASS-D	NOT APPLICABLE	
IRONMONGERY - NOTES		
NOT APPLICABLE		
NON FIRE RATED FIXINGS		
FOR FIXING INFORMATION SEE 'TECHNICAL INFORMATION PAGE'.		
REFERENCED ELEVATION DRAWING(S)		
DRAWING NUMBER		REF
OPP30767-PLA-XX-GF-DR-X-0004		01
P01 27/06/25 PRELIMINARY ISSUE TP		
REV.	DATE	COMMENTS
Radii Planet.		
MIDLANDS DIVISION UNIT 3 - MERCIAN PARK FELSPAR ROAD TAMWORTH B77 4DP T. 01827 218 540 E. info@planetmidlands.co.uk W. www.planetpartitioning.co.uk		
CLIENT: JEFFERSON SHEARD ARCHITECT		
PROJECT TITLE: TFGM QUEENS ROAD BUS DEPOT, MANCHESTER		
DRAWING TITLE: GROUND FLOOR OFFICE (GF.14) PURE20XL SYSTEM SECTIONS & DETAILS		
DRAWN TP	CHECKED BB	RPG REF OPP30767
DRAWING NUMBER		STATUS REV
OPP30767-PLA-XX-GF-DR-X-0005		P01