


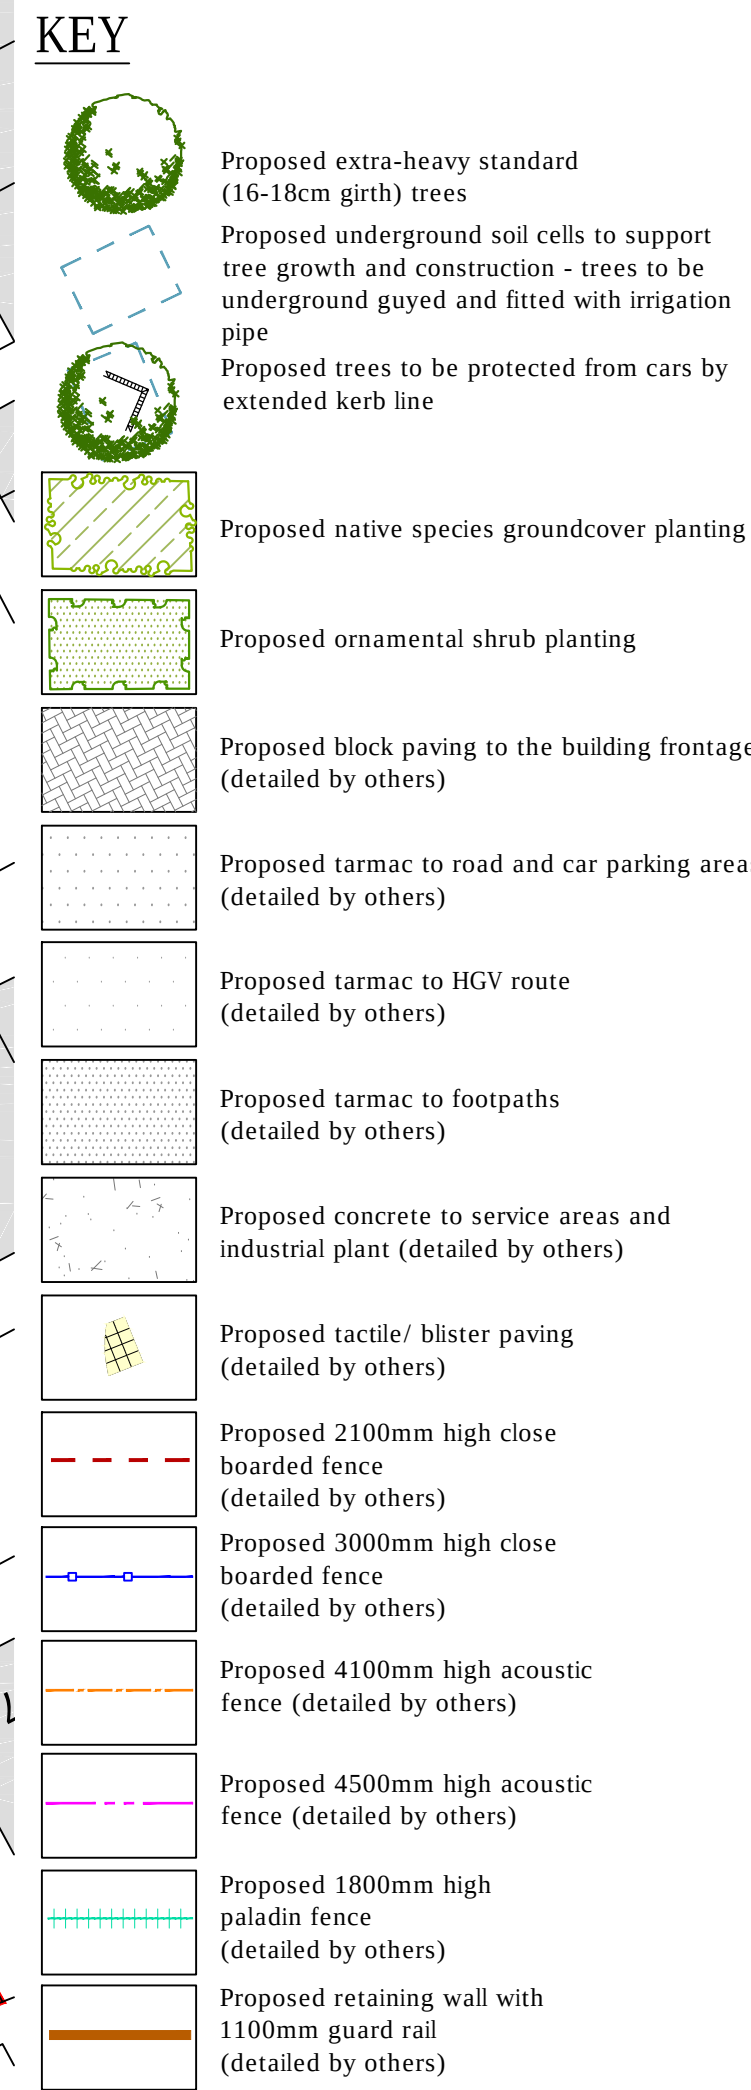

Existing vegetation to be retained on site shall be protected where necessary during works by 2300mm high mesh panel fencing secured to a scaffold tubing framework with fluorescent tape to the top rail. Protective fencing shall be erected on the canopy drip line wherever possible. Laminated, waterproof A4 signs shall be fixed to the fence posts at 10m intervals bearing the words 'PROTECTED TREE ZONE - NO STORAGE OR OPERATIONS WITHIN FENCED AREA'.

Tracking of machinery, storage of chemicals and building materials shall not be permitted within the protected area. Leaks or spills should be removed immediately and the contaminated soil replaced. No bonfires shall be lit within 5m of the canopy spread. Any excavation work beneath the canopy spread shall be carried out by hand.

All works affecting trees within the development shall be subject to BS 5837:2015.

RAIN GARDEN MIX SCHEDULE					
Nr	Name	Height/cm	Age	Root	Pot/L
15	Carex elata 'Aurea'			C	1-2L
16	Clethra alnifolia 'Pink Spires'	50-60cm		C	
23	Cornus alba 'Ivory Halo'	60-80cm	2x	C	2L
11	Hosta sieboldiana			C	1-2L
15	Ligularia veitchiana			C	1-2L
15	Monarda didyma			C	1-2L
23	Panicum virgatum 'Rubrum'			C	1-2L
15	Salix lanata	25-30cm		C	2L
19	Solidago 'Golden Shower'			C	1-2L

All plant material shall conform to BS3936 Parts 1 and 4 and BS 4428. Plants shall be planted into 450mm good quality topsoil incorporating organic compost and slow release fertiliser. All plant material shall comply with BS3882, 1994. Organic matter to be proprietary shrub planting compost, or approved compost derived from recycled organic matter. Slow release fertiliser to be 'Enmag' or similar.

Rev.F: Clarification of kerb line to car park trees (SF)	July 25
Rev.E: Increase in proposed tree numbers (SF)	June 25
Rev.D: Updated to site layout P402E (SF)	March 25
Rev.C: Updated to site layout P402C (SF)	Jan. 25
Rev.B: Updated to site layout P402B (SF)	Nov. 24
Rev.A: Updated to site layout P410C and addition of rain garden (SF)	Nov. 24

ORNAMENTAL PLANTING SCHEDULE				
Shrub				
Nr	Name	Ht in cm	Pot(L)	Density
12	<i>Berberis thunbergii</i> 'Atropurpurea Nana'	20-25cm	3L	5.00
112	<i>Choisya ternata</i> 'Sundance'	30-40cm	3L	5.00
74	<i>Cistus corbariensis</i>	30-40cm	3L	5.00
149	<i>Escallonia</i> 'Red Elf'	30-40cm	3L	5.00
184	<i>Eunonymus fortunei</i> 'Emerald Gaiety'	20-30cm(D)	3L	5.00
28	<i>Hebe albanica</i> 'Red Edge'	20-25cm	3L	5.00
86	<i>Hebe</i> 'White Gem'	30-40cm	3L	5.00
31	<i>Hebe</i> 'Youngii'	30-40cm	3L	5.00
37	<i>Hypericum calycinum</i>	15-20cm	2L	5.00
76	<i>Lavandula angustifolia</i> 'Hidcote'	20-25cm	3L	5.00
144	<i>Lonicera nitida</i> 'Lemon Yellow'	30-40cm	3L	5.00
74	<i>Mahonia aquifolium</i> 'Apollo'	30-40cm	3L	5.00
130	<i>Pachysandra terminalis</i> 'Variegata'	10-15cm	3L	5.00
98	<i>Potentilla fruticosa</i> 'Sunset'	20-30cm(D)	3L	5.00
91	<i>Prunus laurocerasus</i> 'Otto Luyken'	30-40cm	3L	5.00
101	<i>Viburnum davidii</i>	20-25cm	3L	5.00
86	<i>Weigela florida</i> 'Follis Purpureis'	30-40cm	3L	5.00

		NUMBERS REQUIRED
SPECIES	Ht in m	4.5-6.25
	Girth in cm	16-18
<i>Acer campestre</i> 'Elsrijk' (AcE)		4
<i>Betula utilis</i> var. <i>jacquemonti</i> (Bu)		6
<i>Carpinus betulus</i> (Cb)		2
<i>Pyrus calleryana</i> 'Chanticleer' (PcC)		3
<i>Sorbus aucuparia</i> 'Aspenifolia' (Saa)		3

Trees in planting beds shall be planted into pits of an appropriate size to accommodate the root system without restriction, backfilled with a 3:1 topsoil:compost mixture and shall be secured to 75mm diameter machine rounded stakes using a double stake and cross bar with tree tie and spacer. Finished height of stakes shall not exceed one third height of staked tree above ground. Trees planted in car park areas will be planted into engineered tree pits with underground guying, irrigation pipe and tree cells. See separate drawing for more information.

NATIVE GROUND COVER MIX SCHEDULE				
Nr	Name	Height/cm	Root	Pot/L
56	<i>Allium ursinum</i>		C	
56	<i>Anemone nemorosa</i>			
168	<i>Hedera helix</i>	40-60cm	C	2L
112	<i>Lonicera periclymenum</i> 'Belgica'	60-80cm	C	2L
112	<i>Rubus fruticosus</i>	40-60cm	B	
56	<i>Vinca minor</i>	10-15cm	C	2L

All plant material shall conform to BS3936 Parts 1 and 4 and BS 4428. Plants shall be planted into 450mm good quality topsoil incorporating organic compost and slow release fertiliser. All plant material shall comply with BS3882, 1994. Organic matter to be proprietary shrub planting compost, or approved compost derived from recycled organic material. Slow release fertiliser to be 'Enmag' or similar.

Sue Farmer BA MALD MLI Landscape Architect fdalandscape Westleigh Hall Wakefield Road Denby Dale Huddersfield HD8 8QJ telephone 01484 861611 fax 01484 861616 isdn 01484 866900 email info@fdalandscape.co.uk www.fdalandscape.co.uk	client Lidl GB		
	project Proposed Retail Store		
	WILMSLOW ROAD, RUSHOLME		
	drawing title LANDSCAPE DETAILS		
scale 1:250 @A1	date Sep 24	drawn by MBN	drawing no R/2801/1F