





PART ELEVATION

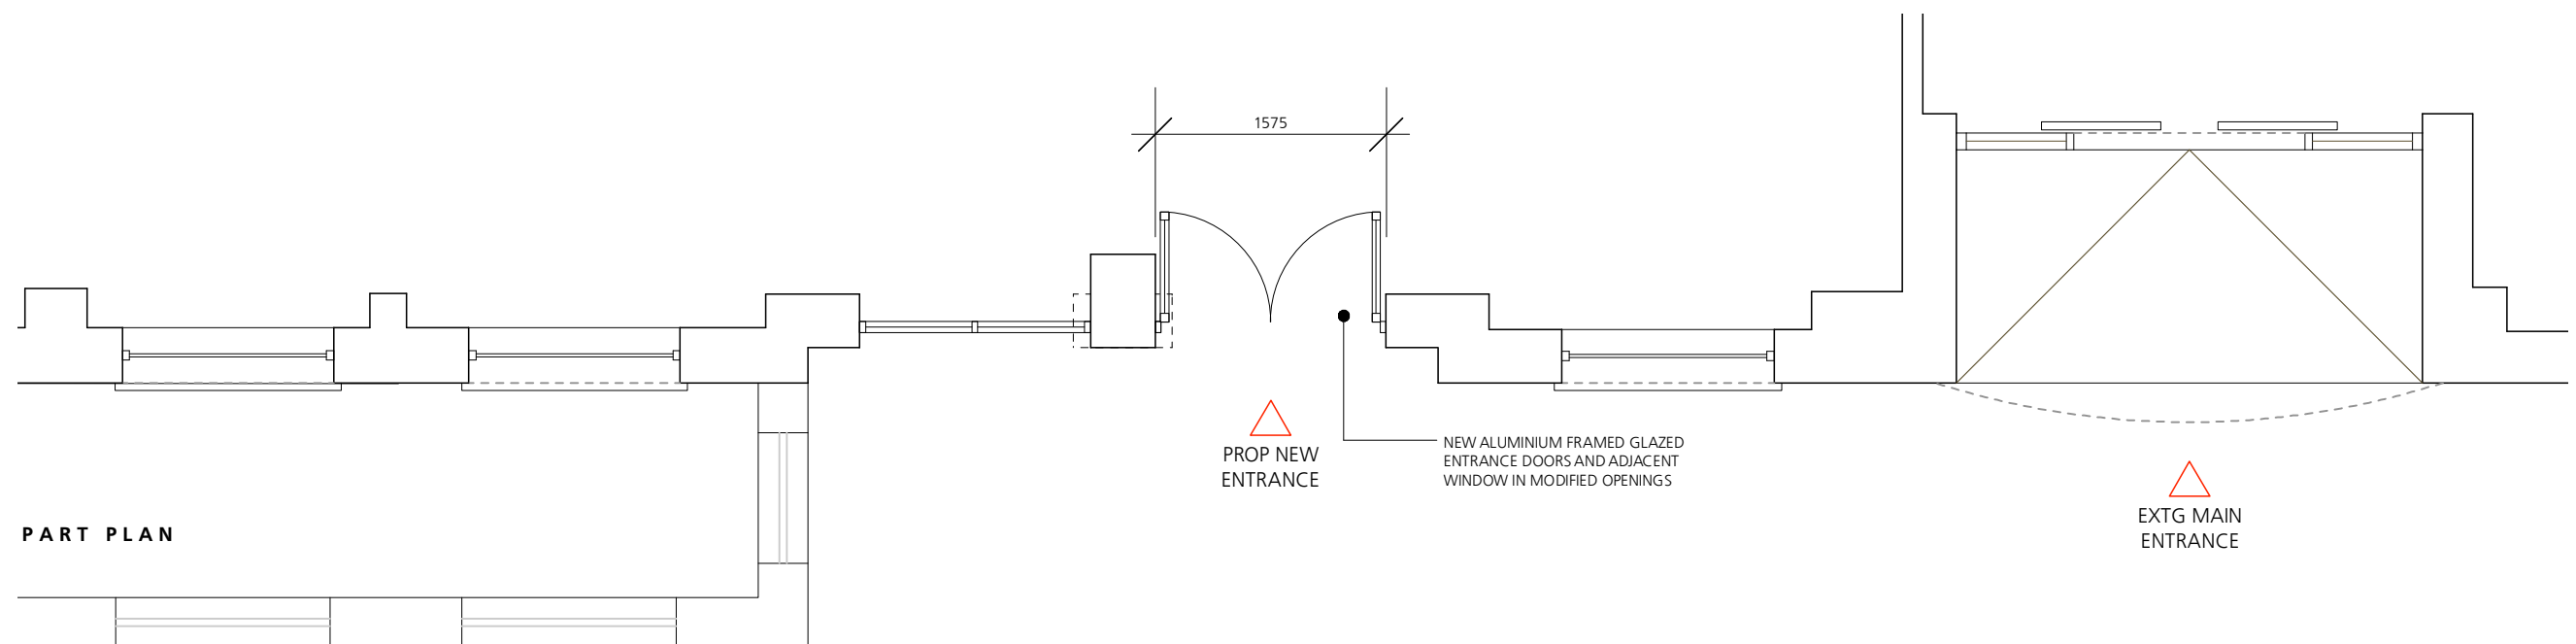

PART PLAN

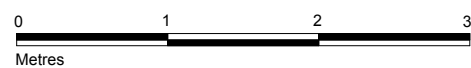

Jonathan Davidson Architects

Architecture & Industrial Design
47 Hilton Street
MANCHESTER
M1 2EF
t: 0161 711 0835
e: inbox@jddavidsonarchitects.com
w: www.jddavidsonarchitects.com

Client Workspace Design & Build

Project **1-5 St James Square
Manchester M2 6DN**

Scale 1:50 @ A1 / 1:100 @ A3

Date Aug 2025

Document **Proposed New Entrance
Proposed Works**

Status For information

Doc Ref	392	PD	1004	-
---------	-----	----	------	---