



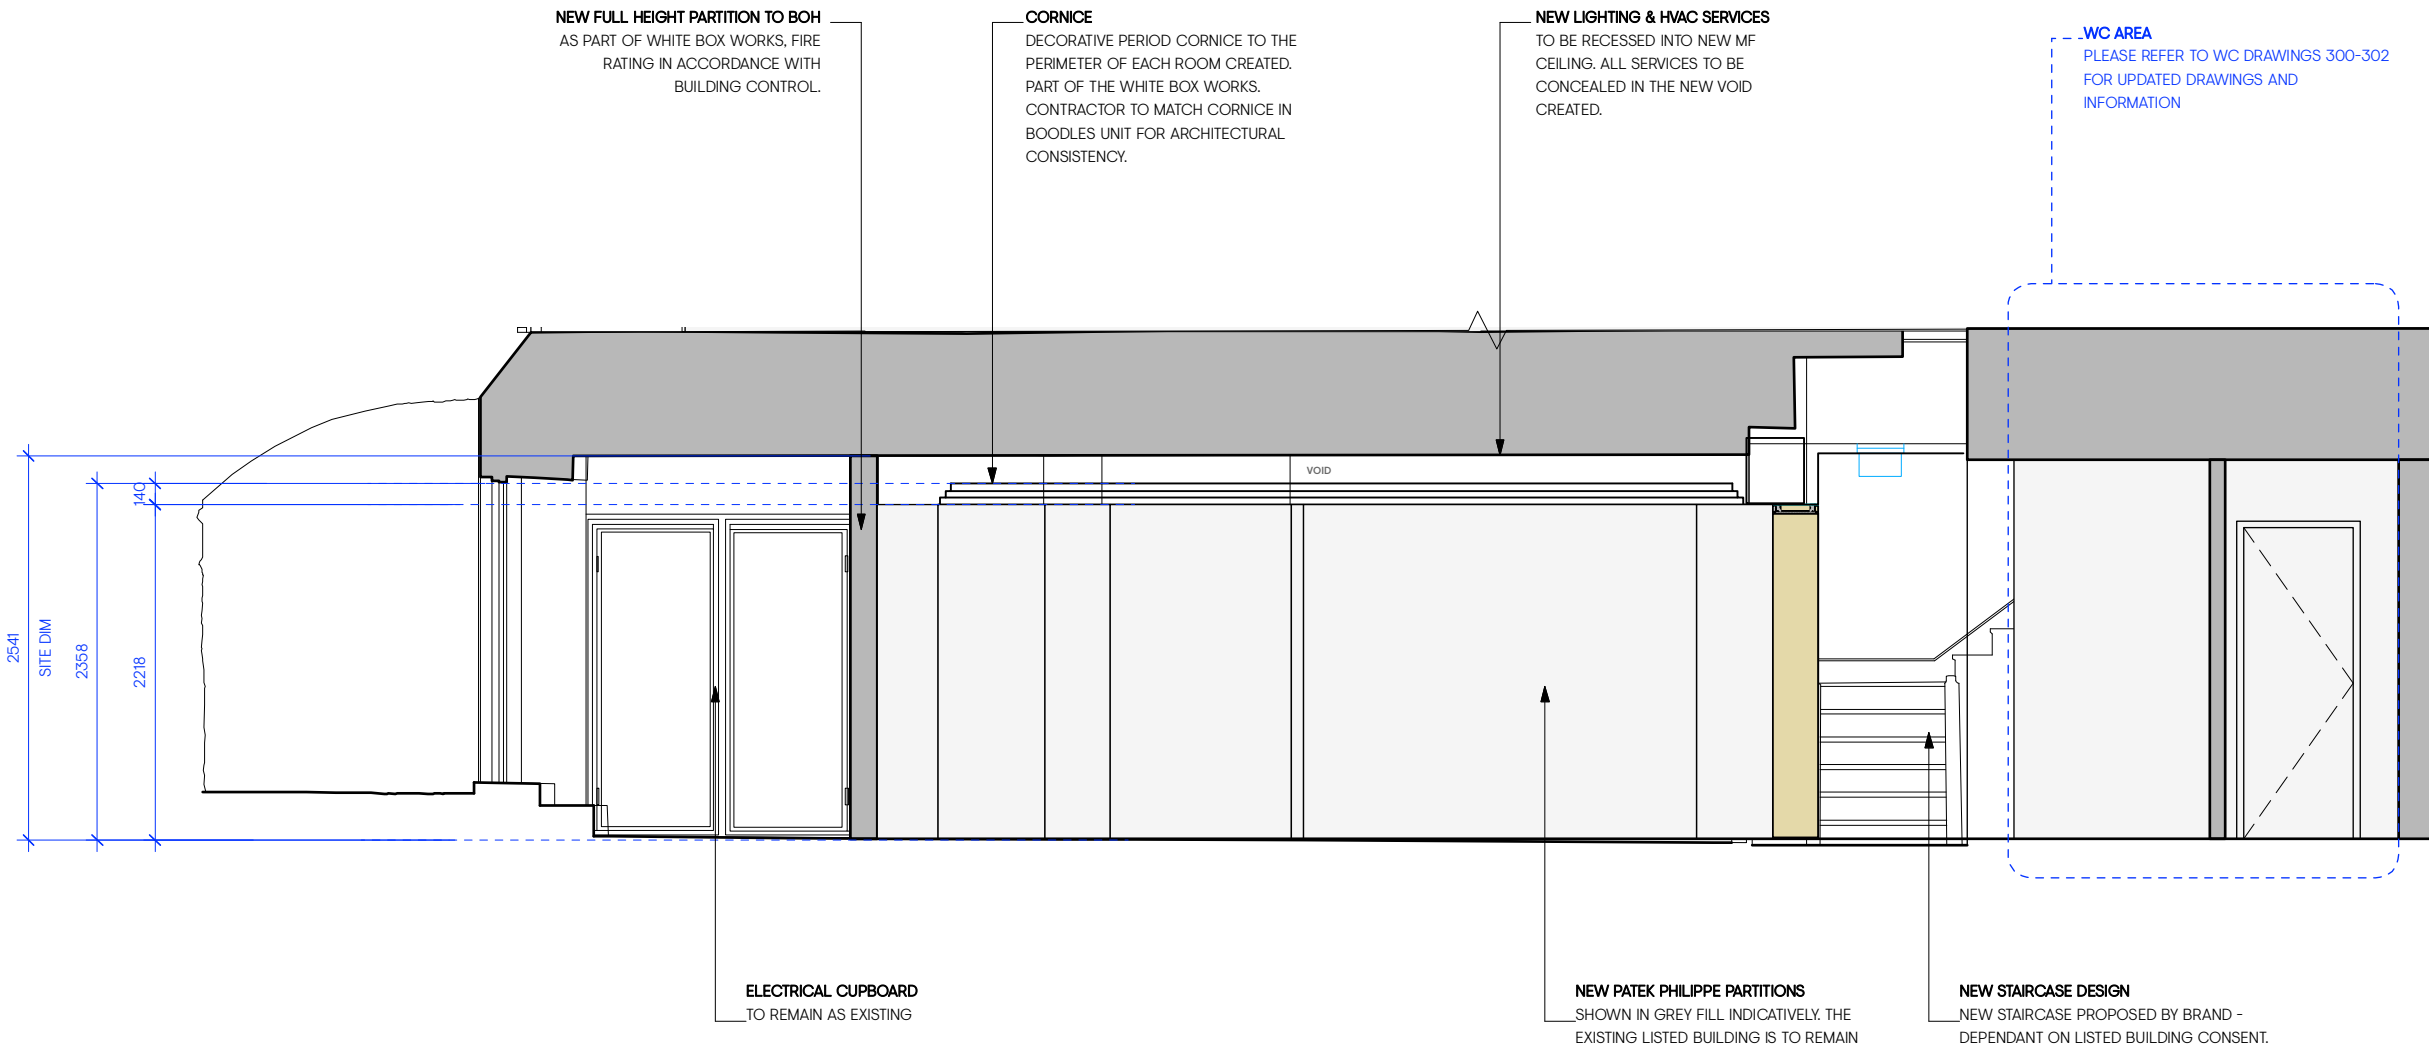

1 ELEVATION A
SCALE 1:50

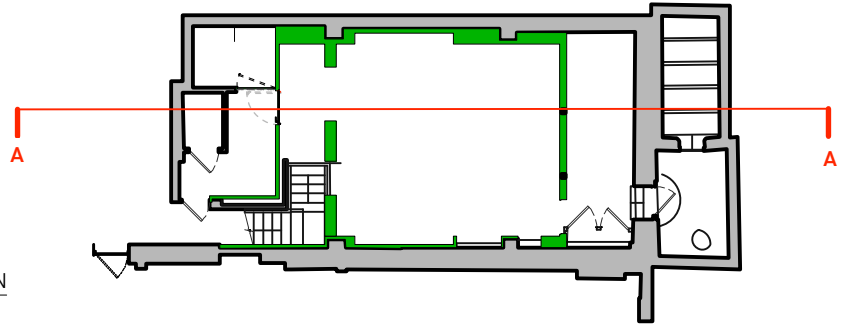

2 REFERENCE PLAN
SCALE 1:200

gpstudio

6 BLUE LION PLACE, 237 LONG LANE, LONDON SE1 4PU

T +44 (0) 02 1620 1100
www.gpstudio.uk.com

© gpstudio 2025

Disclaimer

This drawing is the property of gpstudio. Copyright is reserved by them and the drawing is issued on the condition that it is not copied, reproduced or disclosed to any unauthorised person, wholly or in part, without the consent in writing of gpstudio. Do not scale from this drawing. All dimensions to be verified prior to manufacture and construction. Any discrepancies to be reported immediately.

PRELIMINARY

© gpstudio 2025 All rights reserved

NOTES:
DIMENSIONS ARE INDICATIVE ONLY. ALL
DIMENSIONS TO BE CONFIRMED ON SITE.



SCALE 1:50

Revisions

Client BOODLES
Project MANCHESTER
Site address 13-15 King St, Manchester M2
6AW

Date 11.02.2025
Scale 1:50

Drawing title
**PROPOSED WHITE BOX -
BF ELEVATIONS A**

Project number Drawing number

1173 213LBC

A3