


Location Plan

Site Address: Whalley Range Cricket And Lawn Tennis Club, Kingsbrook Road, Manchester, M16 8NR

Date Produced: 01-Oct-2025

Scale: 1:1250 @A3

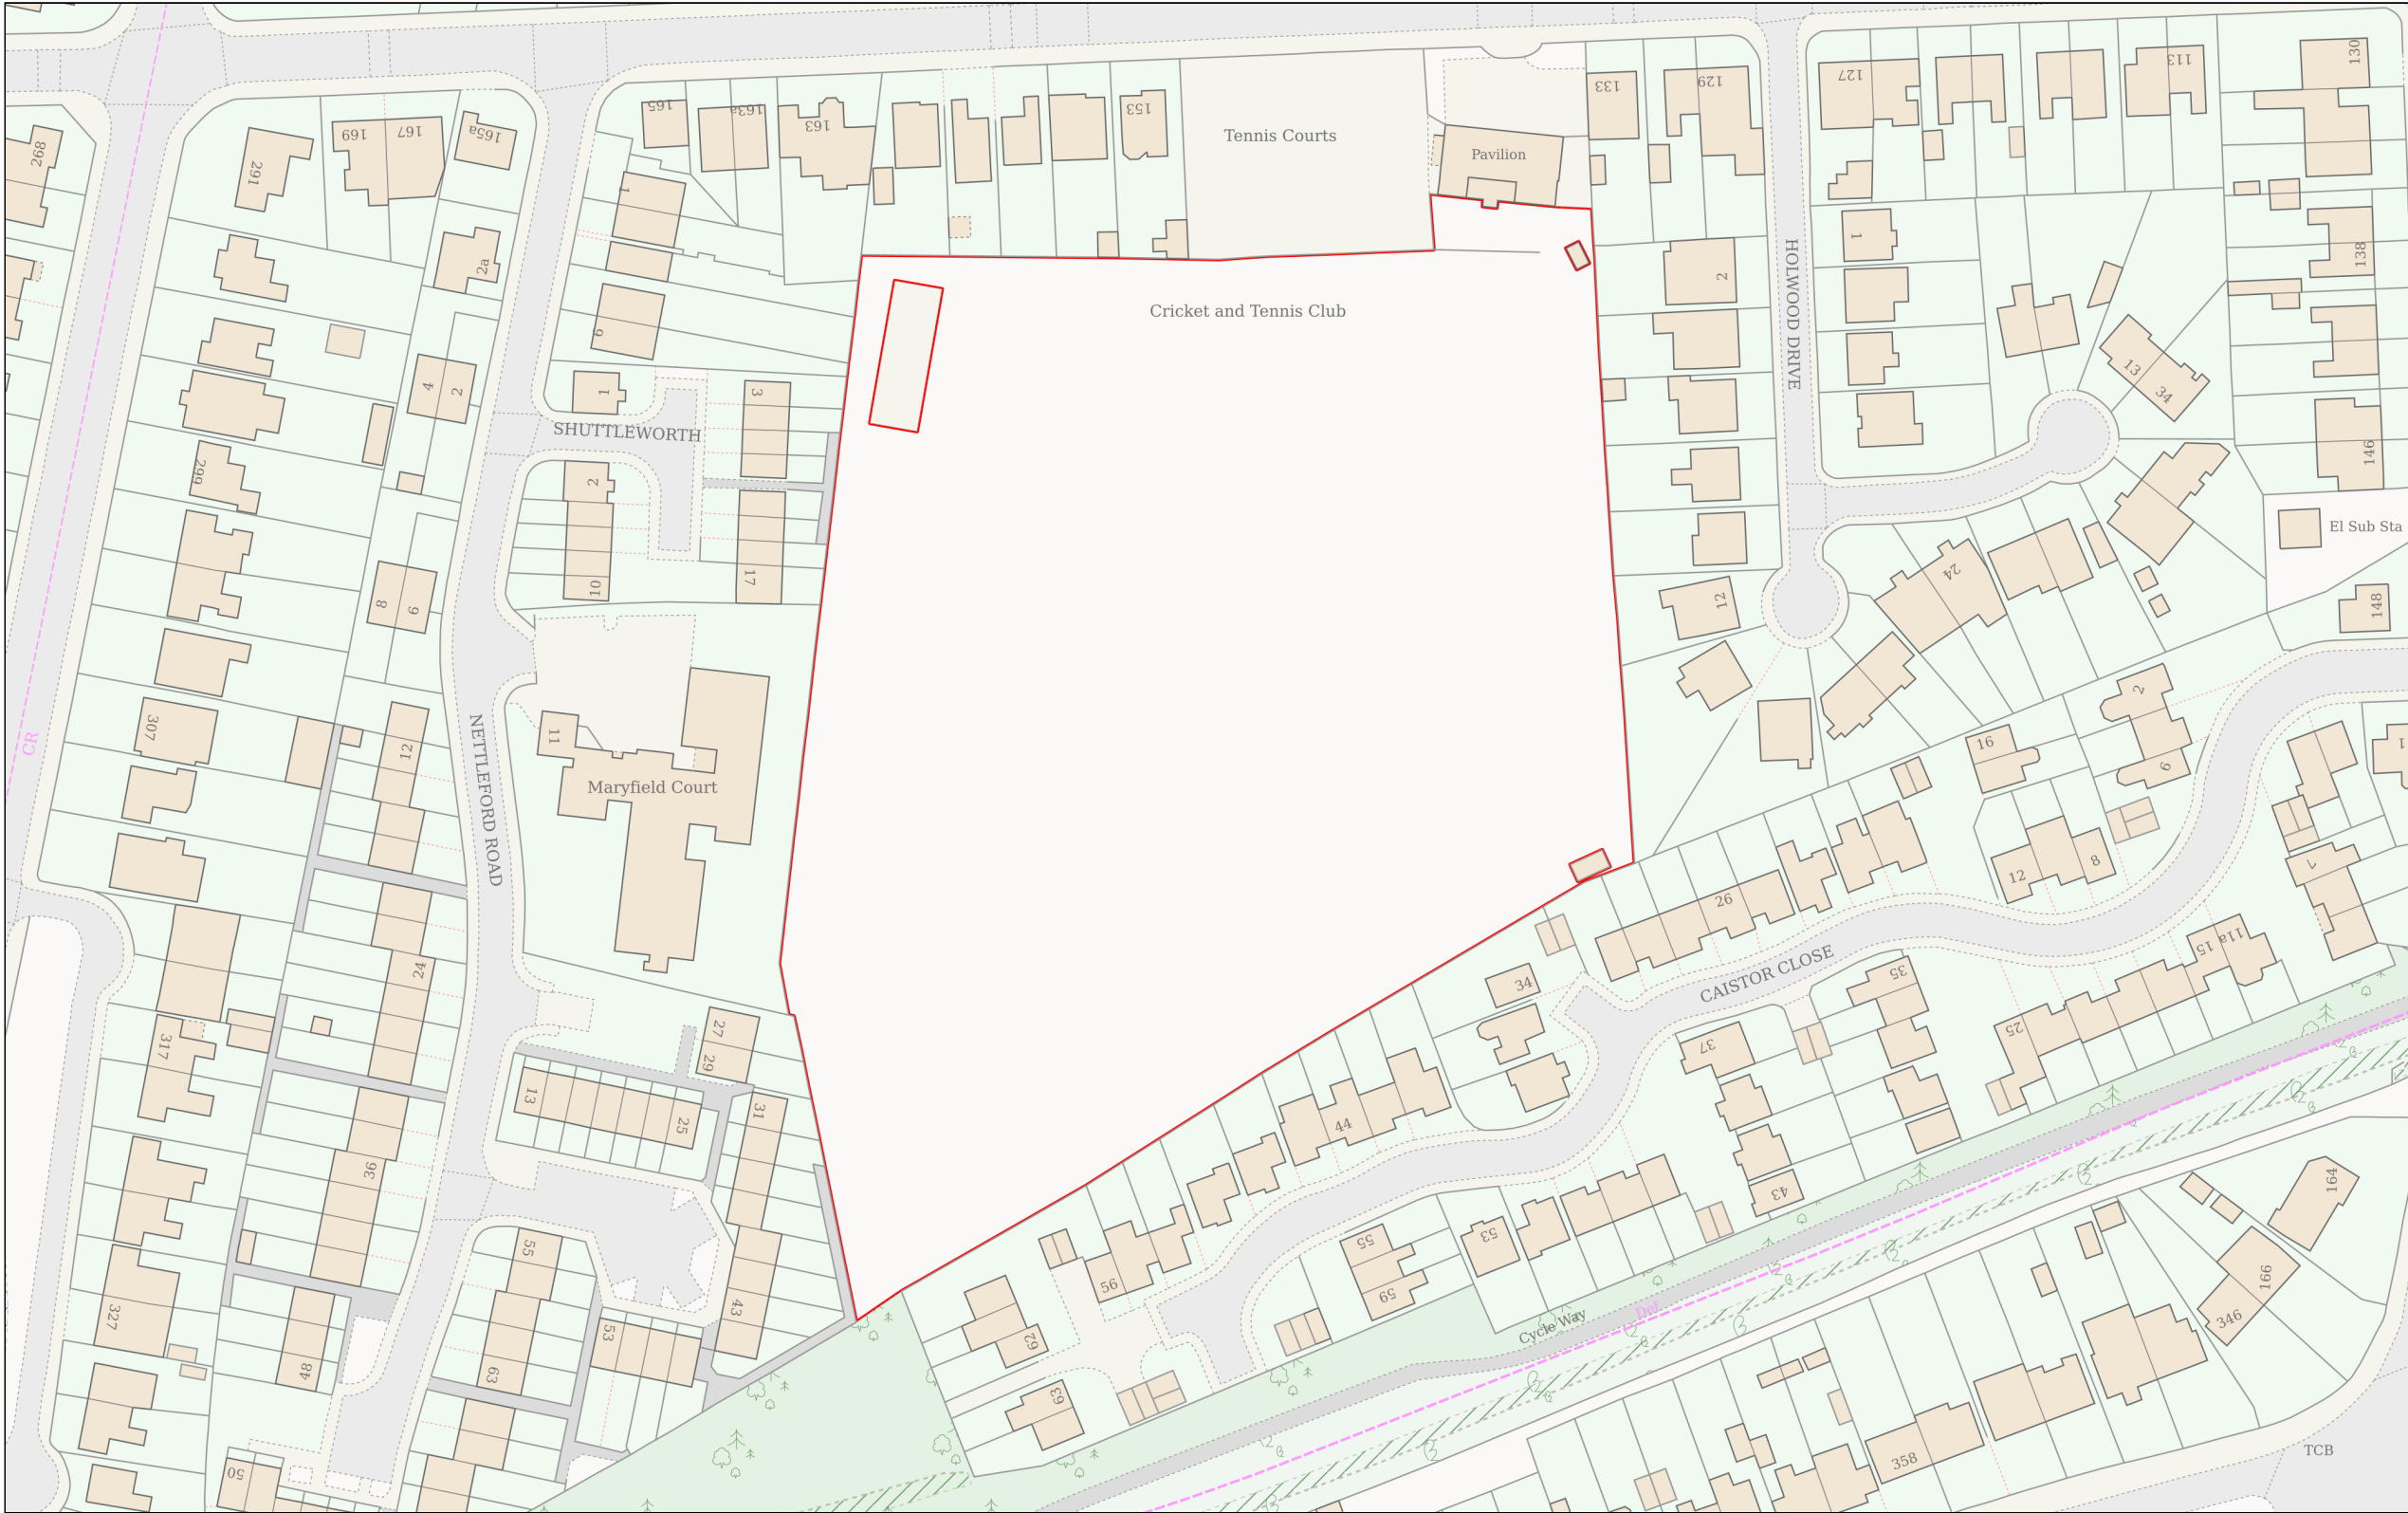

Planning Portal Reference: PP-14376169v1

