

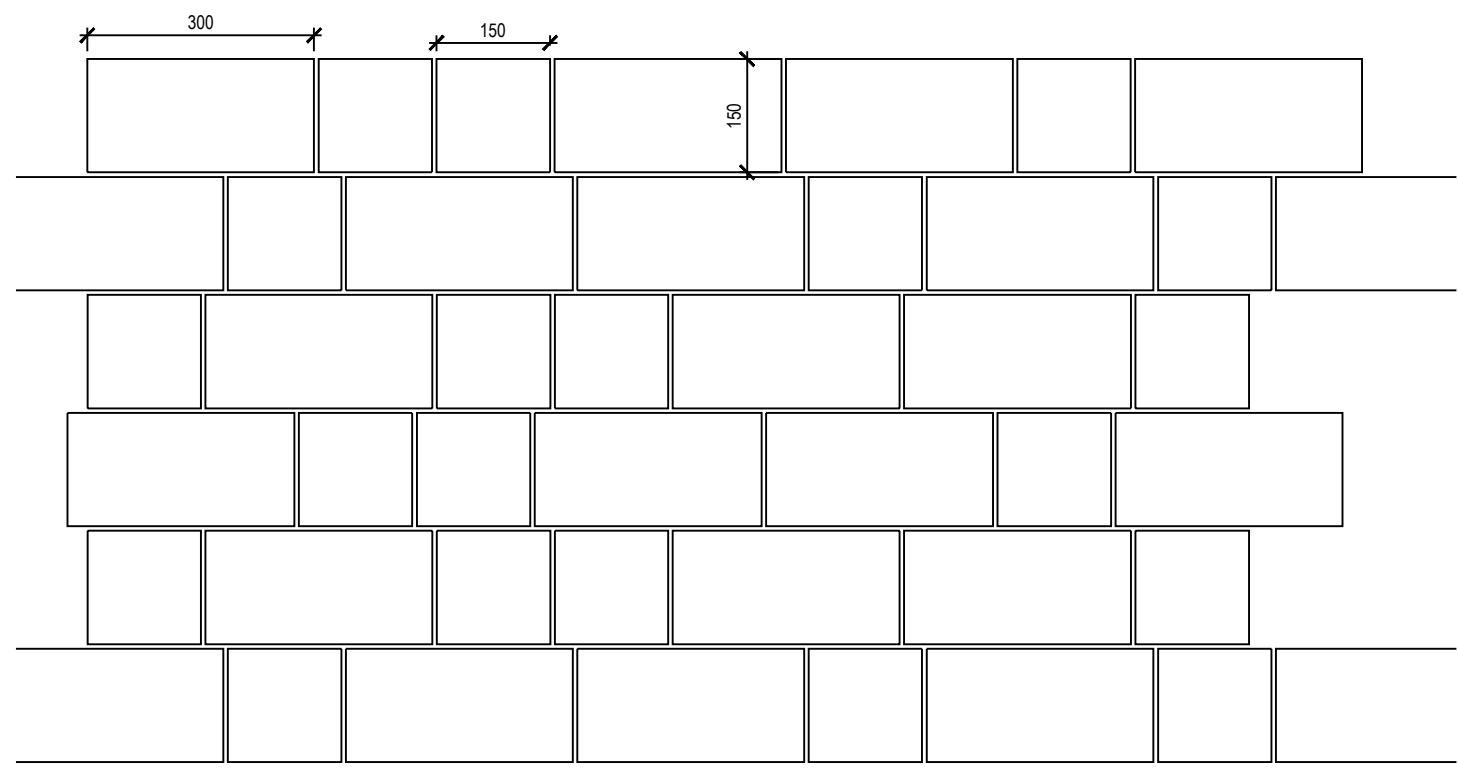
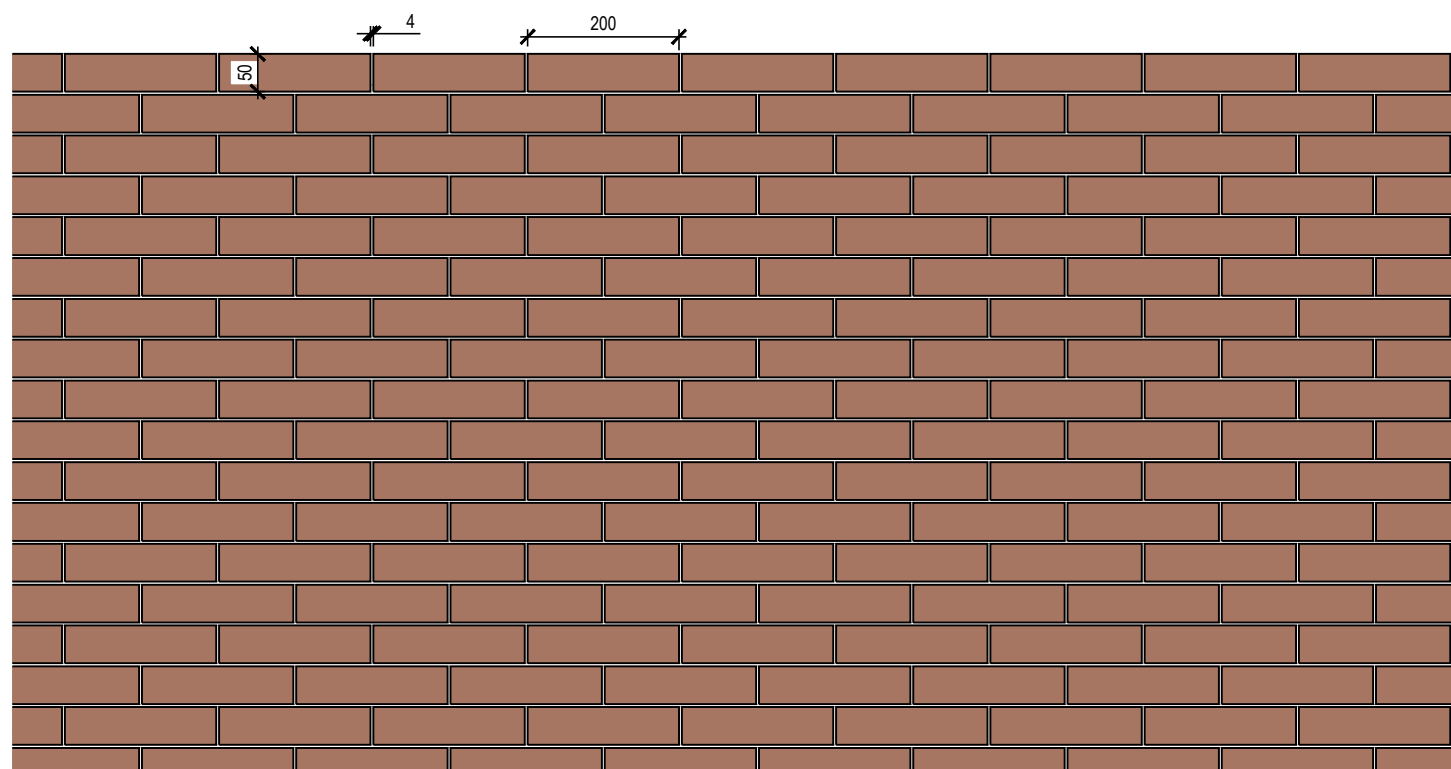
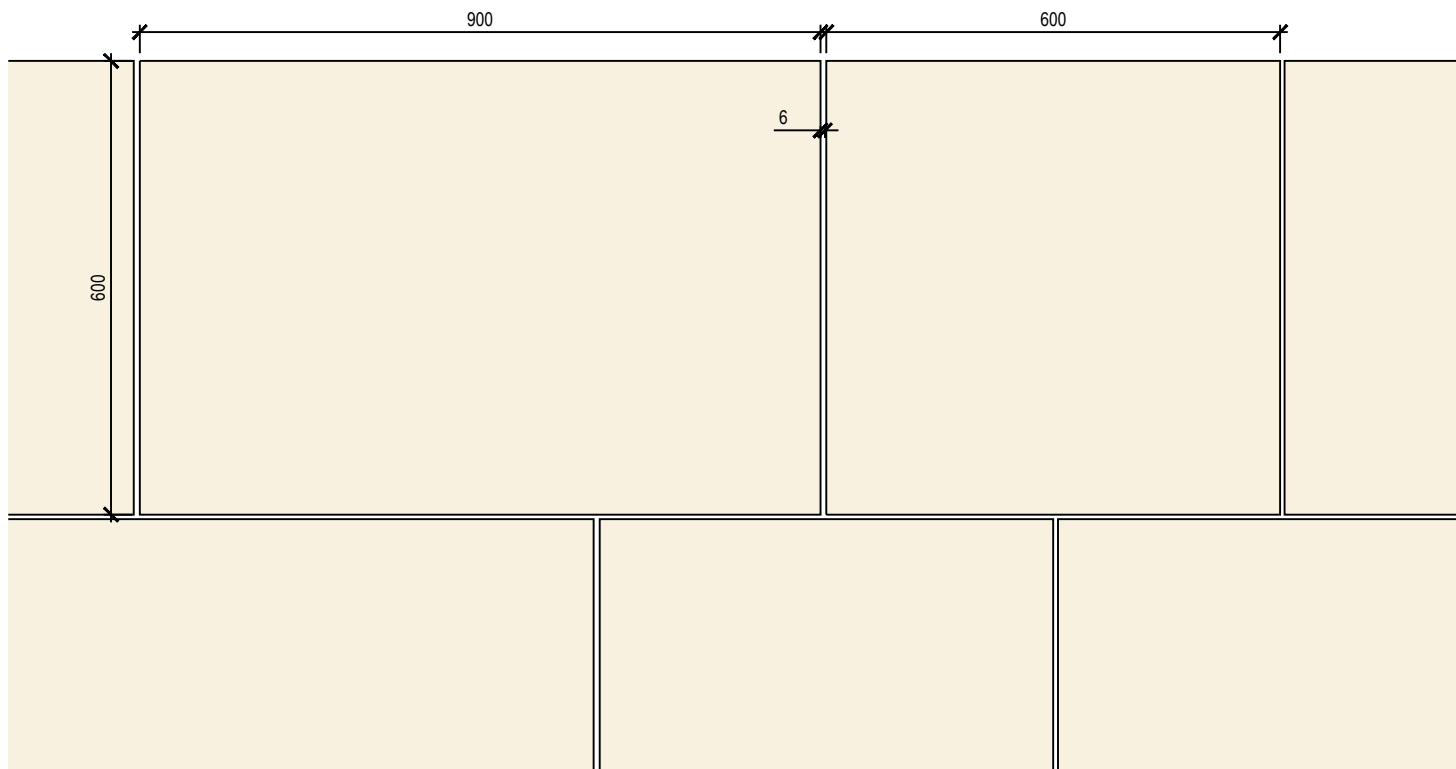
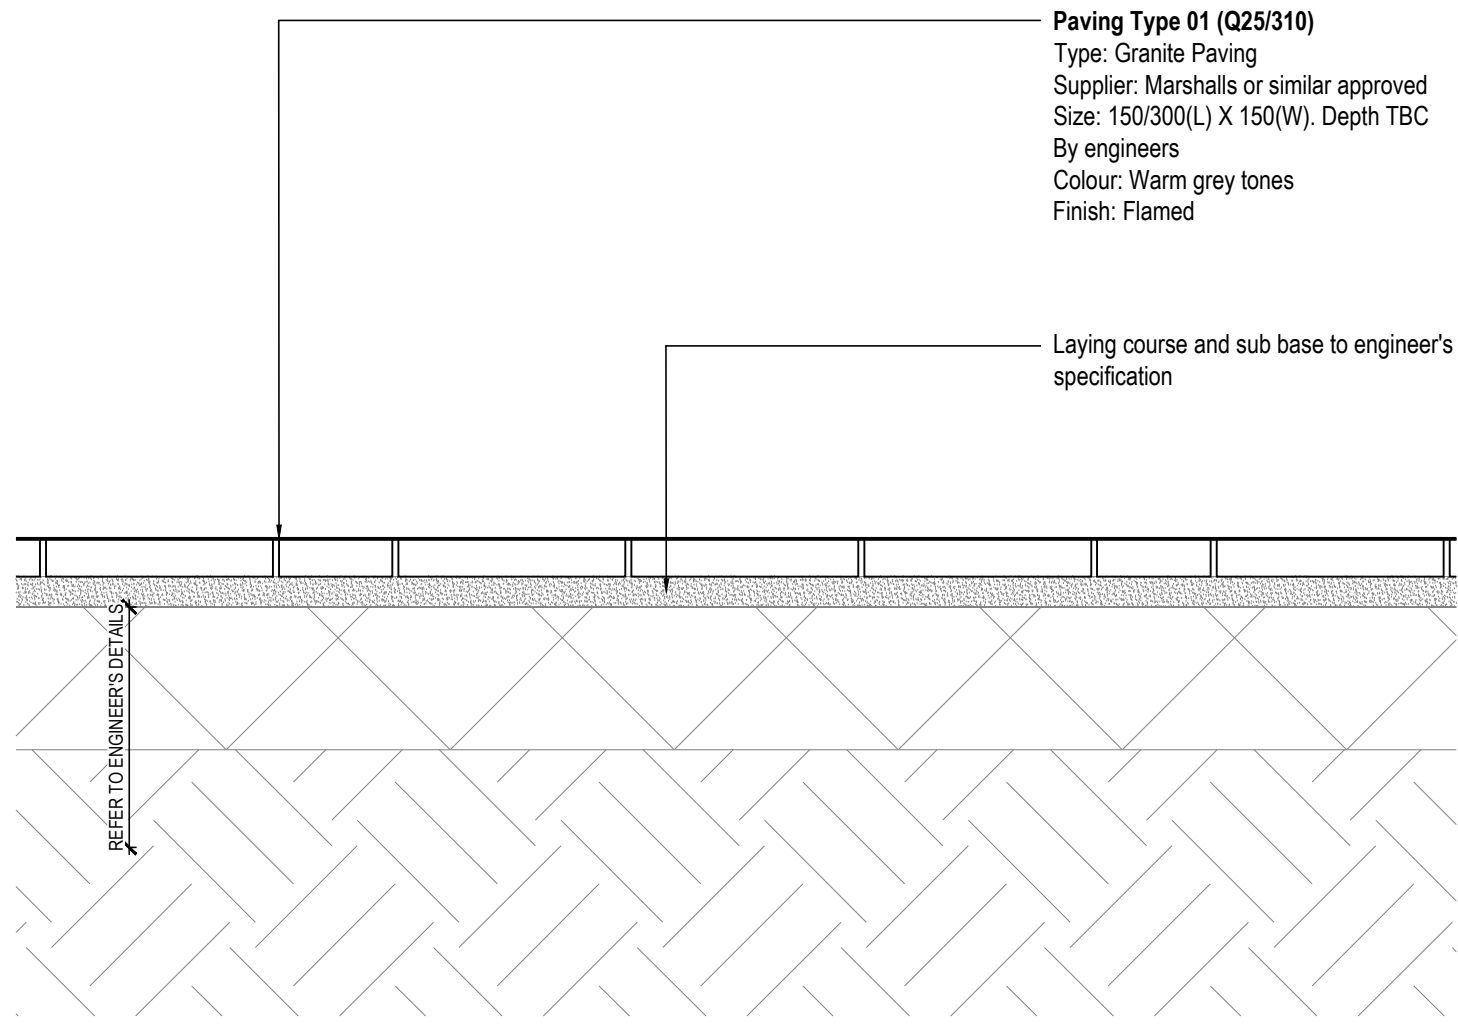
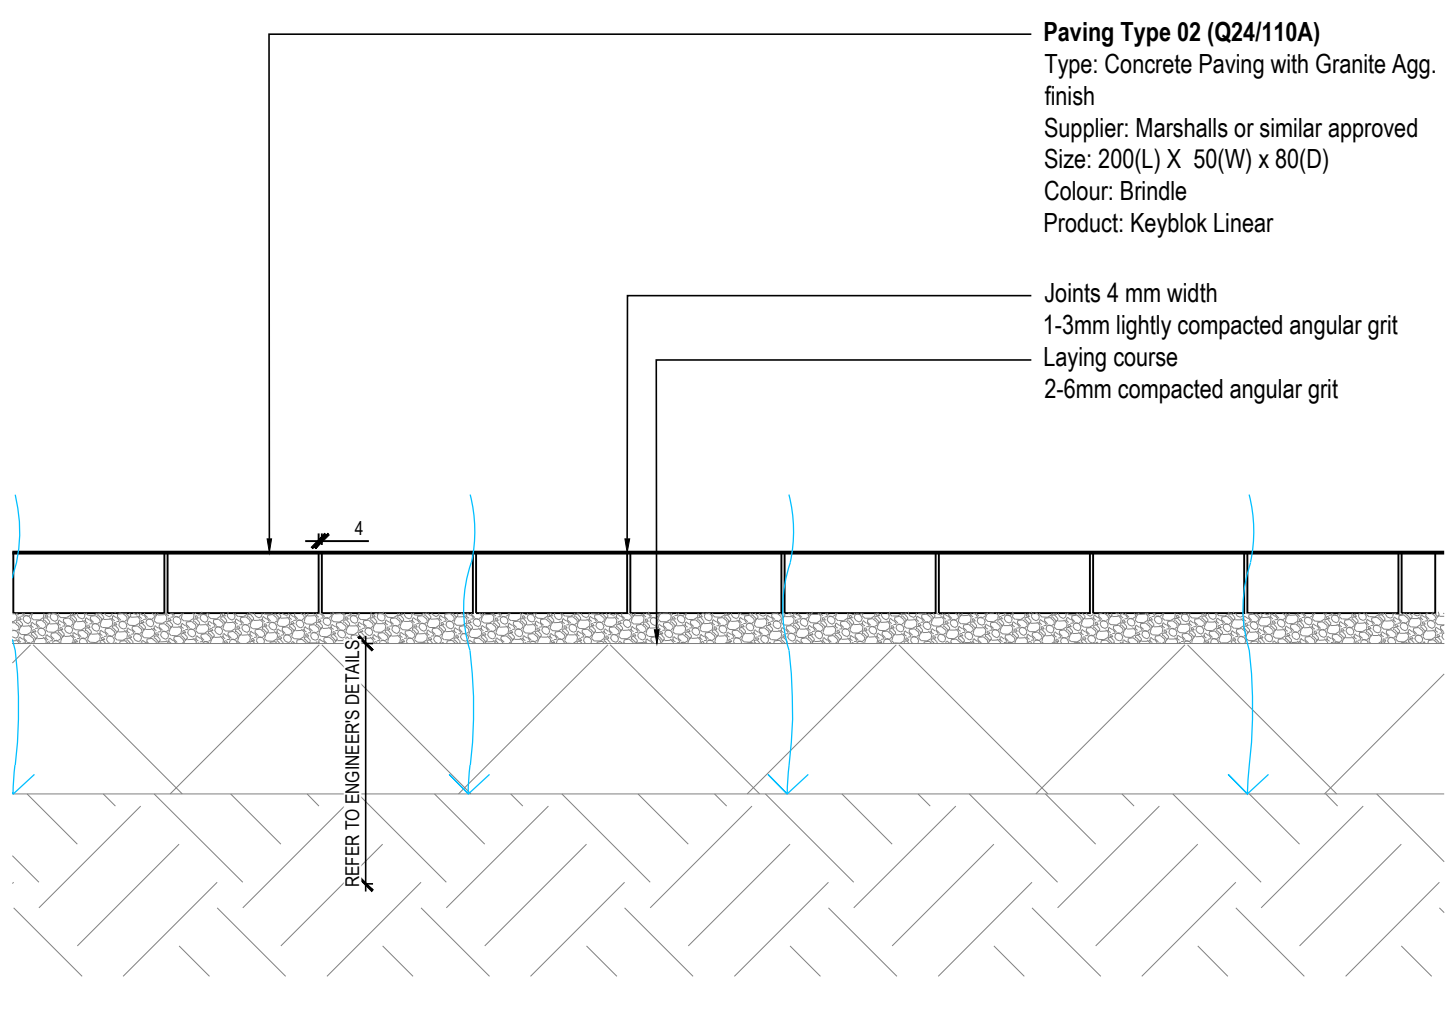
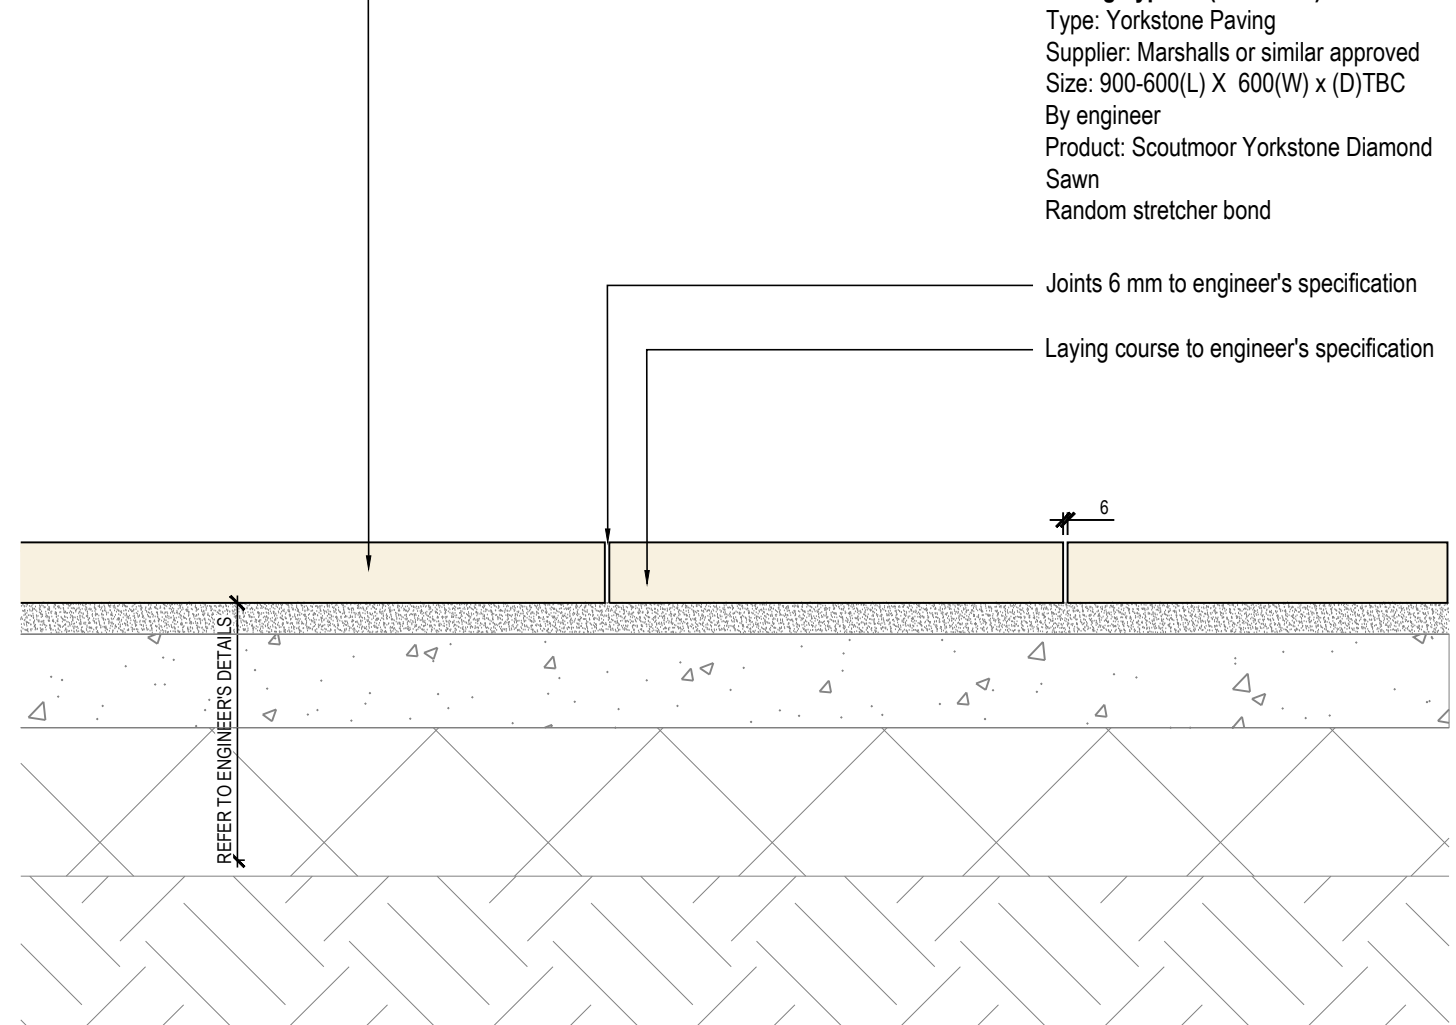
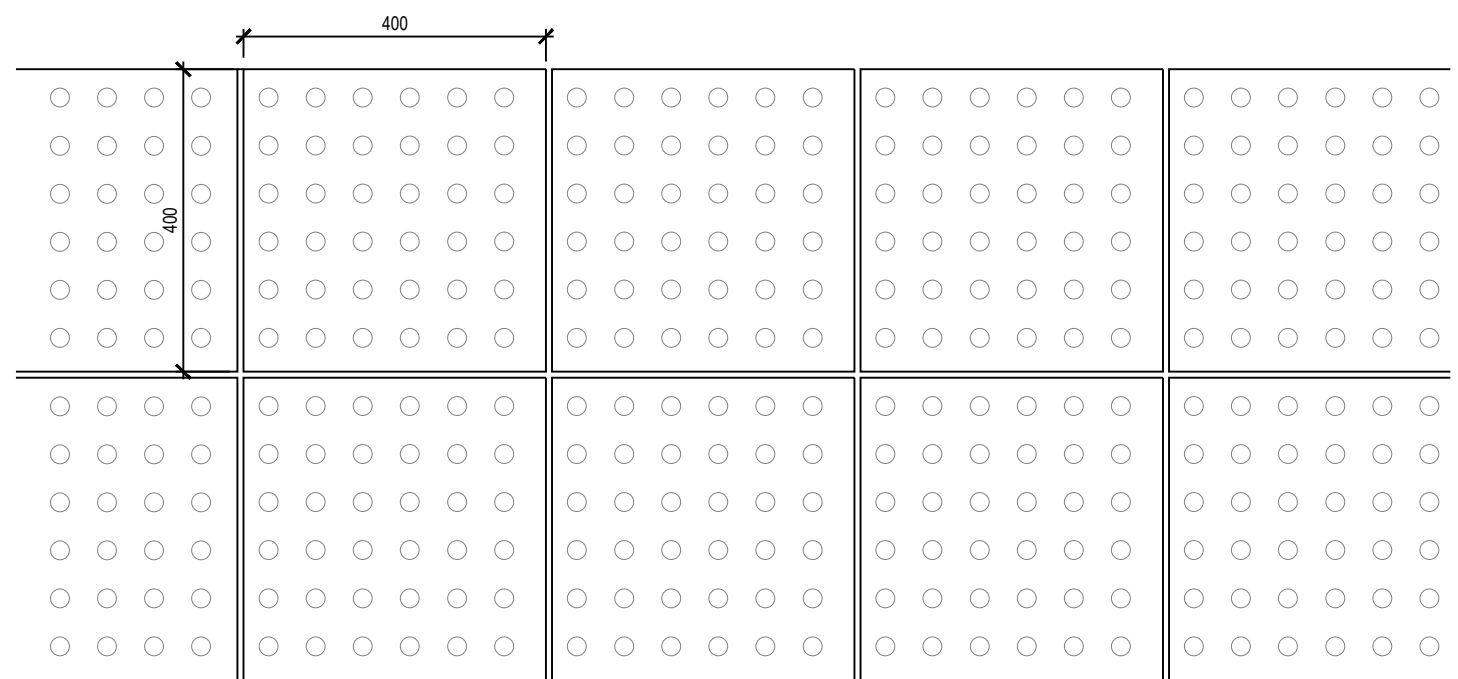
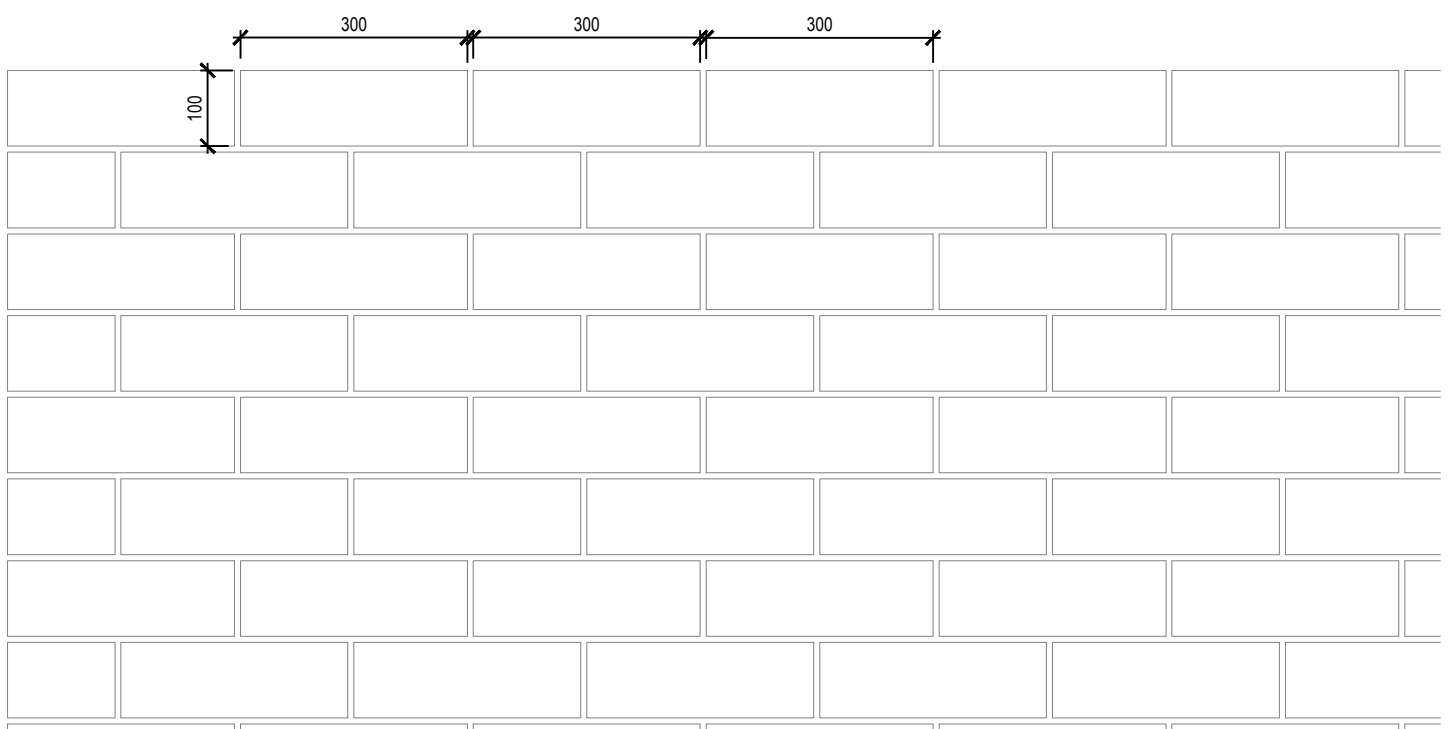
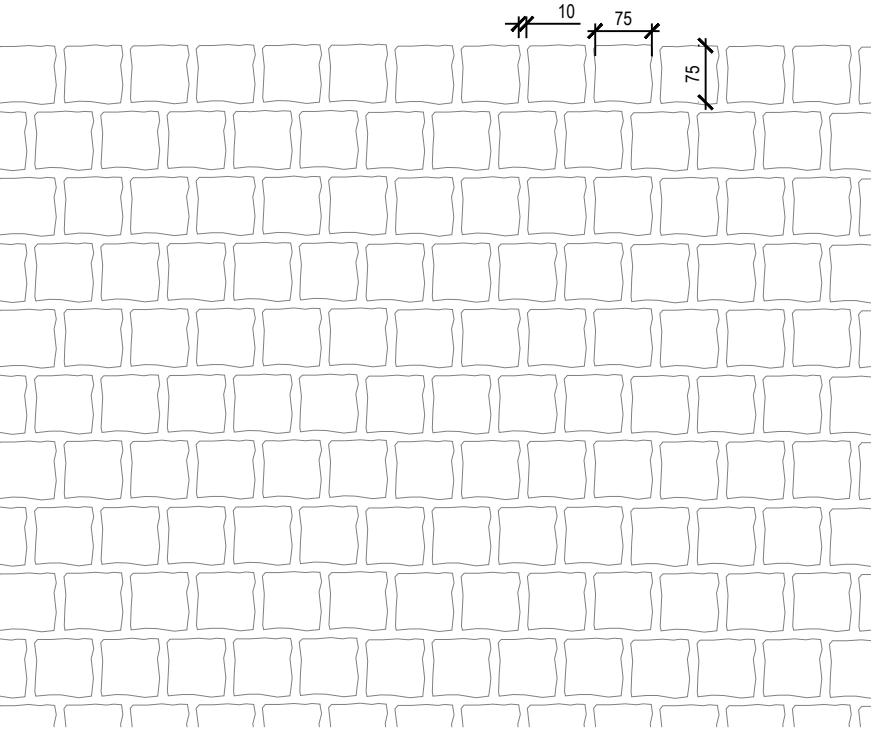
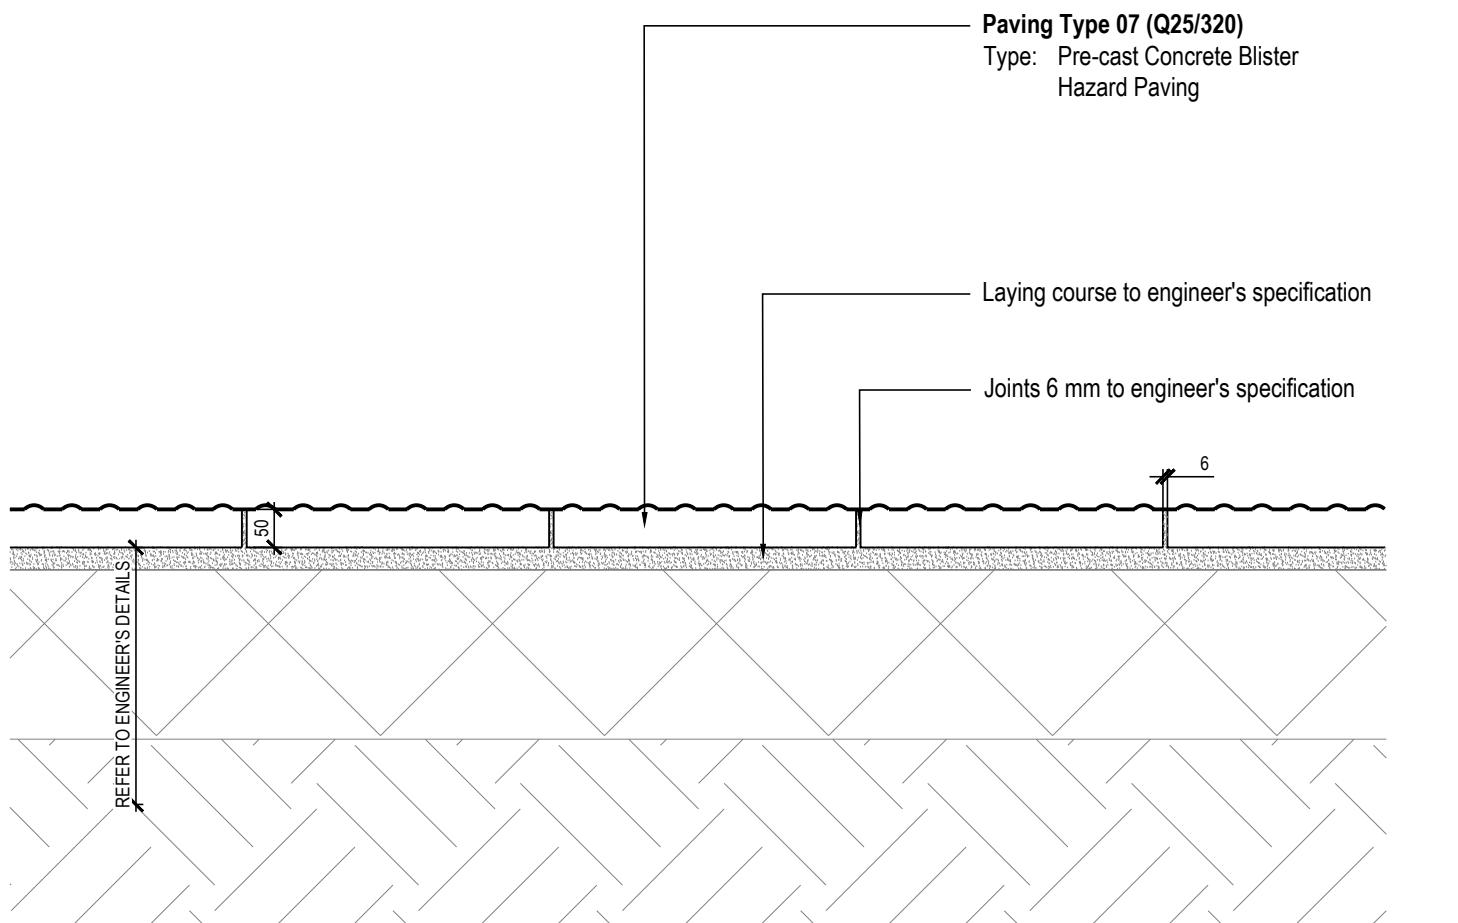
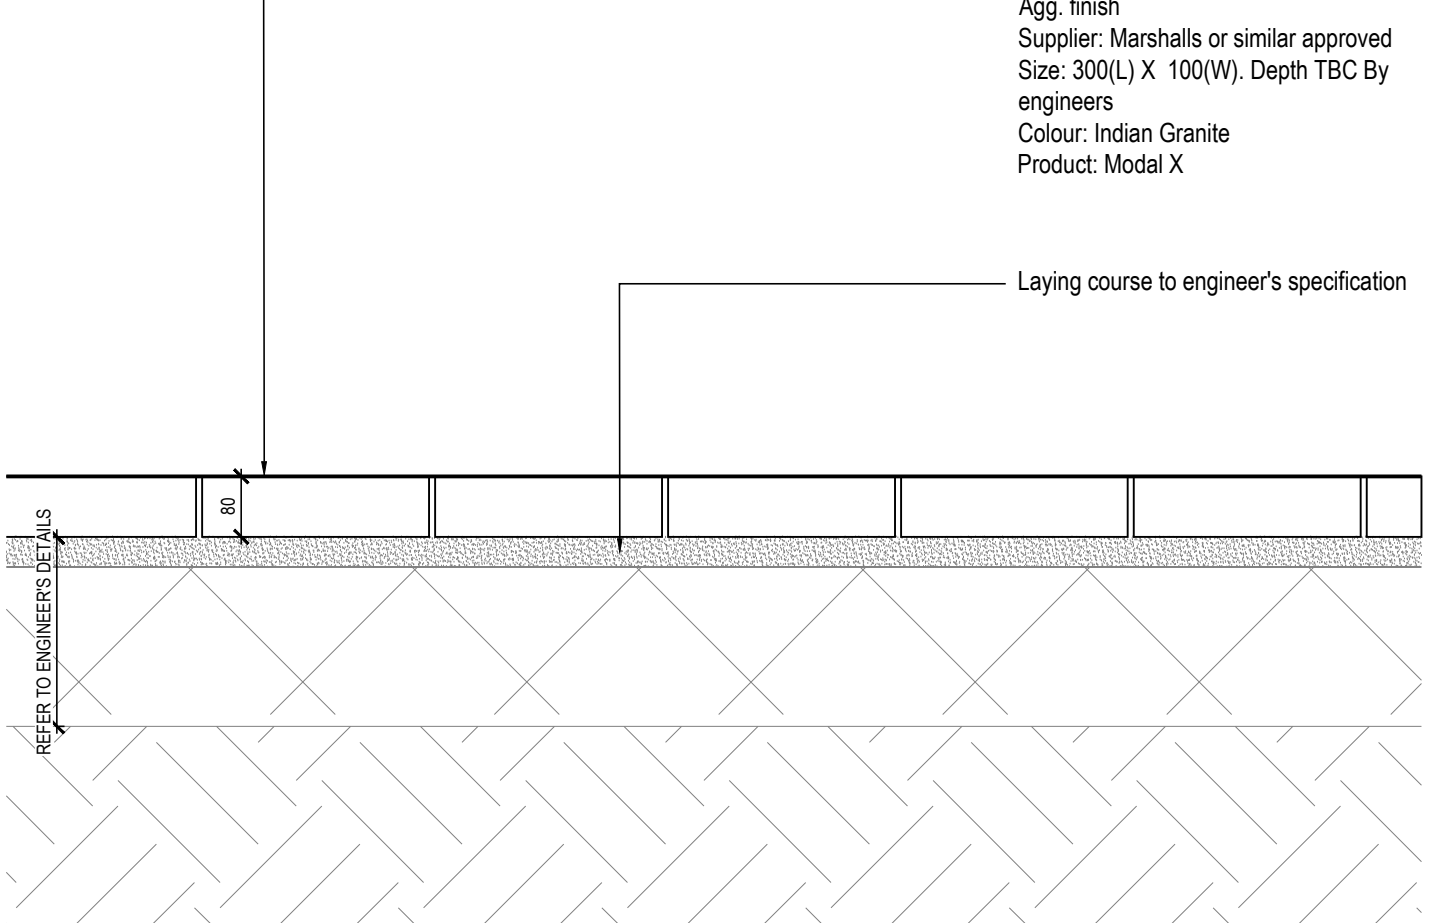


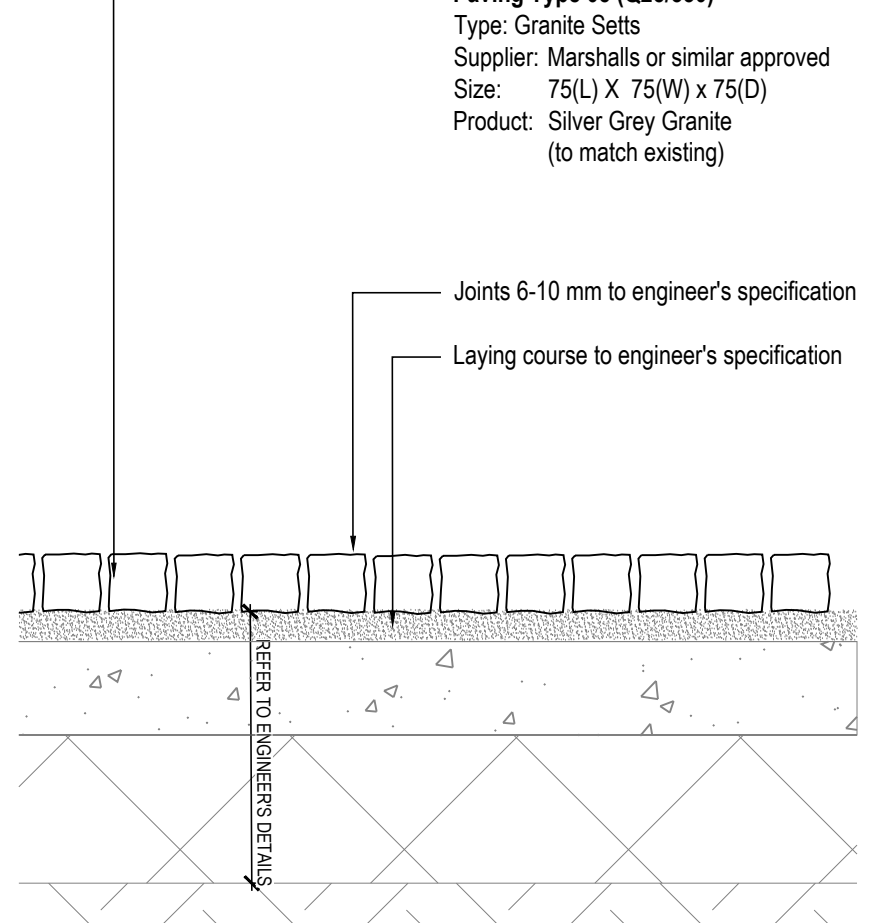

01 REF P1 - TYPICAL GRANITE PAVING DETAIL
Scale 1: 10 @A1

02 REF P2 - TYPICAL PERMEABLE CONCRETE BLOCK PAVING
Scale 1: 10 @A1

03 REF P4 - TYPICAL YORKSTONE PAVING DETAIL
Scale 1: 10 @A1

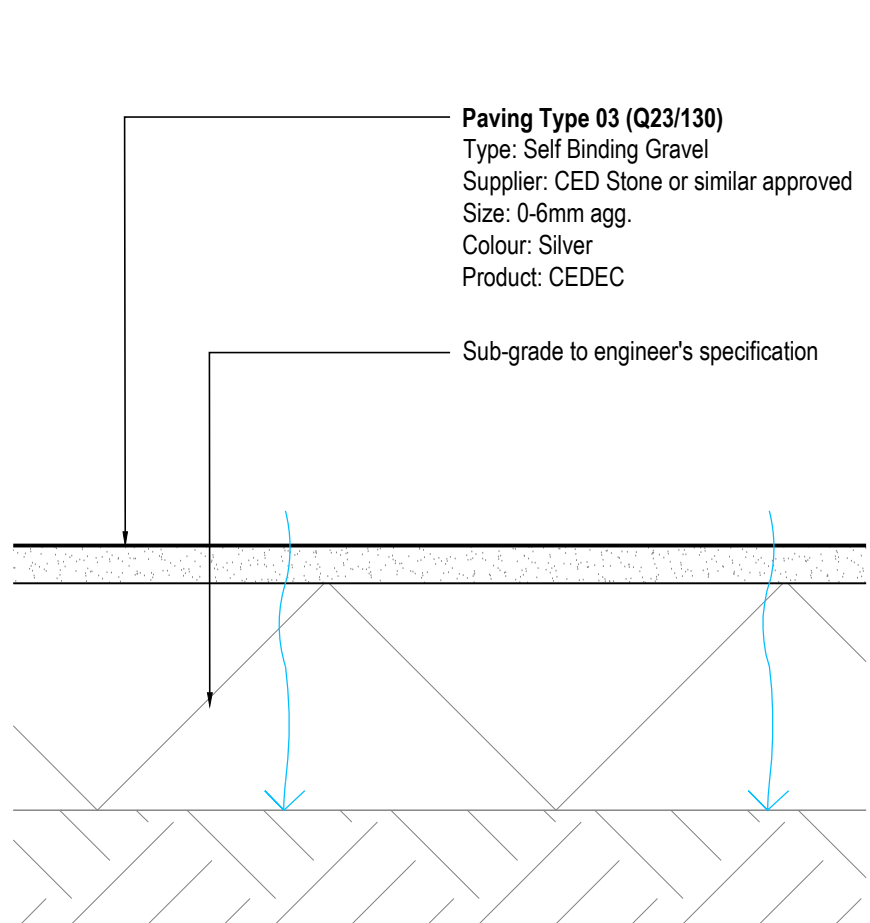

04 REF P7 - BLISTER TACTILE PAVING
Scale 1: 10 @A1

05 REF P8 - TYPICAL CONCRETE BLOCK PAVING
Scale 1: 10 @A1


08 REF P5 - GRANITE SETTS
Scale 1: 10 @A1

07 REF P3 - SELF BINDING GRAVEL
Scale 1: 10 @A1

rev	details	by	date
P00	FIRST ISSUE FOR STAGE 4	TH	27.06.2024
P01	TITLEBLOCK UPDATED	TH	01.07.2024
P02	STAGE 5	ER	07.01.2025
P03	Planning NMA	ER	28.05.2025
P04	Planning NMA	ER	16.09.2025
P05	Planning NMA	OC	22.09.2025

Notes

- Do not scale from drawing, use figured dimensions only
- All dimensions to be checked onsite
- This drawing to be read in conjunction with all other Gillespies drawings and specifications

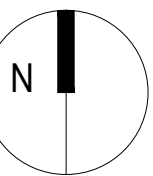

Ordinance Information shown is reproduced from Ordnance Survey material with the permission of Ordnance Survey on behalf of the Controller of Her Majesty's Stationary Office @ Crown Copyright. Unauthorised reproduction infringes Crown Copyright and may lead to prosecution or civil proceedings. License No. 1000 17362

Project title

ELIZA YARD, ANCOATS
P21641-00-000

PAVING DETAILS 01

Planning NMA	Purpose of Issue	Scale	Drawn
		As shown @ A1	TH
		Date	Checked
	05.06.2024	SB	
		Drawing number	Revision

EYJW-GIL-EX-00-DR-L-000301 P05

S4 - FOR REVIEW & AUTHORISATION



Client

SISK

Gillespies