


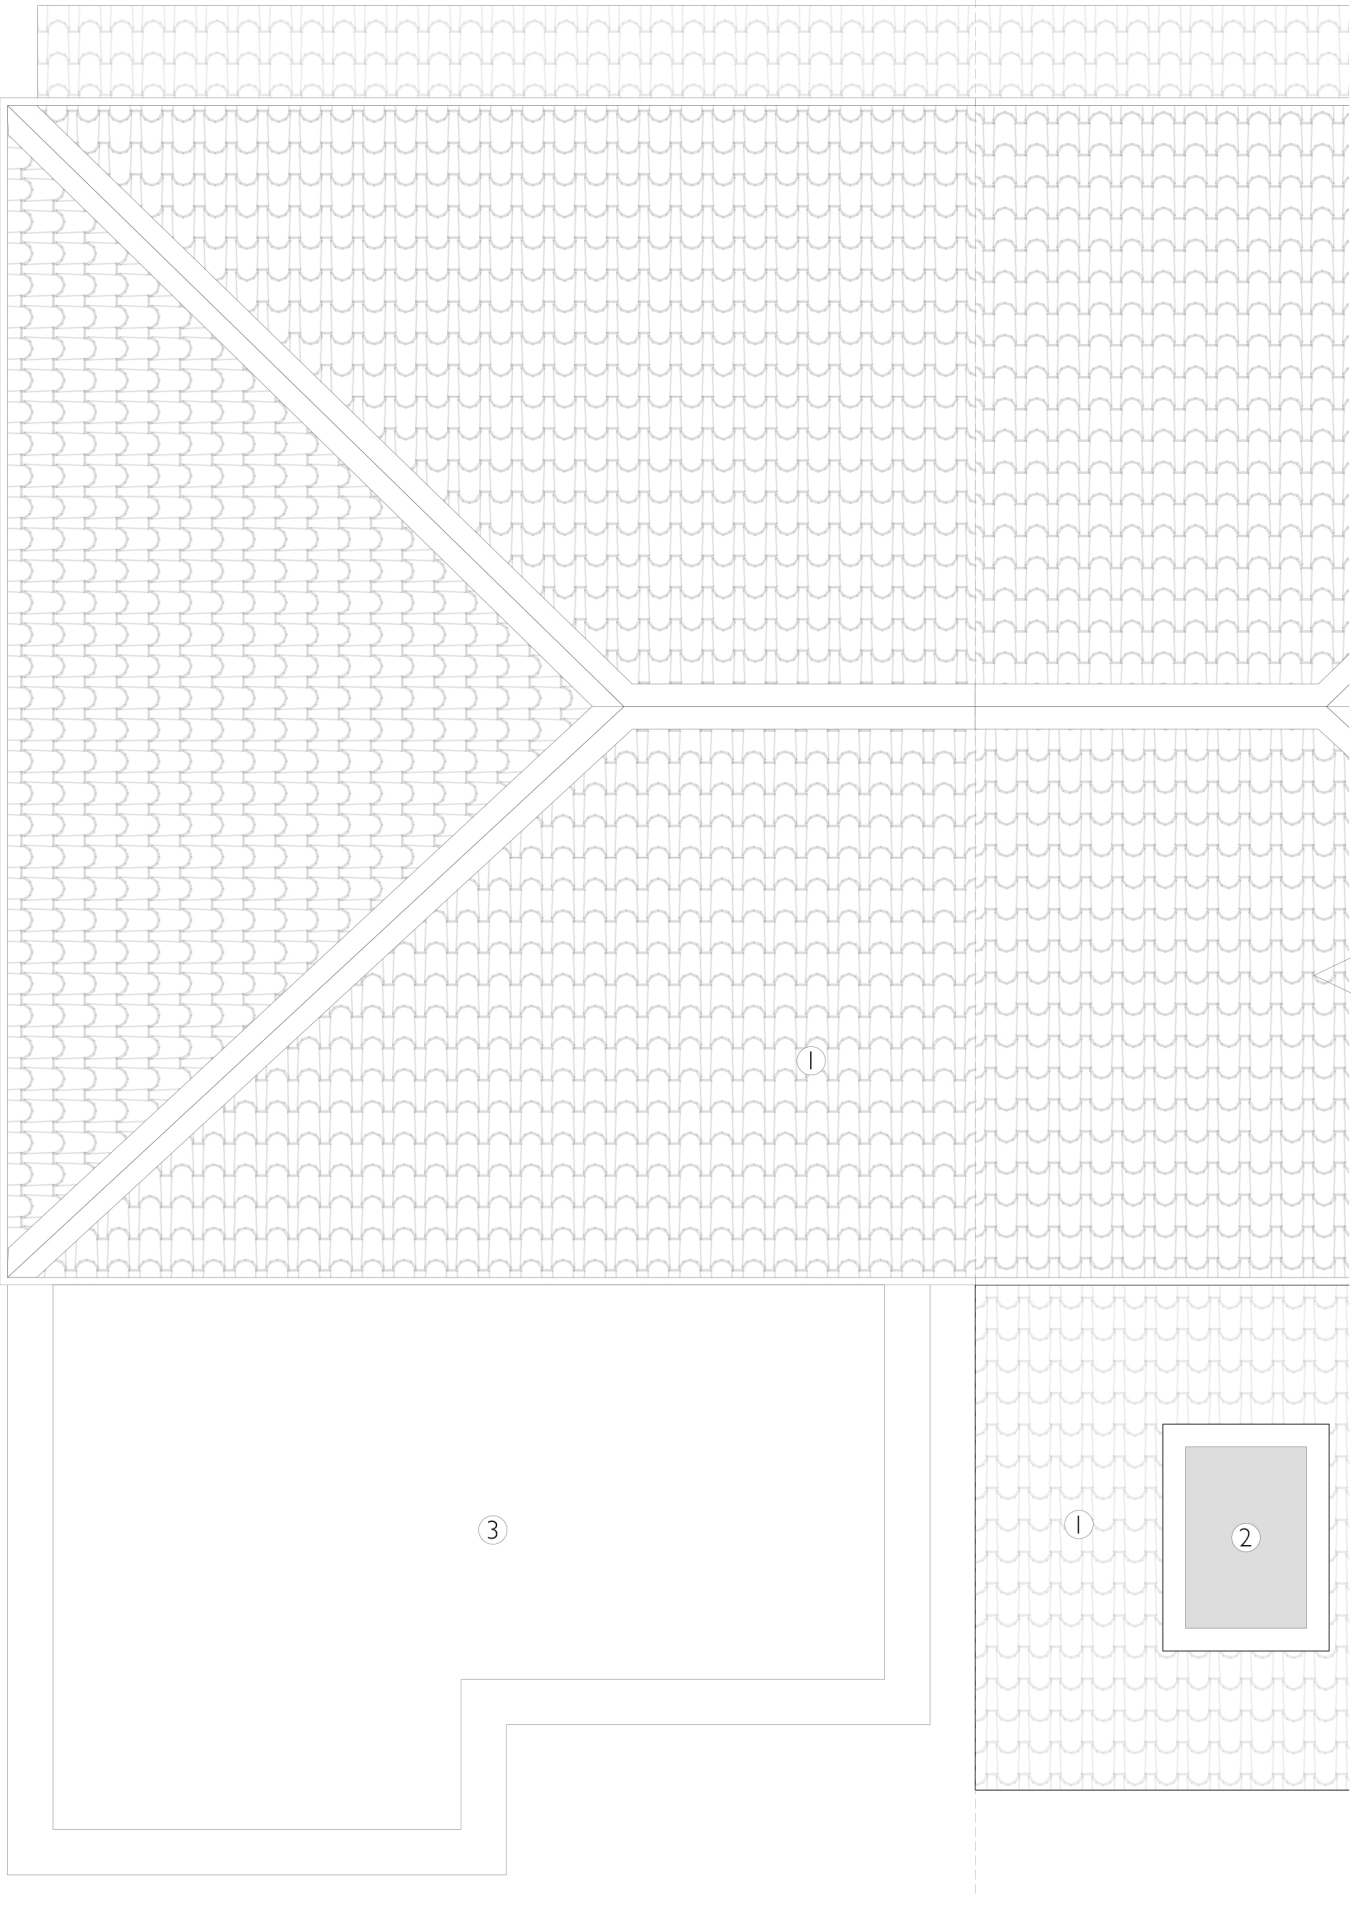

012.01 - Proposed Roof Plan

REV: B	DATE: 01/09/2025	DESCRIPTION: Planning Ammendment
-----------	---------------------	-------------------------------------

KEY:

- ① Double clay Roman roof tiles
- ② Roof light
- ③ Bitumen

1:50

NOTES:

All dimensions in millimetres unless otherwise stated.

Drawn for planning purposes only. Not to be used for construction.

All dimensions and conditions are to be checked on site prior to preparing drawings or commencing any work.

P.012

STATUS : PLANNING

43 AUSTIN DRIVE

PROPOSED ROOF PLAN

B

AH

JUN '25

1:50 @ A3