


NOTES:

Drawings to be read in conjunction with Schedule of Amendments, Material Schedule, and Heritage Consultant's information.

Refurbishment of elements not described on these drawings (e.g. skirtings) to be as described in the above schedules.

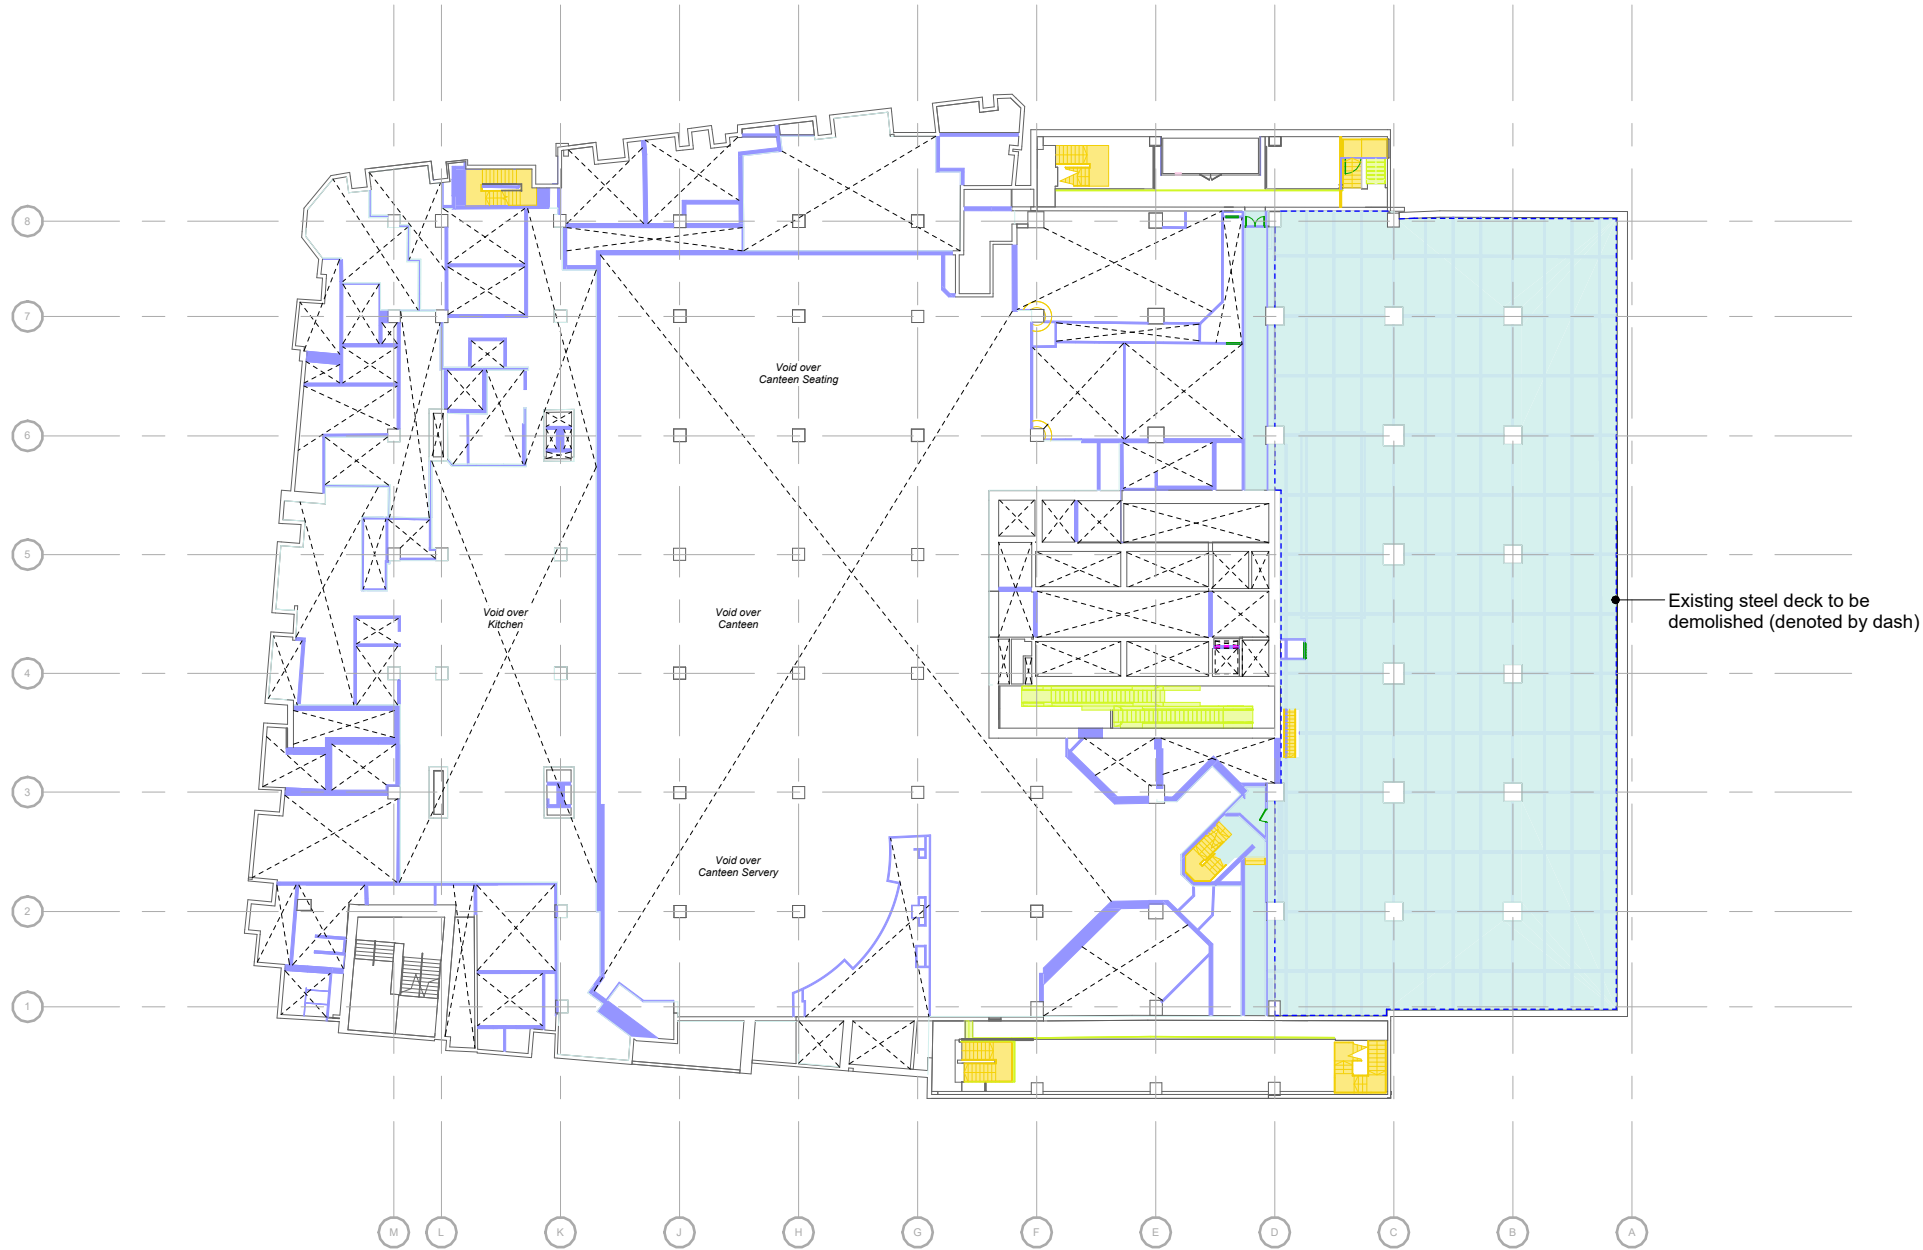

This drawing is copyright
Do not scale off dimensions.
All dimensions to be checked on site by contractor.
Contractor to report any dimensional discrepancies, errors or omissions prior to commencing on site.
SimpsonHaugh drawings have been created from a
Hollis 3-dimensional model. Where Hollis survey information was unavailable or required further detail, drawings have been supplemented through additional information such as Plozman Craven 2-dimensional measured survey drawings, historic records, historic publications and site measurements/observations. All details and dimensions to be verified through further intrusive and measured surveys.

KEY:

Floor slab to be removed	Walls / Columns to be removed	Building fabric to be removed
Flooring to be removed	Doors to be removed	Building fabric to be refurbished
Roofing to be removed	Doors to be replaced (Architraves retained and refurbished)	Windows / facade to be replaced
Roofing to be replaced	Doors / Fabric to be replaced	Facade to be removed
	External Signage to be removed	PVs to be replaced

NORTH

Rev	Date	Description
P01	2025-04-10	Planning Submission

Project Title
Project Sam
Miller Street, Manchester
M60 0AL

Status
PLANNING

Drawing Title Demolition Existing Plan Basement Level 01 Upper	
Project No 10518	Scale 1 : 500 @ A3
SHP Drawing Code 10518-SHA-Z1-A-B5D8-JC20-XP-B1U-001	Revision P01

simpsonhaugh

Manchester +44 (0)161 835 2345	London +44 (0)20 7549 4000	Birmingham +44 (0)121 233 1874
-----------------------------------	-------------------------------	-----------------------------------

© SimpsonHaugh Architects Ltd 2025