
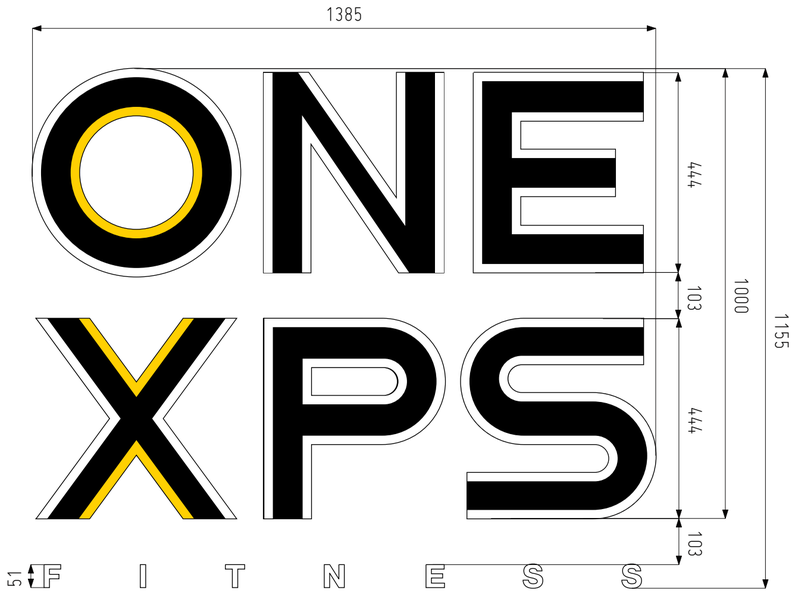



SCALE 1:10

1 OFF -

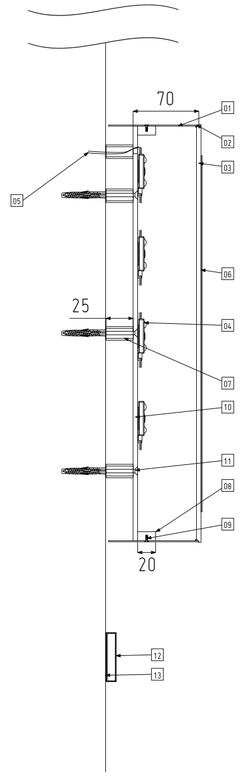

SCALE 1:5

	** ALL SIZES IN MM **	COL
1	1.2MM ALUMINIUM RETURNS - PAINTED RAL 9005, INTERNALS MATT WHITE	
2	SIGN FIX 12 & 2	
3	5MM OPAL ACRYLIC FACE	
4	6500K COOL WHITE LED ILLUMINATION	
5	ELECTRICAL FEED	
6	PRINTED 3151 TRANSLUCENT VINYL W/ MG-302 MATT LAMINATE	
7	25MM WHITE ACRYLIC TUBES	
8	20 X 10MM CLEAR ACRYLIC, TENSOL GLUED	
9	M5 C/S MACHINE SCREW	
10	ABRADED 5MM CLEAR ACRYLIC BACK	
11	SCREWS AND PLUGS INTO PLASTERBOARD WALL	
12	FLAT CUT 10MM DENSE WHITE ACRYLIC	
13	XS110W HSBT	

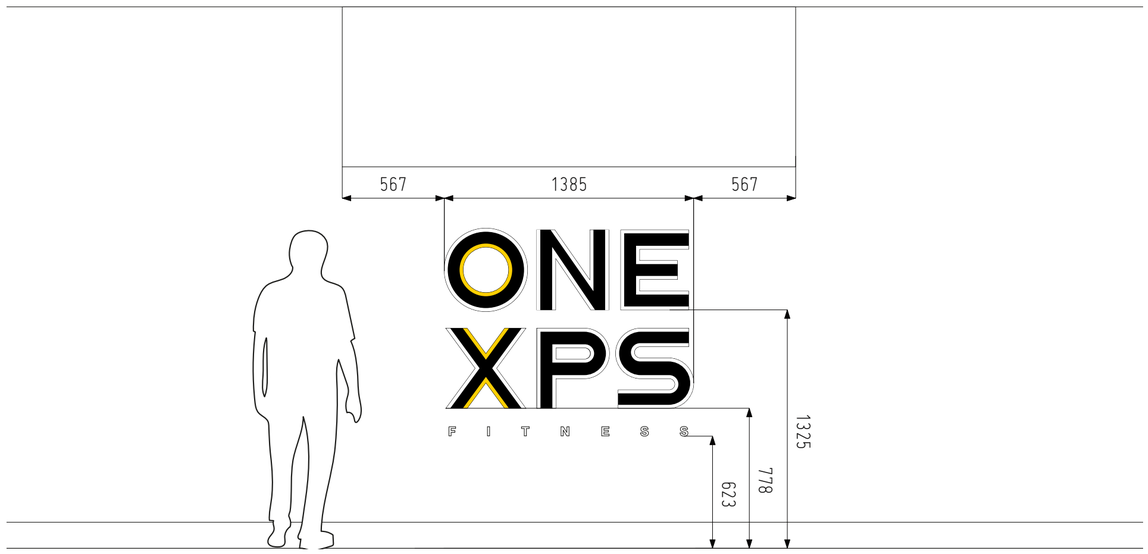

SCALE 1:25



Access hatch for fused spur and LED driver (red rectangle).

First fix LED cables required to be co-ordinated with install of plasterboard.



Studs have holes in for linking LED cables.

JOB NUMBER 50697 ACCOUNT MANAGER LM

SCALE 1:10 DRAWN BY SL

DRAFT

FOR APPROVAL ONLY
DO NOT MANUFACTURE
FROM THIS DRAWING

12/03/21 INITIAL DRAWING ISSUED

COLOUR SPECIFICATION

ARTWORK SUPPLIED IN CMYK

PLEASE NOTE THAT COLOURS SUPPLIED AS CMYK WILL PRINT DIFFERENTLY ON VARIOUS MEDIA/MACHINES AND WILL NOT MATCH IF PRINTED AT A LATER DATE.
PLEASE SUPPLY PANTONE COLOURS IF A COLOUR MATCH IS REQUIRED.

CYMK

RAL 9005
60% SEMI-GLOSS

RAL 9016
MATT (INTERNALS)

PRINT

FACE PRINT

REVERSE PRINT

CLIENT

OBI

VISUAL

ONE XPS FITNESS - EXPRESS BUILDING

ASTRA SIGNS + GRAPHICS
UNIT 1 FIRST AVENUE
EUROPA VILLAGE
MANCHESTER M17 1JZ

DO NOT SCALE FROM THIS DRAWING
ALL DIMENSIONS TO BE CHECKED ON SITE PRIOR TO MANUFACTURE

© ALL RIGHTS RESERVED, INCLUDING THE RIGHT TO REPRODUCE IN WHOLE OR IN PART WITHOUT THE CONSENT OF ASTRA SIGNS LTD.
THIS PRINTOUT IS FOR VISUAL PURPOSES ONLY AND NOT TO BE USED AS AN EXACT COLOUR REFERENCE.

ISO 9001:2008 & 14001:2004
OFFICIAL DOCUMENT
ISSUE NO: 1
EFFECTIVE DATE: 04/09/18
IDENTIFICATION CODE: QM 11.6.1

QMS ISO 9001 : 2015 REGISTERED
QMS ISO 14001 : 2015 REGISTERED