

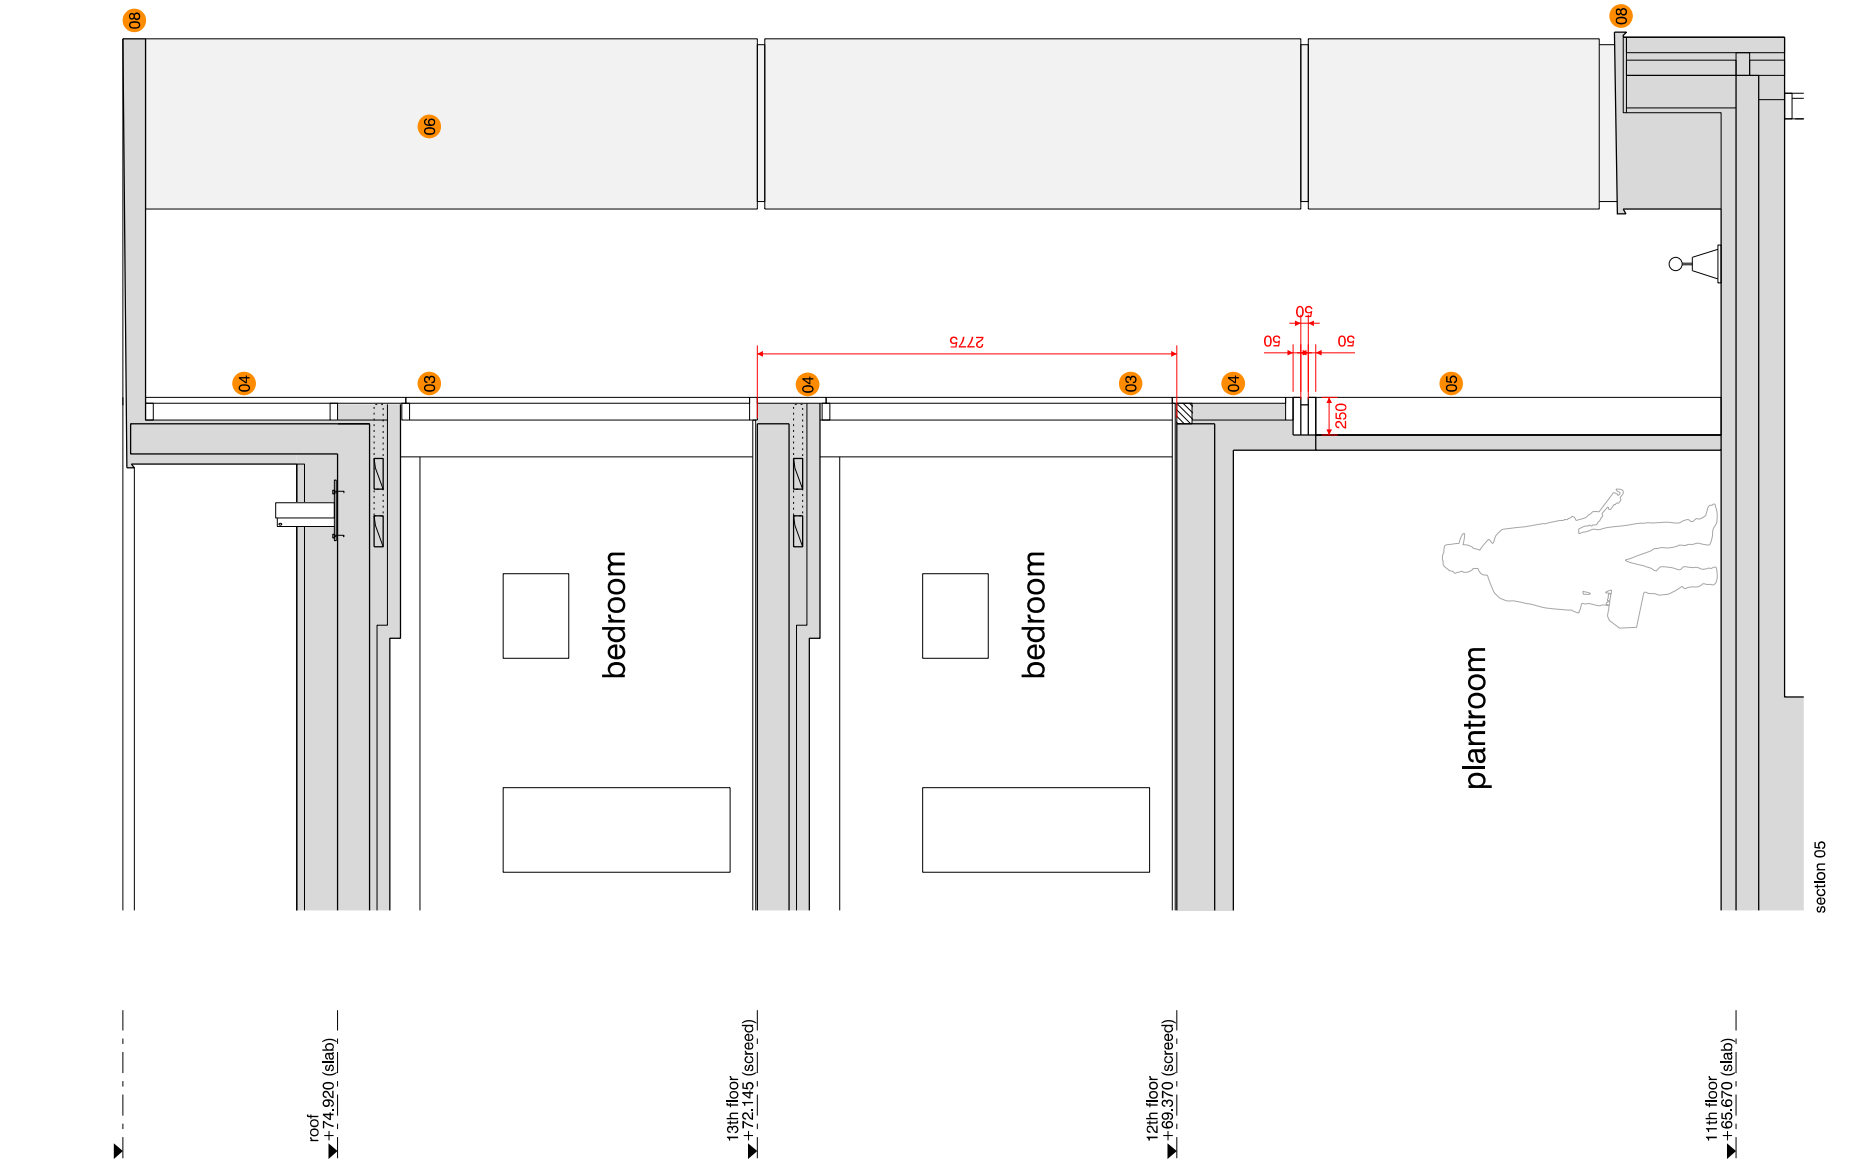


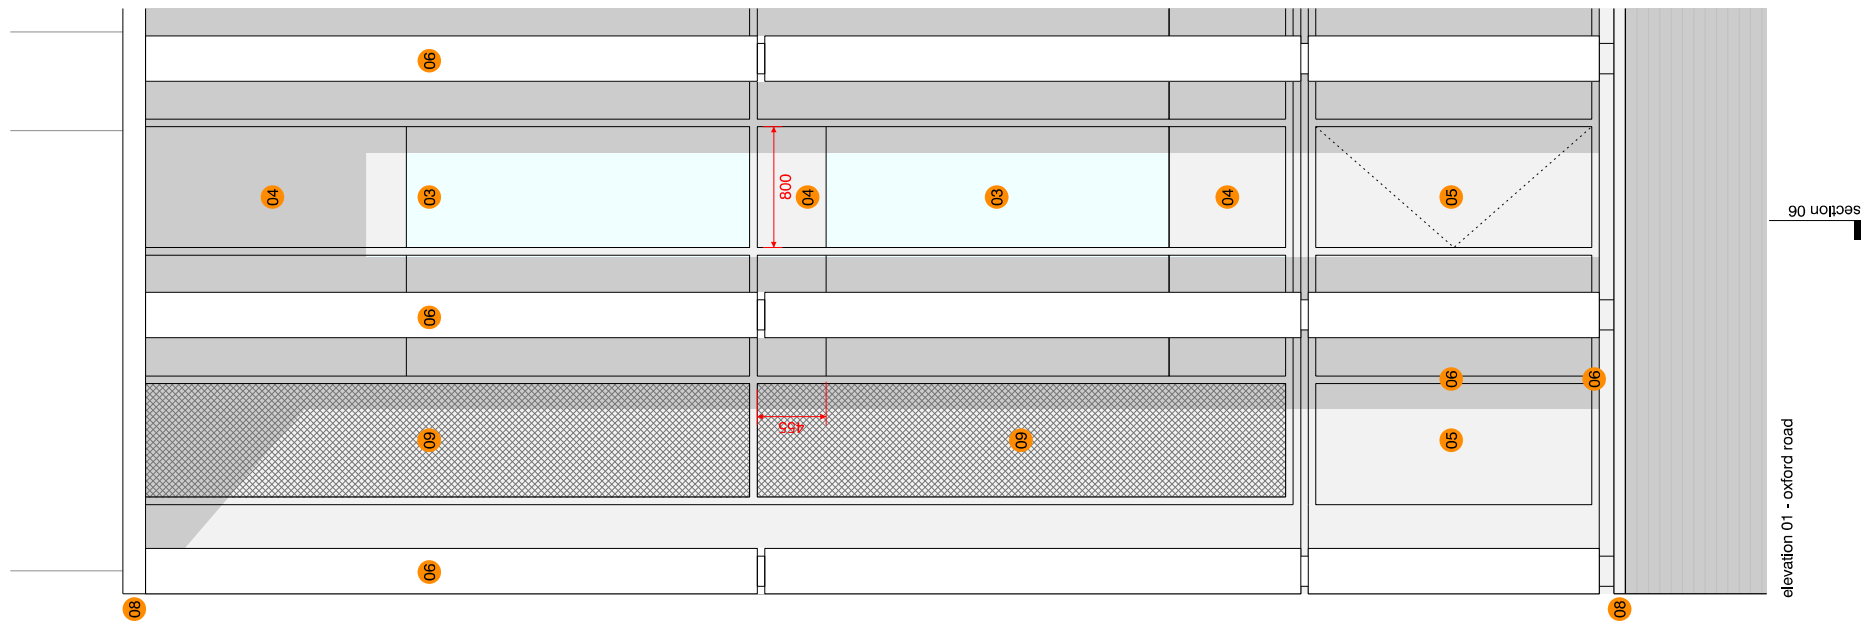

revision:	date:	note:
P01	2024.02.26	preliminary first issue
P02	2025.09.24	updated to reflect planning comments

- | | | | |
|----|--|----|--|
| 01 | double glazed aluminium window | 09 | perforated anodised aluminium panel for bedroom ventilation (secret fix) |
| 02 | double glazed aluminium window (opaque) | 10 | double glazed aluminum window with back painted dark grey glazing (opaque) |
| 03 | capless double glazed curtain walling | 11 | frameless glass transom |
| 04 | capless double glazed curtain walling (opaque) | | |
| 05 | anodised aluminium panel (secret fix) | | |
| 06 | anodised aluminium fin (secret fix) | | |
| 07 | anodised aluminium micro fin (secret fix) | | |
| 08 | anodised aluminium coping | | |

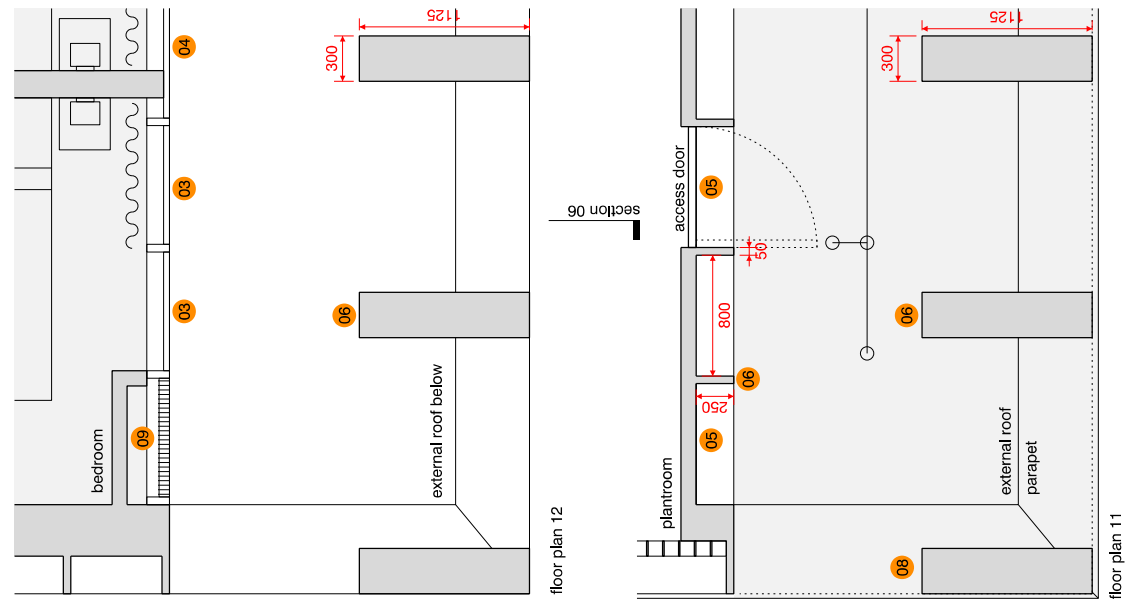

project
Holiday Inn Express
job no.
7612
title
bay study 04
scale
1:50 @ A3
drawing no.
7612-al(04)3004

stephenson hamilton risley
STUDIO
3 riverside mews
4 commercial street
manchester, M15 4RQ
www.shr.studio
email@shr.studio
0161 832 0244