

034-DGL-ZZ-RF-D-M-0501

P01

Received

01-07-2024

A-ZZ-XX-M-A-0002

17-06-2024

E-ZZ-XX-M-S-0001

13-11-2023



E-ZZ-XX-M-O-0008

17-06-2024


Kitchen:

SRP1034-ATR-XX-00-M-O-0001-Kitchen Model-null-P01

External Linked Models Incorporated

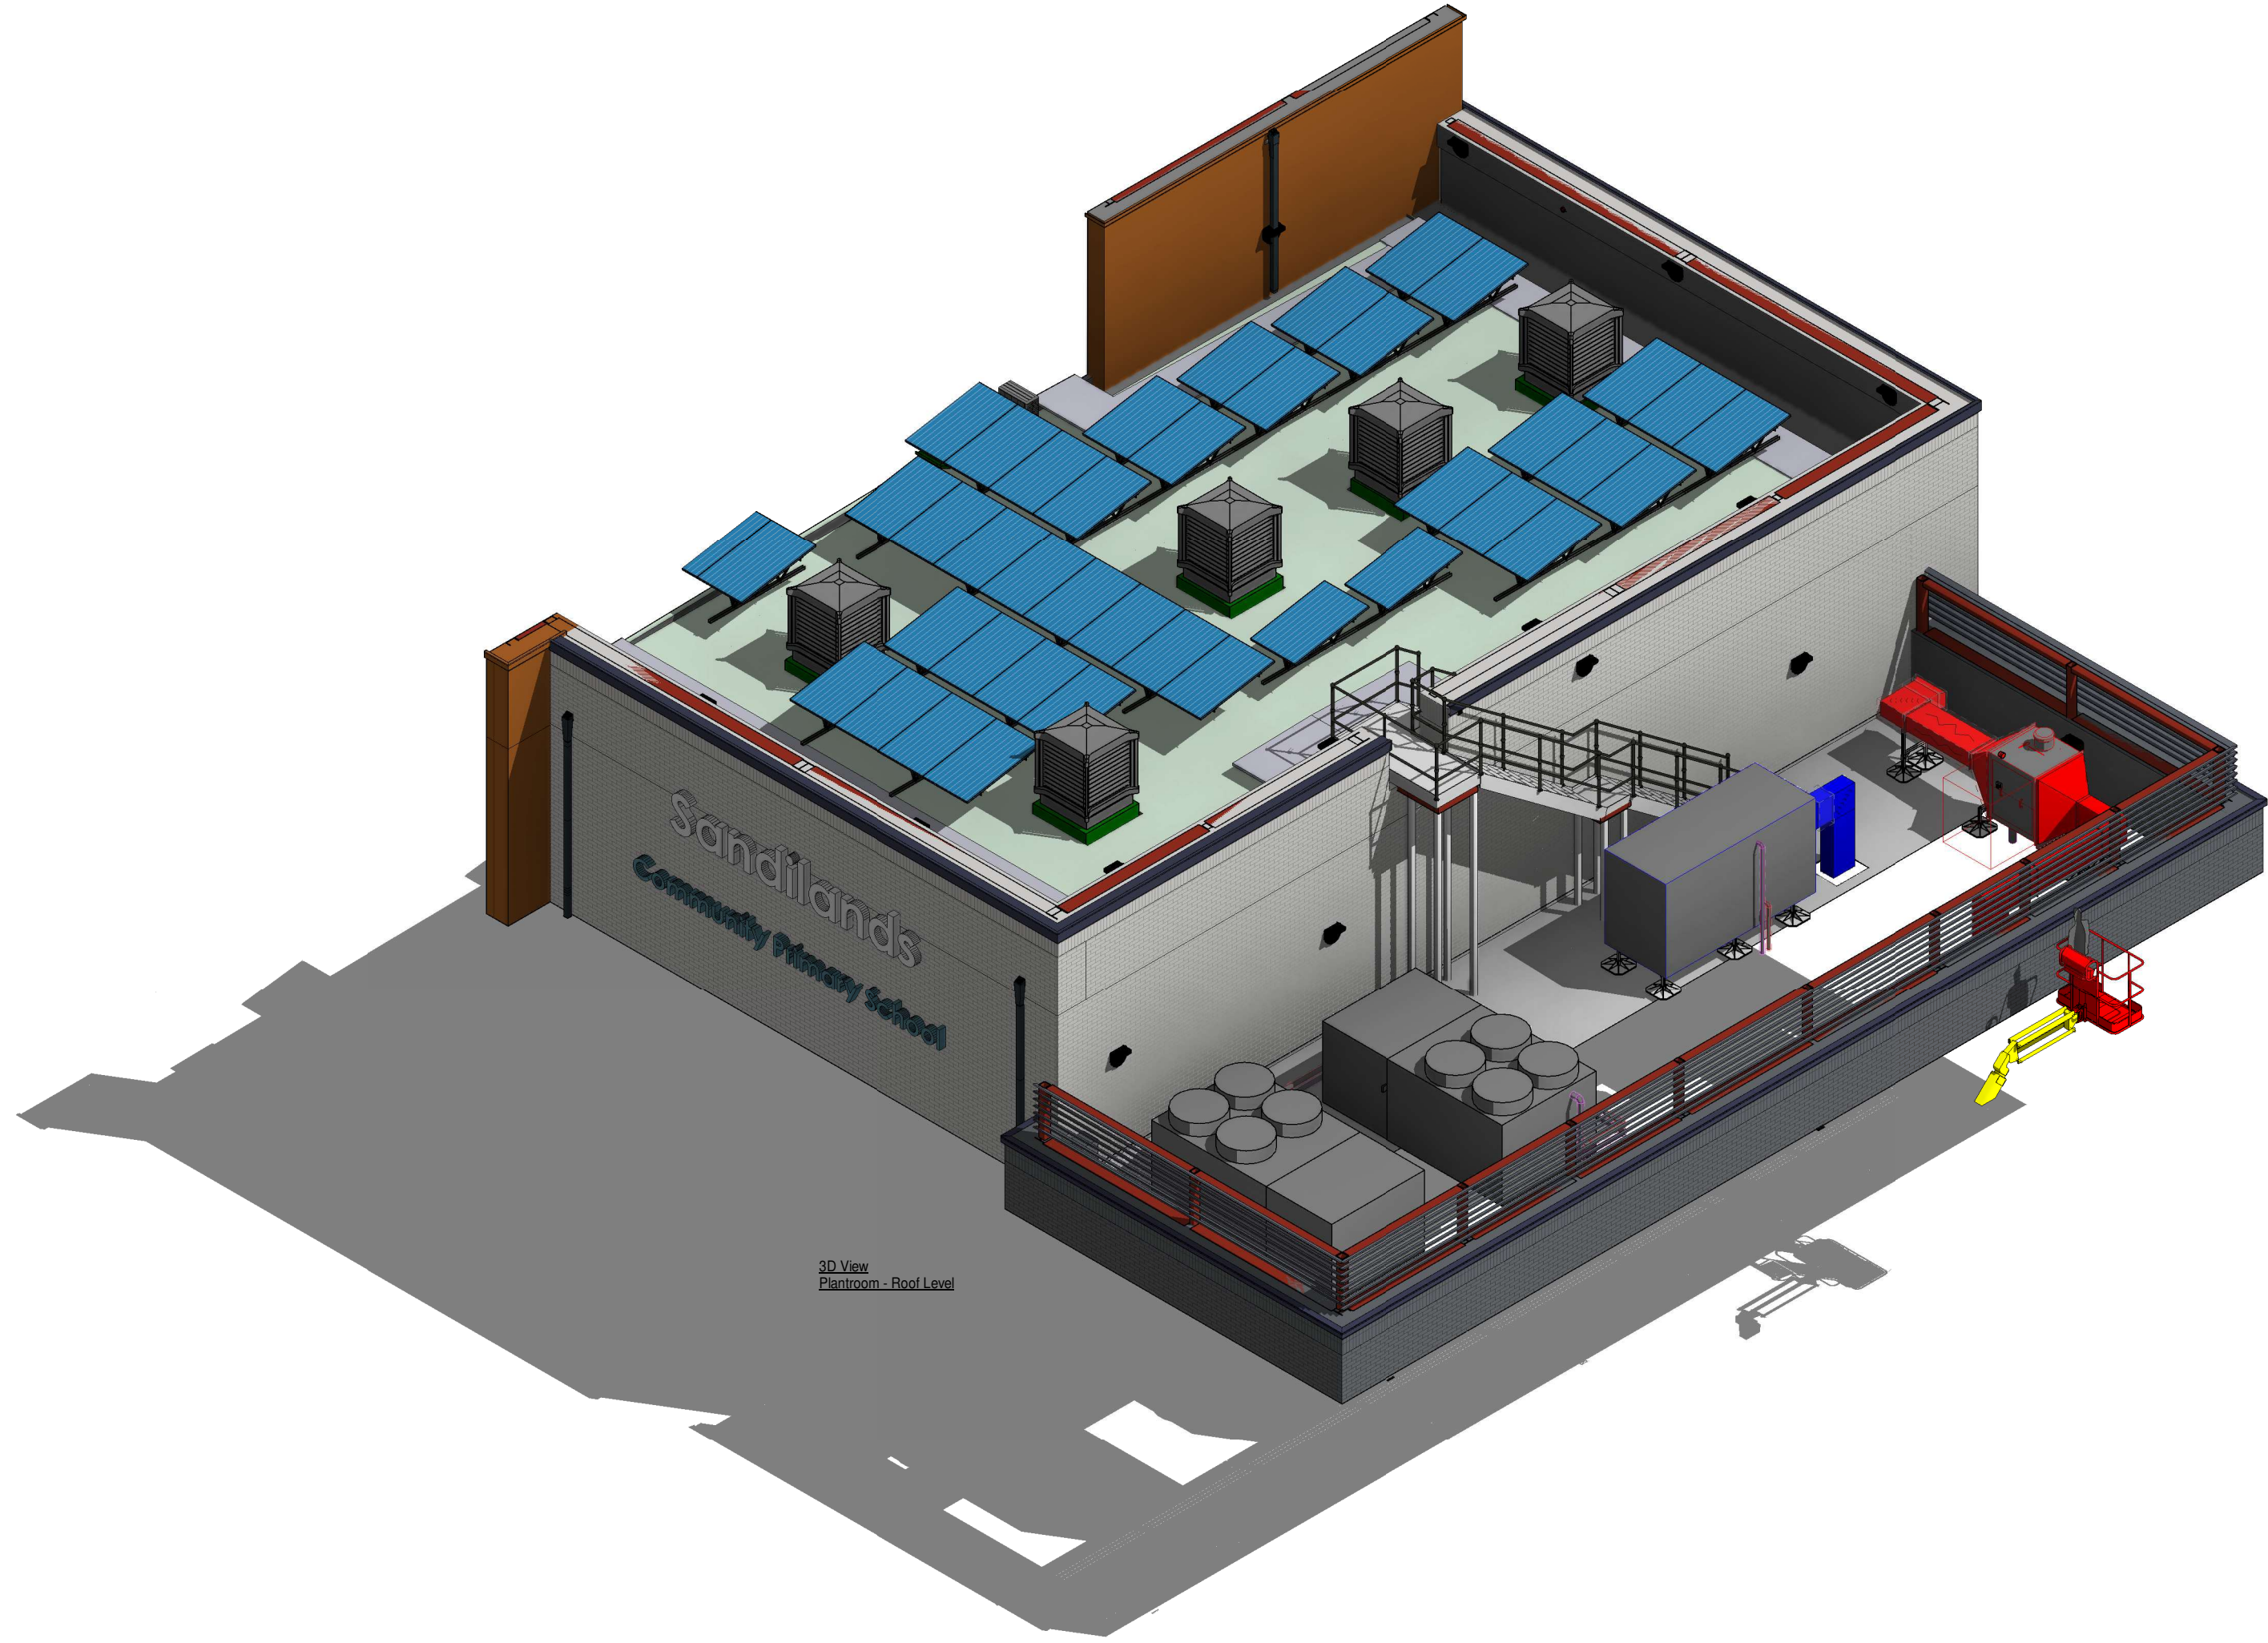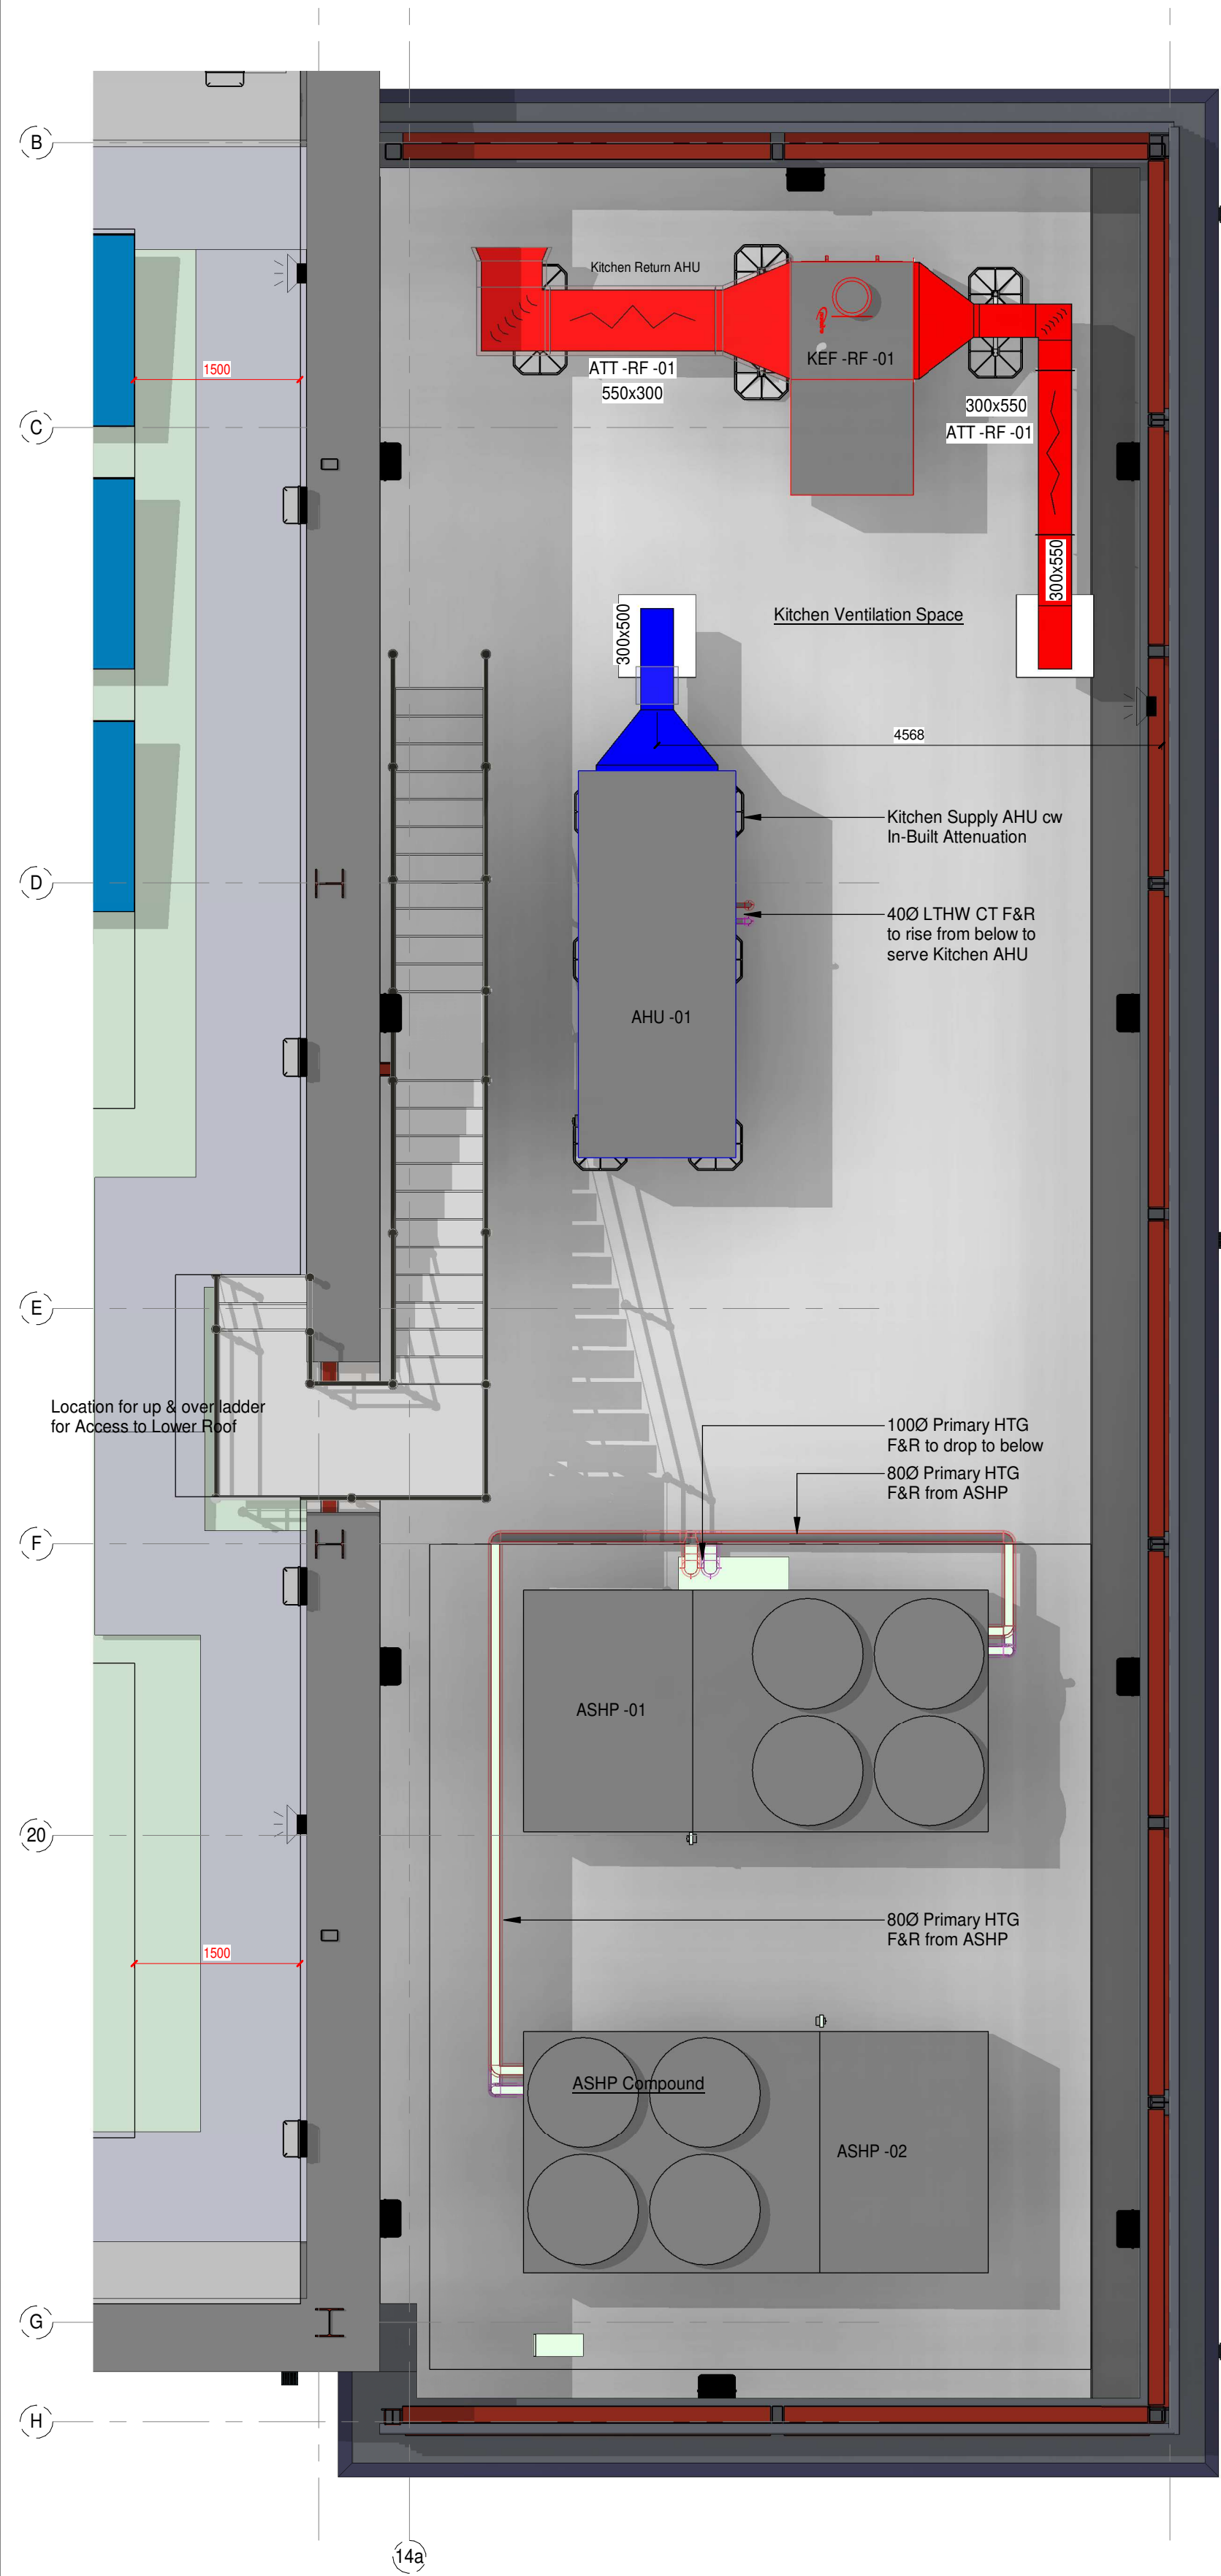

3D - Plantroom - Roof Top ()

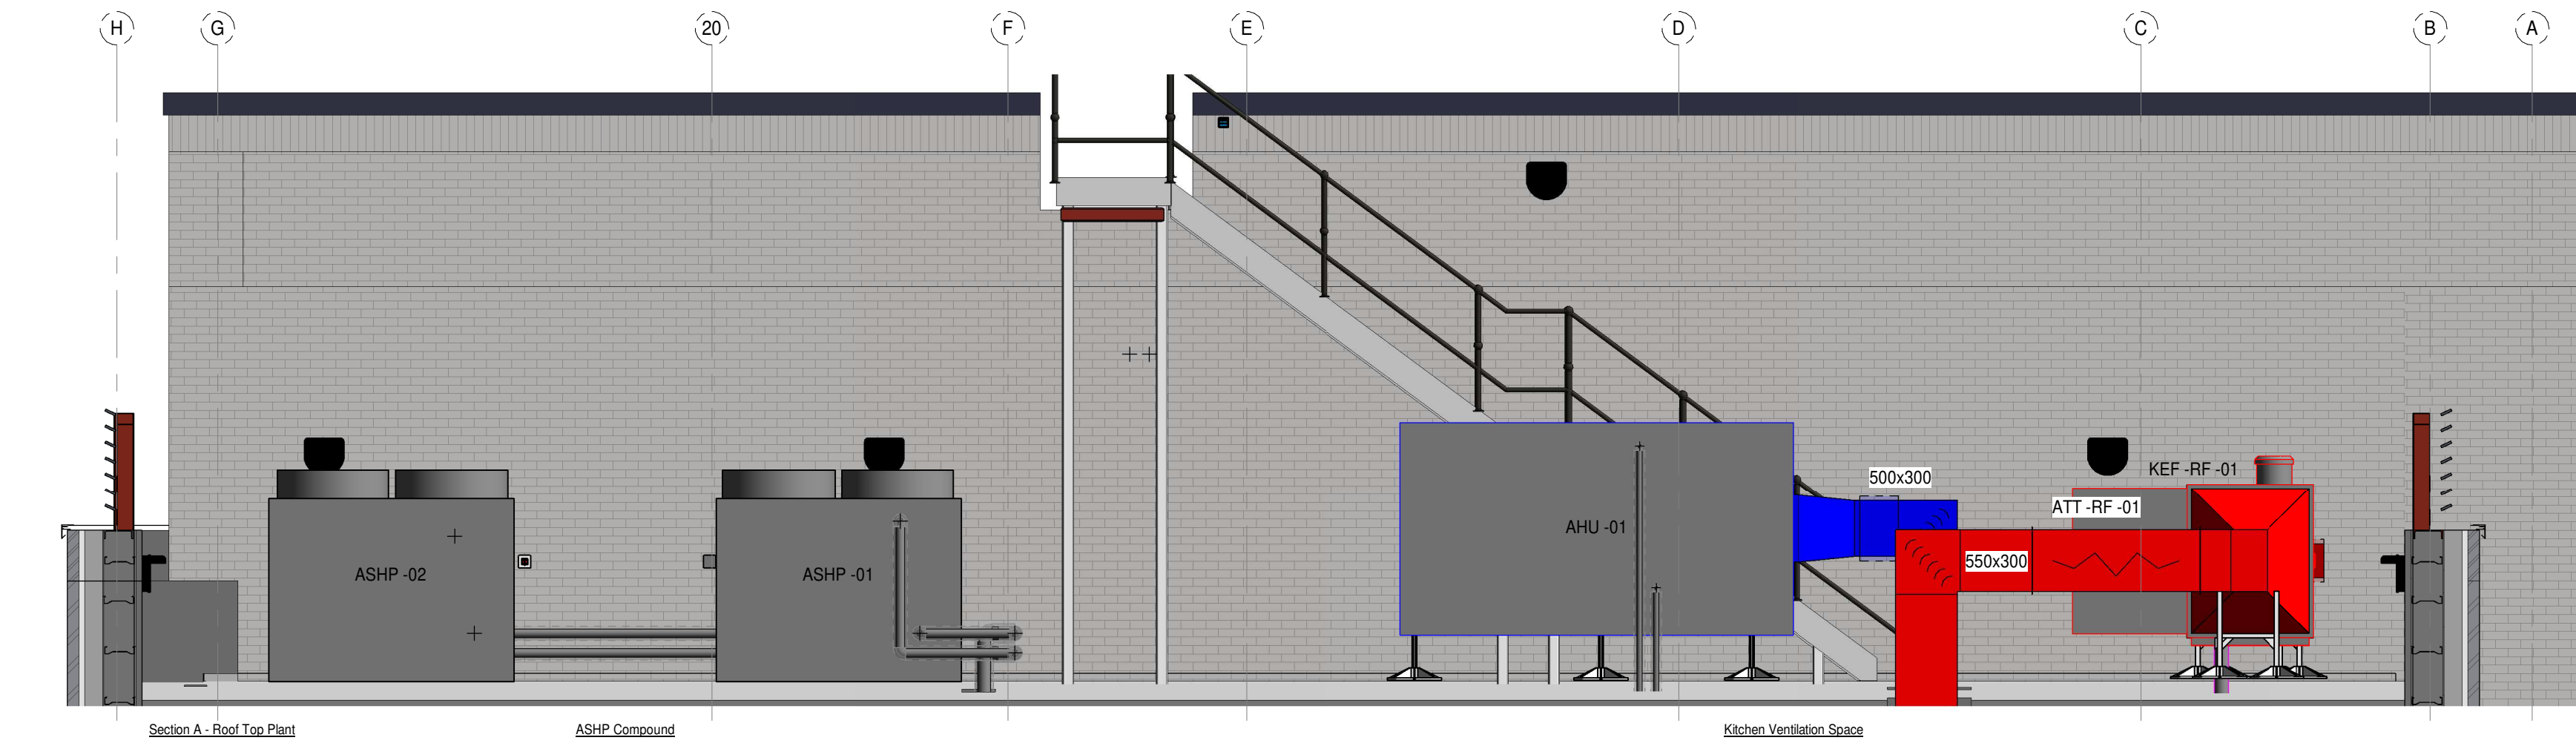

Section A - Roof Top Plant (1 : 50)

Copyright
The copyright of this drawing is vested in TACE. It shall not be used or reproduced without permission for any purpose.

Do NOT scale from this drawing, work only to figured dimensions. All dimensions in millimetres unless otherwise stated.

This drawing has been created electronically, do NOT modify by hand.

Rev	SS/DF	By	Date	Stage 5 Preliminary Issue	Description
-----	-------	----	------	---------------------------	-------------



Client
Tilbury Douglas

Project
Sandilands Primary School

Status
Stage 5 Issue

Drawing title
Proposed Plantroom Layout
Roof Level

Drawn JF	Date 02.08.24	Rev'd File Path SRP1034-DGL-ZZ-RF-D-M-0501
Checked NT		
Approved NT		Scale 1:50 @ A1

Project No. PA1764	Drawing number SRP1034-DGL-ZZ-RF-D-M-0501	Rev P01
-----------------------	--	------------