This drawing is for design intent **only**

Do Not Scale

If in doubt, ask. All discrepencies to be reported to the architect before manufacture, fabrication
Drawings are to be read in conjunction with all relevant specifications and consultant information

This drawing is not to be re produced without express permission of the architect and only used for the purposes shown within the titleblock status bar. This drawing and all associated designs indicated remain the copyright of the architect.

1 Proposed Front Elevation
Scale: 1:100

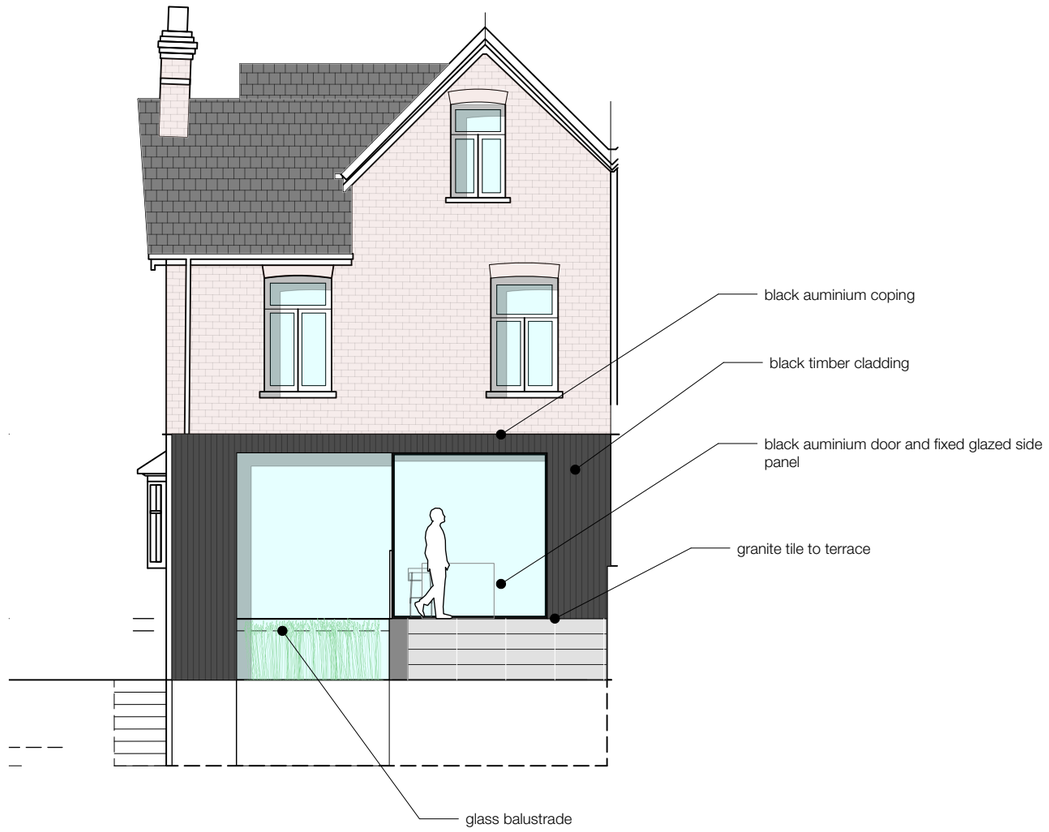

2 Proposed Rear Elevation
Scale: 1:100

-

Clifton Road

Proposed Elevations

dwg	2428-202			rev	A
scale	1:100 @ A3				
issued	Prelim				
date	15/01/2025	drawn	MM	checked	MM

mcnulty architects

mcnulty architects ltd
Designworks
The Colony Wilmslow
Altrincham Road
SK9 4LY

info@mcnultyarchitects.com

01625 468 991

RIBA Chartered Practice