
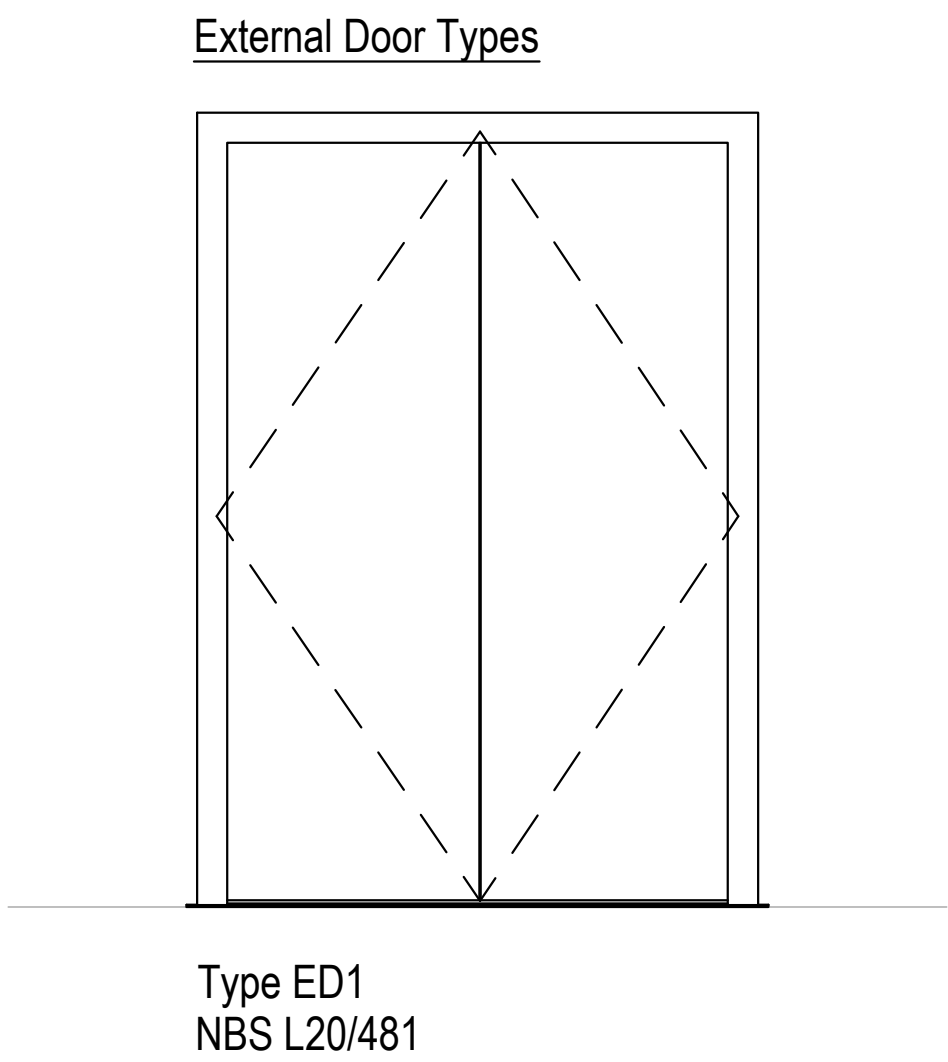


Plot Stamp: G:\57000\5706 Faraday Demolition\1-WIP\BIM\5706-HMA-FT-Planning Drawings.dwg Plot Date and Time Stamp: 08/08/2025 09:15:30

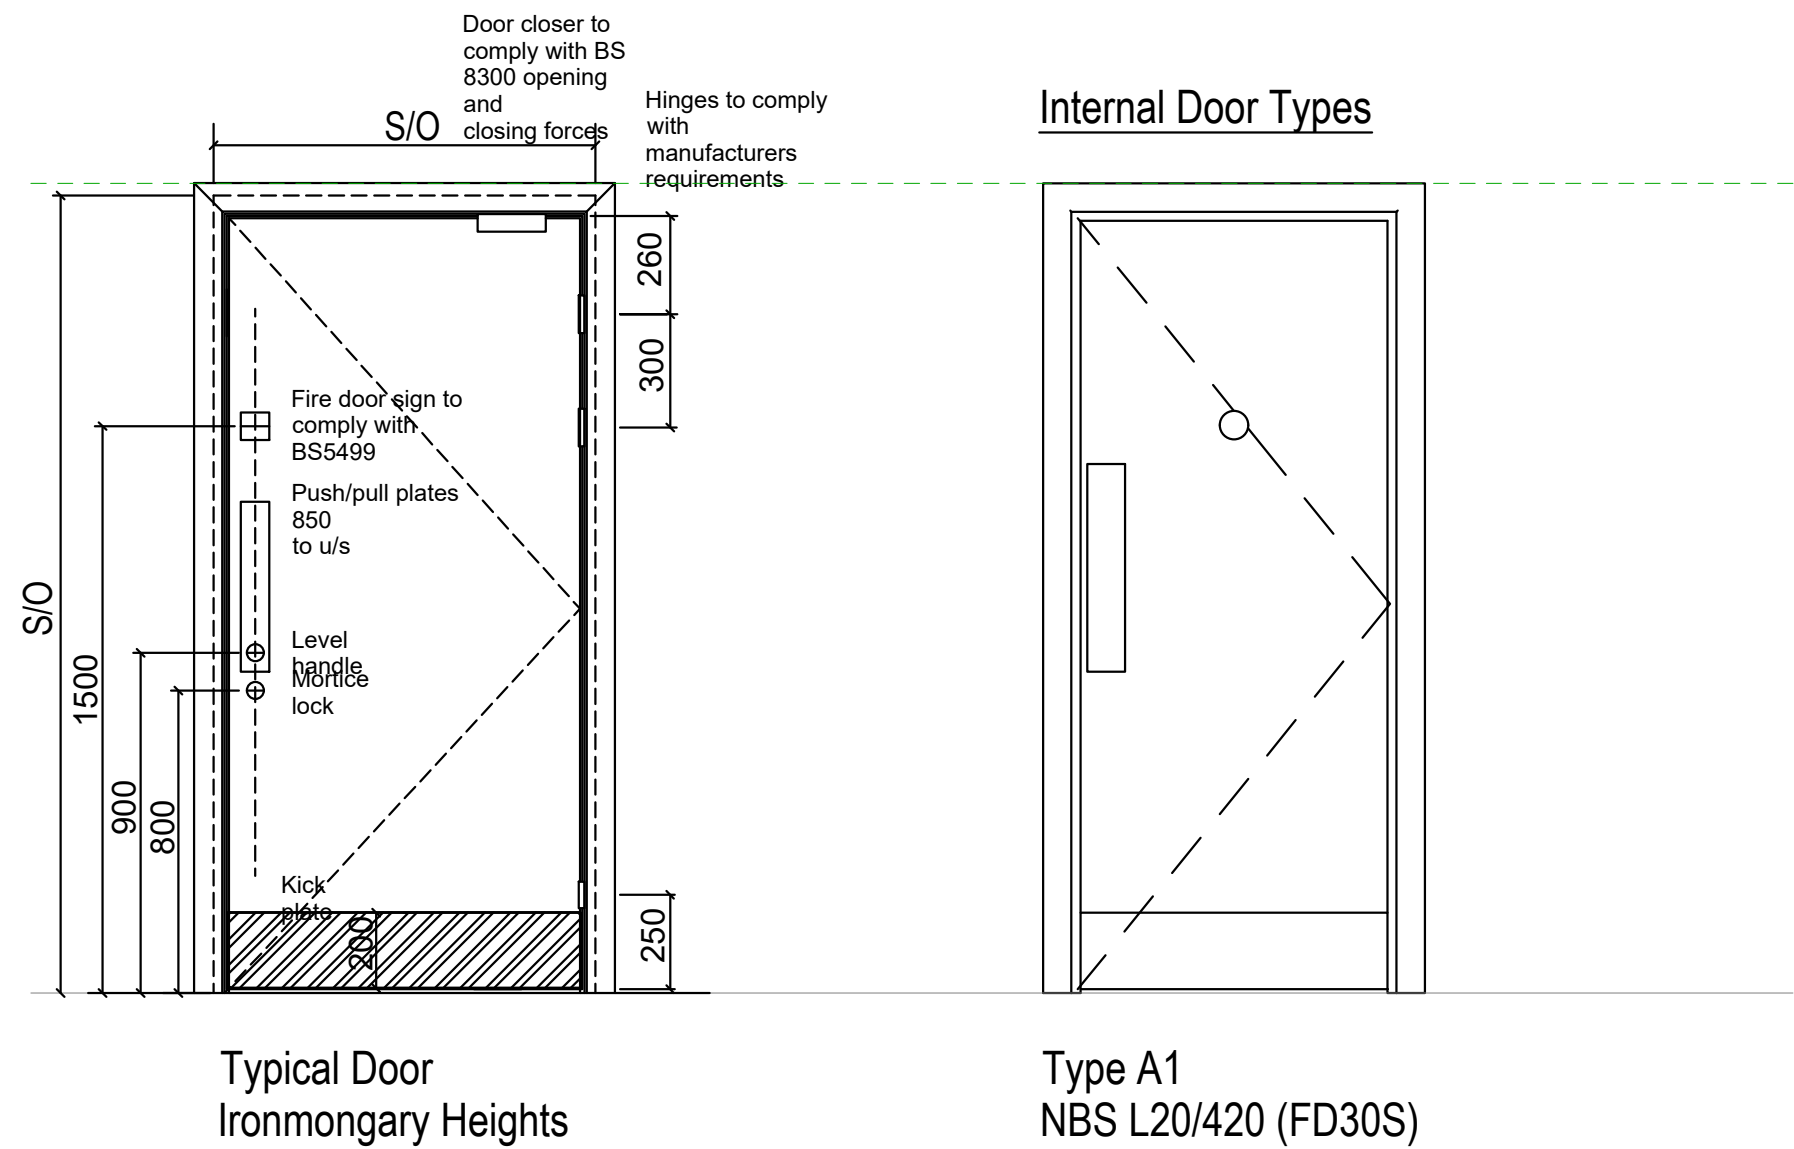

Ironmongery Sets - General Description:

NBS P21/120 & P21/130 Refer to Lloyd Worral Hardware Schedule

- Door hinges - NBS P21/310
- Door closers - NBS P21/410
- Door locks - NBS P21/515
- Padlocks - NBS P21/566
- Emergency exit devices (push bar) - NBS P21/571
- Door bolts - NBS P21/582
- Lever handles - NBS P21/610
- Kick plates - NBS P21/690
- Door stops - NBS P21/720
- Door signage - NBS P21/898

- NOTES**
- DO NOT SCALE FROM THIS DRAWING.
 - ALL MEASUREMENTS ARE IN MILLIMETERS UNLESS STATED OTHERWISE.
 - THIS DRAWING IS TO BE READ IN CONJUNCTION WITH THE SPECIFICATION AND ALL RELEVANT ARCHITECTURAL, ELECTRICAL, MECHANICAL AND STRUCTURAL DRAWINGS.
 - © UNIVERSITY OF MANCHESTER. THIS DRAWING MUST NOT BE REPRODUCED WITHOUT PERMISSION.
 - DIRECTORATE OF ESTATES AND FACILITIES TO BE NOTIFIED OF ANY DISCREPANCIES.



T2	Issued for Planning	08/08/25	MM	TF	HMA
T1	Issued for Stage 4	25/04/25	MM	TF	HMA
Rev	Description	Date	By	Chk'd	Auth

MANCHESTER 1824
The University of Manchester

Directorate of Estates and Facilities
Beyer Building
The University of Manchester
Oxford Road
Manchester
M13 9PL

HALLIDAY MEECHAM ARCHITECTS
111 Piccadilly Manchester M1 2DT
+44 (0)161 661 1200
+44 (0)161 661 1201
info@hallidaymeecham.com
www.hallidaymeecham.com

HALLIDAY MEECHAM ARCHITECTS LIMITED
111 Piccadilly Manchester M1 2DT
+44 (0)161 661 1200
+44 (0)161 661 1201
info@hallidaymeecham.com
www.hallidaymeecham.com

Drawing Status		PLANNING		
Project				
Faraday Tower Demolition				
Building Name		Building No.		
Faraday Tower		162AA		
Site Name				
UNIVERSITY OF MANCHESTER				
Sub Site Name				
North Campus				
Drawing Title				
Door Pattern Drawings				
PM	ARC	Drawn MM	Checked TF	Authorised HMA
Scale @A1 1:20	Date 25/04/25	Date 25/04/25	Date 25/04/25	
Drawing No. 5706-HMA-FT-ZZ-DR-A-32100			Revision T2	