

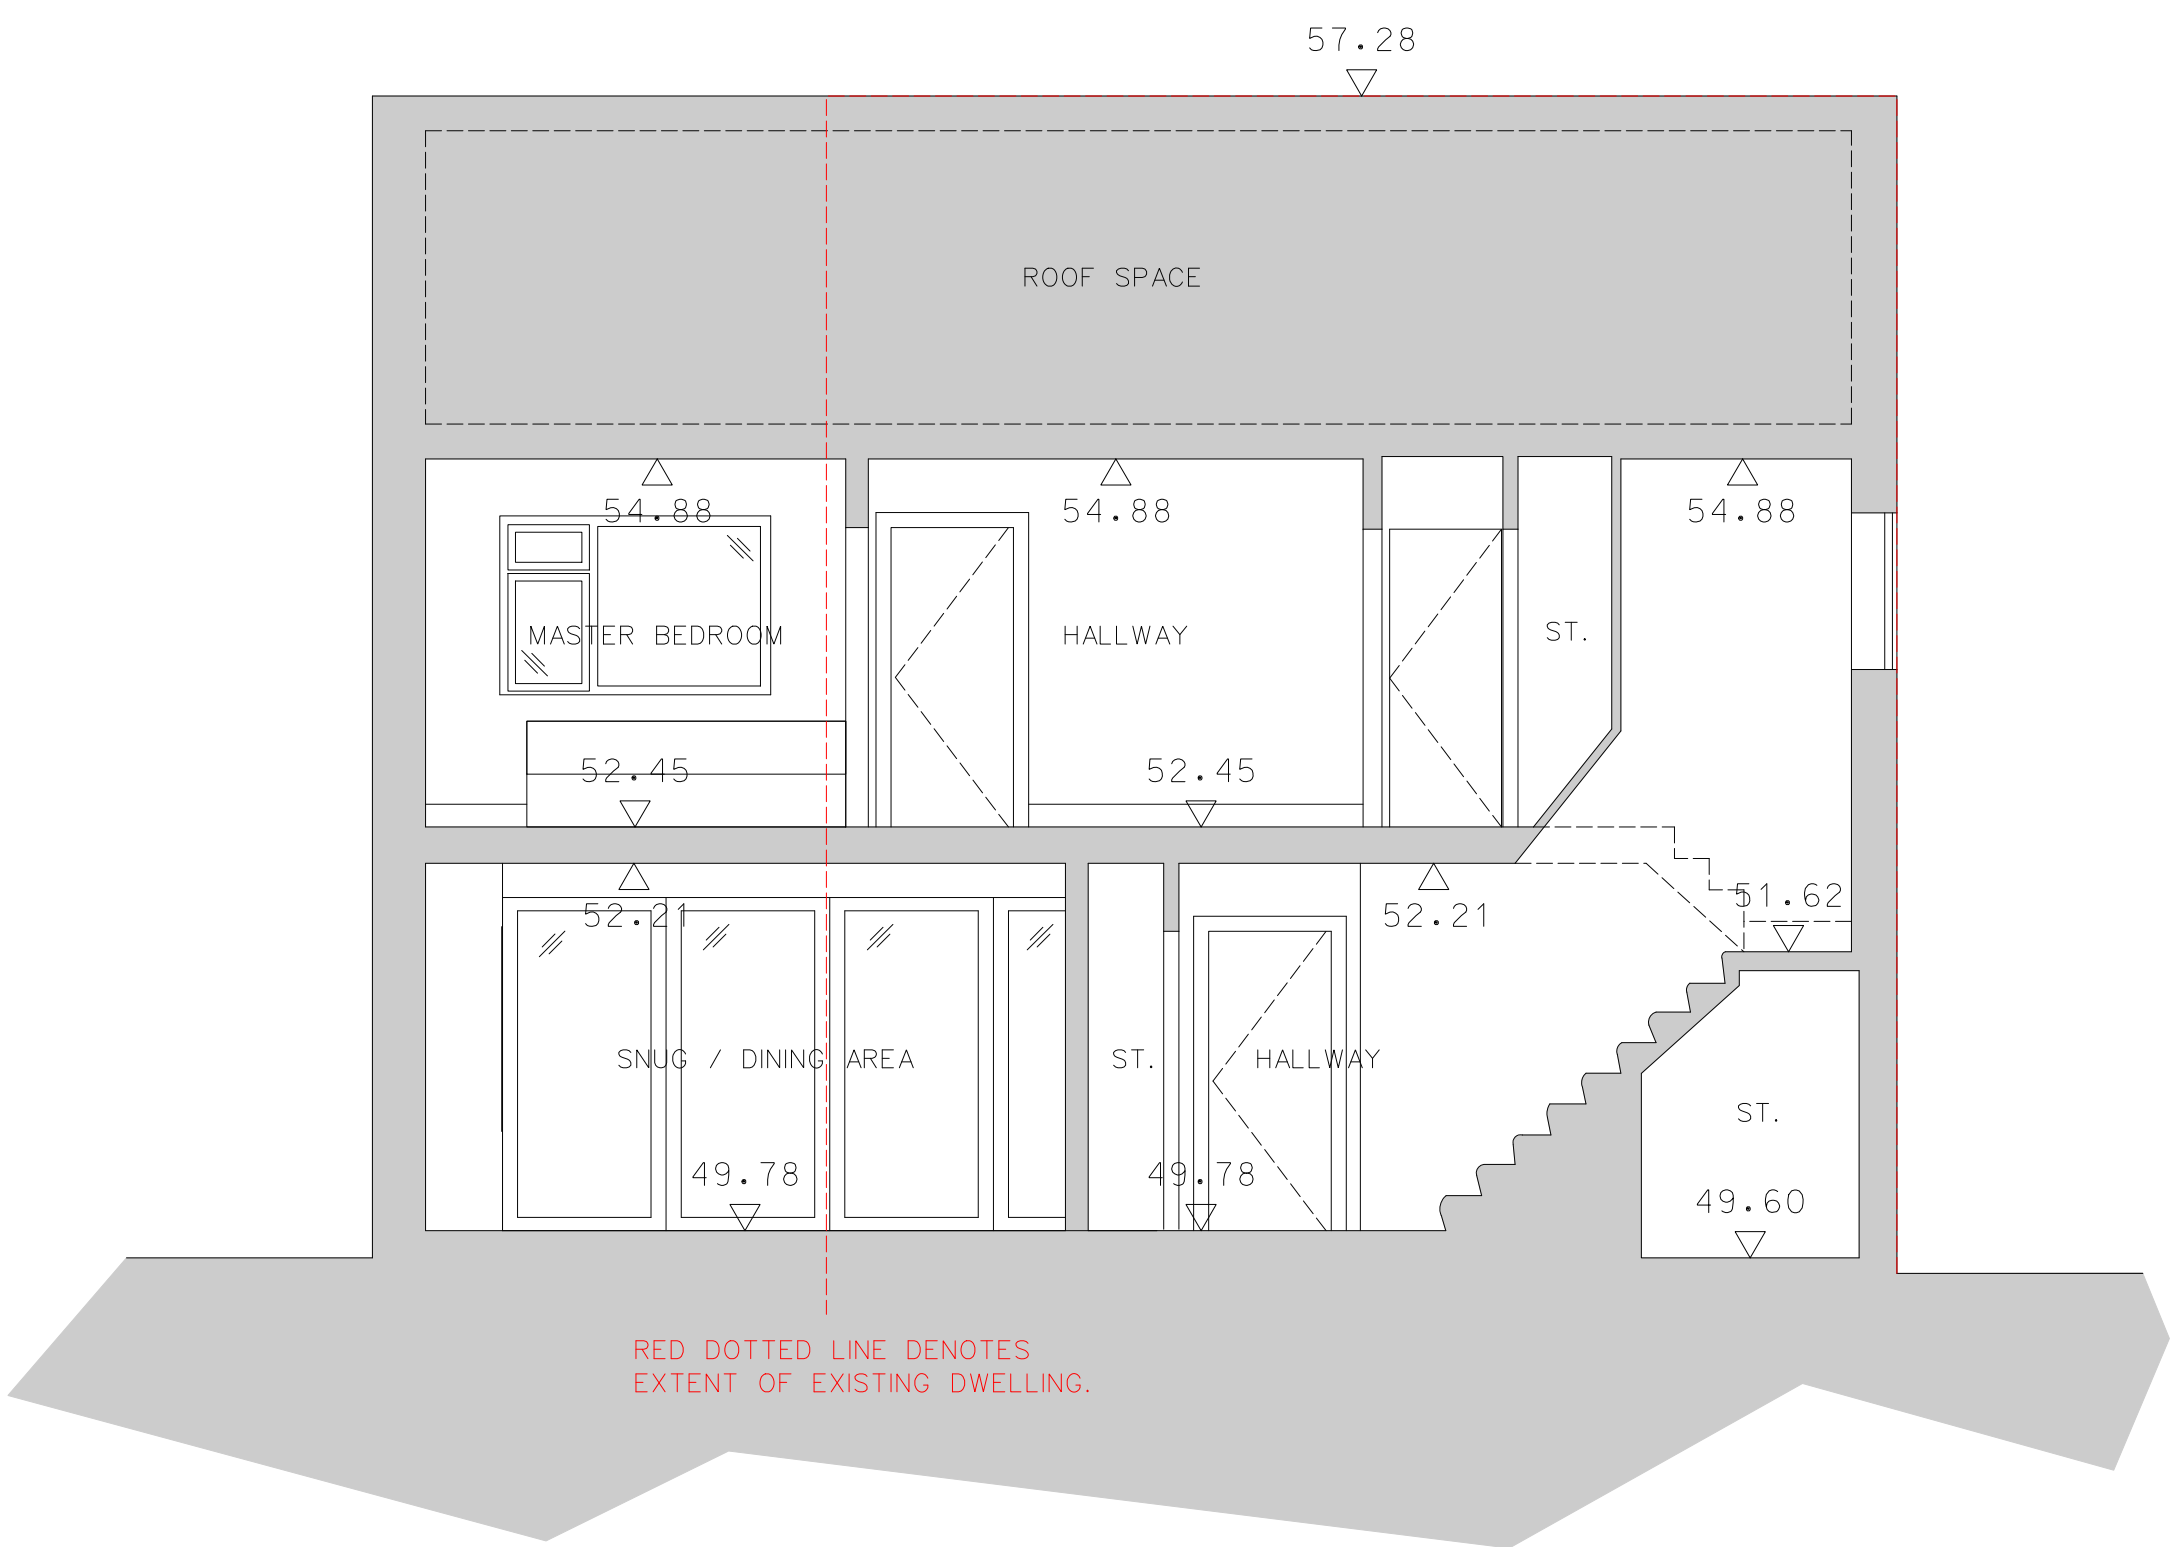


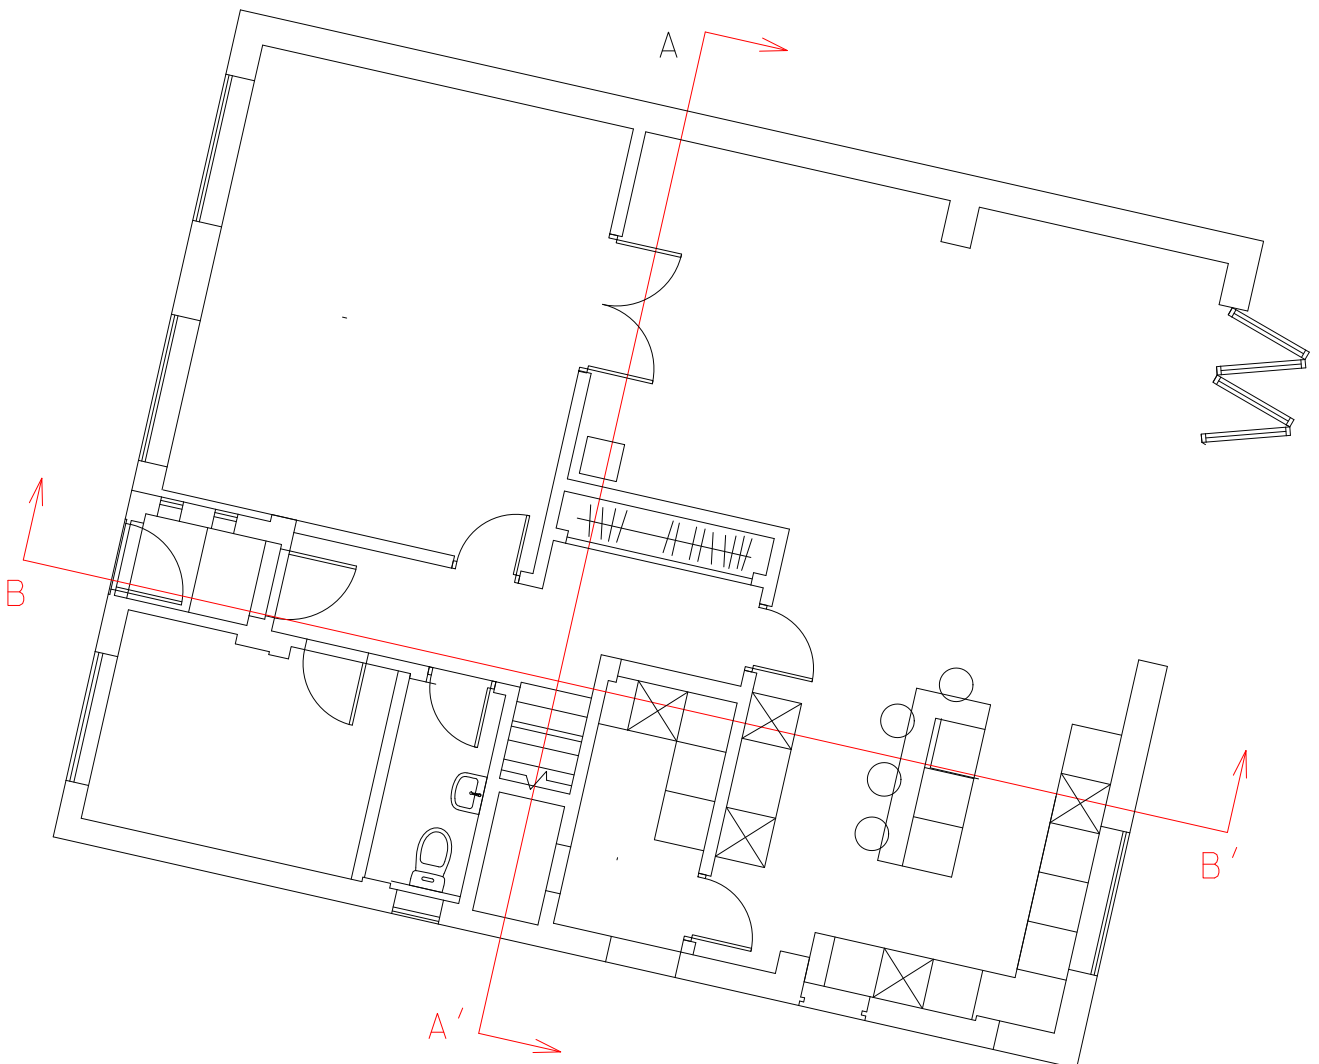

Proposed Section A

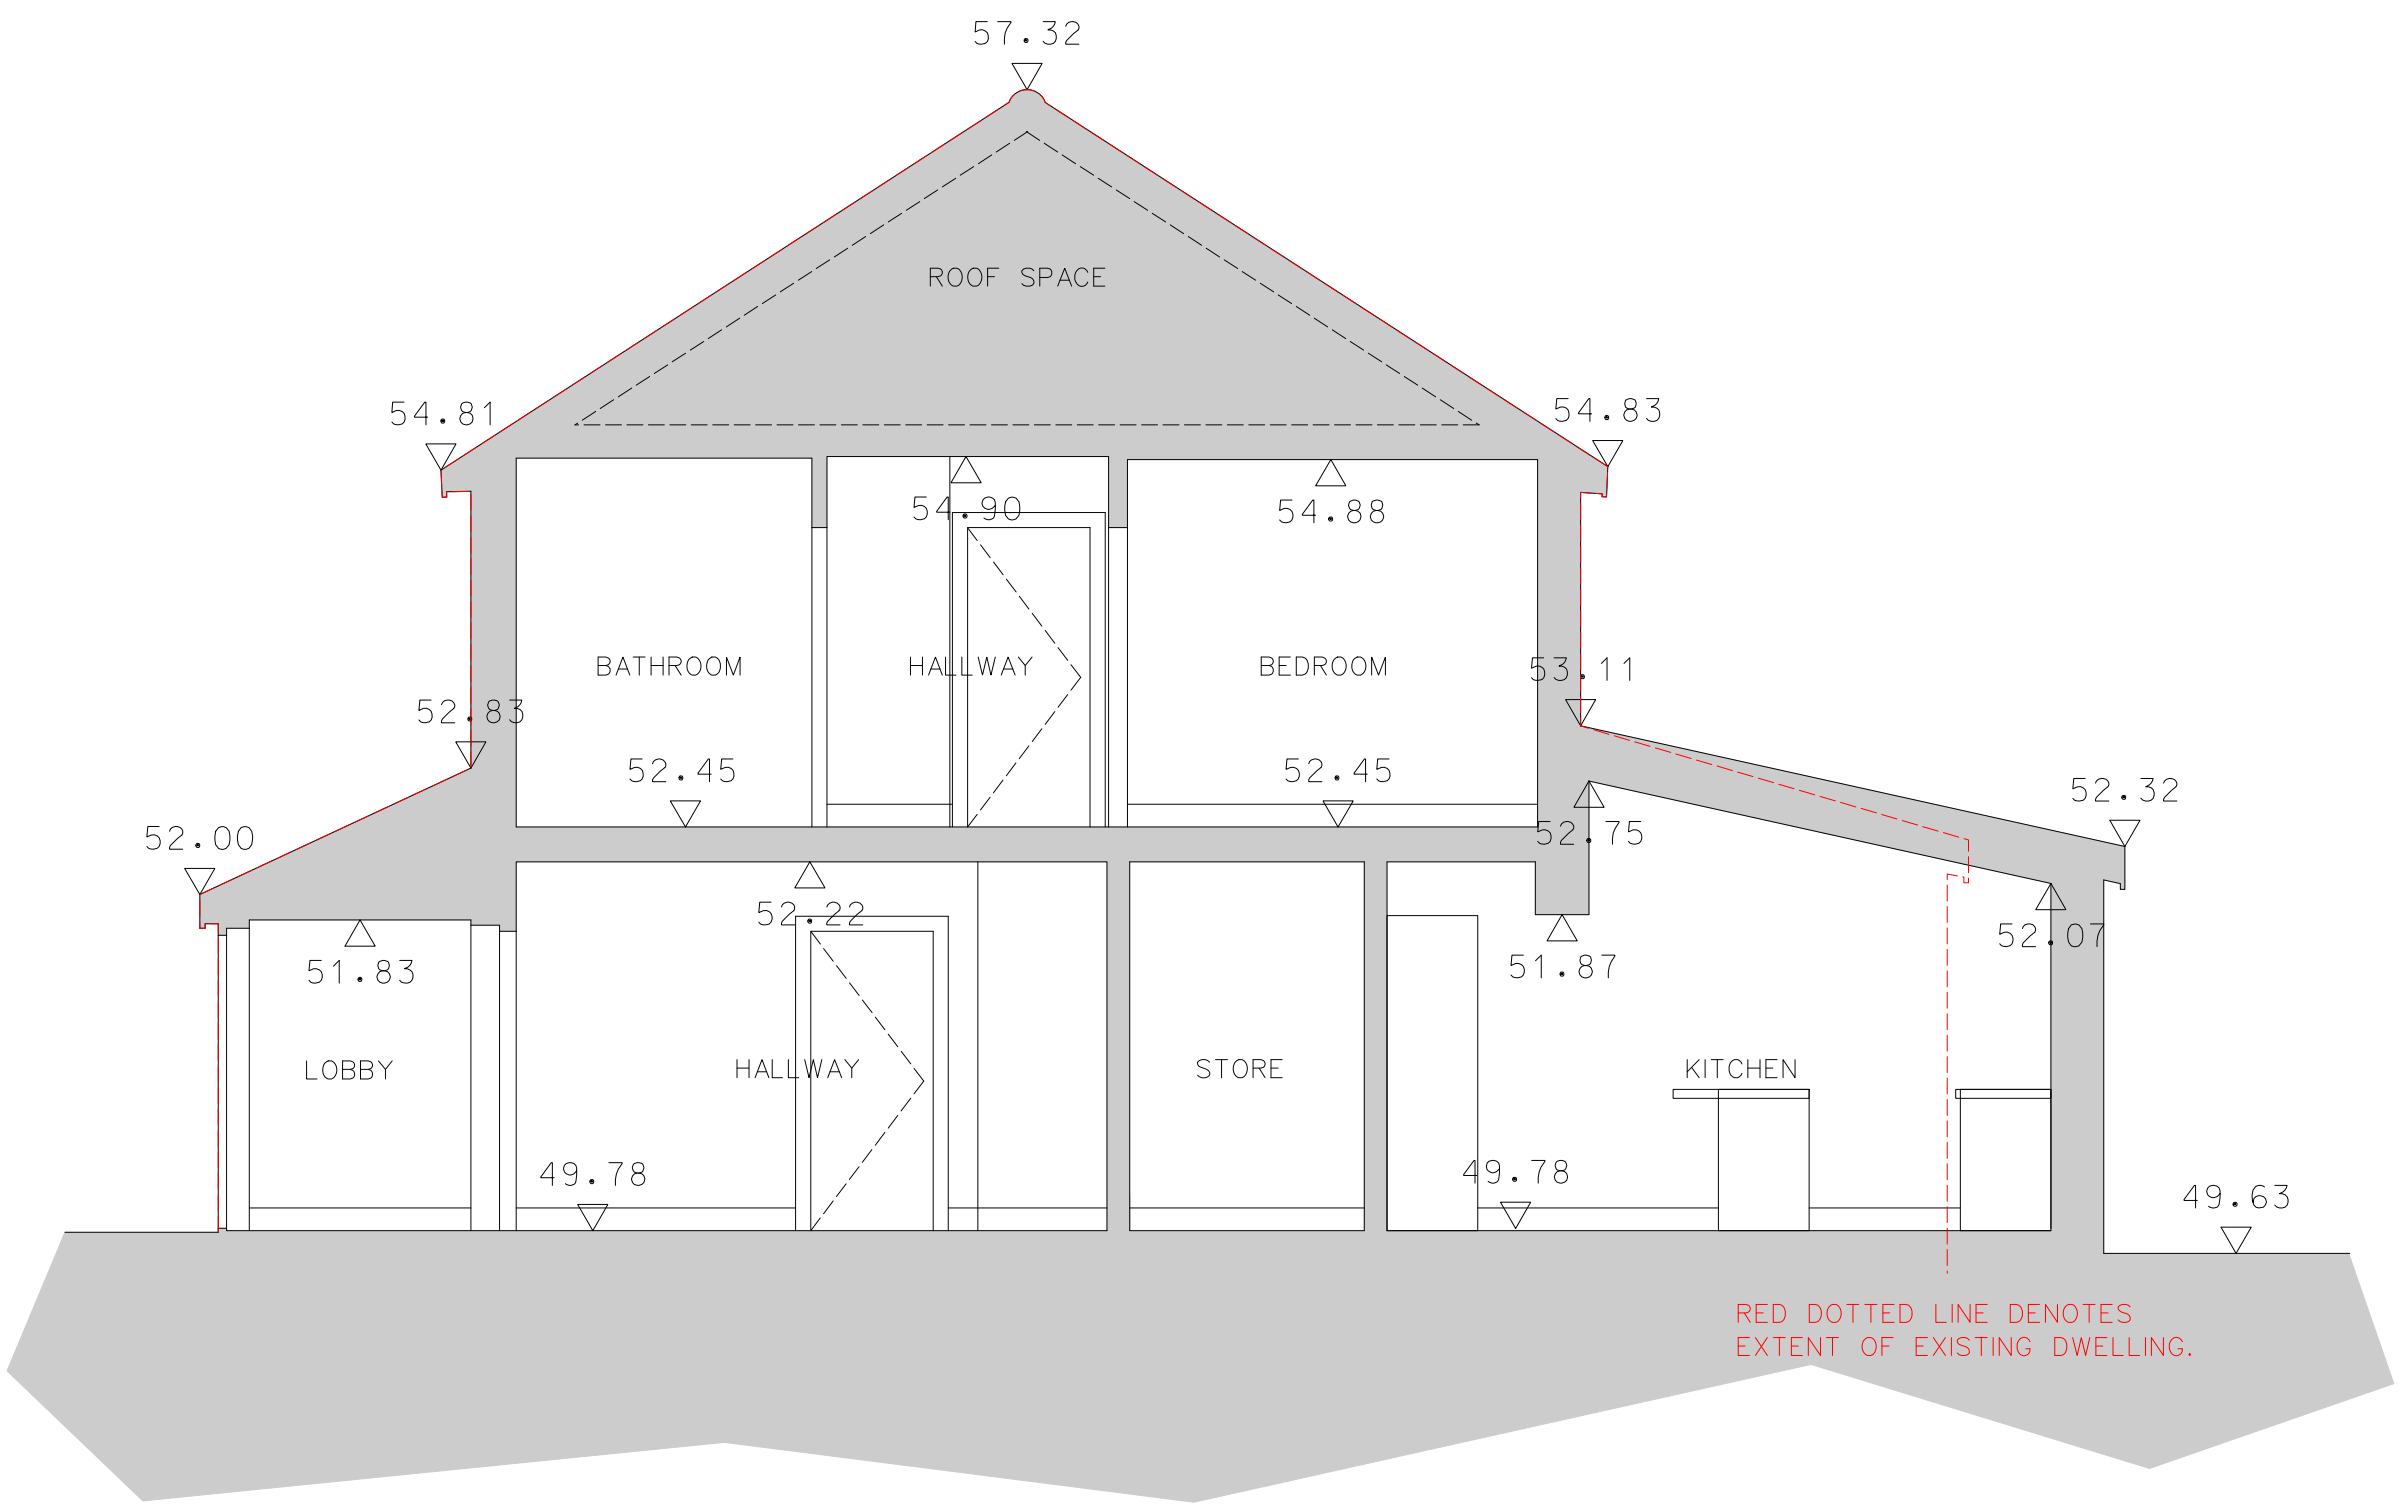

Proposed Section B

ISSUED FOR PLANNING

FINLASON
PARTNERSHIP

Suite 4,
Beech House,
1 Cambridge Road,
Hale, Cheshire
WA15 9SY
Tel: 0161 929 4422

Project Title:
**Extension & Alterations to;
34 Dunnish Road,
Wythenshawe,
Manchester**

Dig Title:
Proposed Sections

Dig No.:	Revision:
25/016(2)-APS055	
Scale:	Drawn By / Date:
1:50 @ A1	AF AUG 25