


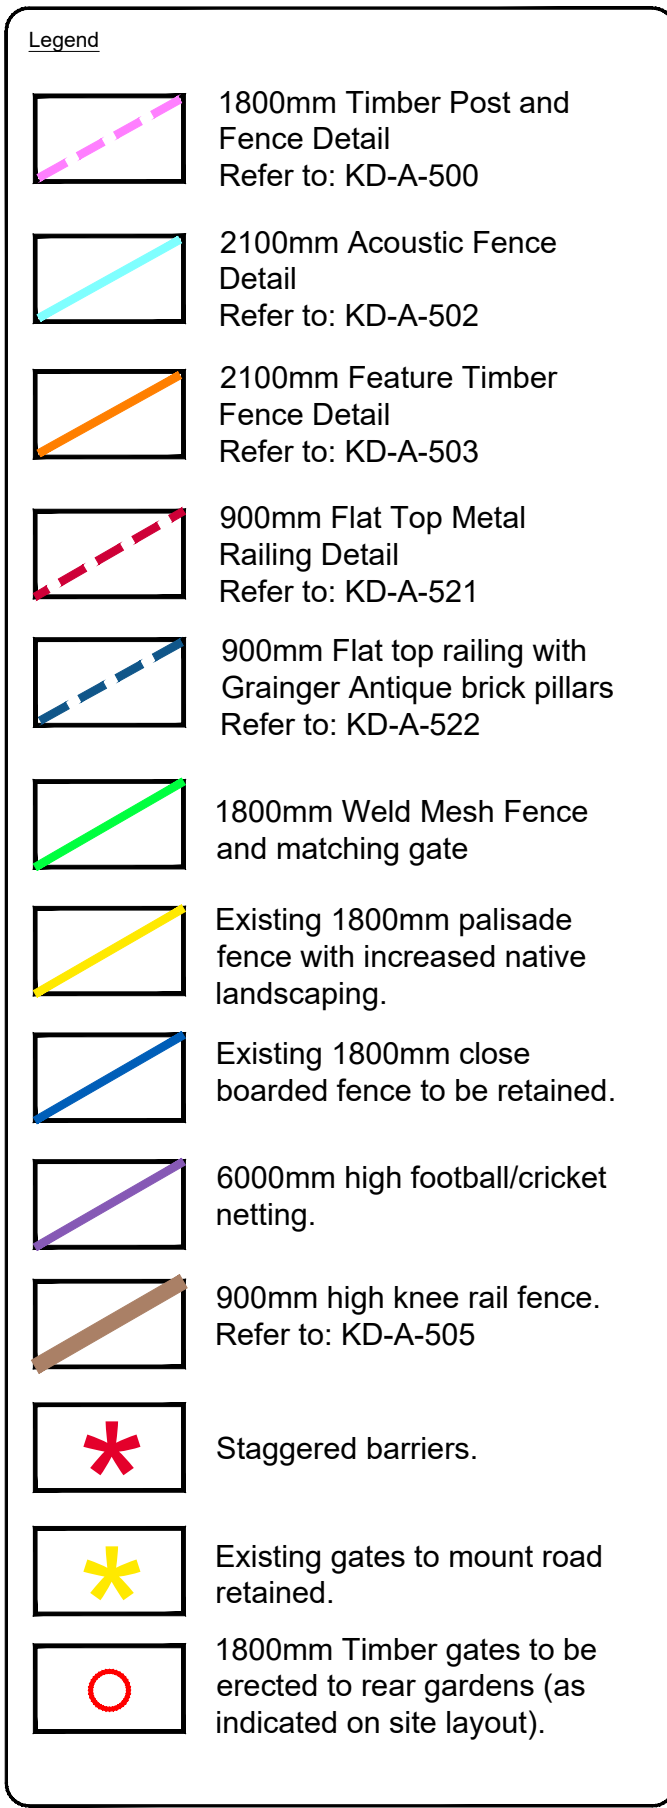

Development	
Mount Road	
Location	
Gorton Manchester	
Marketing Name	
=	
Drawing Title	
BOUNDARY TREATMENTS	
Job No.	Drawing No.
KH007	A-300
Revision	Scale (Q A1)
L	1:500
Drawn By	Date
BP	18.04.23
Checked by	Date Checked
RGC	20.04.23

