

KEY

	ASPHALT
	CONCRETE PAVING
	LANDSCAPING
	CONCRETE


	DC150	HYC150 CHARGER AND BOLLARDS
	DC50	HYC50 CHARGER AND BOLLARDS
	AC	DC CHARGER AND BOLLARDS

NEW AREA OF DEVELOPMENT
WITHIN LANDSCAPED AREA


PARKING BAYS 18.72m²

FEEDER PILLAR 1.10m²

TOTAL 19.82m²

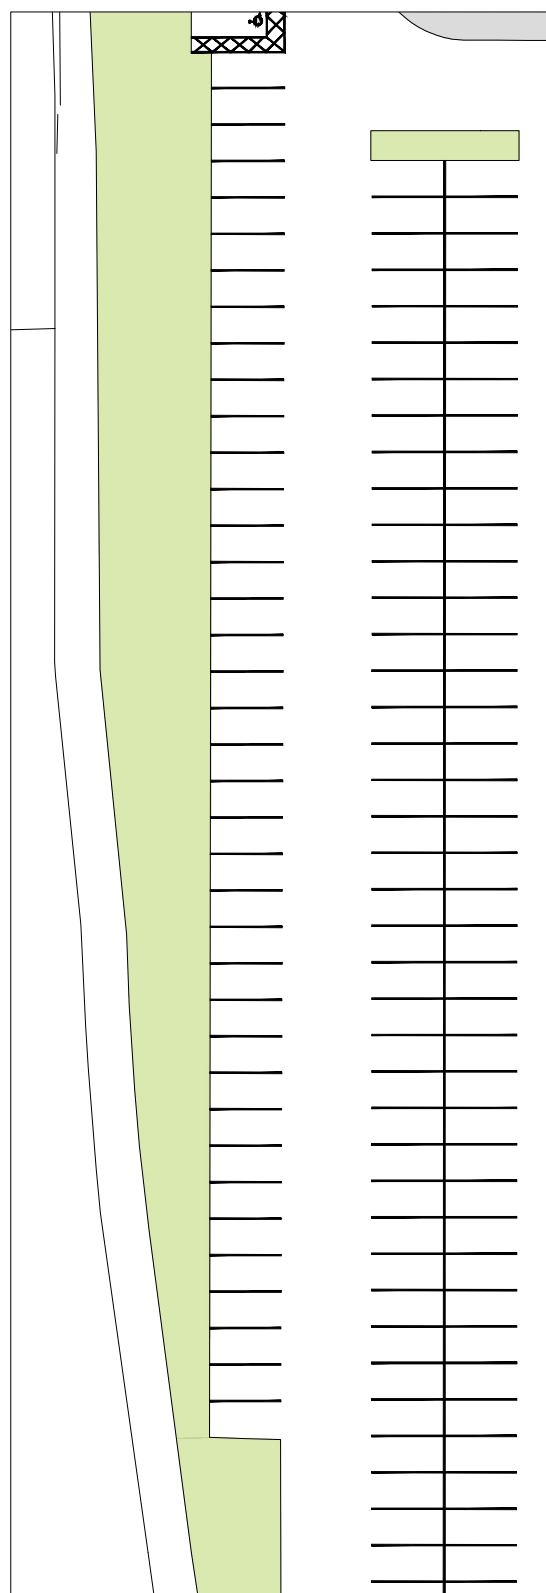

EXISTING

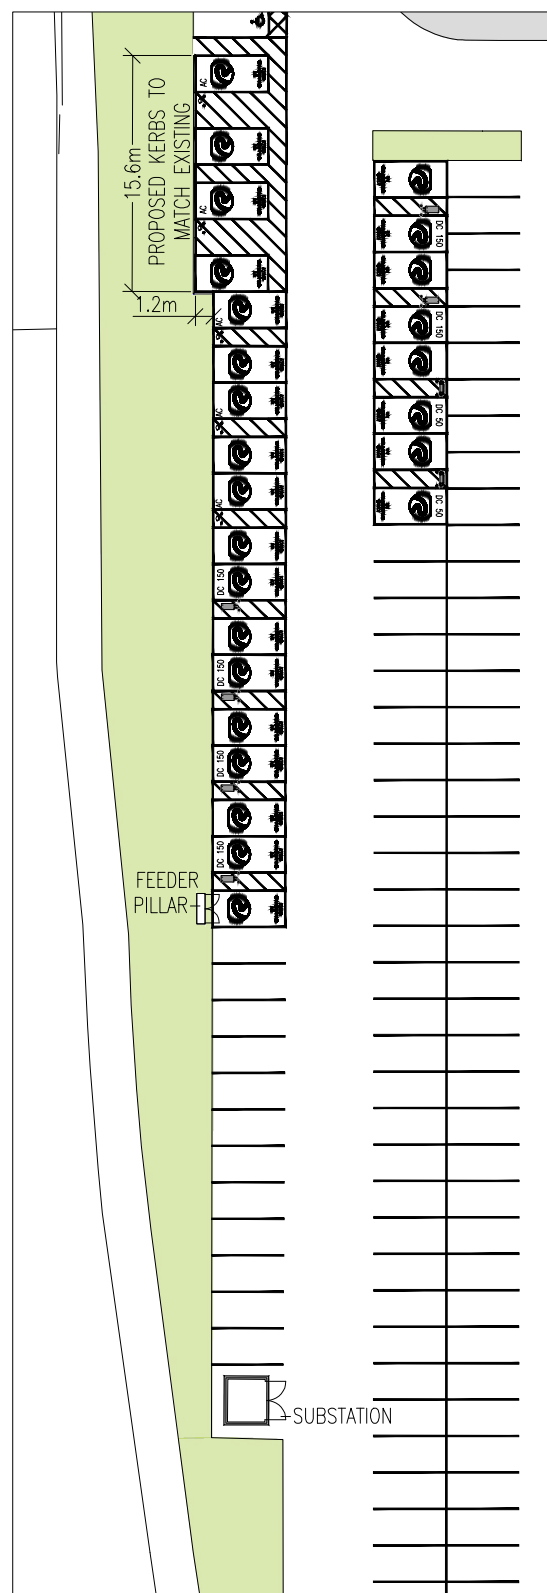

PROPOSED

0m 20m 50m

1:500 SCALE BAR

REV	DESCRIPTION		REV BY	APP	DATE
-	-		-	-	-
<u>ADDRESS</u> PARRS WOOD MANCHESTER M20 5PG	<u>PROJECT NAME</u> PARRS WOOD	<u>DRAWN BY</u> KP	 RAW CHARGING NETWORK LTD 43 PALACE STREET LONDON SW1E 5HL		
	<u>DRAWING TITLE</u> BLOCK PLANS EXISTING AND PROPOSED	<u>SCALE (@ A4)</u> 1 TO 500			
	<u>DRAWING NO</u> A249012 091 05 02	<u>REV</u> -			