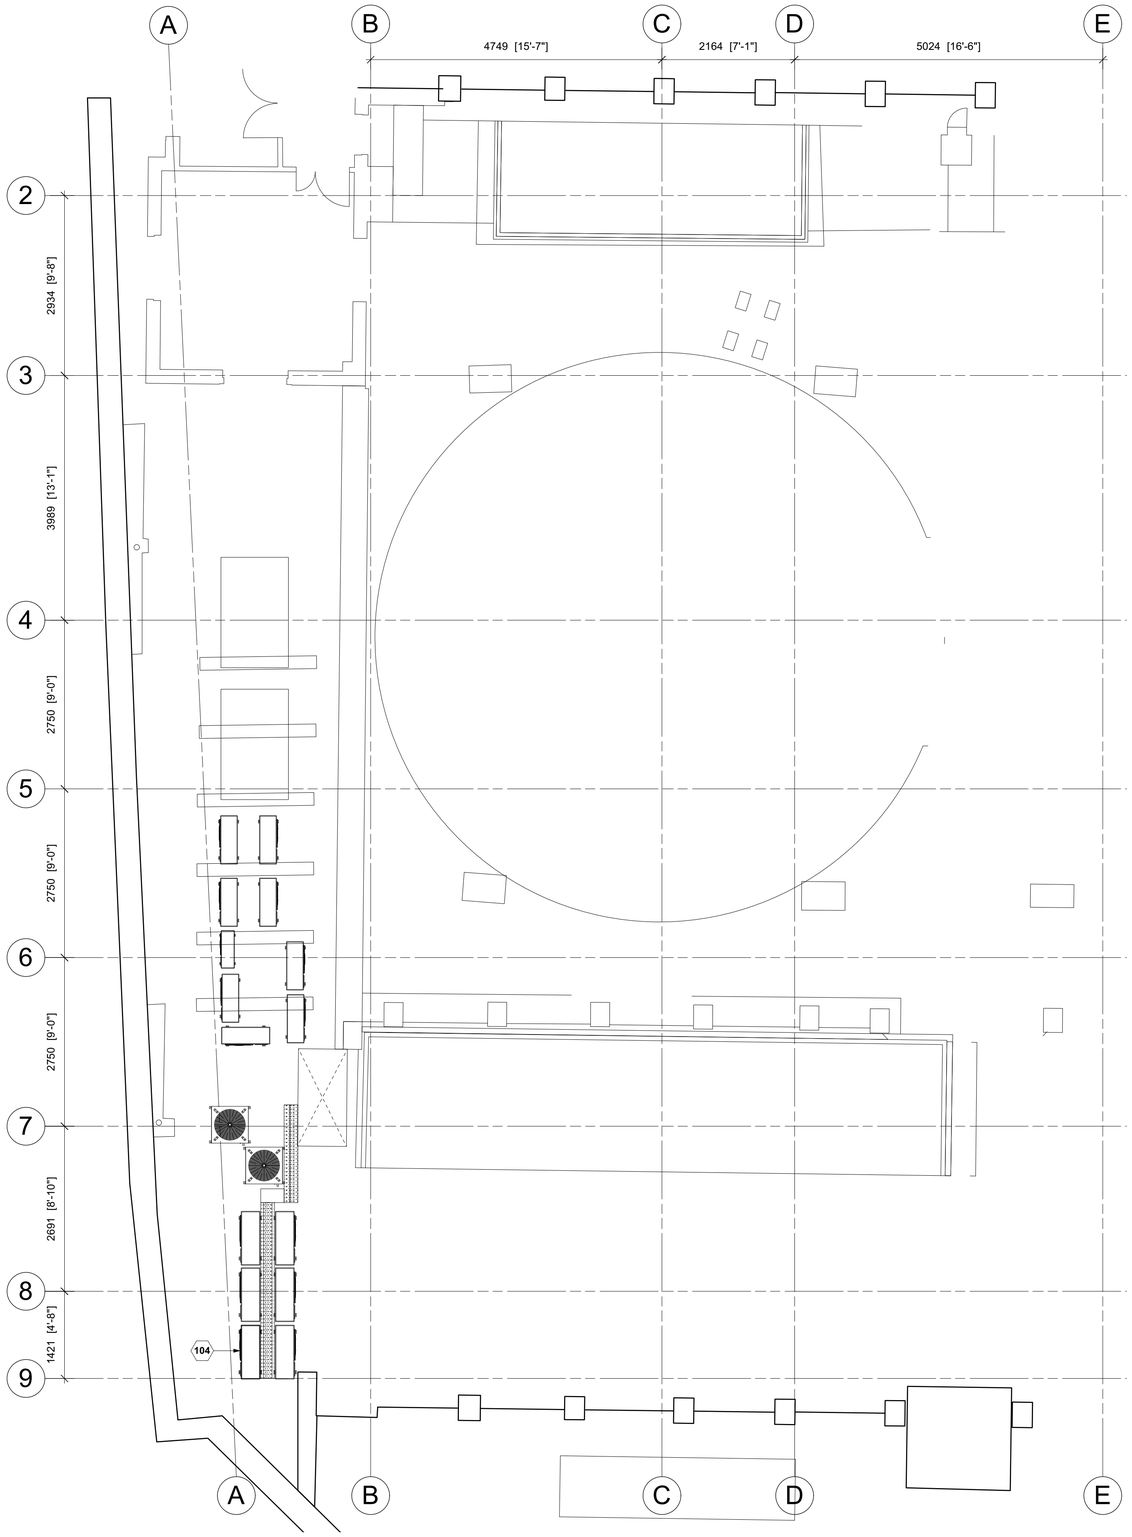


1 ROOF TOP PLAN

PL120 SCALE 1:50 @ A1

KEY NOTES

101 NEW TOSHIBA RAV-SP1604AT8-E SPLIT EXTERNAL CONDENSER UNIT (TO REPLACE EXISTING UNIT) SERVING BASEMENT, UTILISING EXISTING FREESTANDING MOUNTING SYSTEM, REFRIDGERANT PIPEWORK AND CONTAINMENT.

APPROX NORTH

0 1 2 3 4 5

Scale bar (metres) 1:50

apt.design

Studio 1
31 Main Street, Kilby
Leicestershire, UK, LE18 3TD

Studio 2
2nd Floor, 22 Conduit Street
London, UK, W1S 2XR

W www.apt-design.co.uk T +44 (0)1858 469420

For Office Use: A_12746

ANTHROPOLOGIE

1-5 ST. ANNS SQUARE
MANCHESTER
M2 7EF

CONSULTANT :

DRAWN BY:
OTB

ISSUE / DATE:

PLANNING/LBC	17.10.2025

REVISION :

SHEET TITLE :
PROPOSED ROOF TOP PLAN

SHEET NO. :

PL120

Figured dimensions shall be taken in preference to scaled dimensions and any discrepancies or errors are to be referred to the Designer. Contractors, sub-contractors and suppliers must verify all dimensions on site before commencing work or making any fabrication drawings. © Copyright Reserved