


1 Long Site Section
1:100 Ref Sheet: 0201

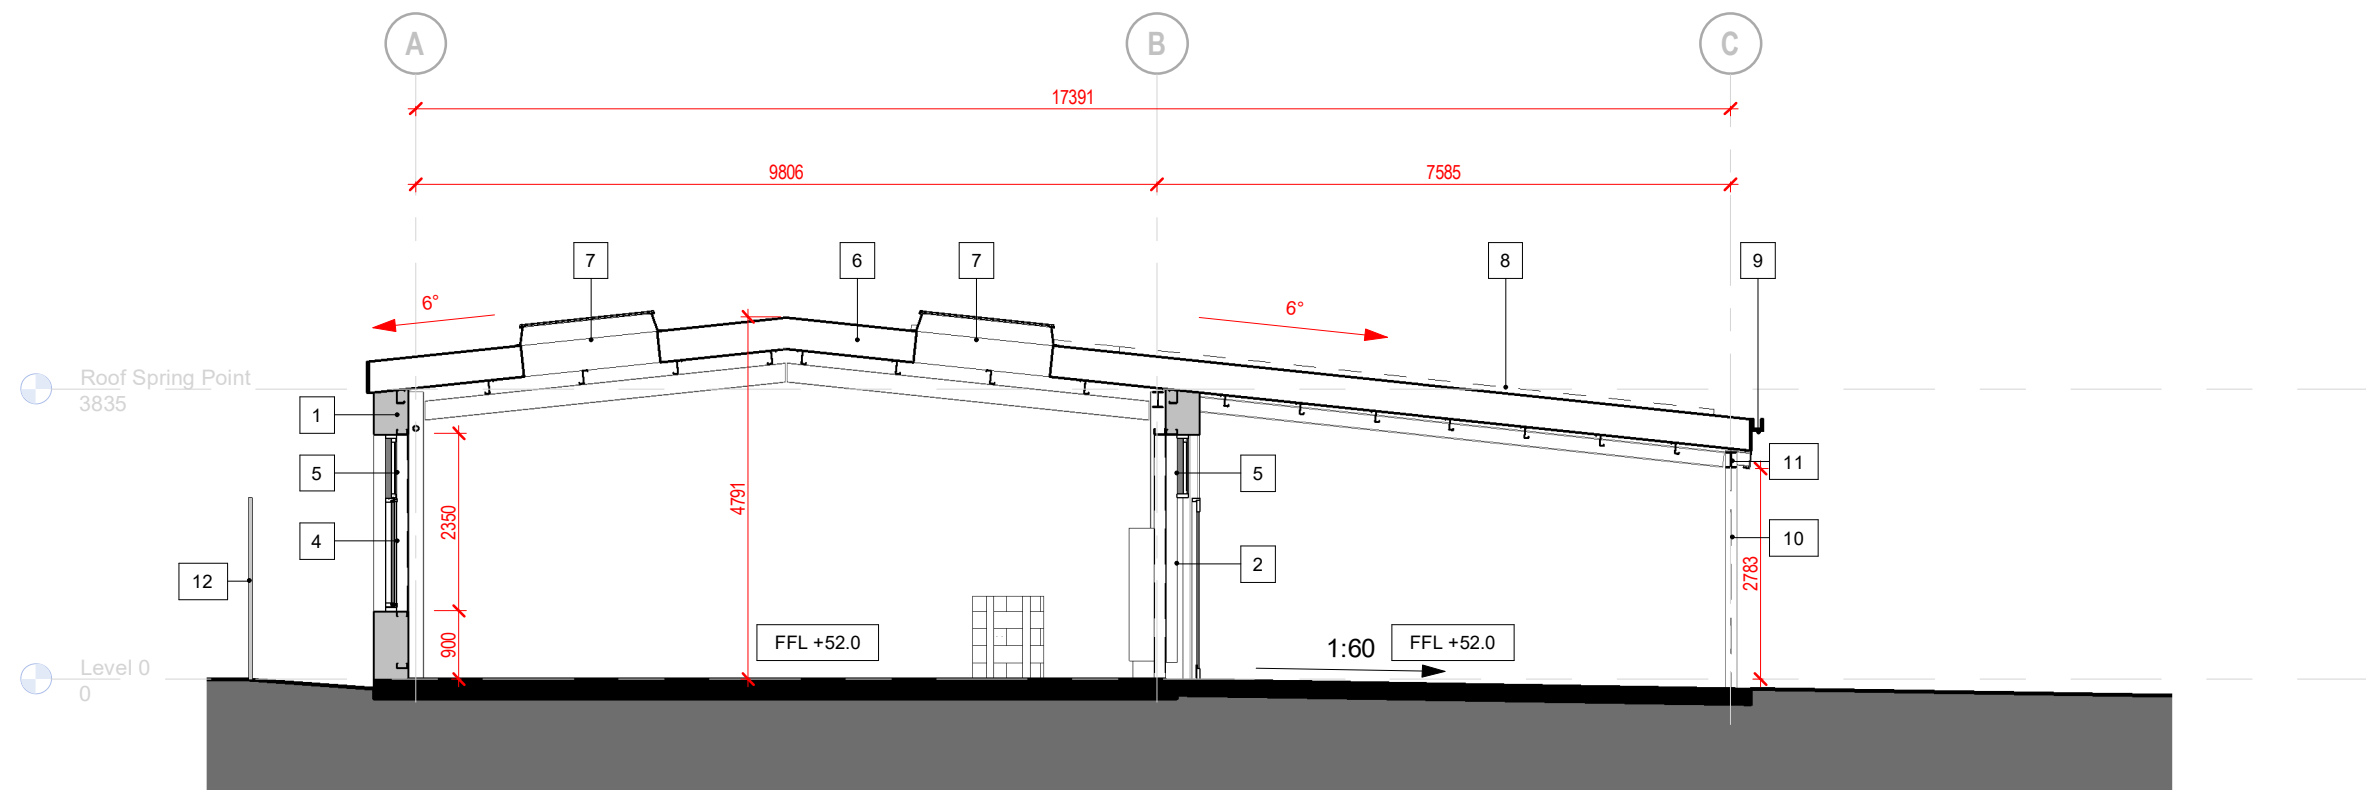

2 Short Site Section
1:100 Ref Sheet: 0201

Materials Palette

- 1 External Walls : Metal composite cladding panels
- 2 External Door 1 : PPC aluminium framed glazed double door
- 3 External Door 2 : PPC aluminium louvred door to plant room
- 4 External window : PPC aluminium framed double glazed window
- 5 External louvre : PPC aluminium framed louvres
- 6 Roof : Profiled metal roof
- 7 Roof light
- 8 PV Panels Zone
- 9 Rain water goods (Rainwaterpipe and Gutter) : PPC aluminium
- 10 Structural Column
- 11 Structural Beam
- 12 Existing fence retained
- 13 Proposed HGVD compound
- 14 M&E Equipment : Dust extract vacuum system
- 15 M&E Equipment : Air source heat pumps